
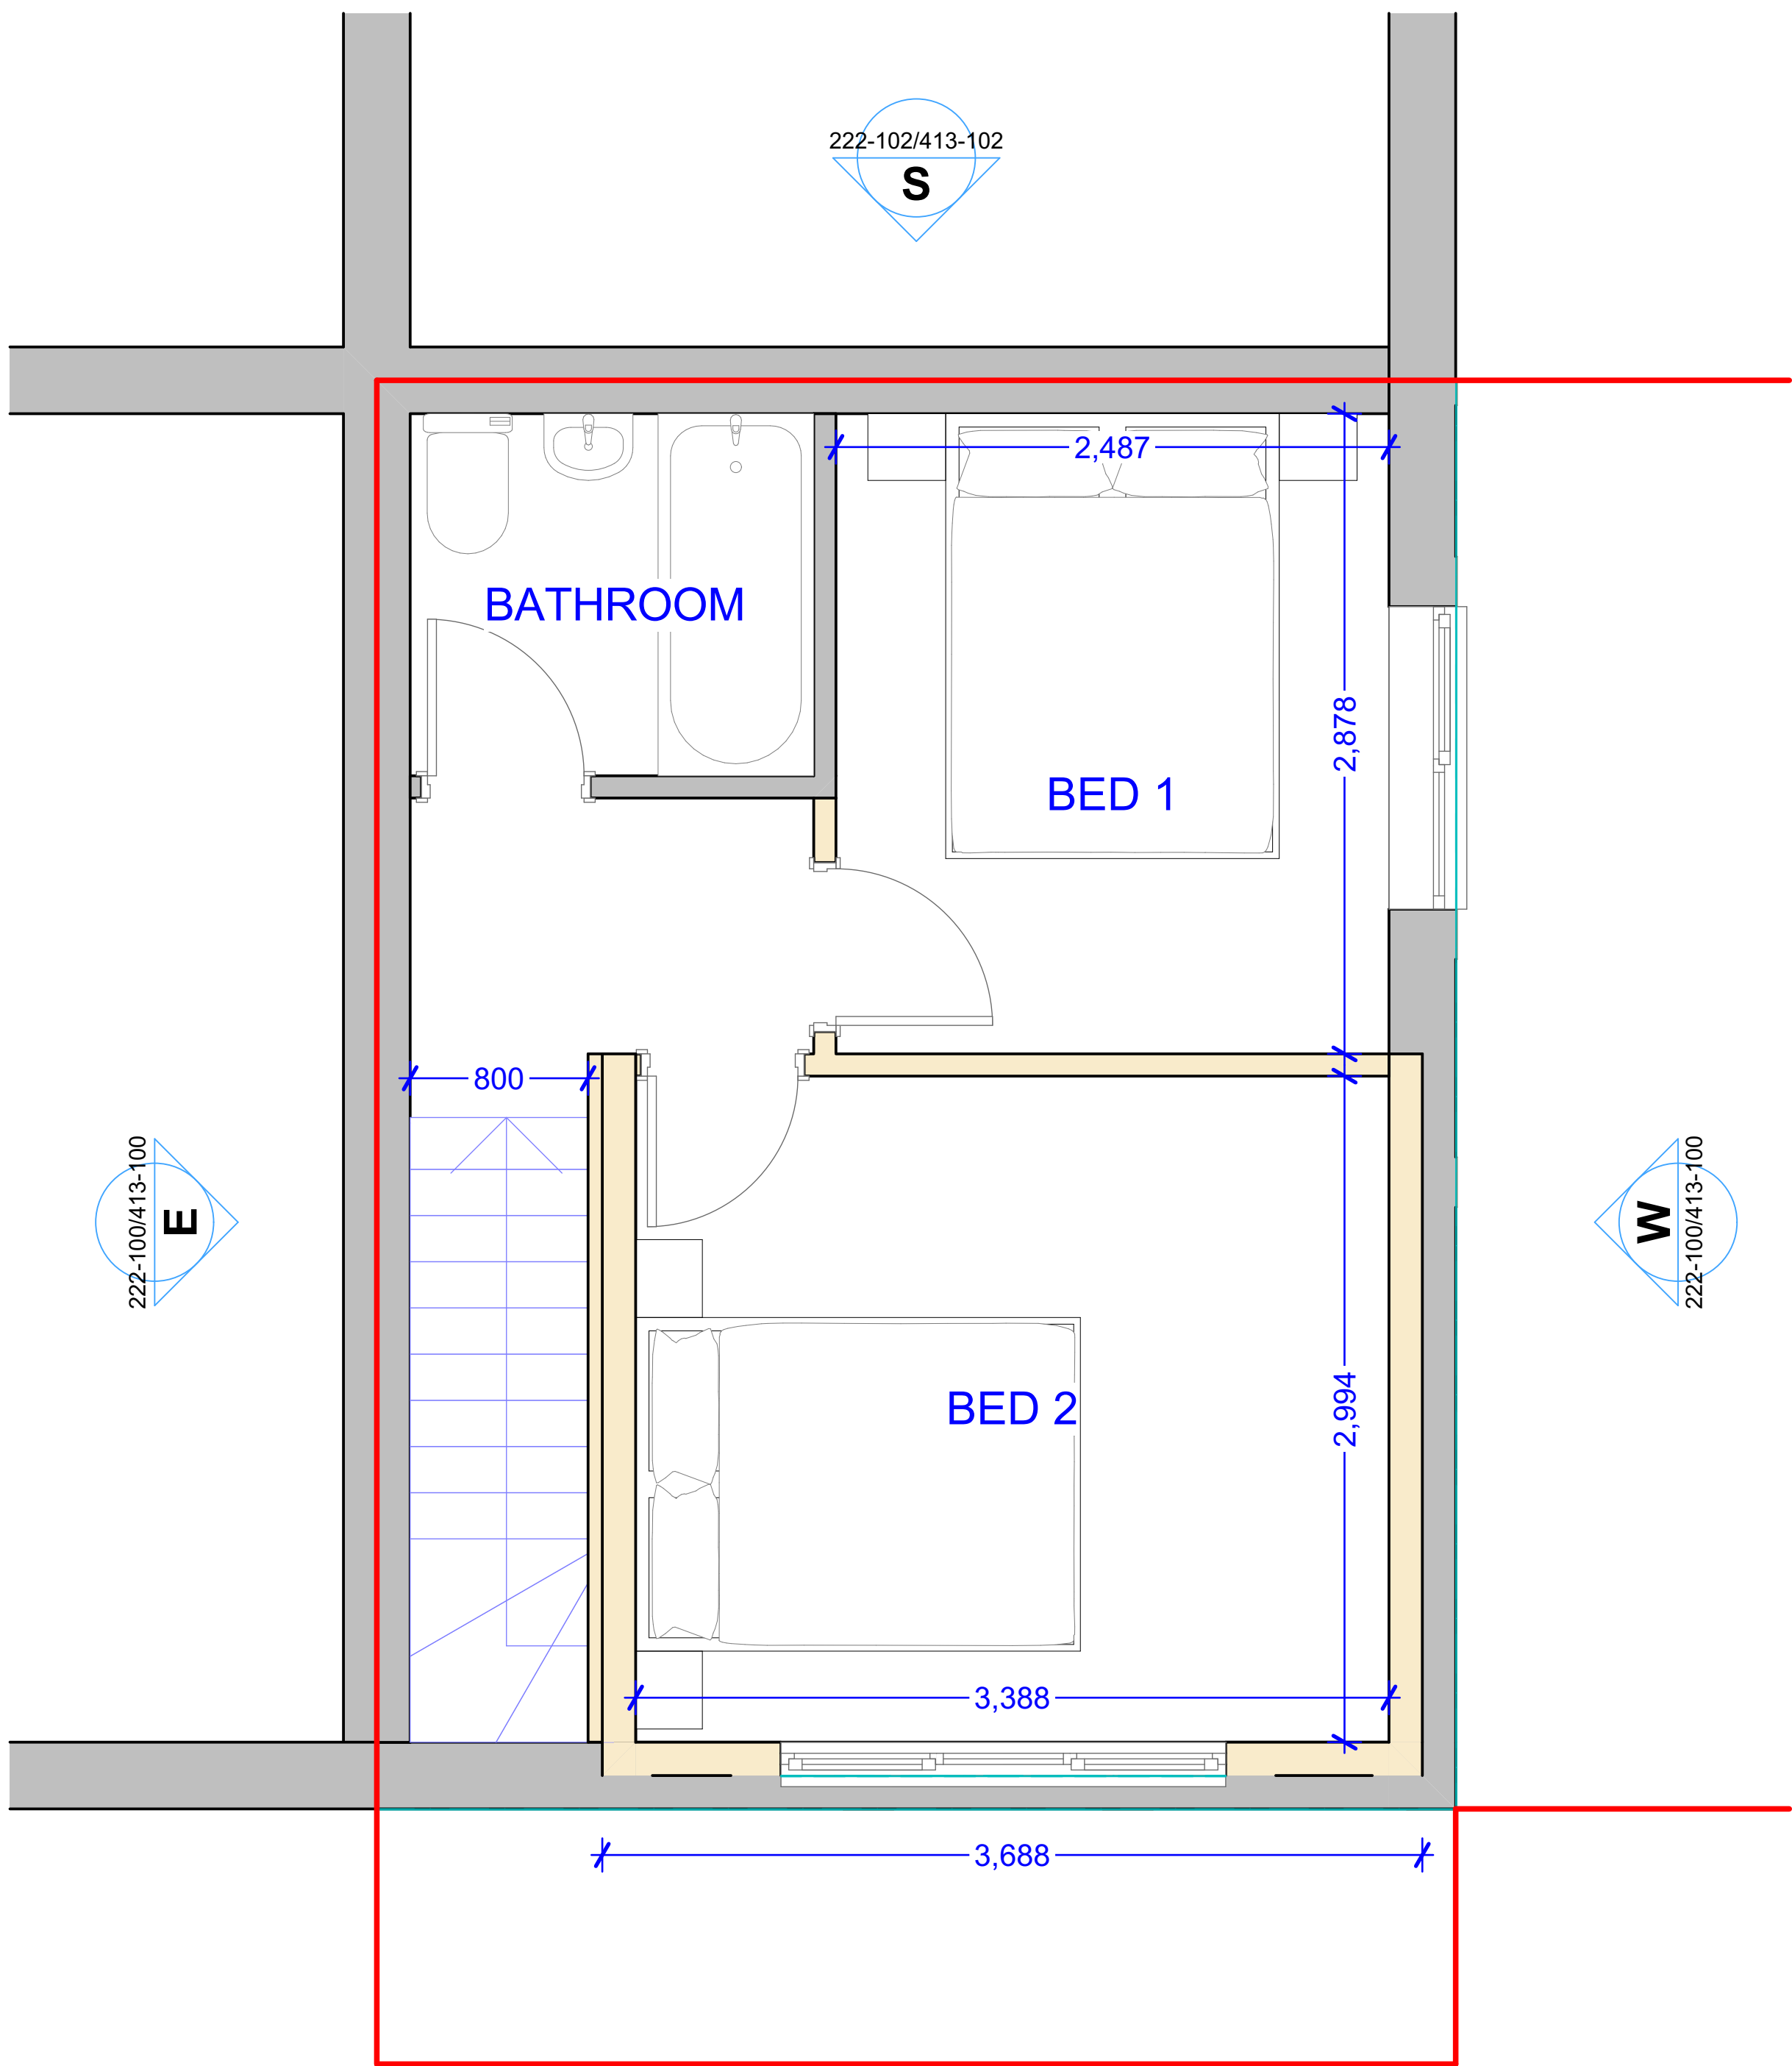



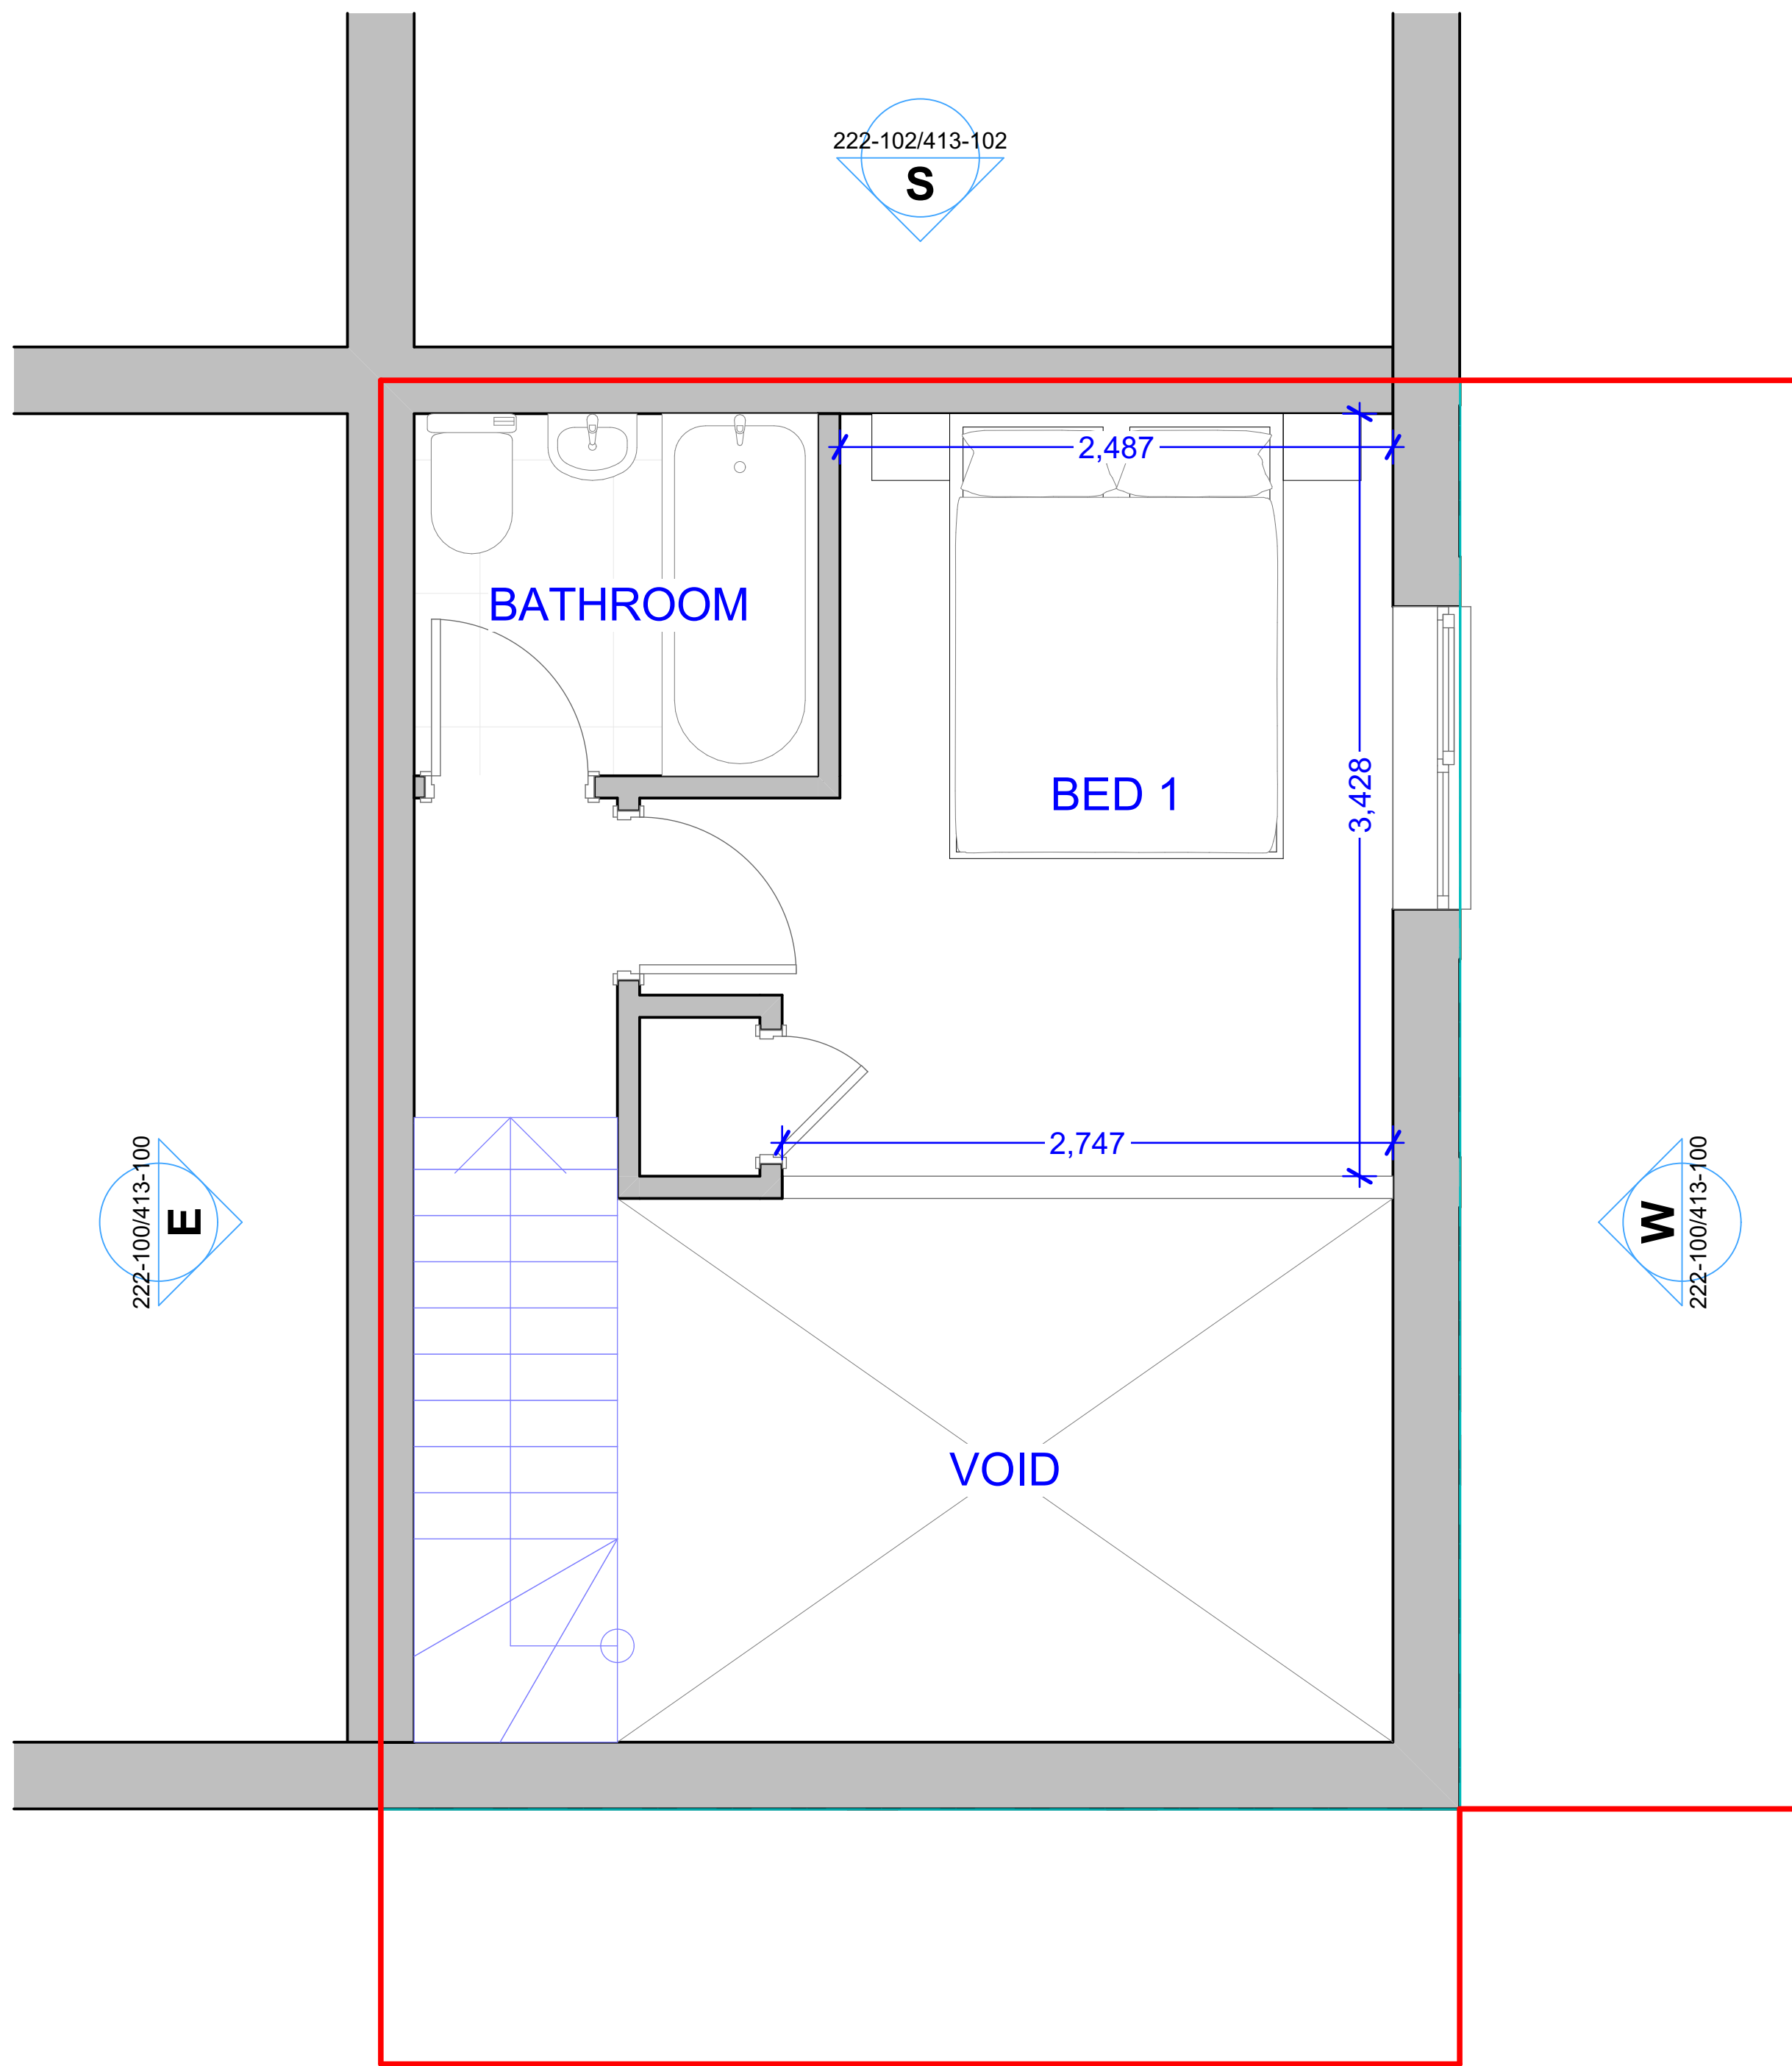


01
-

Existing First Floor Plan
1:25

02
-

Proposed First Floor Plan
1:25

 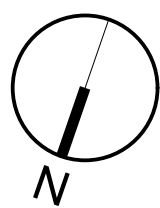

Key Plan	© James Williamson Architects Ltd Notes This document and its design content is copyright ©. It shall be read in conjunction with all other associated project information including models, specifications and related consultants documents. Do not scale from documents except for planning purposes. All dimensions to be checked on site. Immediately report any discrepancies, errors or omissions on this document to the Originator. If in doubt ASK.	Revision Number		Client *	Job Title 28 Measham Way, Lower Earley, Reading, RG6 4ES	Drawing Title Existing and Proposed First Floor Plan Scale 1:25 @ A1 1:50 @ A3	Drawn JW Job No 25-009 Status PLANNING	Checked - Drawing No 221-101	Date 03/03/2025 Rev -	
		Rev	By	Layout Comment	Date					