




FRONT ELEVATION
SCALE 1:50

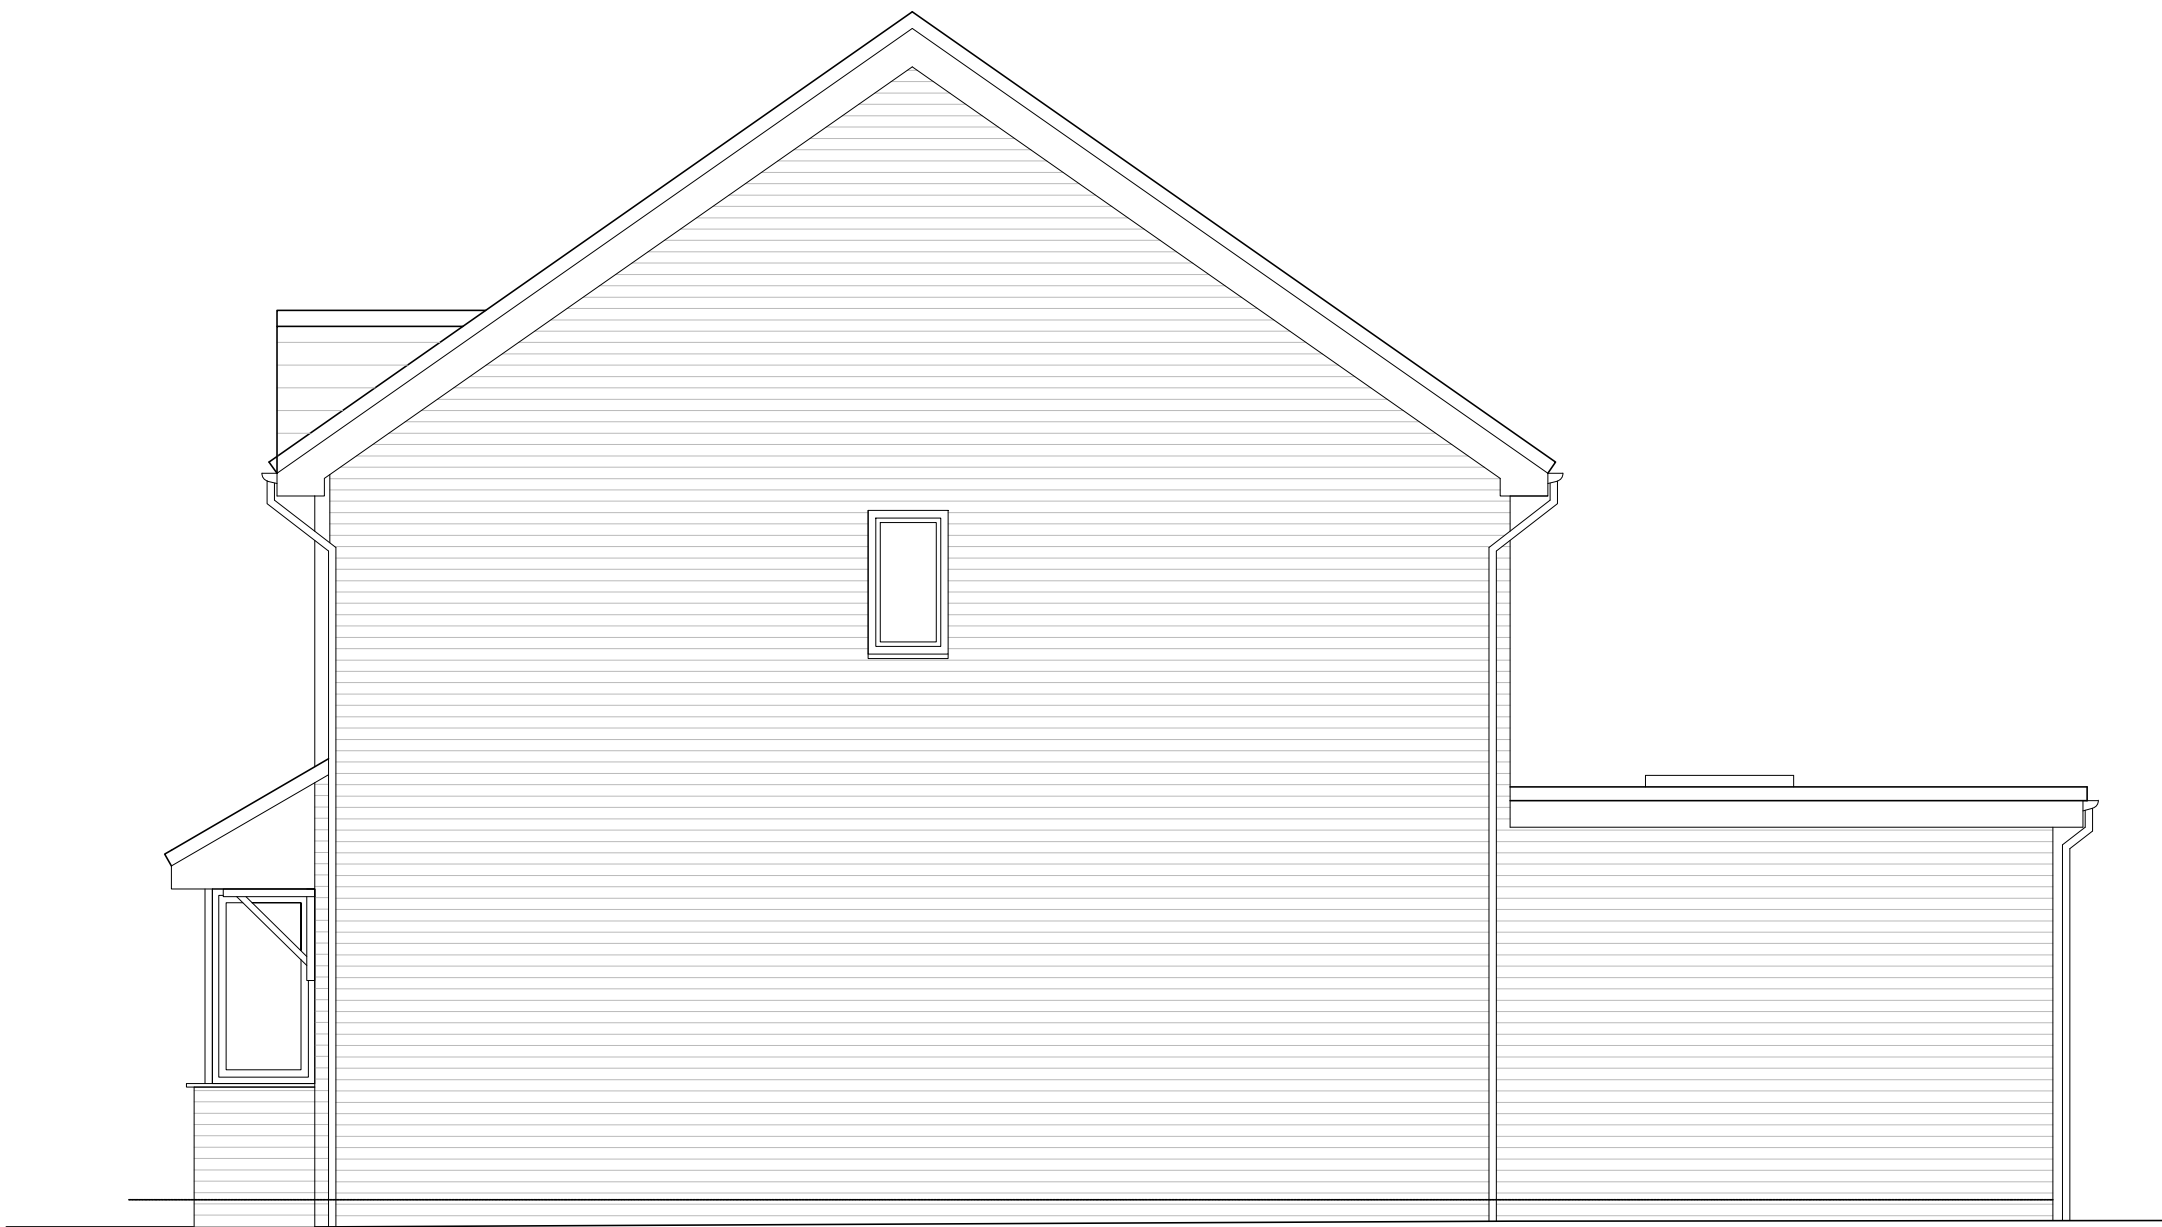


SIDE ELEVATION
SCALE 1:50



REAR ELEVATION
SCALE 1:50



SIDE ELEVATION
SCALE 1:50

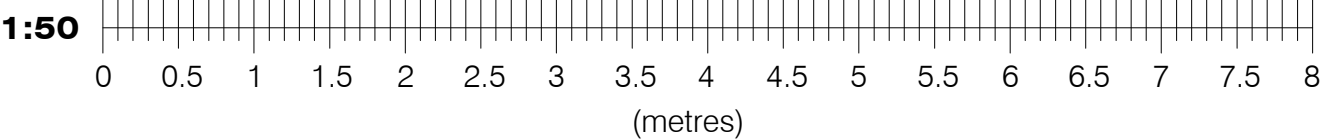

- NOTES:
1. THIS DRAWING IS TO BE READ IN CONJUNCTION WITH ALL RELEVANT ARCHITECTS, SUB-CONTRACTORS AND ARCHITECTURAL DRAWINGS.
 2. THIS DRAWINGS REMAINS THE COPYRIGHT OF JETARCH DESIGN LTD AND MAY NOT BE SHARED OR REPRODUCED WITHOUT THEIR KNOWLEDGE



100 Berkshire Place
Winnersh Triangle
Wokingham, Berkshire RG41 5RD
Tel: 07787296792
email: info@jetarchdesign.co.uk

Client
DR & MRS GOH

Property:
**25 MERRYWEATHER CLOSE
FINCHAMPSTEAD
RG40 4YH**

Drawing Title:
**DETAILS OF PROPOSED
ELEVATIONS**

Rev.	Date	Revisions

Drawing No. A1/457/04	Rev. A
Plot Date: AUG 25	
Scale 1:50 @ A1	
Date NOV 25	Drawn SA