


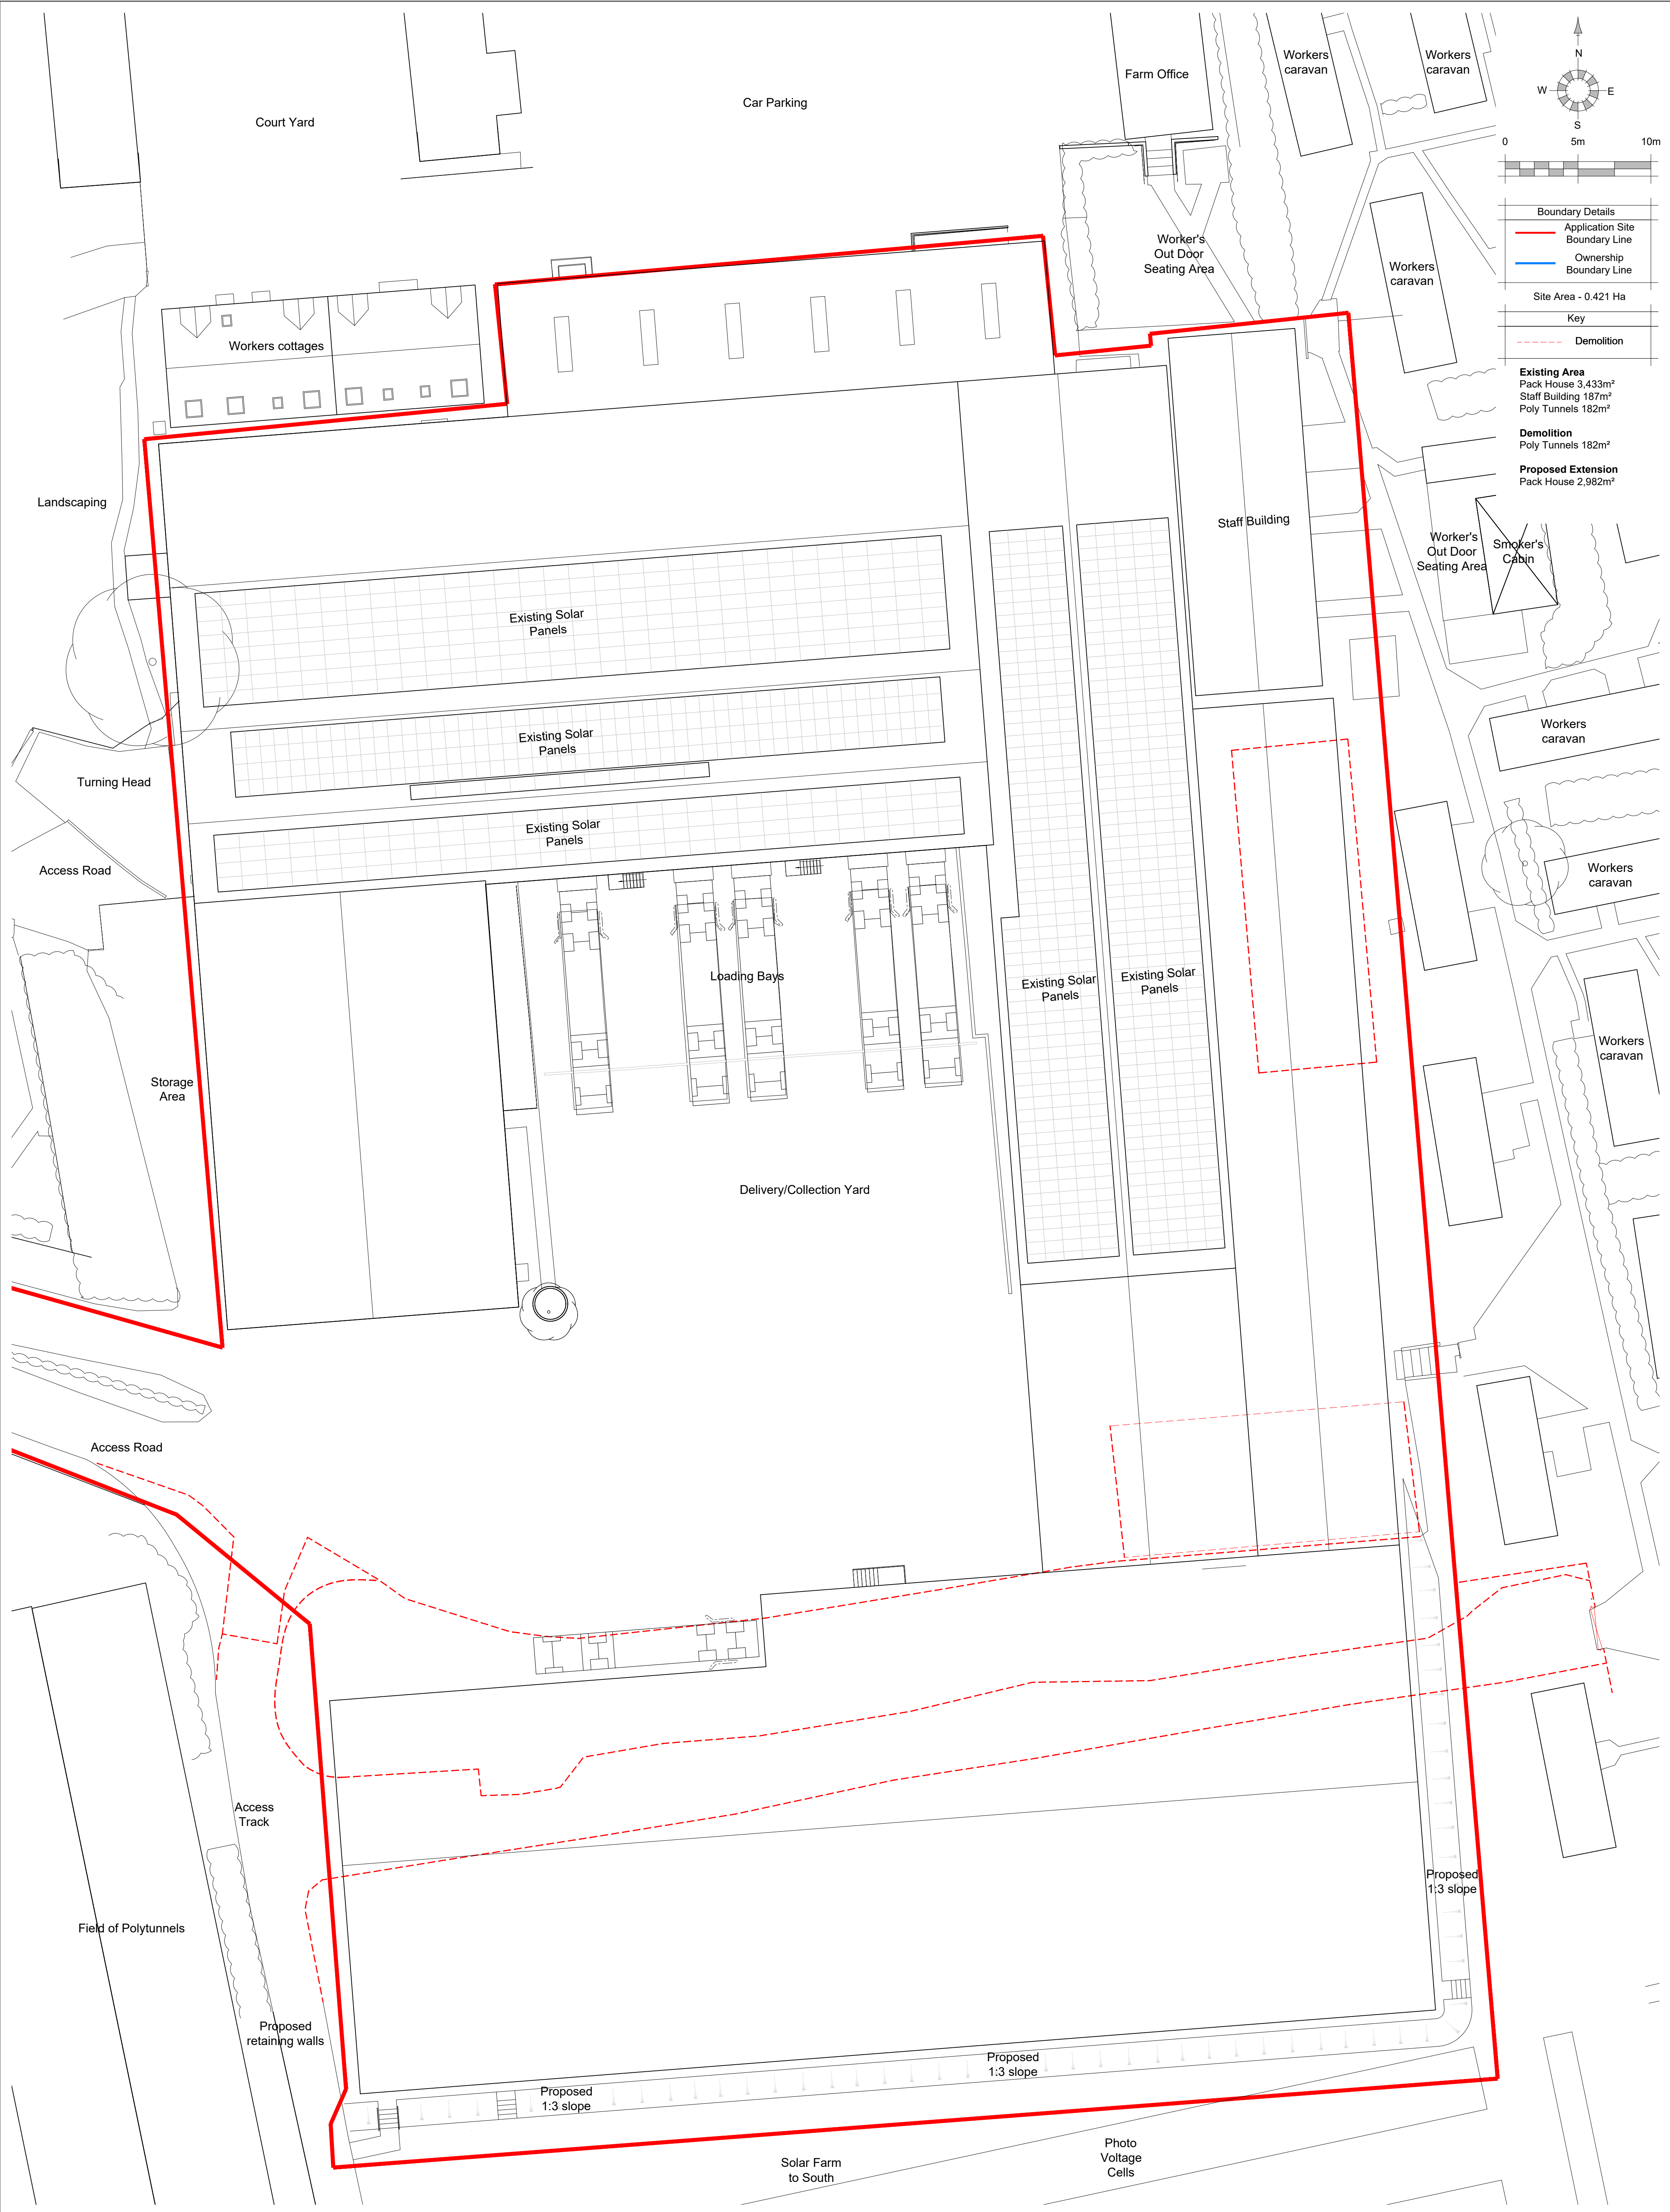

REV. DATE		REVISIONS:		BY RPO		REV. DATE		REVISIONS:		BY		STATUS:	
A		13.05.25		Changes to client's comments									
Planning													
CLIENT: Hall Hunter Partnership												PROJECT: Heathlands Farm, Honey Hill, Wokingham	
SCALE: 1:200 (A1 ORIGINAL)												DRAWING: Proposed Floor Plan	
DRAWN: RPO				24036				P101		A			
DATE: 29.04.25													

© COPYRIGHT EXISTS ON THE DESIGNS AND INFORMATION SHOWN ON THIS DRAWING

This drawing may be copied or cross referenced to the scale but for planning application purposes only. Do not scale for any other purpose, use figured dimensions only. Subject to site survey and all necessary consents. All dimensions to be checked by user and any discrepancies, errors or omissions to be reported to the Architect before work commences. This drawing is to be read in conjunction with all other relevant materials. OS Licence No: 100007327



architecture planning masterplanning

Broadmeade House, Farnham Business Park,
Weydon Lane, Farnham, Surrey GU9 8GT.
info@osparchitecture.com www.osparchitecture.com
Tel: 01252 267878

© 2024 OSP Architecture Limited. Company Registration No. 10488461