


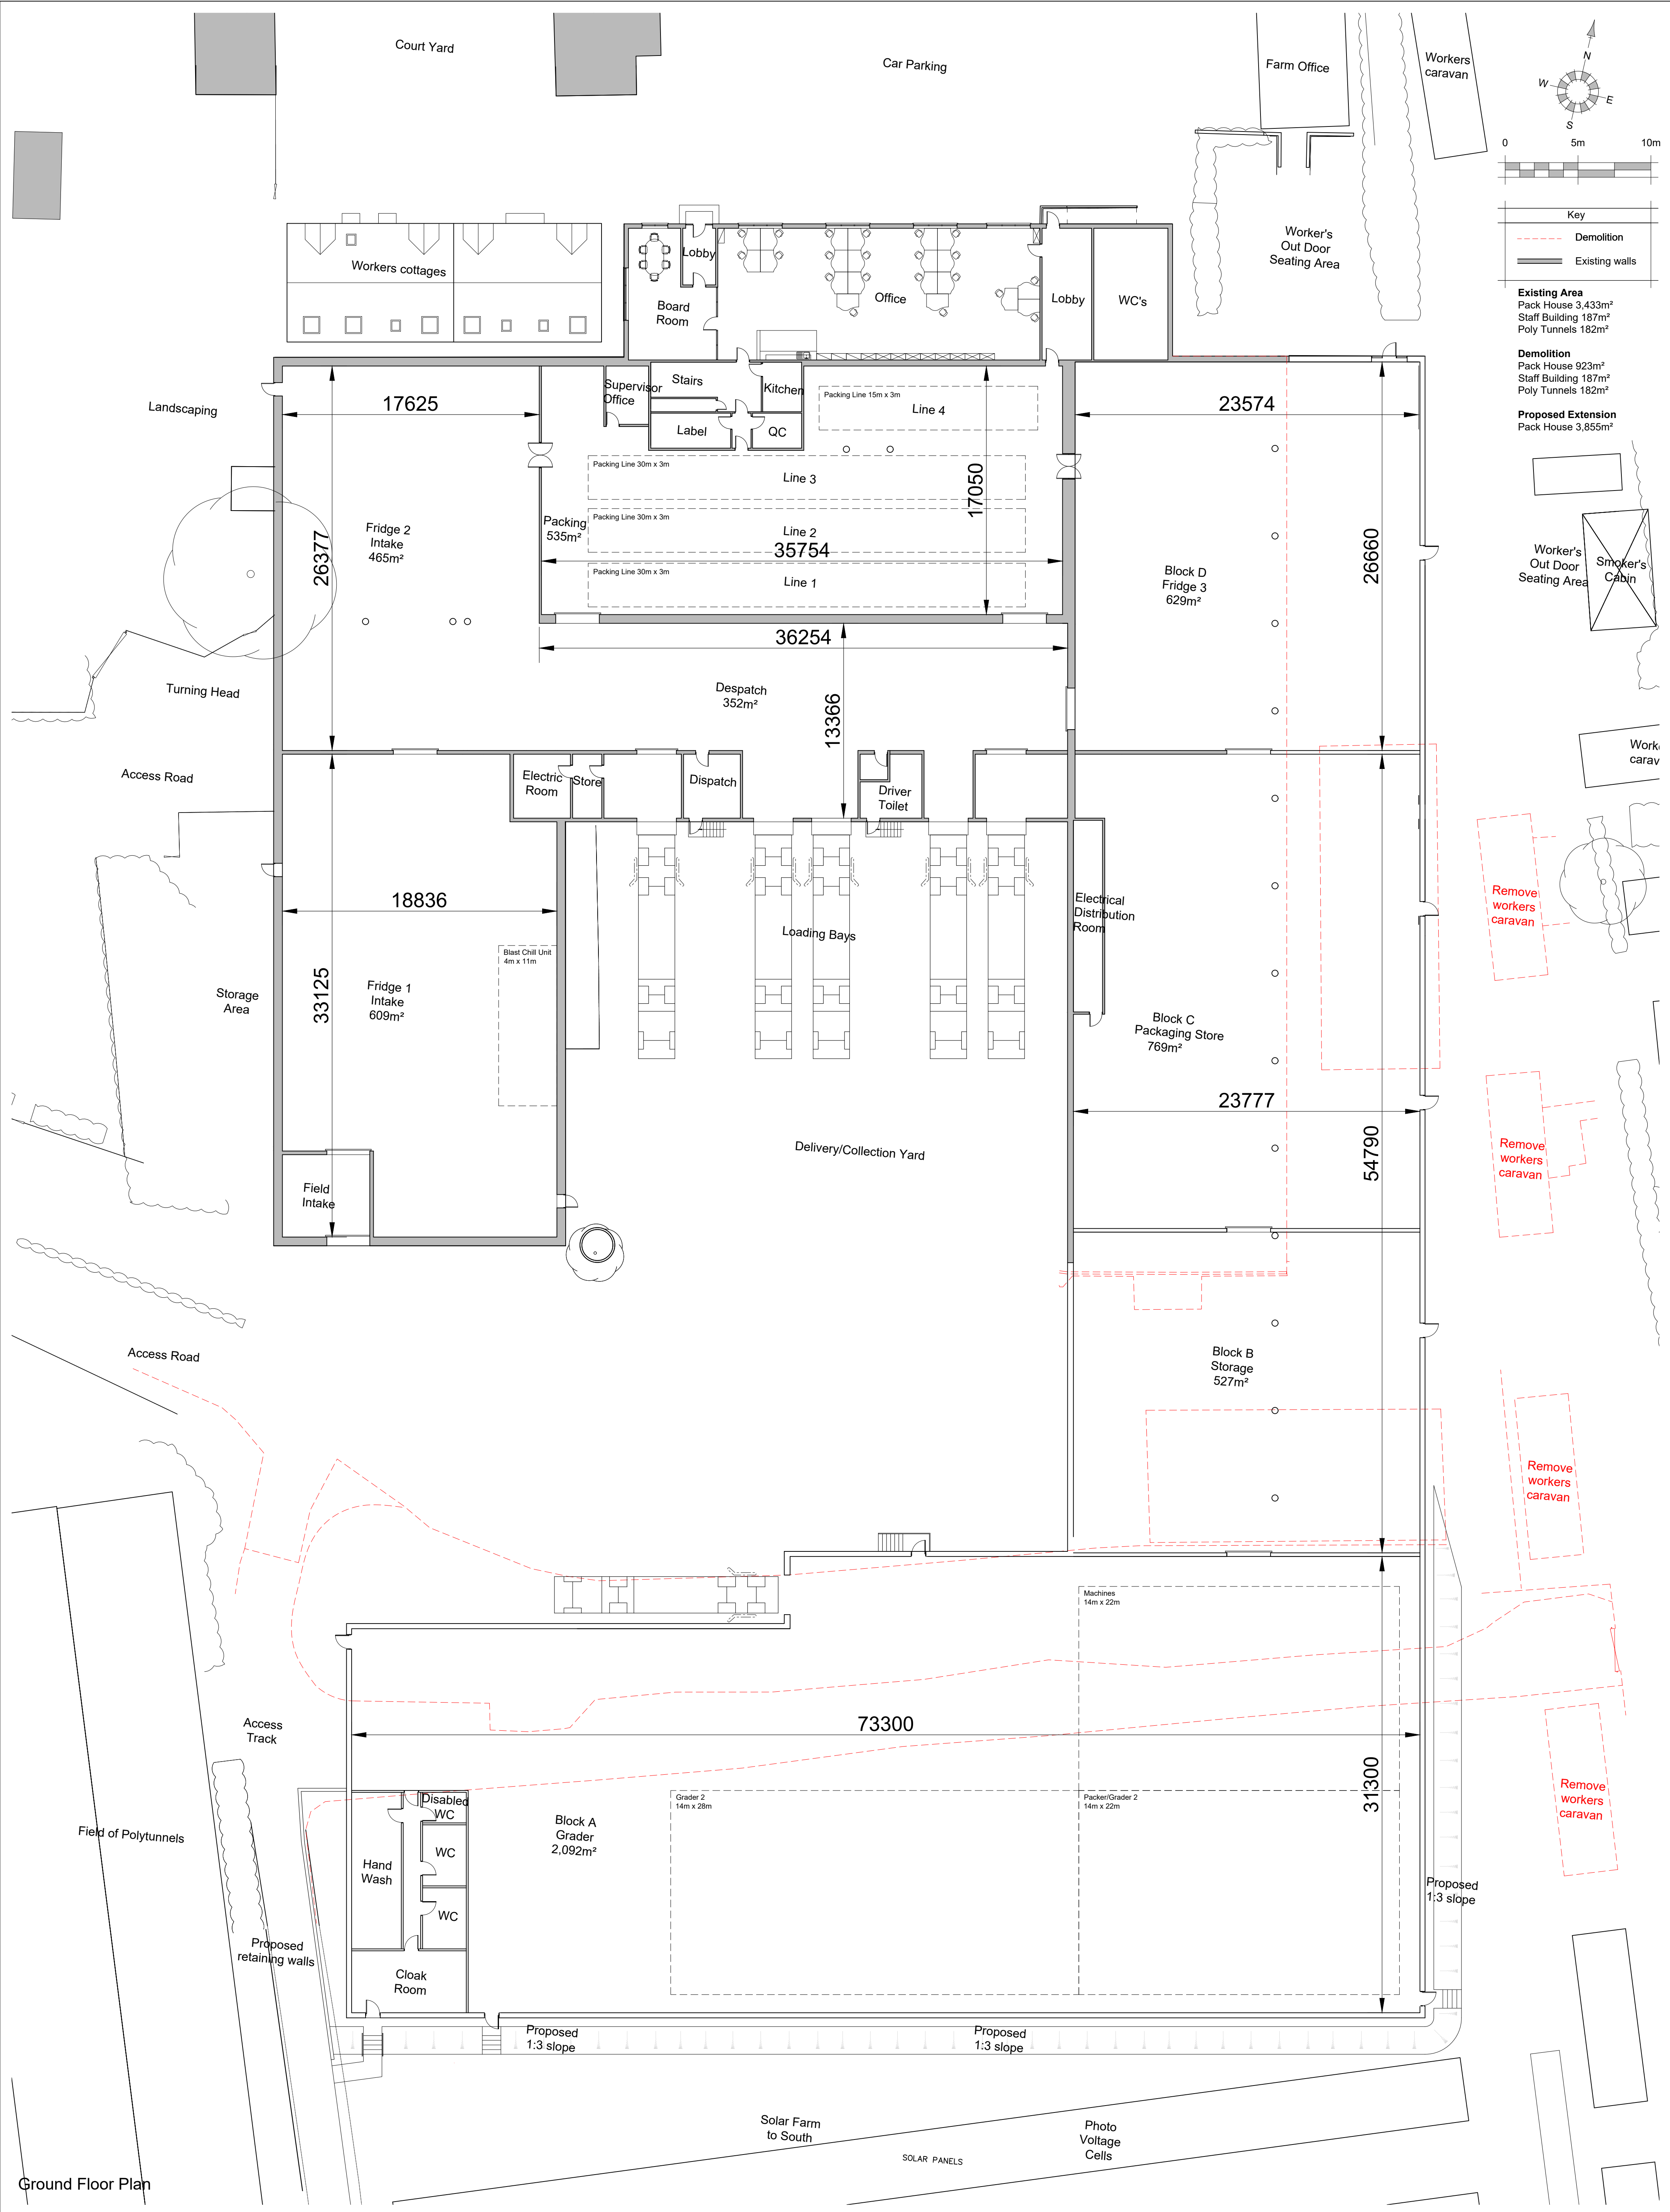

REV. DATE REVISIONS:			BY REV. DATE REVISIONS:			BY STATUS:			CLIENT: Hall Hunter Partnership		PROJECT: Heathlands Farm, Honey Hill, Wokingham		 architecture planning masterplanning Broadmeade House, Farnham Business Park, Weydon Lane, Farnham, Surrey GU9 8QT. info@osparchitecture.com www.osparchitecture.com Tel: 01252 267878	
									SCALE: 1:200 (A1 ORIGINAL)		DRAWING: Proposed Ground Floor Plan			
						DRAWN: RPO		24036		P110		-		
						DATE: 29.04.25								

© COPYRIGHT EXISTS ON THE DESIGNS AND INFORMATION SHOWN ON THIS DRAWING

This drawing may be copied or cross referenced to the scale but for planning application purposes only. Do not scale for any other purpose, use figured dimensions only. Subject to site survey and all necessary consents. All dimensions to be checked by user and any discrepancies, errors or omissions to be reported to the Architect before work commences. This drawing is to be read in conjunction with all other relevant materials. OS Licence No: 100007327

Planning