




South Elevation

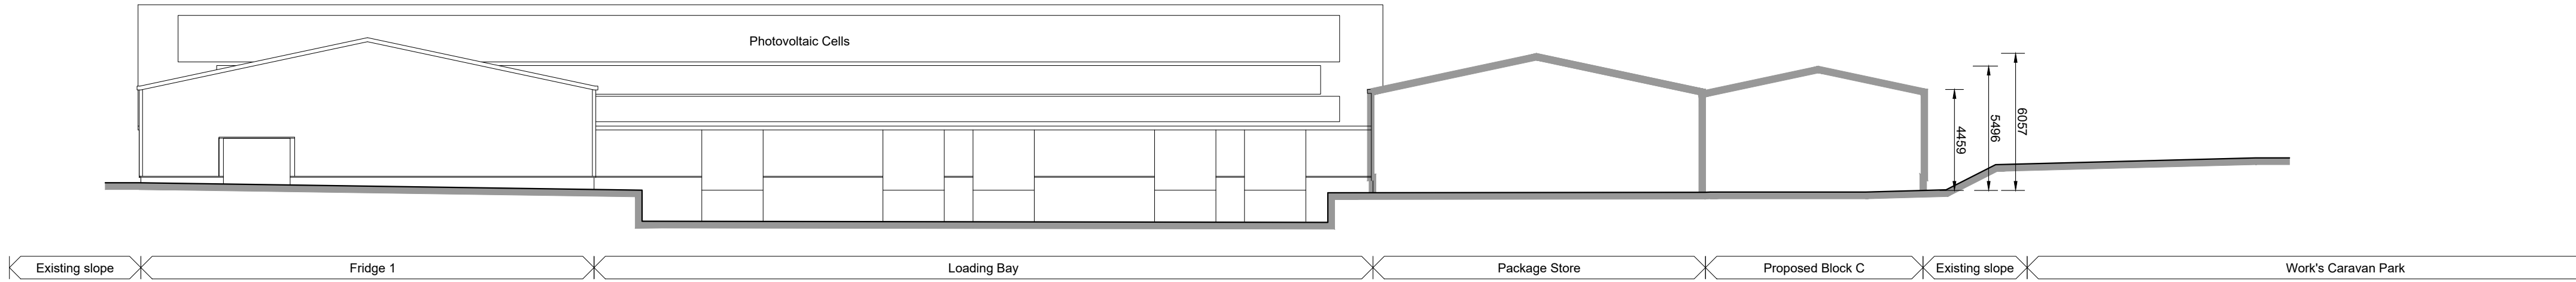

South Elevation
view from yard

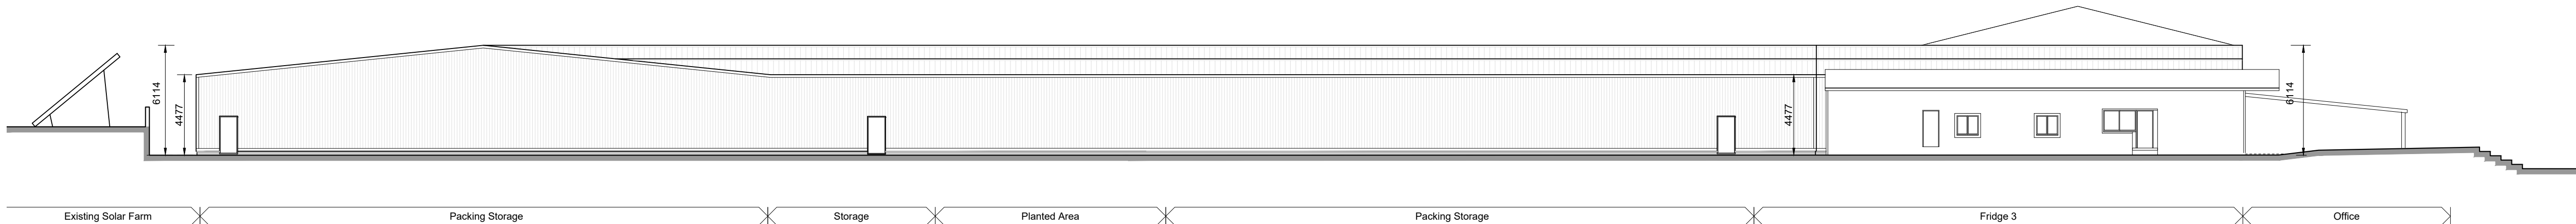

East Elevation
view from mobile homes

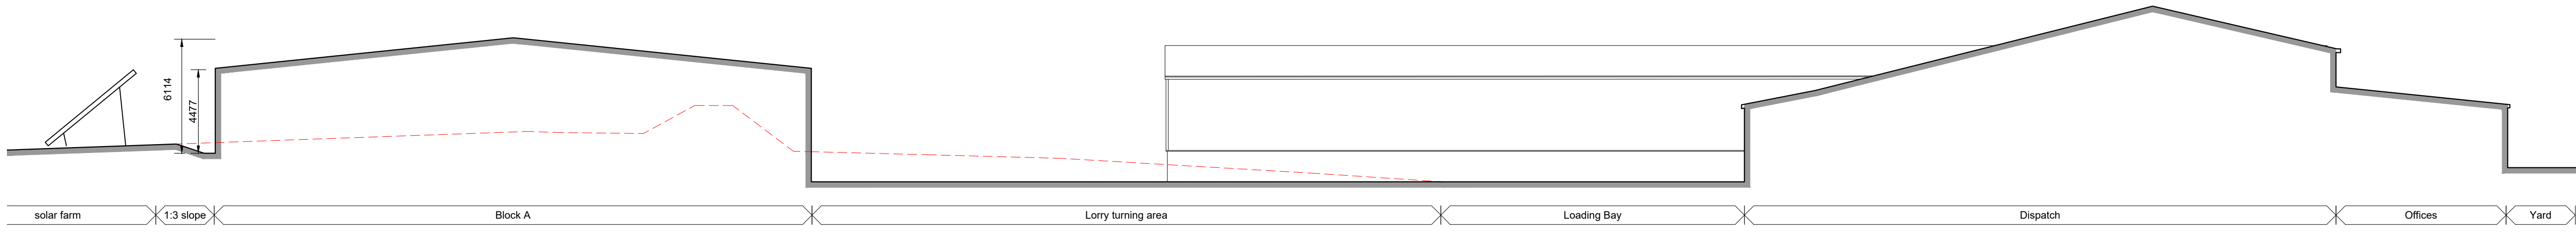

East Elevation
view from yard

REV.	DATE	REVISIONS:	BY	REV.	DATE	REVISIONS:	BY	REV.	DATE	REVISIONS:	BY	STATUS:
A	13.05.25	Changes to client's comments	RPO									

Planning

© COPYRIGHT EXISTS ON THE DESIGNS AND INFORMATION SHOWN ON THIS DRAWING. This drawing may be scaled or cross referenced to the scale bar for planning application purposes only. Do not scale for any other purpose, use figured dimensions only. Subject to site survey and all necessary consents. All dimensions to be checked by user and any discrepancies, errors or omissions to be reported to the Architect before work commences. This drawing is to be read in conjunction with all other relevant materials. OS Licence No. 100007327

CLIENT:	Hall Hunter Partnership	PROJECT:	Heatlands Farm, Honey Hill, Wokingham
SCALE:	1:200 (A1 ORIGINAL)	DRAWING:	South & West Elevations
DRAWN:	RPO	24036	P113
DATE:	01.05.25		A



architecture planning masterplanning

Broadmeade House, Farnham Business Park,
Weydon Lane, Farnham, Surrey GU9 8QT.
info@osparchitecture.com www.osparchitecture.com
Tel: 01252 267878