




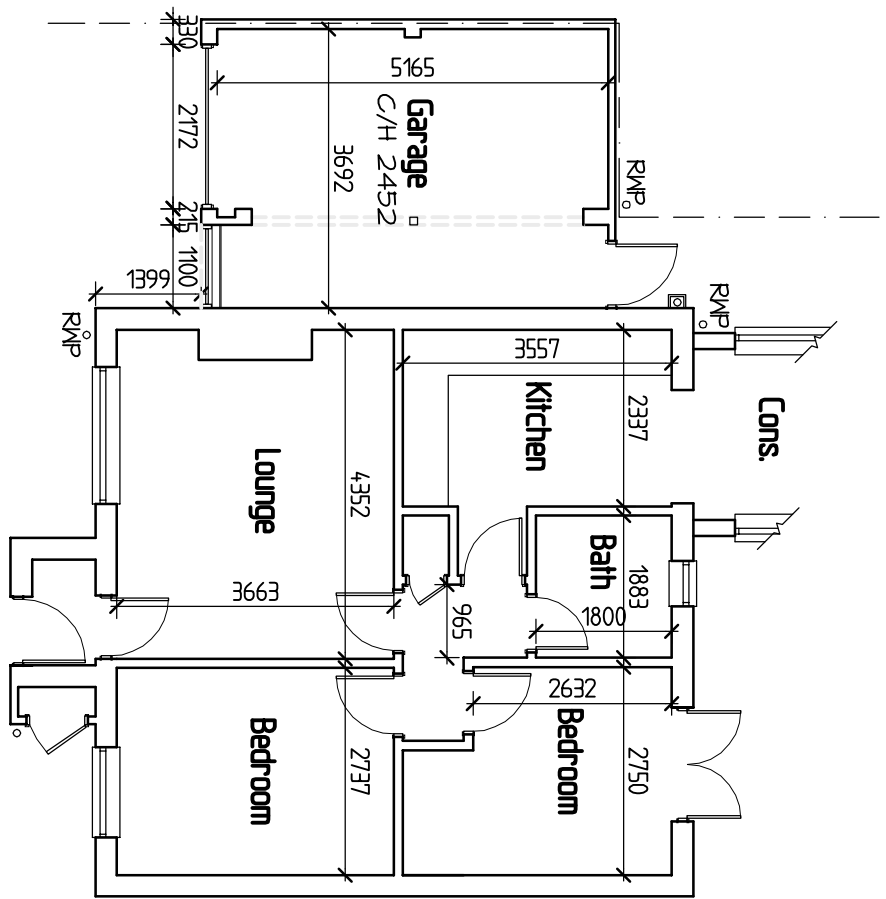


0 1 2 3 Metres
SCALE BAR @ 1-100
Existing Floor Plan

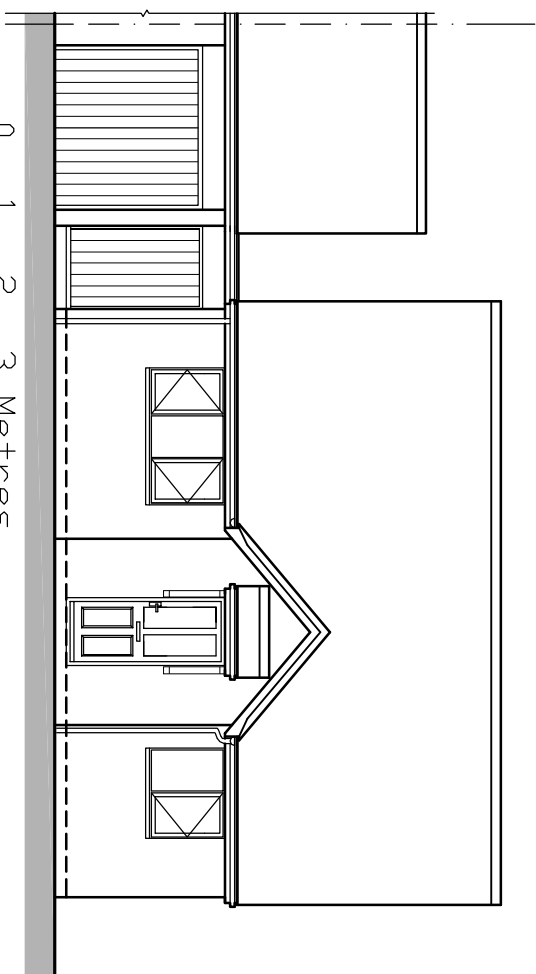


0 1 2 3 Metres
SCALE BAR @ 1-100
Existing Front Elevation

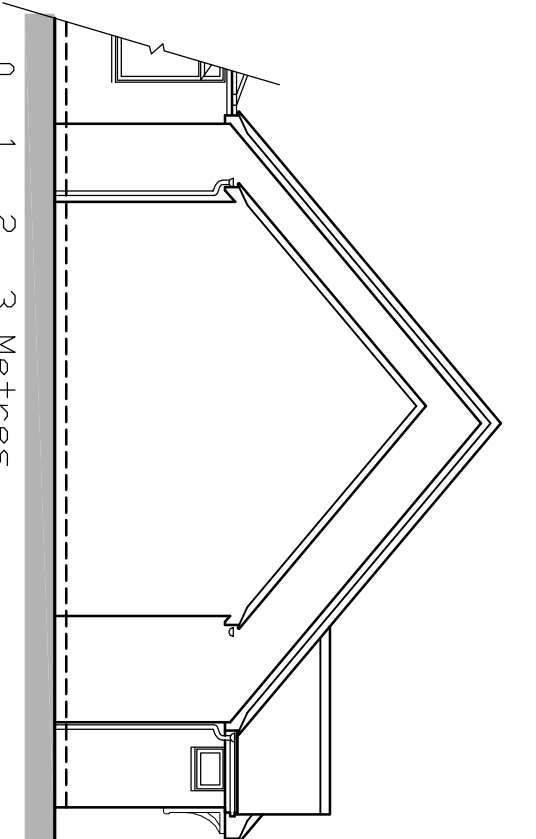


0 1 2 3 Metres
SCALE BAR @ 1-100
Existing Side Elevation

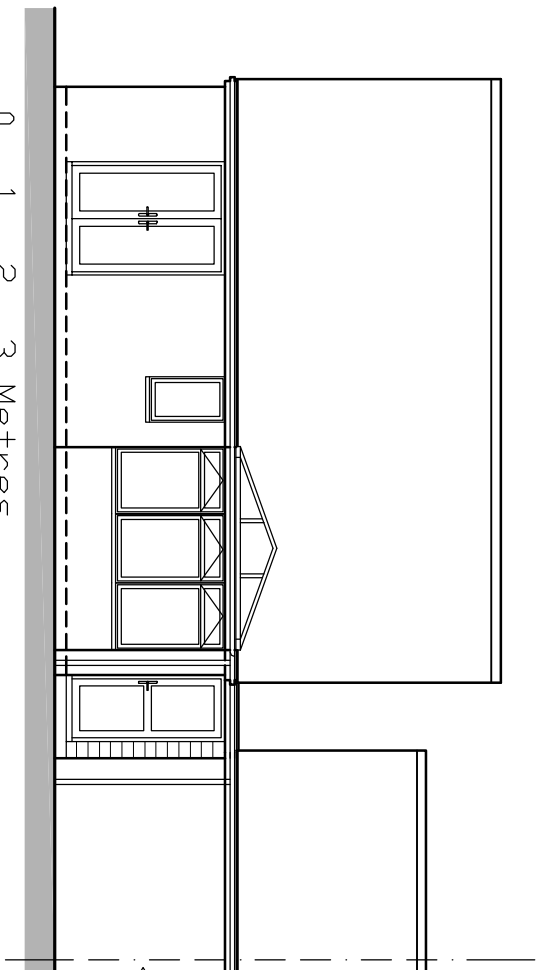

0 1 2 3 Metres
SCALE BAR @ 1-100
Existing Rear Elevation

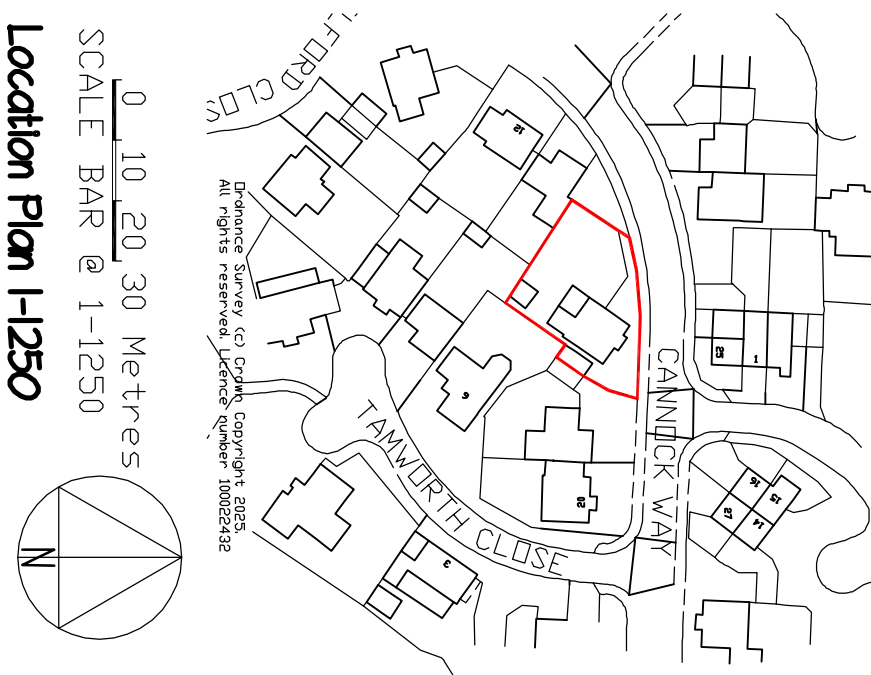


0 10 20 30 Metres
SCALE BAR @ 1-1250
Location Plan 1-1250

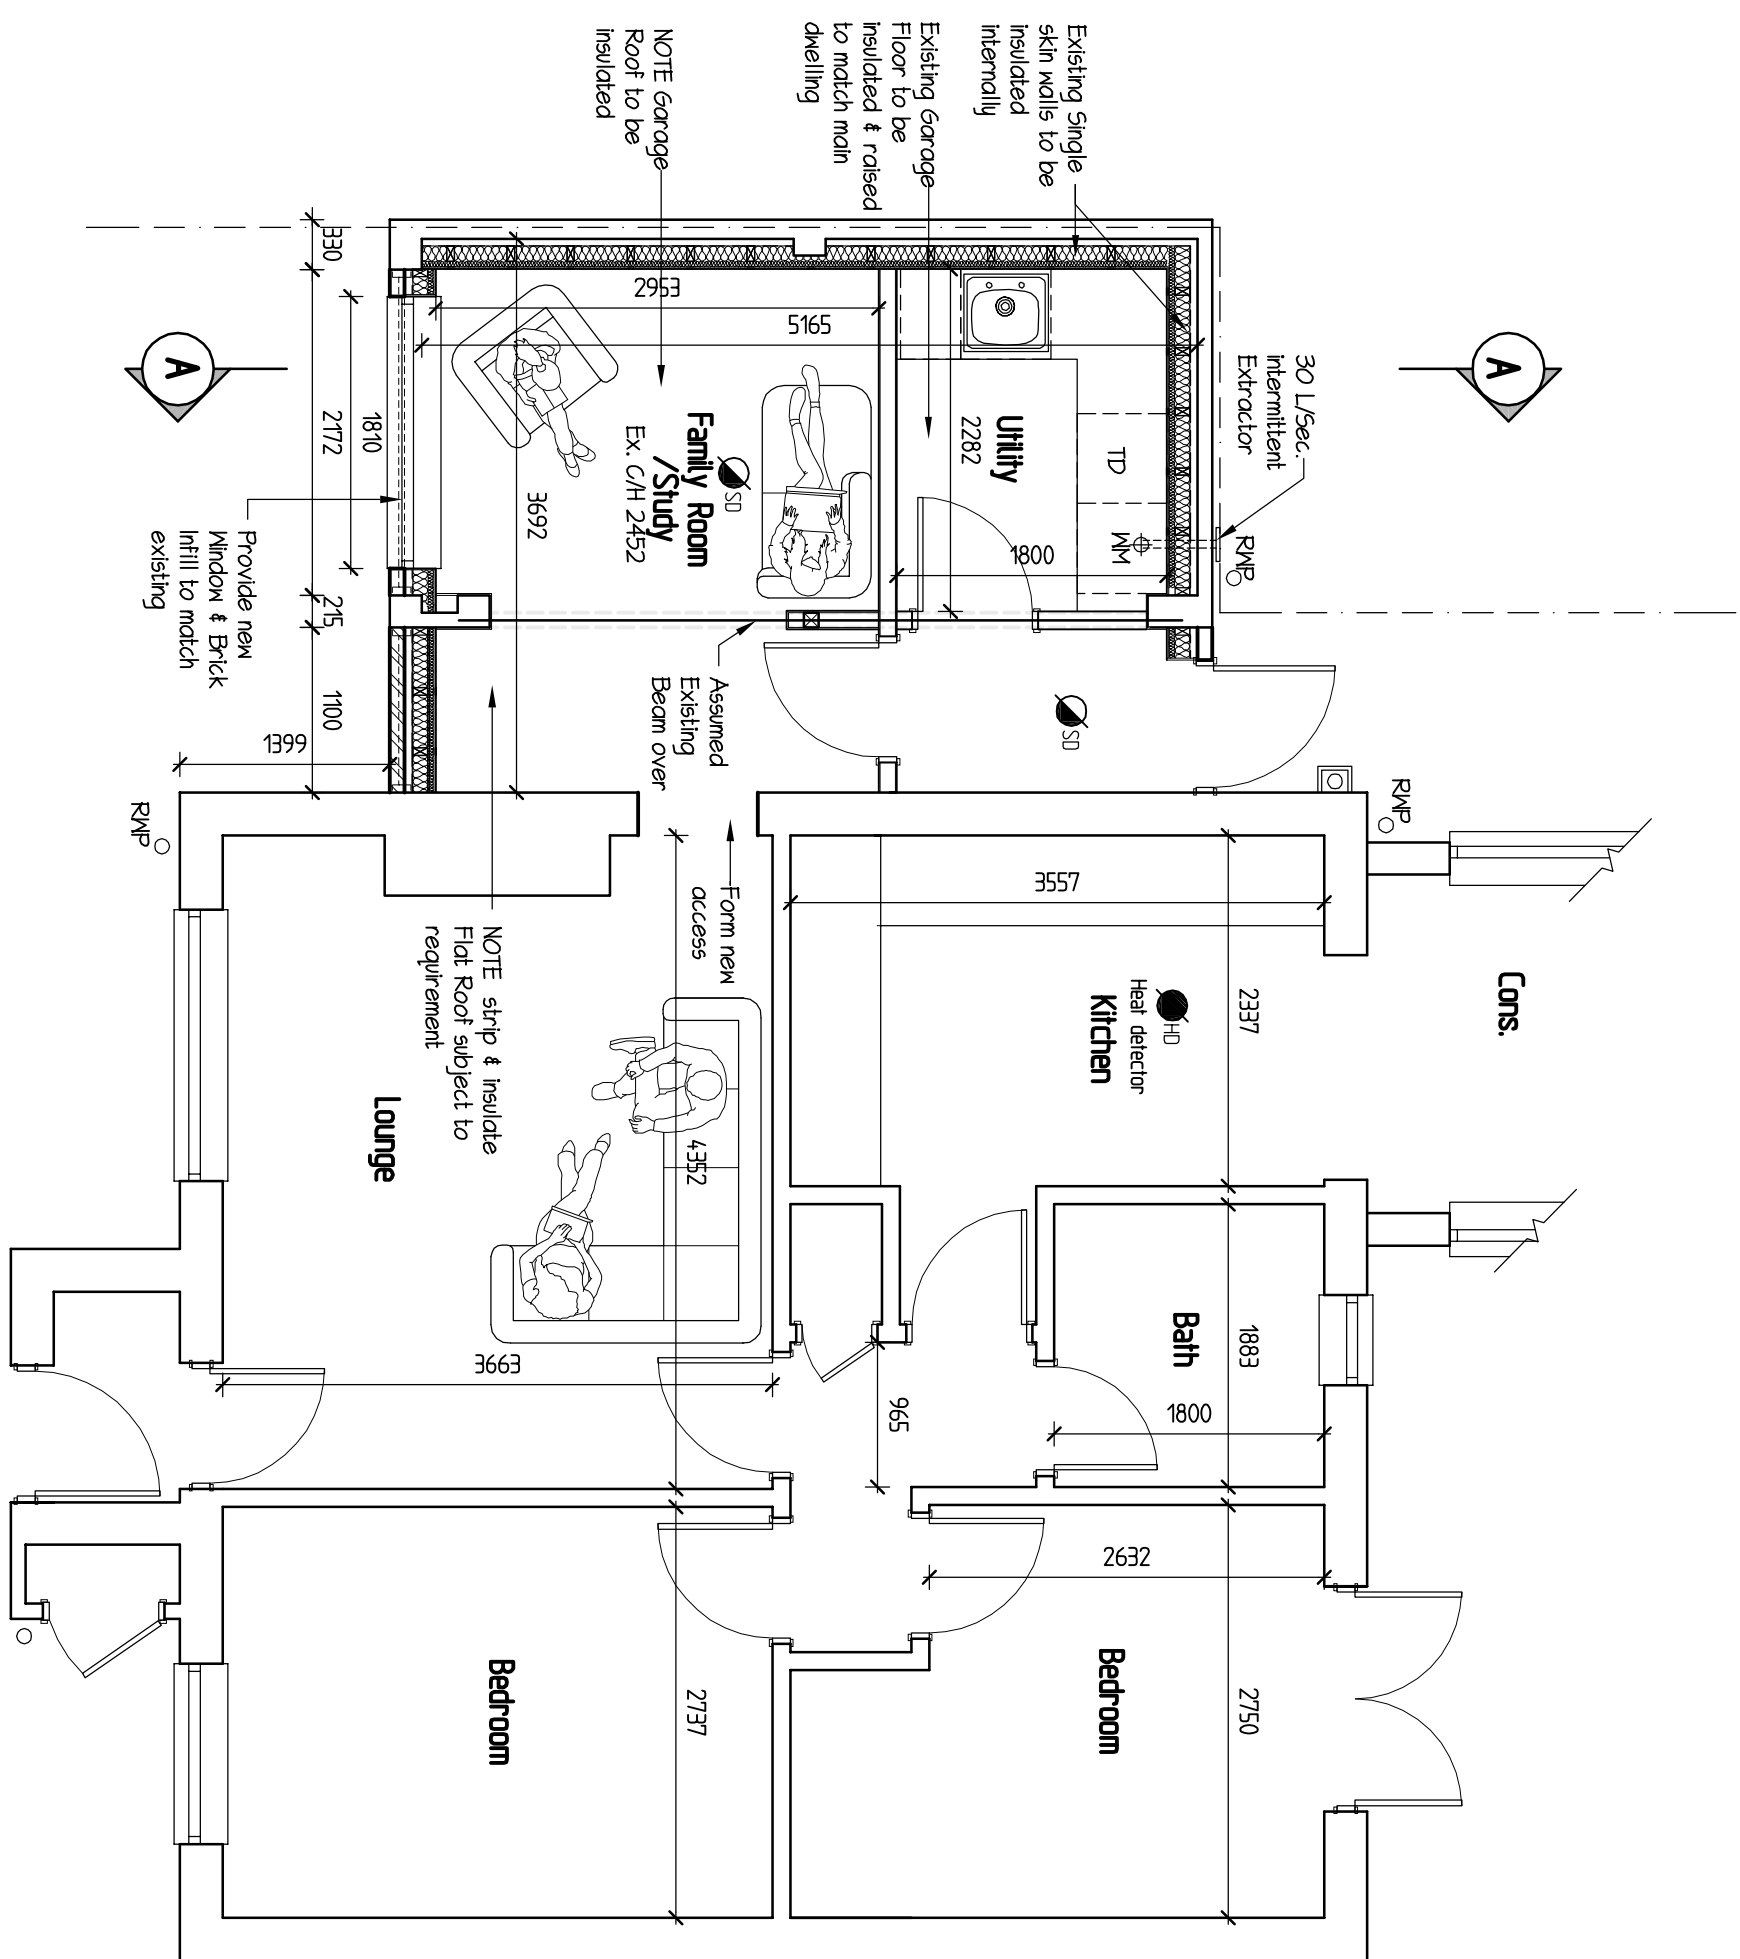


0 1 2 3 Metres
SCALE BAR @ 1-50
Proposed Floor Plan


Provides existing walls
to be removed
Provides Steel Beams

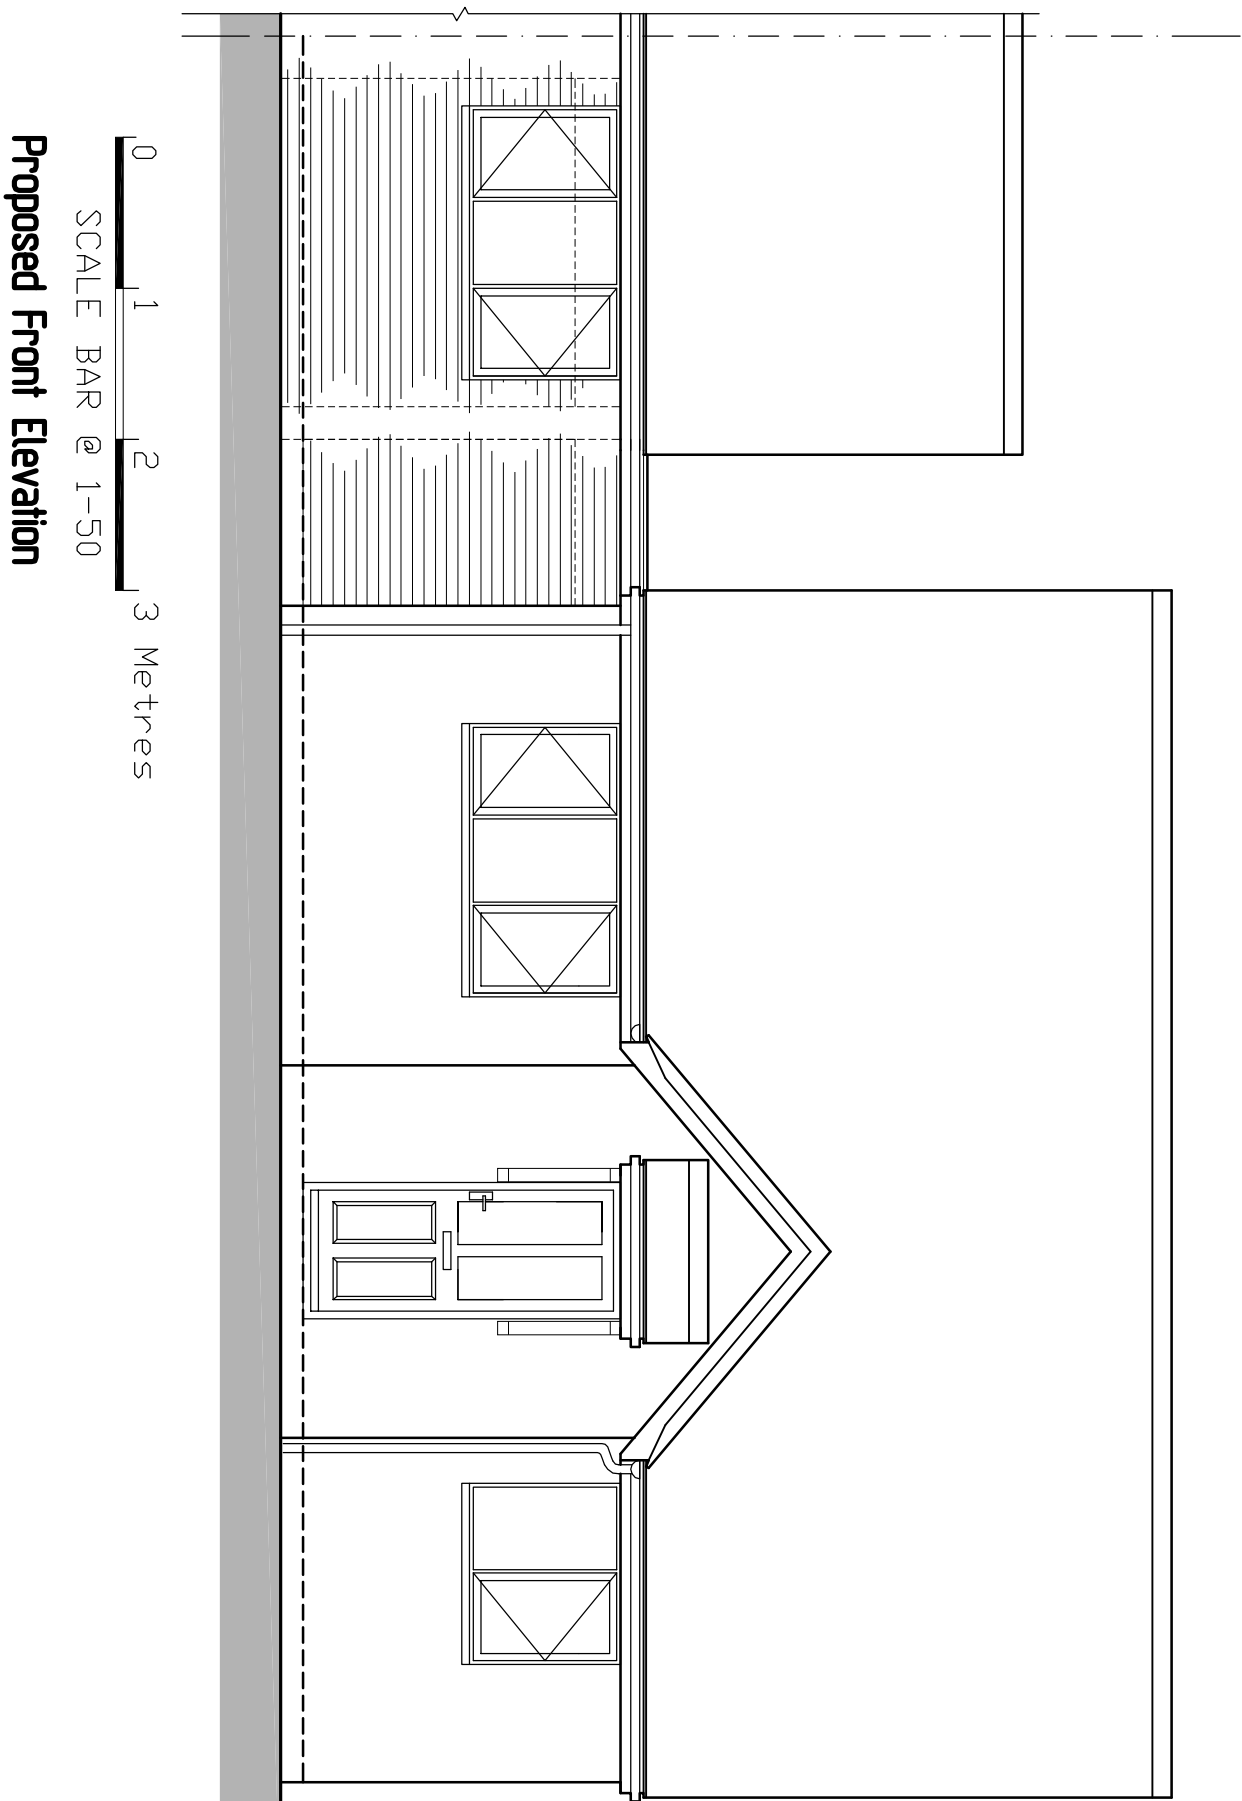

0 1 2 3 Metres
SCALE BAR @ 1-50
Proposed Front Elevation

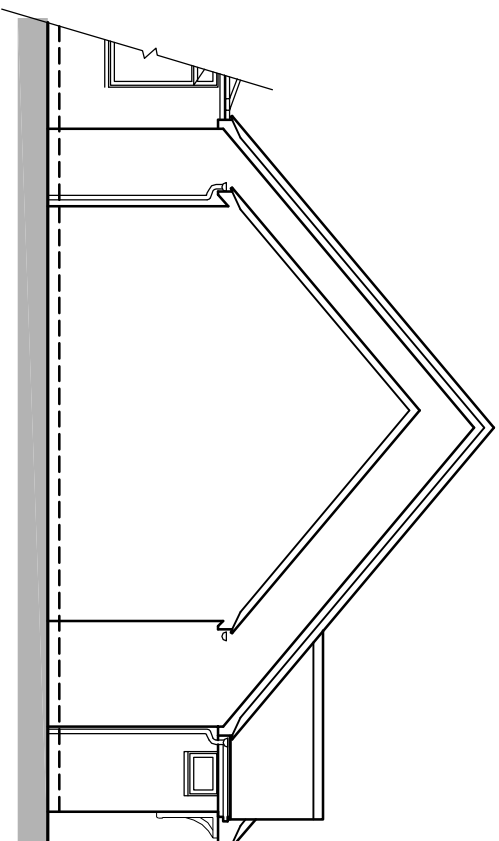

0 1 2 3 Metres
SCALE BAR @ 1-100
Proposed Side Elevation

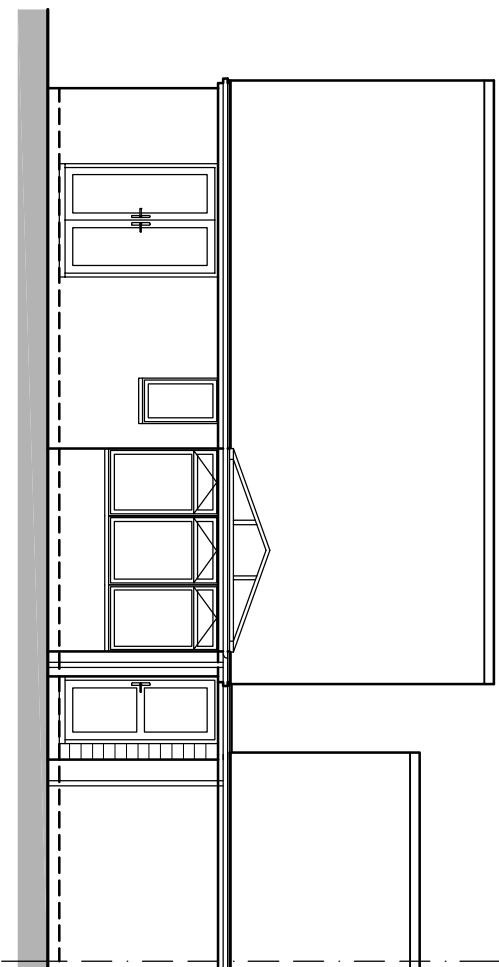

0 1 2 3 Metres
SCALE BAR @ 1-100
Proposed Rear Elevation



0 10 20 30 Metres
SCALE BAR @ 1-500
Block Plan 1-500

G R E G
Farell
Building & Design Consultant
greg@gregfarell.co.uk

43 Wadsworth Way,
Tilburg, Bedford
Beds MK30 4BJ
Tel & Fax 0118 941 6249
Mobile 07967 009862

Revisions	Description	Date
A	Parking arrangement updated	2-5-2025

JOB TITLE

16 Cannock Way
Lower Earley

Existing & Proposed Plans & Elevations

Scale	Date	Drawing No.
1:50 1:100	March 2025	A