
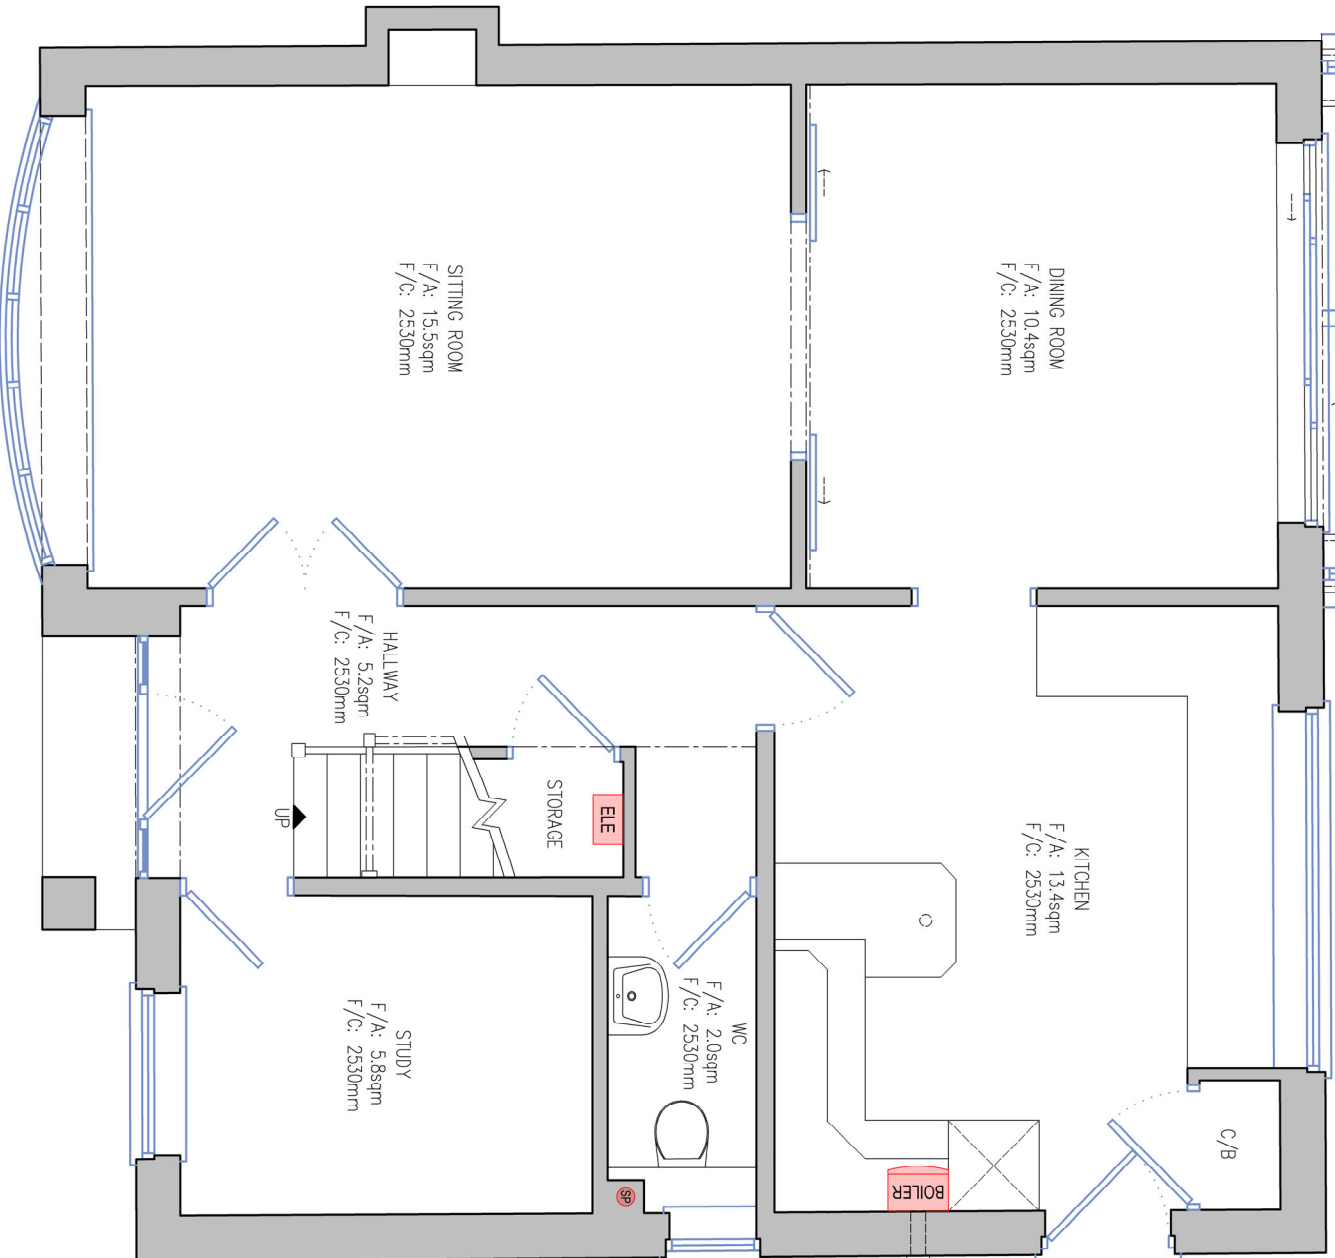


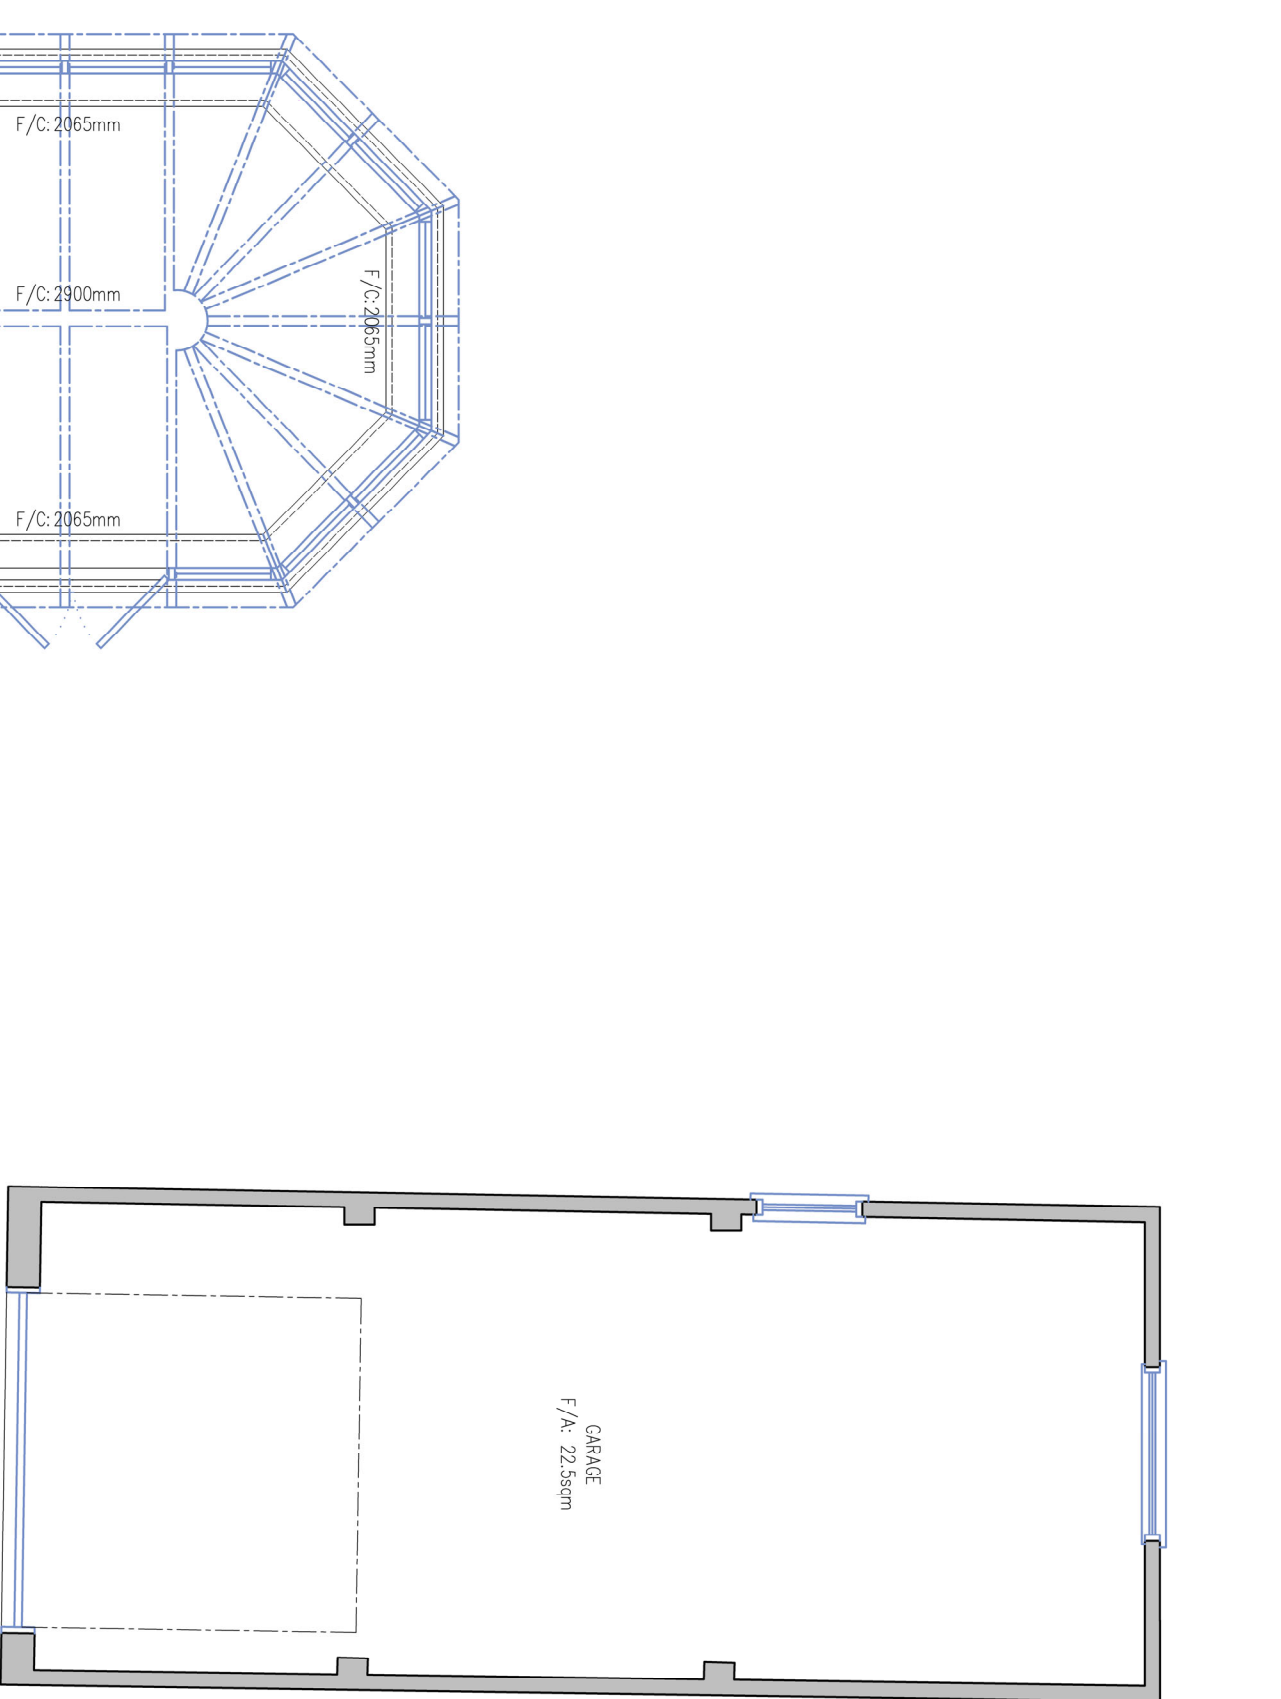

EXT'G M/H
IL 470mm


EXT'G M/H
IL 600mm

EXISTING GROUND FLOOR PLAN

1:50 @ A2
SEPT 2024
24089.PP-01
VS

HAC DESIGNS LTD
100 BERKSHIRE PLACE
WHARFDALE ROAD
WINNERSH
RG41 5RD

info@noc-designs.co.uk
www.hoc-designs.co.uk

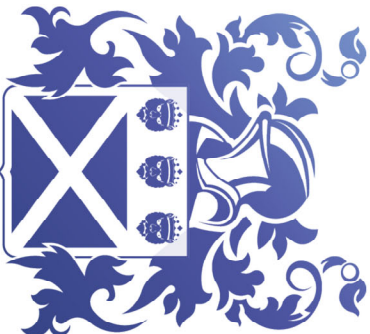

NOTES:

1. CONTRACTOR MUST CHECK DIMENSIONS ON-SITE PRIOR TO COMMENCEMENT OF WORKS.
2. ANY DISCREPANCIES OR INCONSISTENCIES MUST BE NOTIFIED TO THE PRINCIPAL DESIGNER.
3. ALL DIMENSIONS ARE TO FACE UNLESS OTHERWISE SPECIFIED.
4. ALL DIMENSIONS ARE TO BE TAKEN FROM THE EXTERIOR OF THE BUILDING.
5. ALL DIMENSIONS ARE TO BE TAKEN FROM THE EXTERIOR OF THE BUILDING.
6. ALL DIMENSIONS ARE TO BE TAKEN FROM THE EXTERIOR OF THE BUILDING.
7. STRUCTURAL ELEMENTS AND SUPPORTS MUST BE DESIGNED BY A CERTIFIED STRUCTURAL ENGINEER THAT HAS PROVIDED APPROPRIATE EVIDENCE OF COMPETENCE.
8. NON-SPECIFIED MATERIALS MUST BE CONSULTED AND APPROVED BY ALL RELEVANT PARTIES PRIOR TO INSTALLATION.



SCALE 1:50