

10m
0m
Scale
1:100

A3 Drawing


REVISION
DATE

DRG. REMAINS COPYRIGHT OF THE ARCHITECT.
DIMENSIONAL DISCREPANCIES TO BE REFERRED
TO THE ARCHITECT
DO NOT SCALE


DRAWING STATUS
PRELIMINARY ☐ FOR APPROVAL ☐ CONSTRUCTION ☐




FRONT ELEVATION
1:100

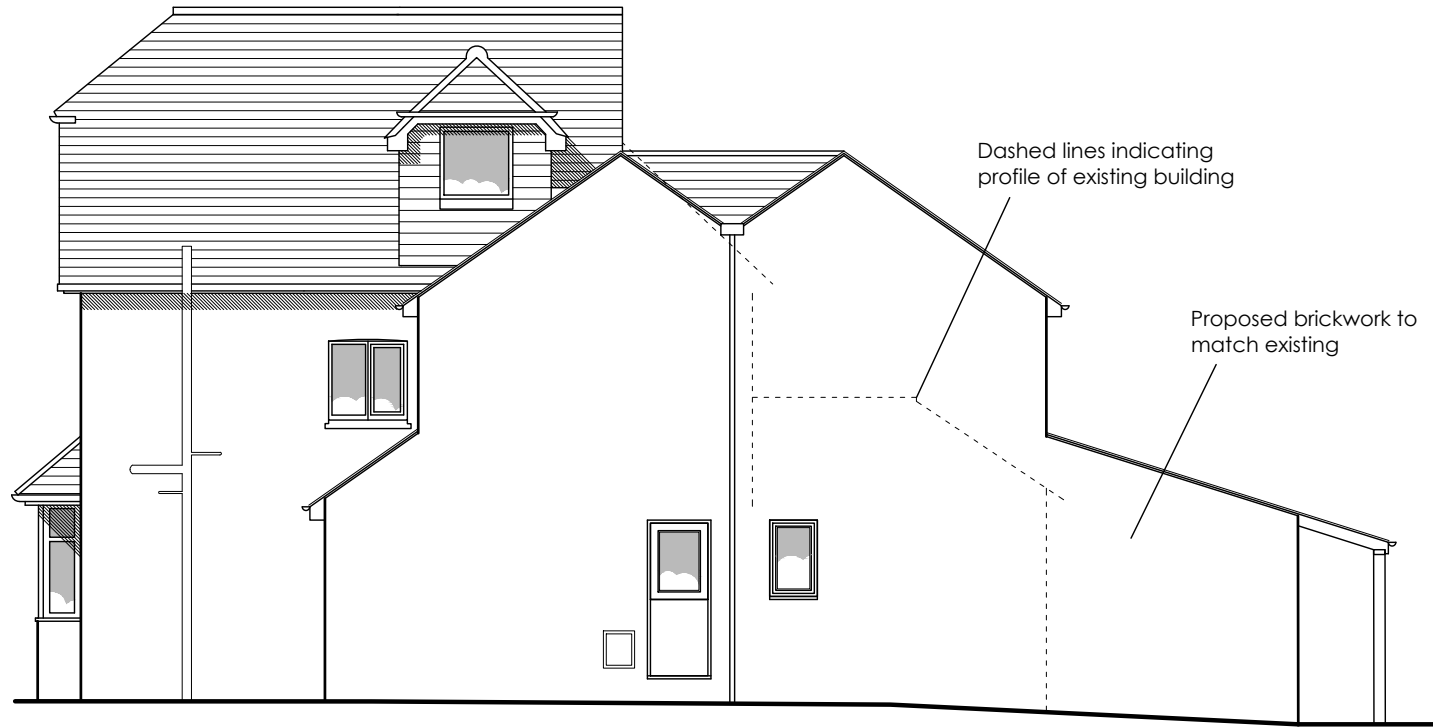

SIDE ELEVATION
1:100

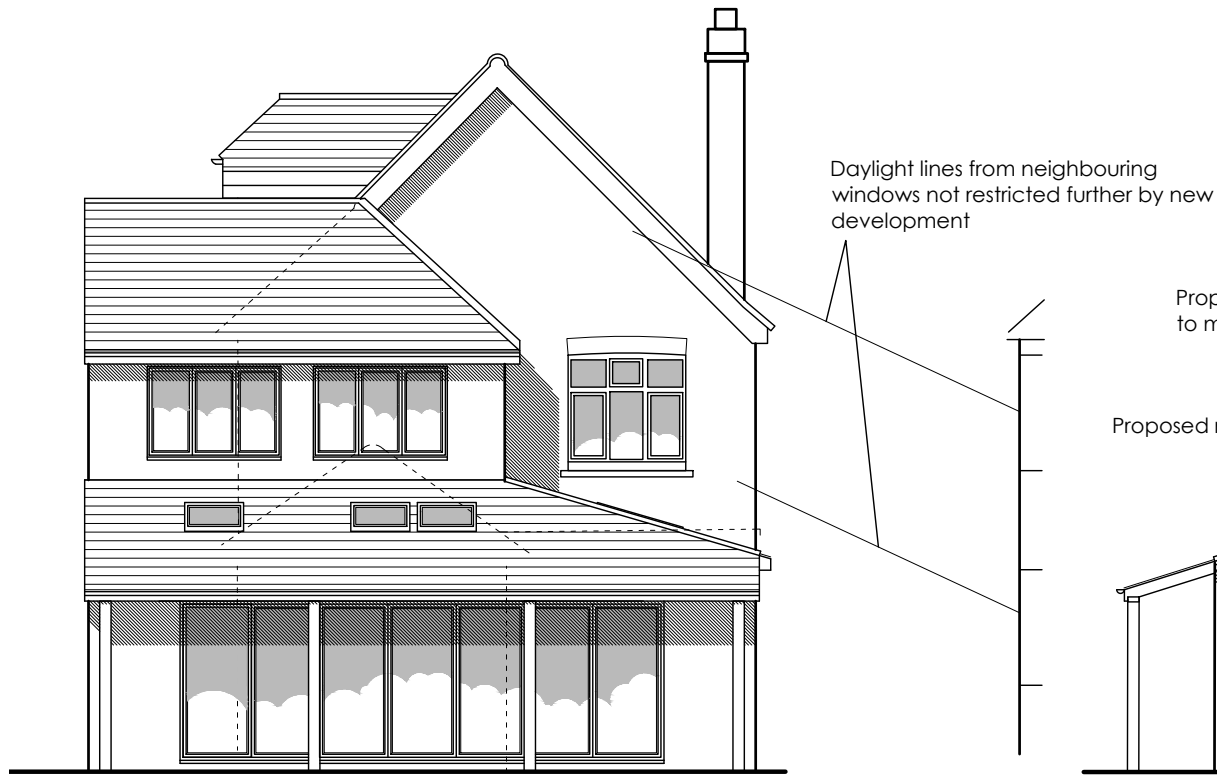

REAR ELEVATION
1:100

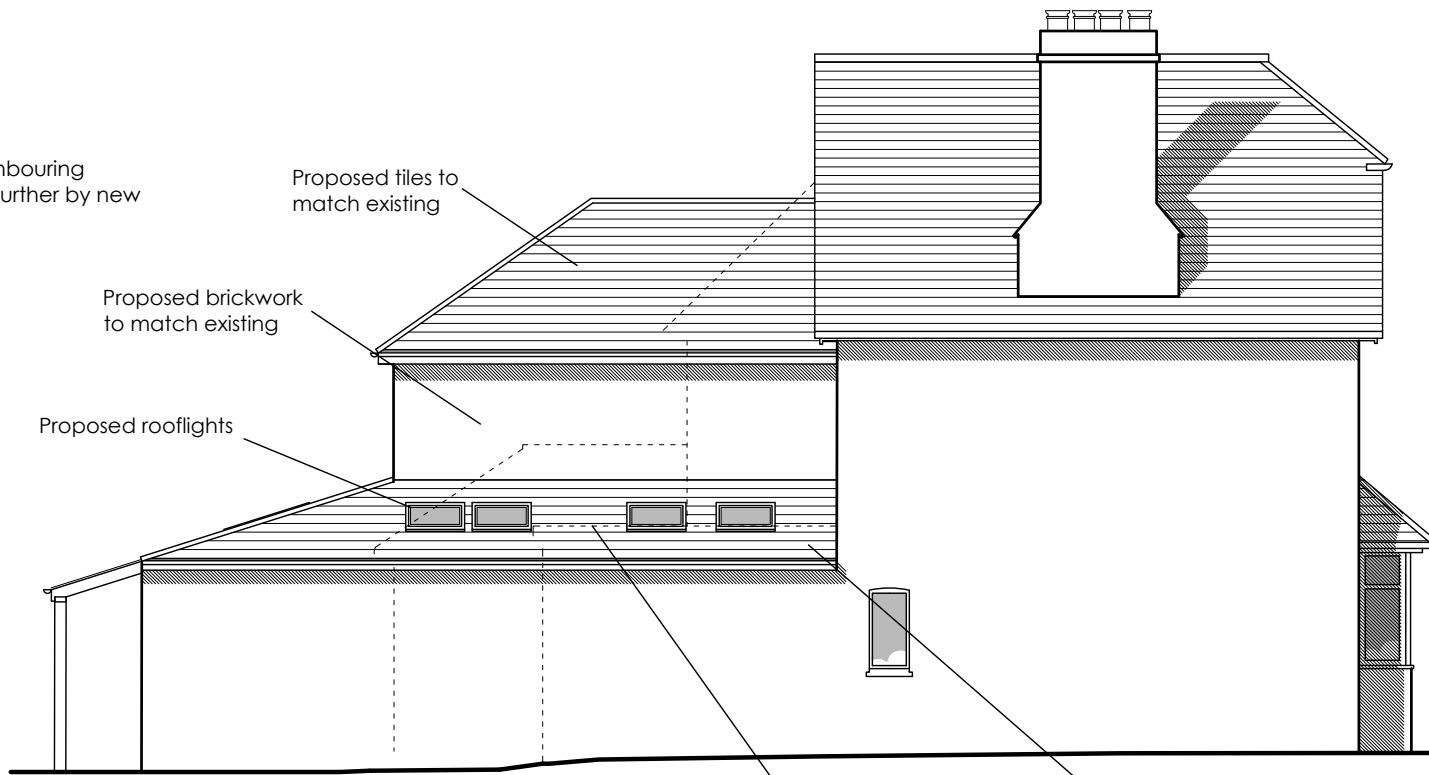

SIDE ELEVATION
1:100

Anne Owen Architects Ltd
24 Springfield Park, Twyford, Reading RG10 9JH
+44(0)118 932 0846 / 07788 262602
anne@annehearchitect.co.uk
www.annehearchitect.co.uk
Director: Anne Owen BA (Hons) BACh RIBA
Company Registered in England & Wales No. 8861202



DATE
June 25
SCALE
1:100
REV.
-

JOB TITLE
Proposed Extension
20 East View Road
Wargrave
JOB No.
2511
DWG No.
05

CLIENT
Mr & Mrs Johnson
DRG TITLE
Proposed Elevations