
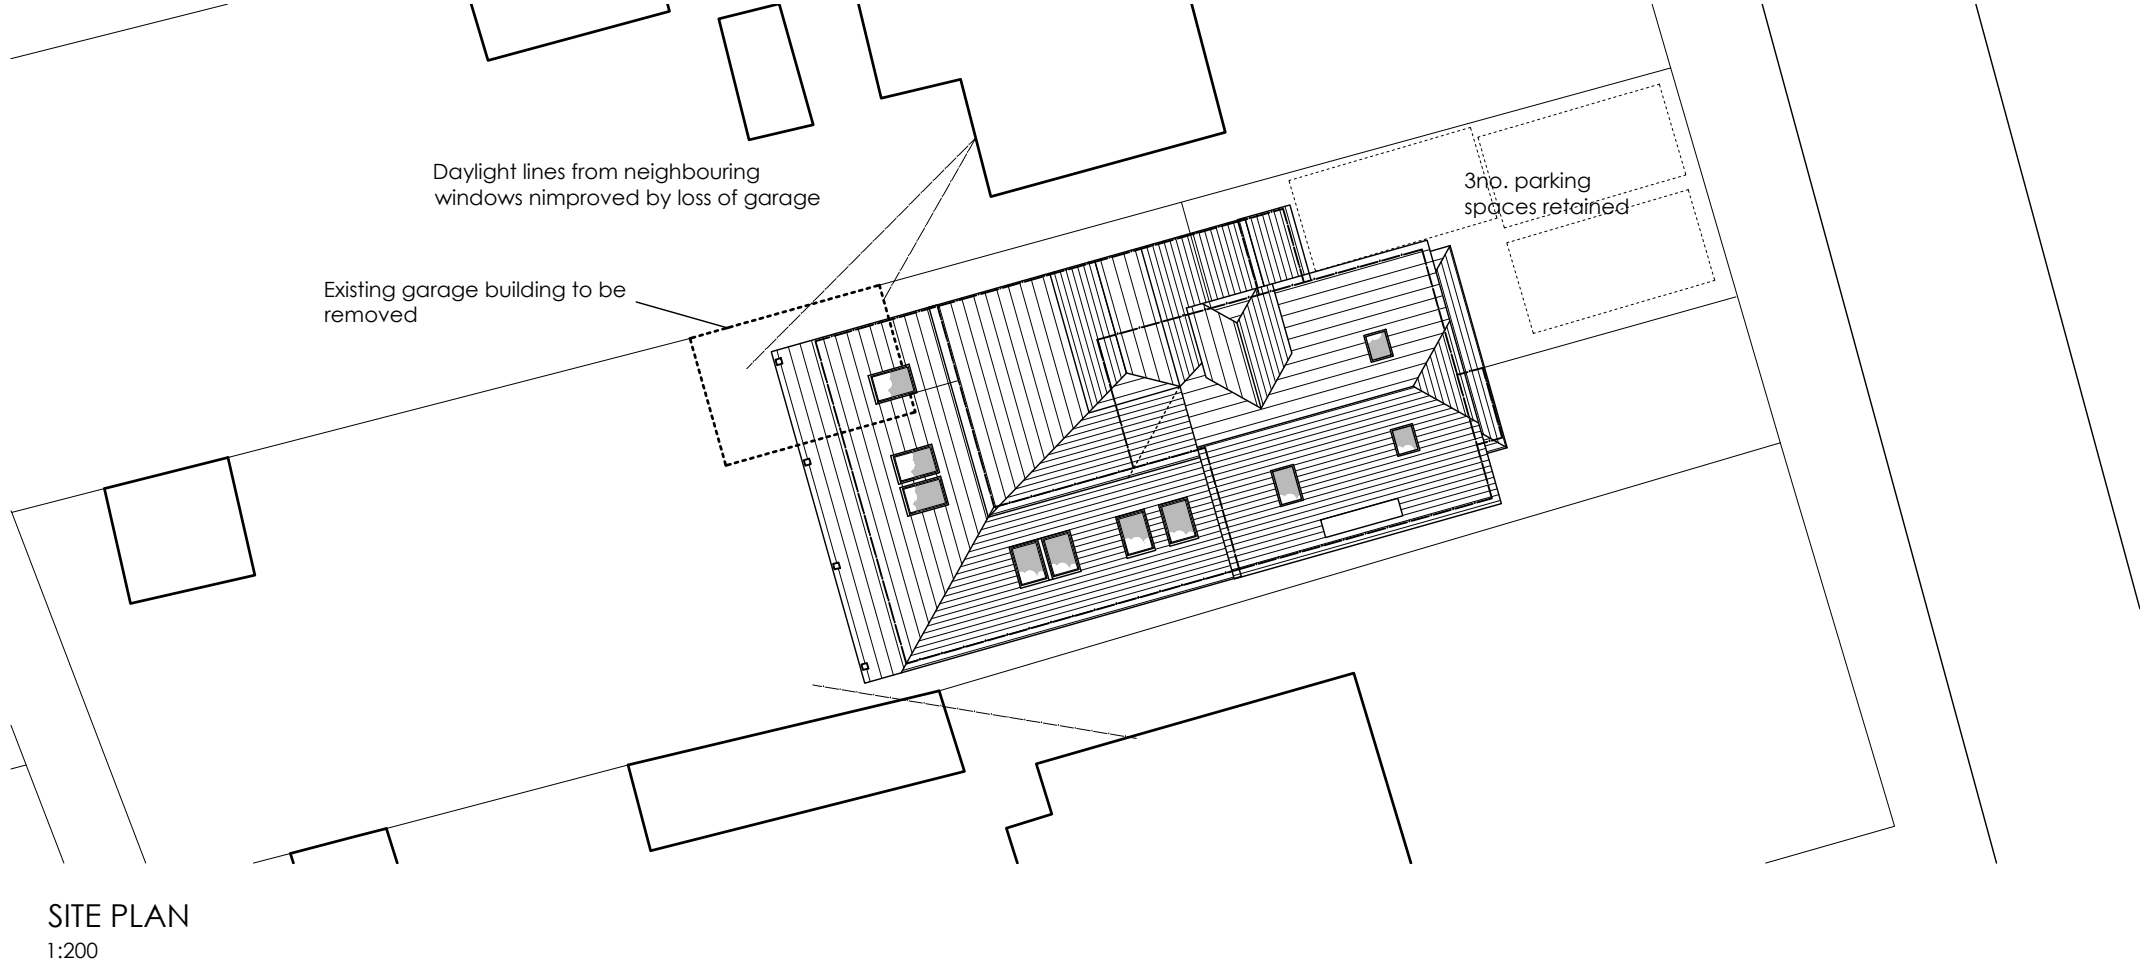


DRG. REMAINS COPYRIGHT OF THE ARCHITECT.
DIMENSIONAL DISCREPANCIES TO BE REFERRED
TO THE ARCHITECT
DO NOT SCALE

DRAWING STATUS ☒ PRELIMINARY ☐ FOR APPROVAL ☐ CONSTRUCTION

DATE
REVISION

A3 Drawing

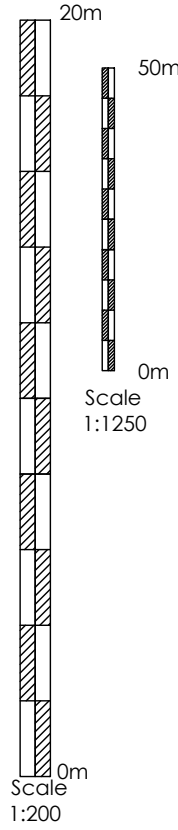

CLIENT
Mr & Mrs Johnson

JOB TITLE
Proposed Extension
20 East View Road
Wargrave

DATE
June 25
SCALE
1:200 & 1:500

DRG TITLE
Block & Site Plan

JOB No.
2511

DWG No.
06

REV.

anne owen
architects

Anne Owen Architects Ltd
24 Springfield Park, Twyford, Reading RG10 9JH
+44(0)118 932 0846 / 07788 262602
anne@annehearchitect.co.uk
www.annehearchitect.co.uk

Director: Anne Owen BA (Hons) BAch RIBA
Company Registered in England & Wales No. 8861202