




PROPOSED EAST ELEVATION

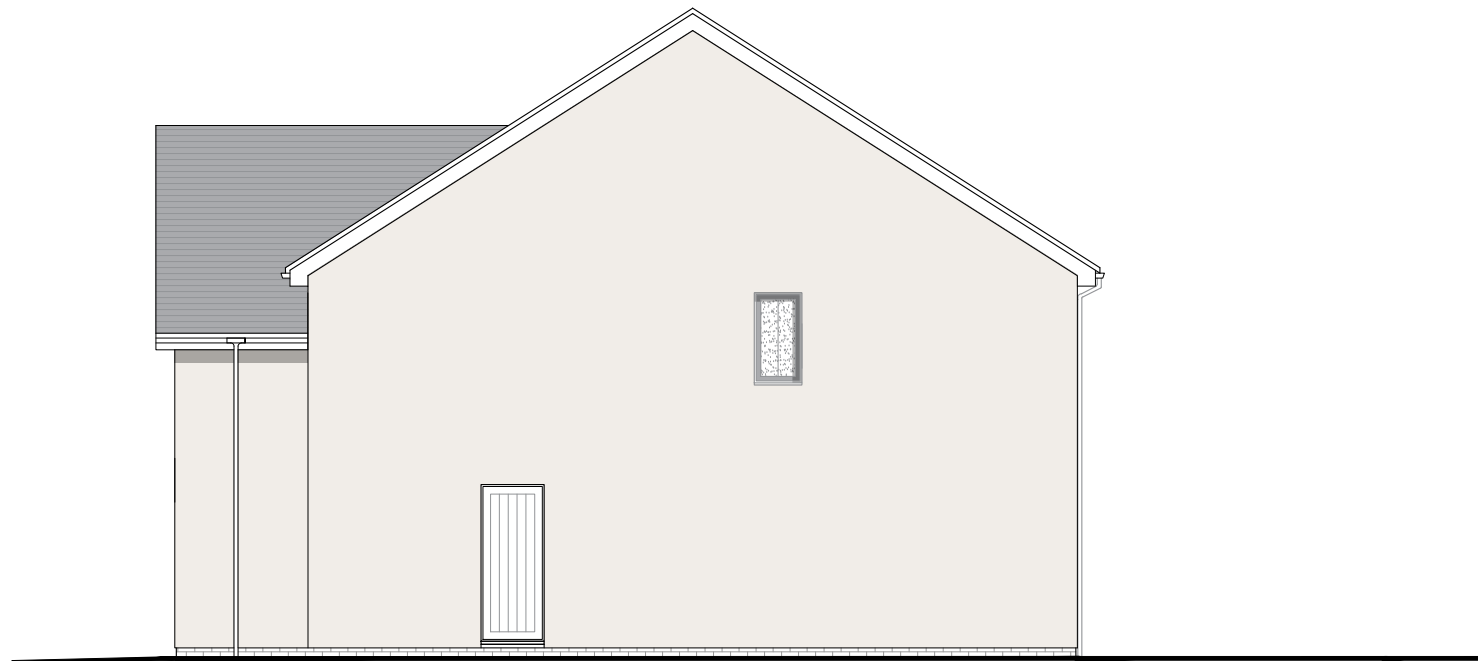

PROPOSED NORTH ELEVATION

 PHILIP WADGE ARCHITECTURE		www.philipwadge.co.uk info@philipwadge.co.uk 01635 736440
		AT Lancambria, Basingstoke Road, Swallowfield, Reading, Wokingham, RG7 1PY
TITLE PROPOSED ELEVATIONS N&E		DATE 04/09/26
SCALE 1:50 @ A1 1:100 @ A3	DRAWING NUMBER 23027/PL09	Rev N
All Rights Reserved © Philip Wadge Associates Ltd 2026		