





Existing Front Elevation
Scale 1:100



Existing RH Side Elevation

Existing Rear Elevation
Scale 1:100


Existing LH Side Elevation

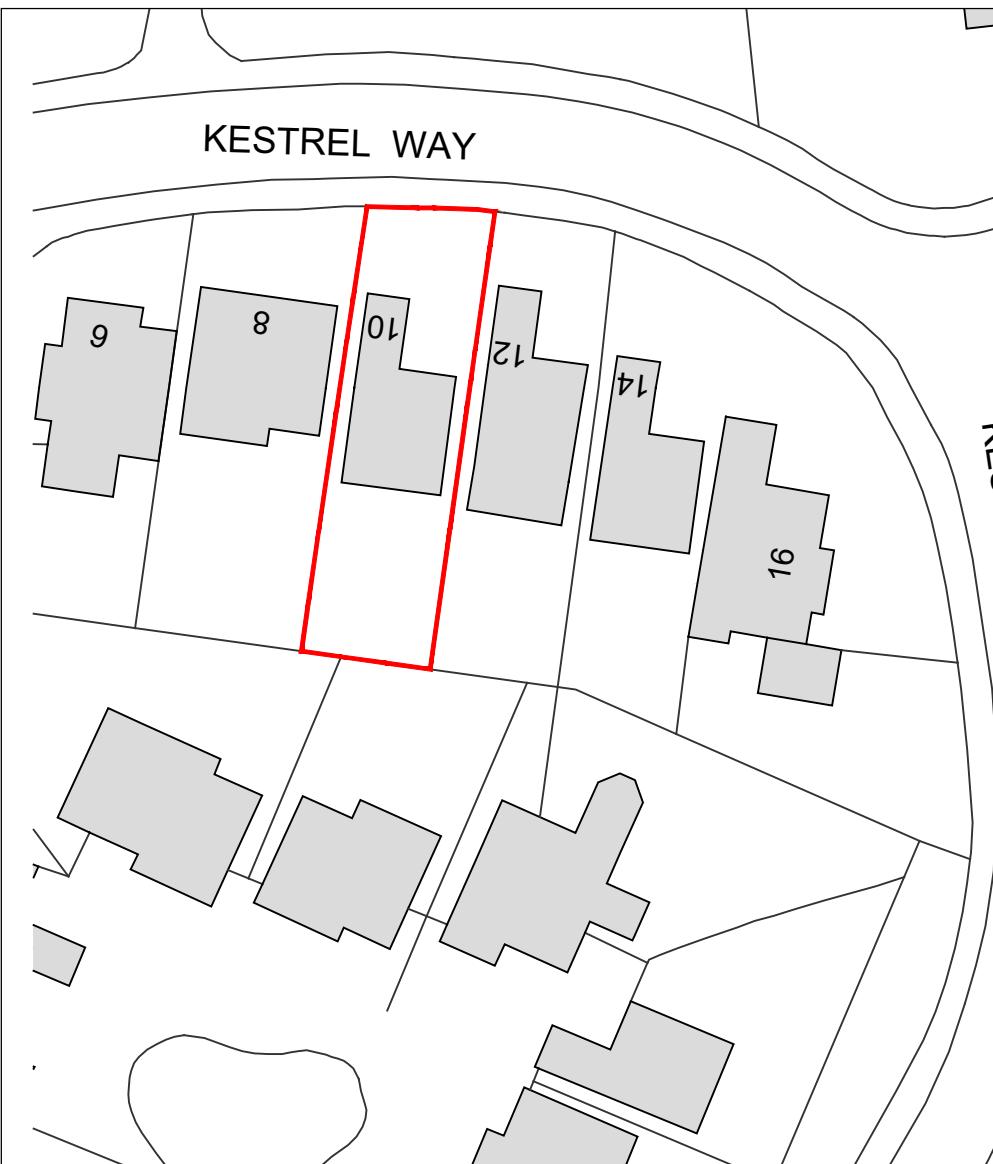 


Block Plan
scale 1:500

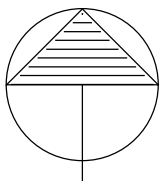 


NORTH

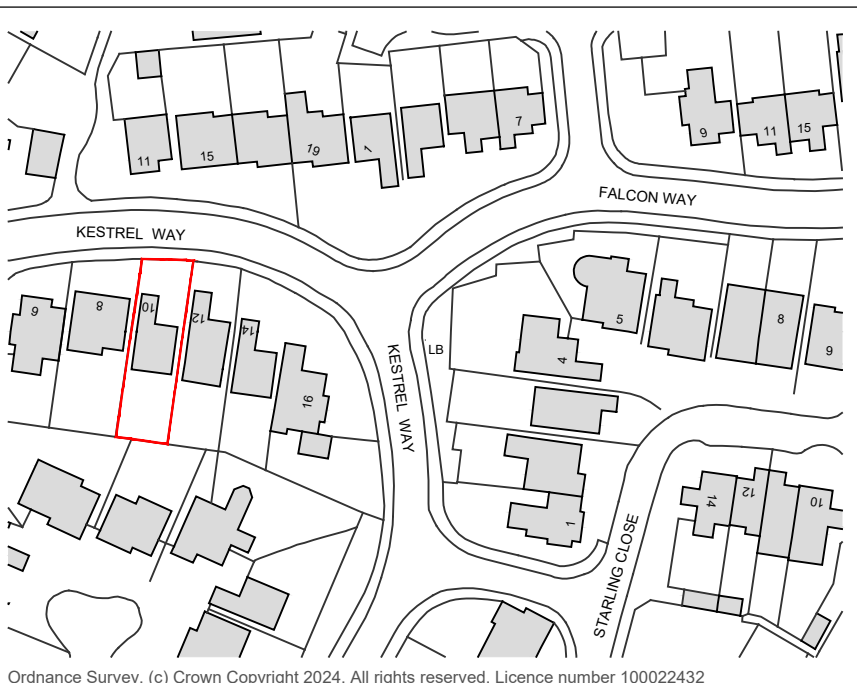

Location Plan
scale 1:1250

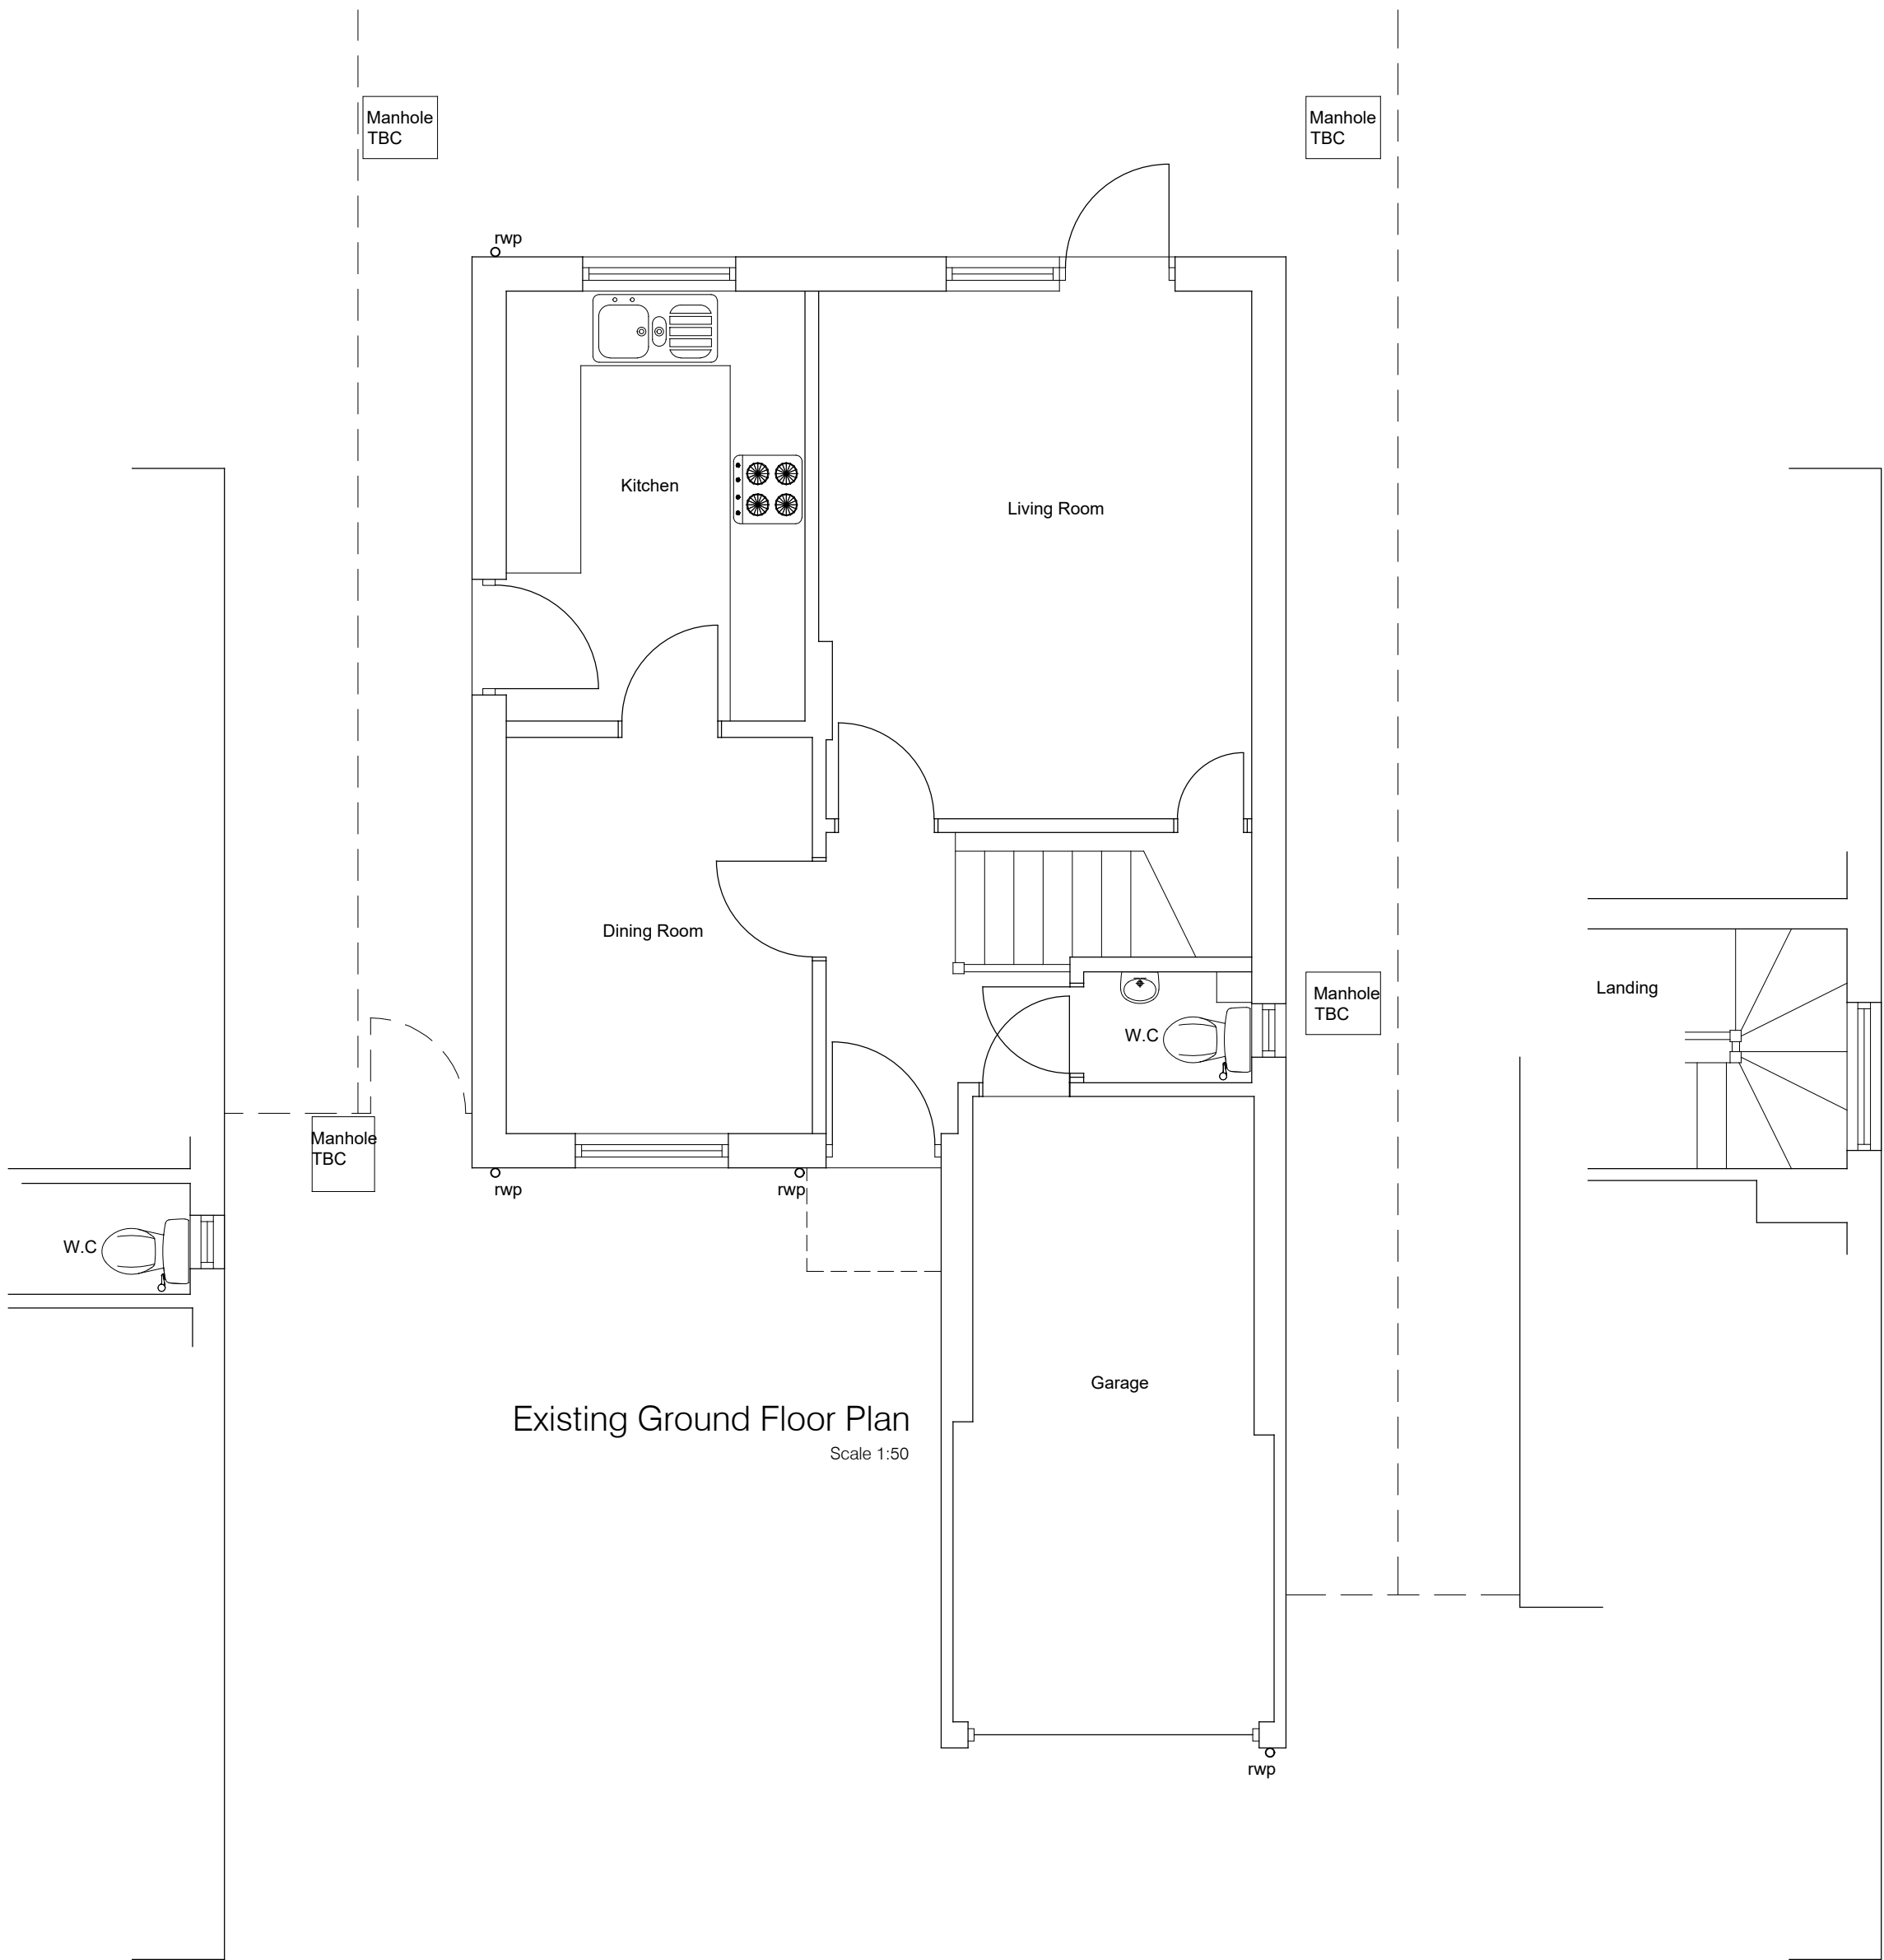

Existing Ground Floor Plan
Scale 1:50

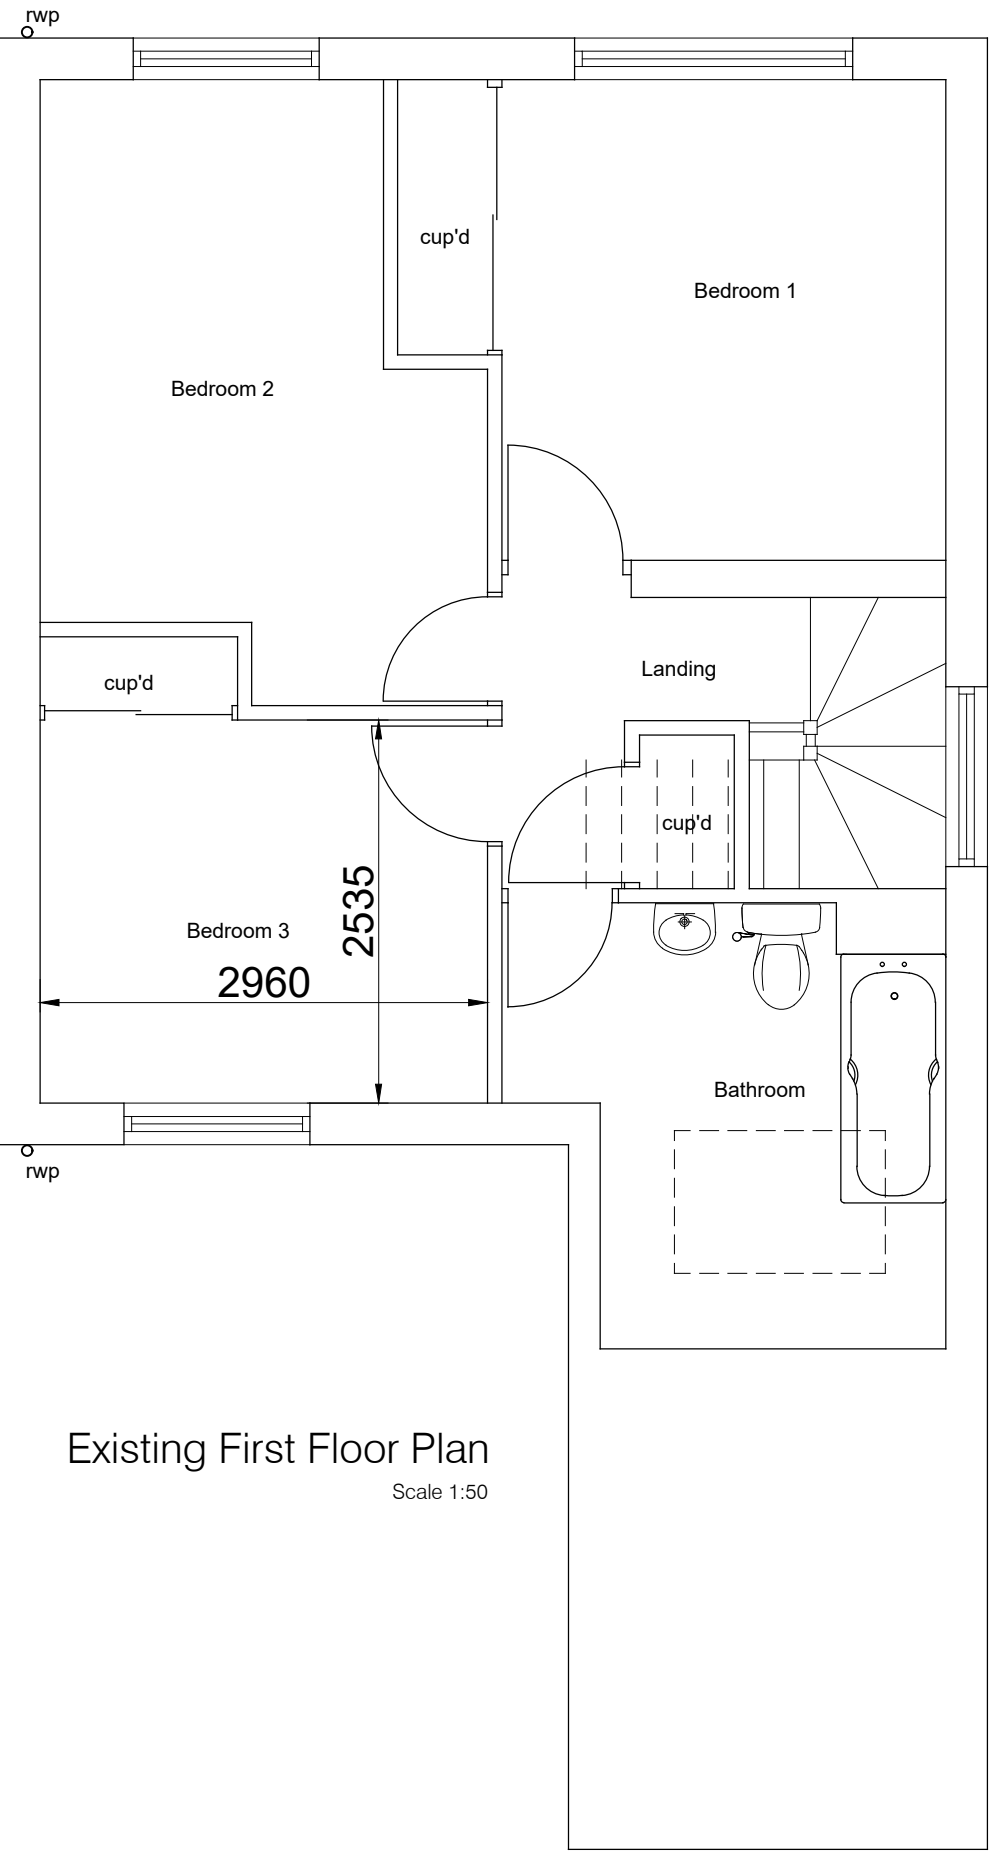

Existing First Floor Plan
Scale 1:50



A 12.05.25 Planning Submission DT

REV	DATE	NOTES	BY
ISSUED AS PLANNING APPLICATION			

—David Tingle—
Building Design & Surveying Services

17 Woodland Drive, Tilehurst, Reading
Berkshire, RG30 4RT.
T: 0118.9419311 M: 07711902344

Copyright © David Tingle Building Design (2003)

MR & MRS M. PIZEY
10 KESTREL WAY
WOKINGHAM RG41 3HA

**PROPOSED TWO STOREY FRONT EXTENSION
AND PART GARAGE CONVERSION
EXISTING**

PLAN & ELEVATIONS

Scale: 1:100 & 1:50 A1 Date: Oct 2024

Dwg No: **10KW.MP101** Rev: **A**