




Proposed Front Elevation
Scale 1:100


Proposed RH Side Elevation

Proposed Rear Elevation
Scale 1:100


Proposed LH Side Elevation

 


MATERIALS
Walls: Red facing brickwork to match existing
Roof: Brown concrete roof tiles
Windows: White upvc to match existing
Doors: White upvc doors

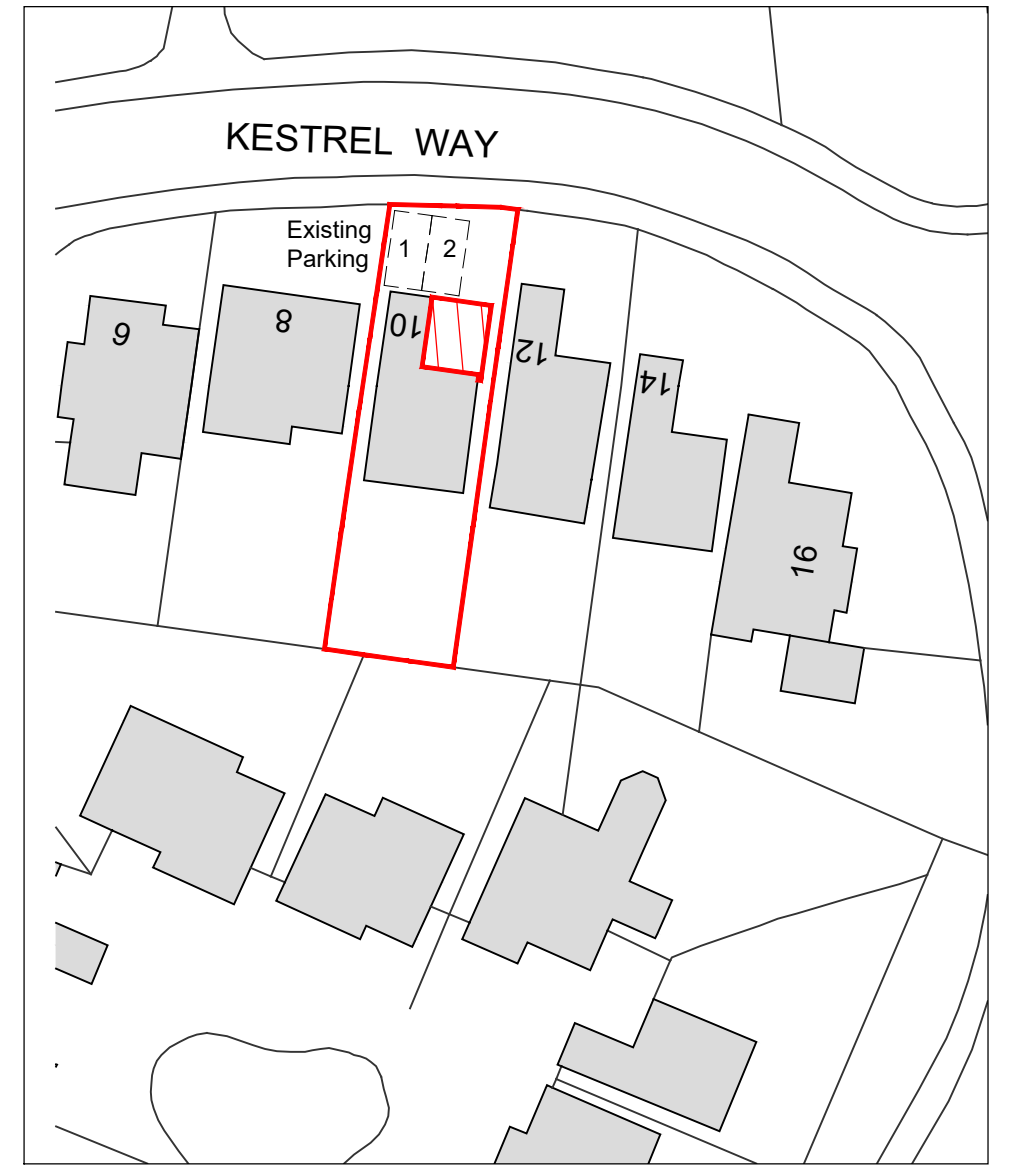


Ordnance Survey, (c) Crown Copyright 2024. All rights reserved. Licence number 100022432

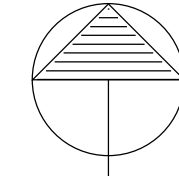



NORTH

 



Site Plan
scale 1:500

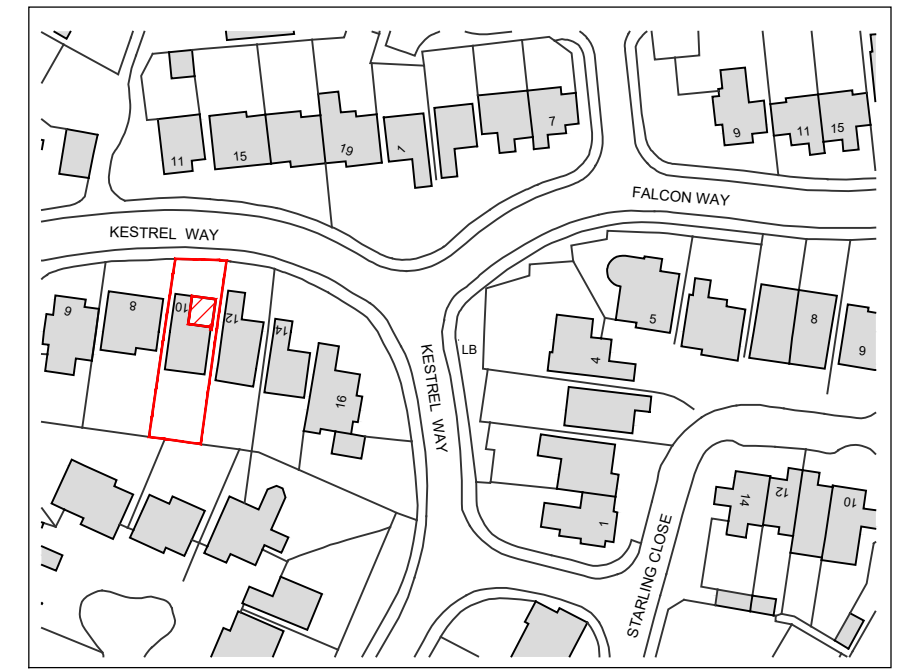

Proposed Location Plan
scale 1:1250

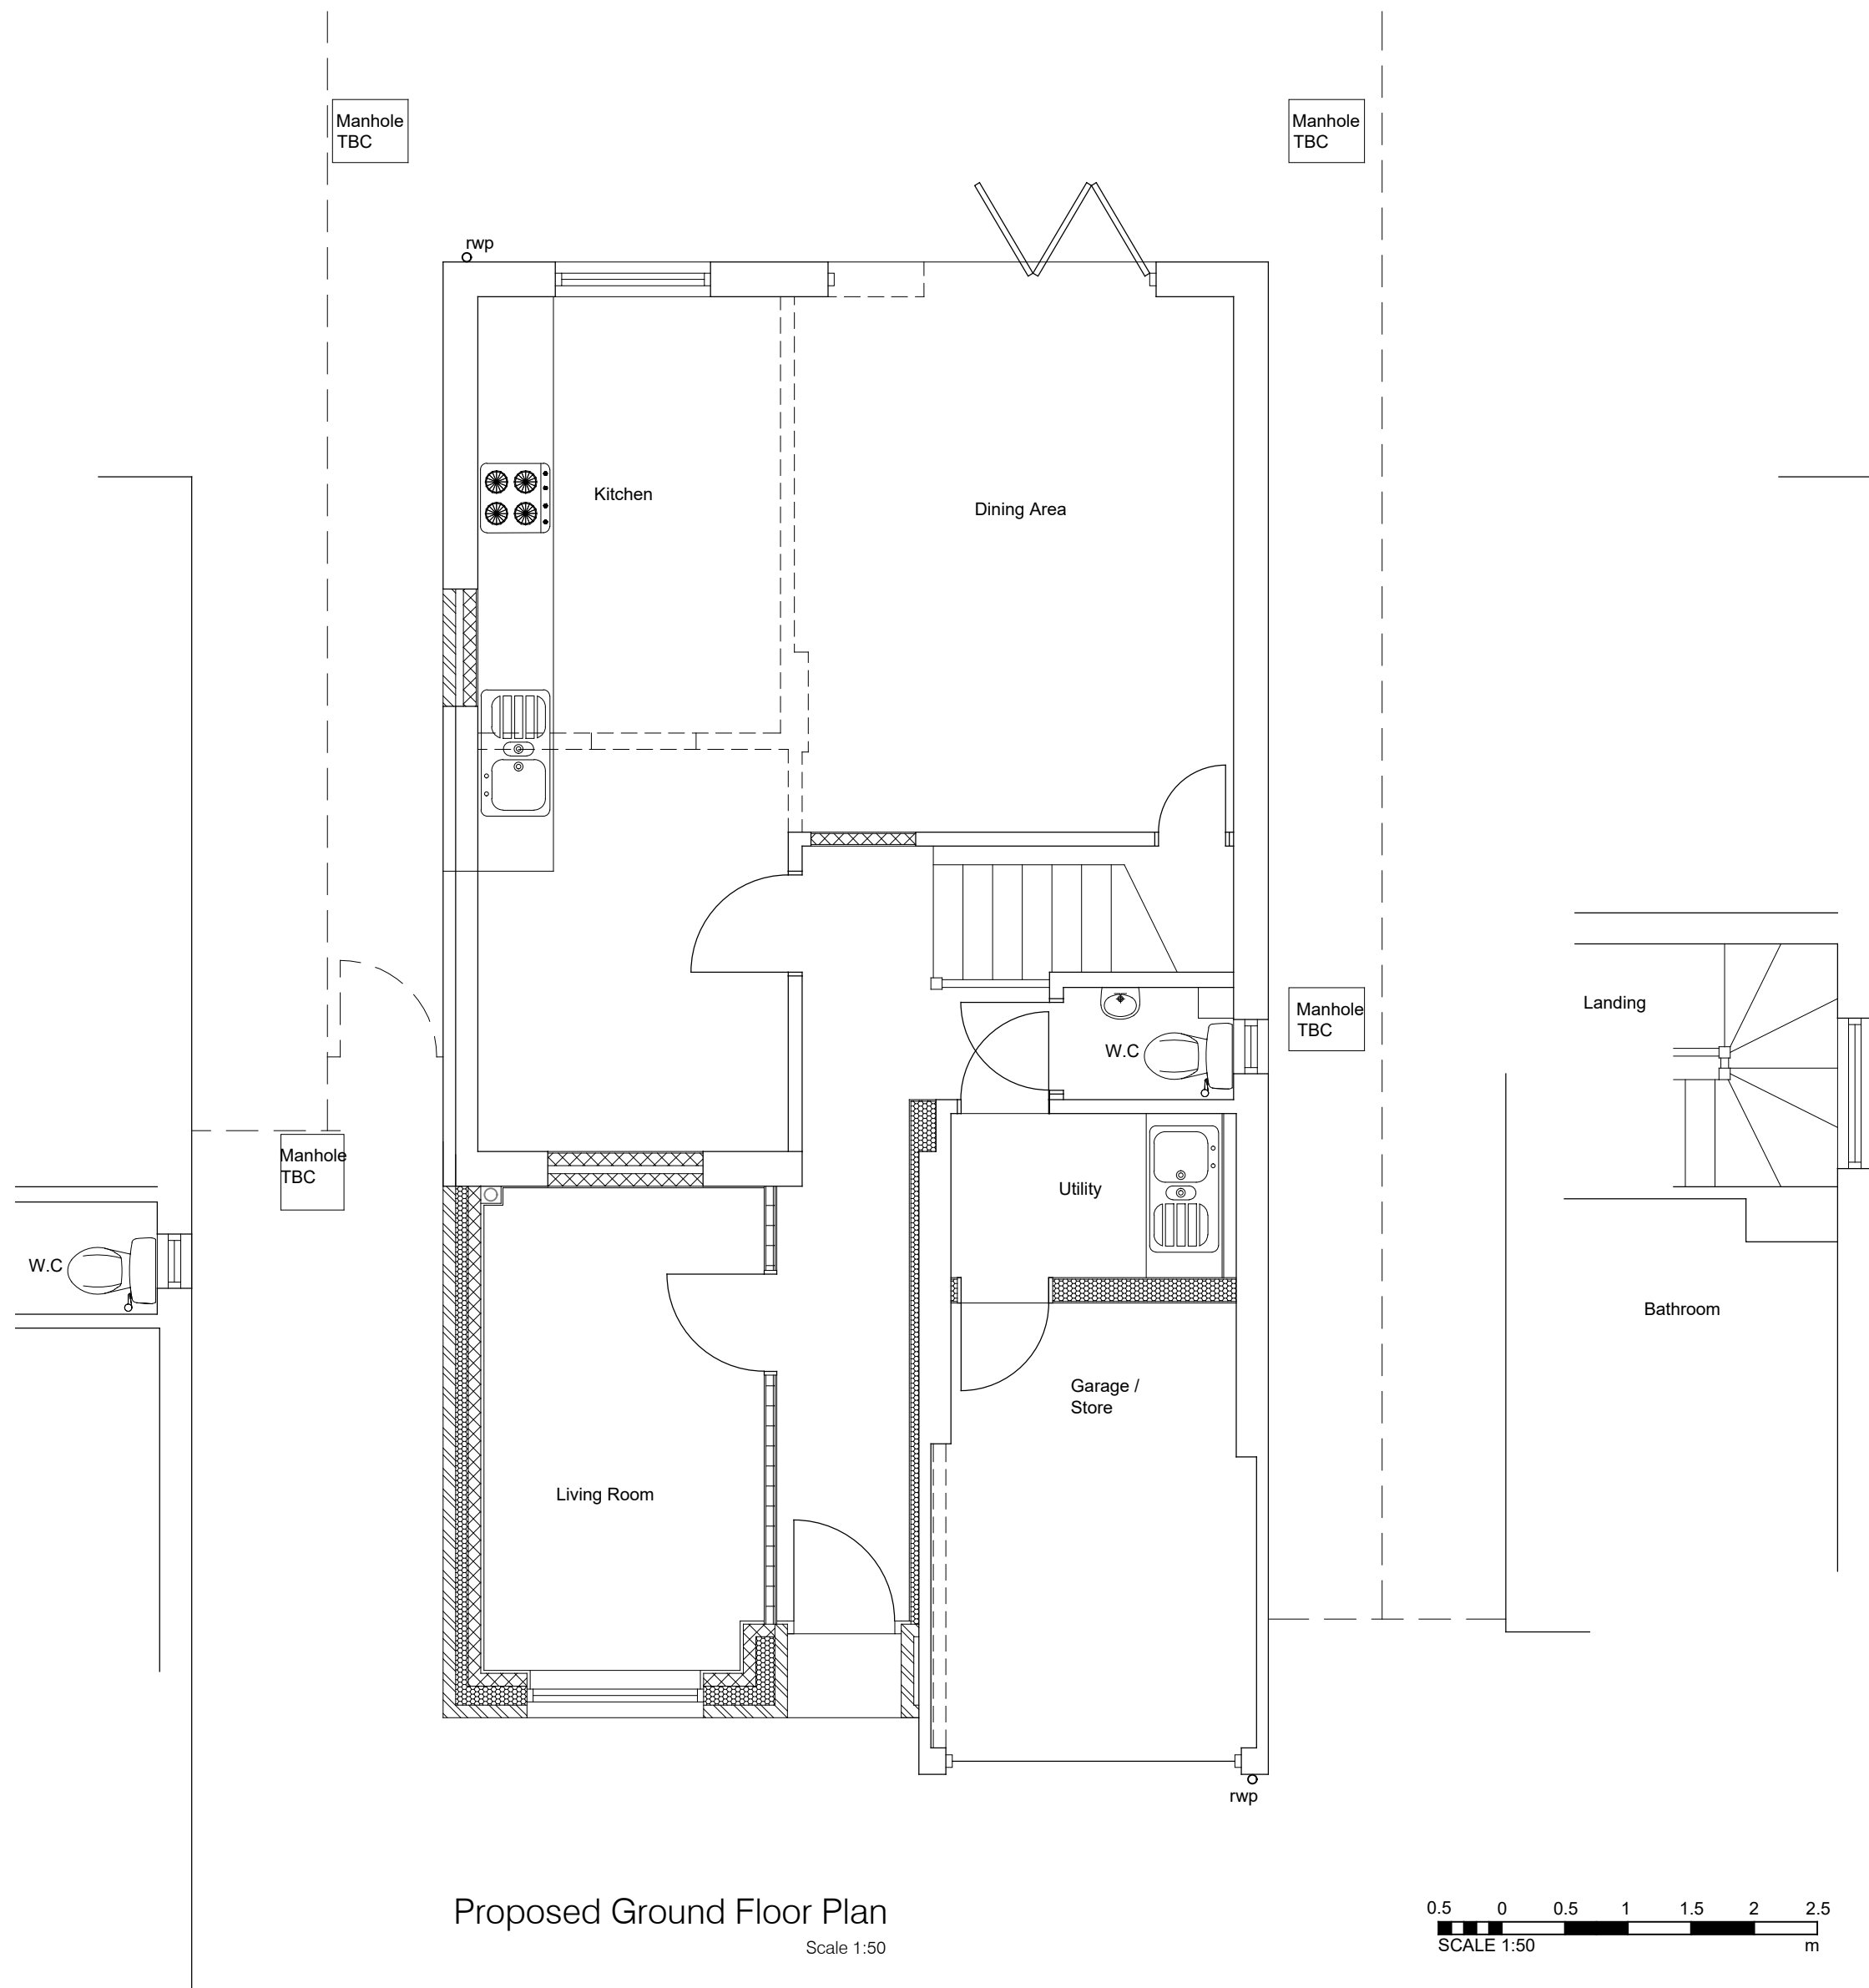 

Proposed Ground Floor Plan
Scale 1:50

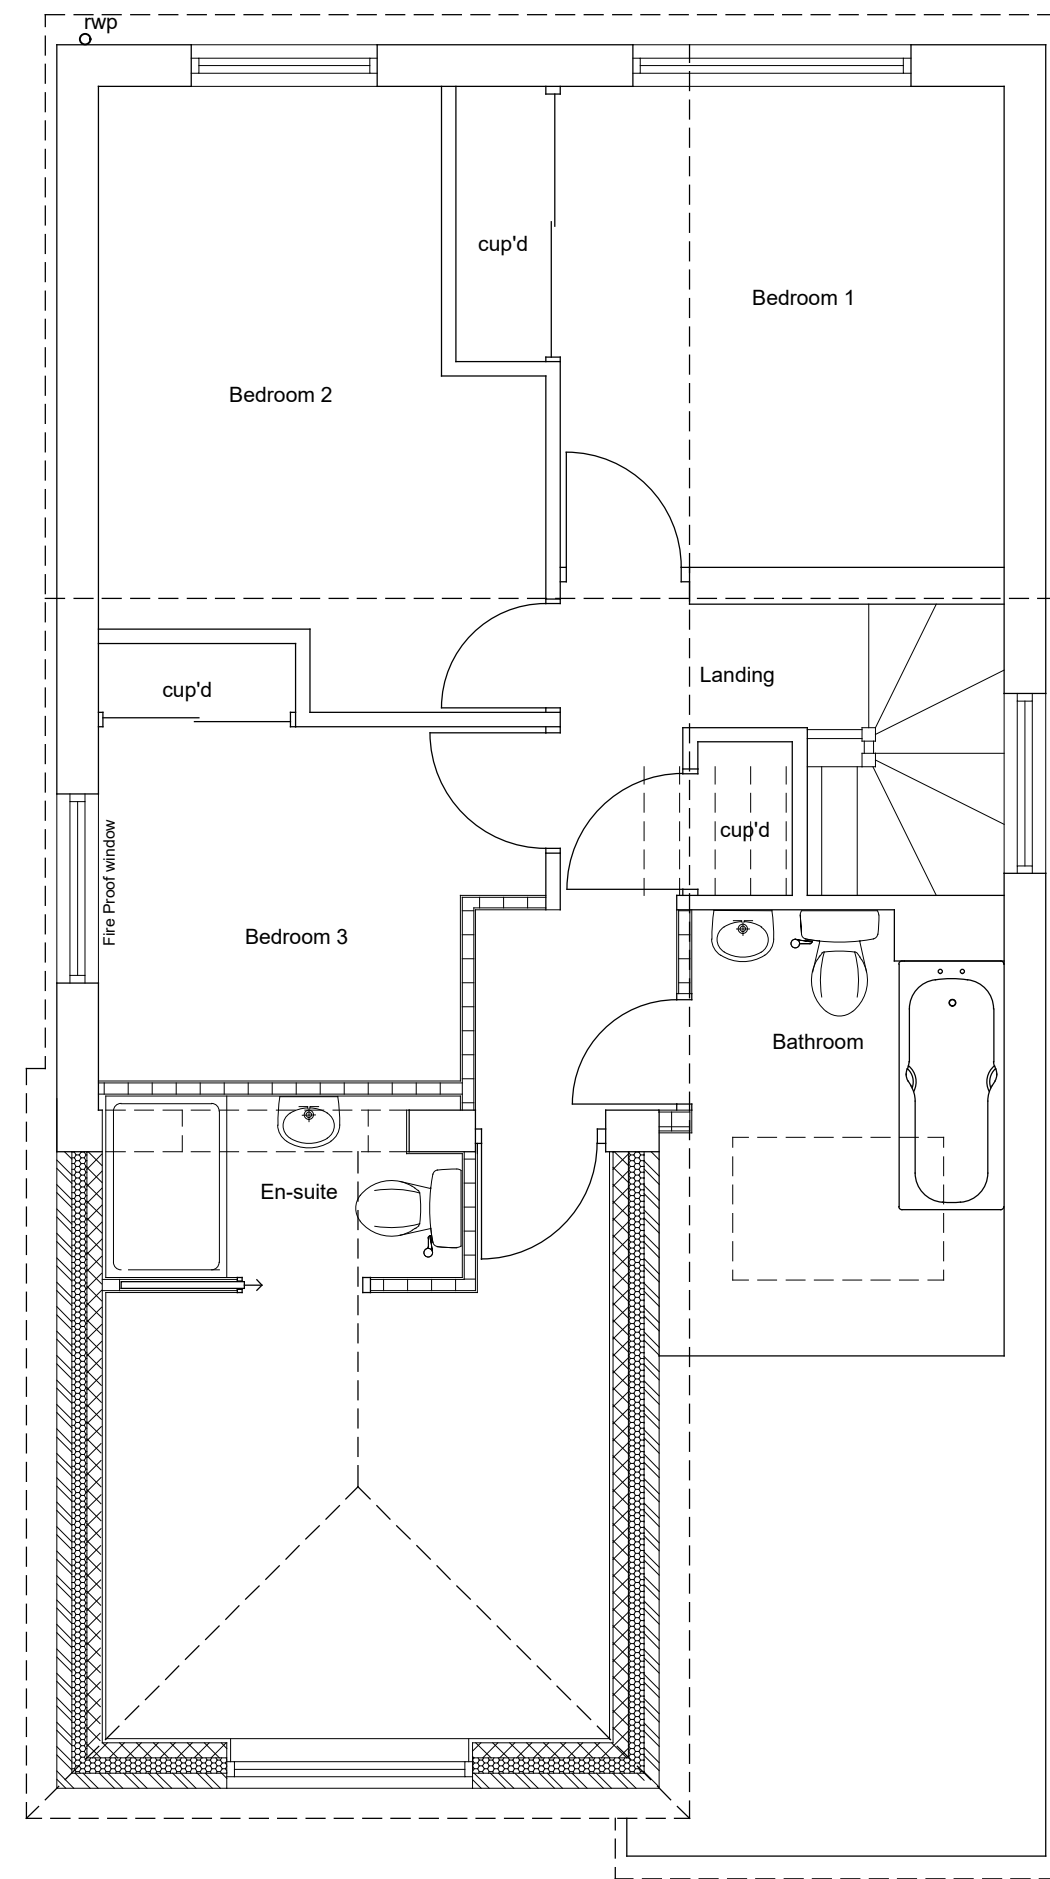 

Proposed First Floor Plan
Scale 1:50

A 12.05.25 Updated following Pre-Planning Comments DT

REV	DATE	NOTES	BY
ISSUED AS PLANNING APPLICATION			

David Tingle
Building Design & Surveying Services

17 Woodland Drive, Tilehurst, Reading
Berkshire, RG30 4RT.
T: 0118.9419311 M: 07711902344
Copyright © David Tingle Building Design (2003)

MR & MRS M. PIZEY
10 KESTREL WAY
WOKINGHAM RG41 3HA

**PROPOSED TWO STOREY FRONT EXTENSION
AND PART GARAGE CONVERSION**
PROPOSED
PLAN & ELEVATIONS
Scale: 1:100 & 1:50 A1 Date: Oct 2024
Dwg No: **10KW.MP102** Rev: **A**