


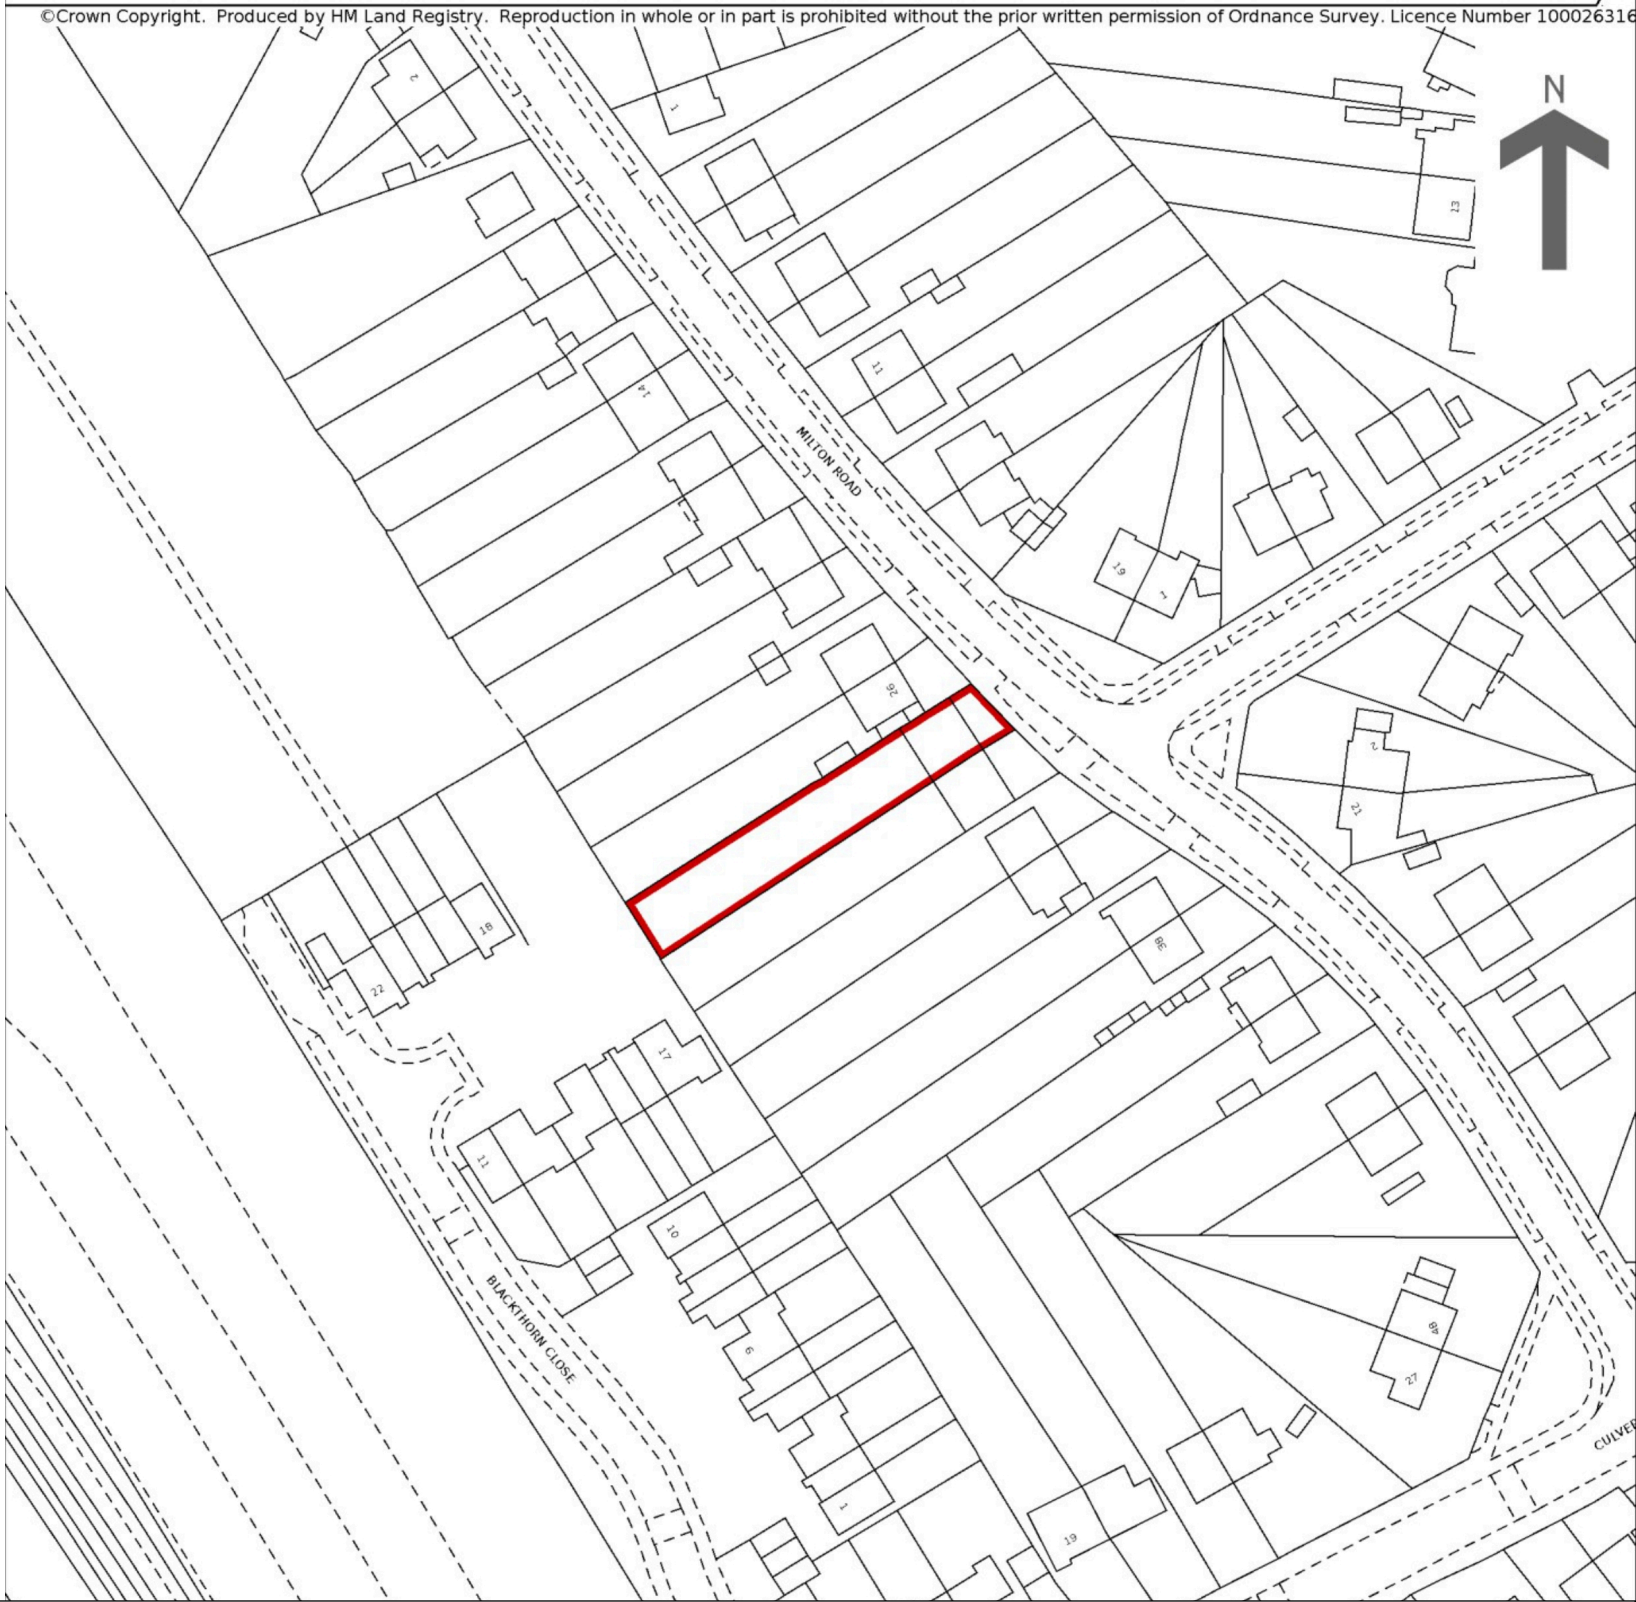


PHOTO VIEWS	C
NTS	001





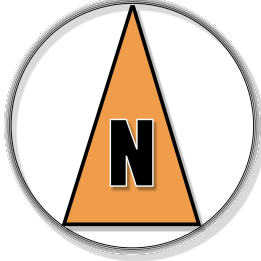

LOCALITY PLAN 1:1000

0

25

50

NOTE: DO NOT SCALE THIS DRAWING USE FIGURED DIMENSIONS ONLY CHECK ALL DIMENSIONS ON SITE PRIOR TO MANUFACTURE AND SITE IMPLEMENTATION CONFIRM ALL DICREPANCIES ON SITE WITH ARCHITECT

Agent: Neno Lennard BSc Dip Arch CFM 36 Cavendish Avenue, Ealing W13 0JQ TEL: 07875447779		Drawing Title: SITE PLAN AND EXISTING PHOTO VIEWS				
Project: PROPOSED ERECTION OF A TWO STOREY SIDE EXTENSION, SINGLE STOREY REAR EXTENSION 2No. REAR DORMERS TO FACILITATE LOFT CONVERSION, PLUS GARAGE CONVERSION TO FACILITATE HABITABLE ACCOMMODATION – CHANGES TO FENESTRATION TO INCLUDE 1 No. JULIET BALCONY (PART-RETROSPECTIVE)		JOB No: 2026-03-PA	Drawing No: 2026-03-PA-01	Scale: 1 : 1000 - NTS	Date: 24/05/2026	Rev: -

HOME *Design* 4 YOU