




EXISTING WEST ELEVATION (STREET SCENE)

SCALE 1 : 100
0 2m 4m 6m 8m 10m
Scale Bar 1 : 100

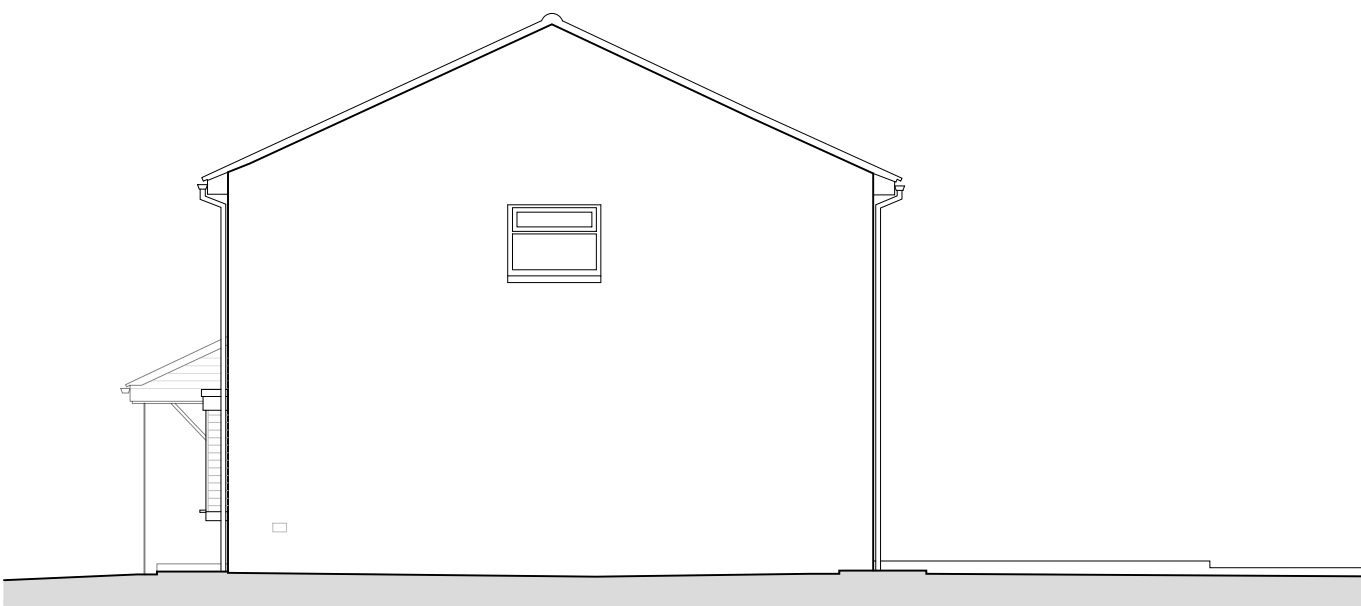


EXISTING SOUTH ELEVATION

SCALE 1 : 100




EXISTING EAST ELEVATION

SCALE 1 : 100

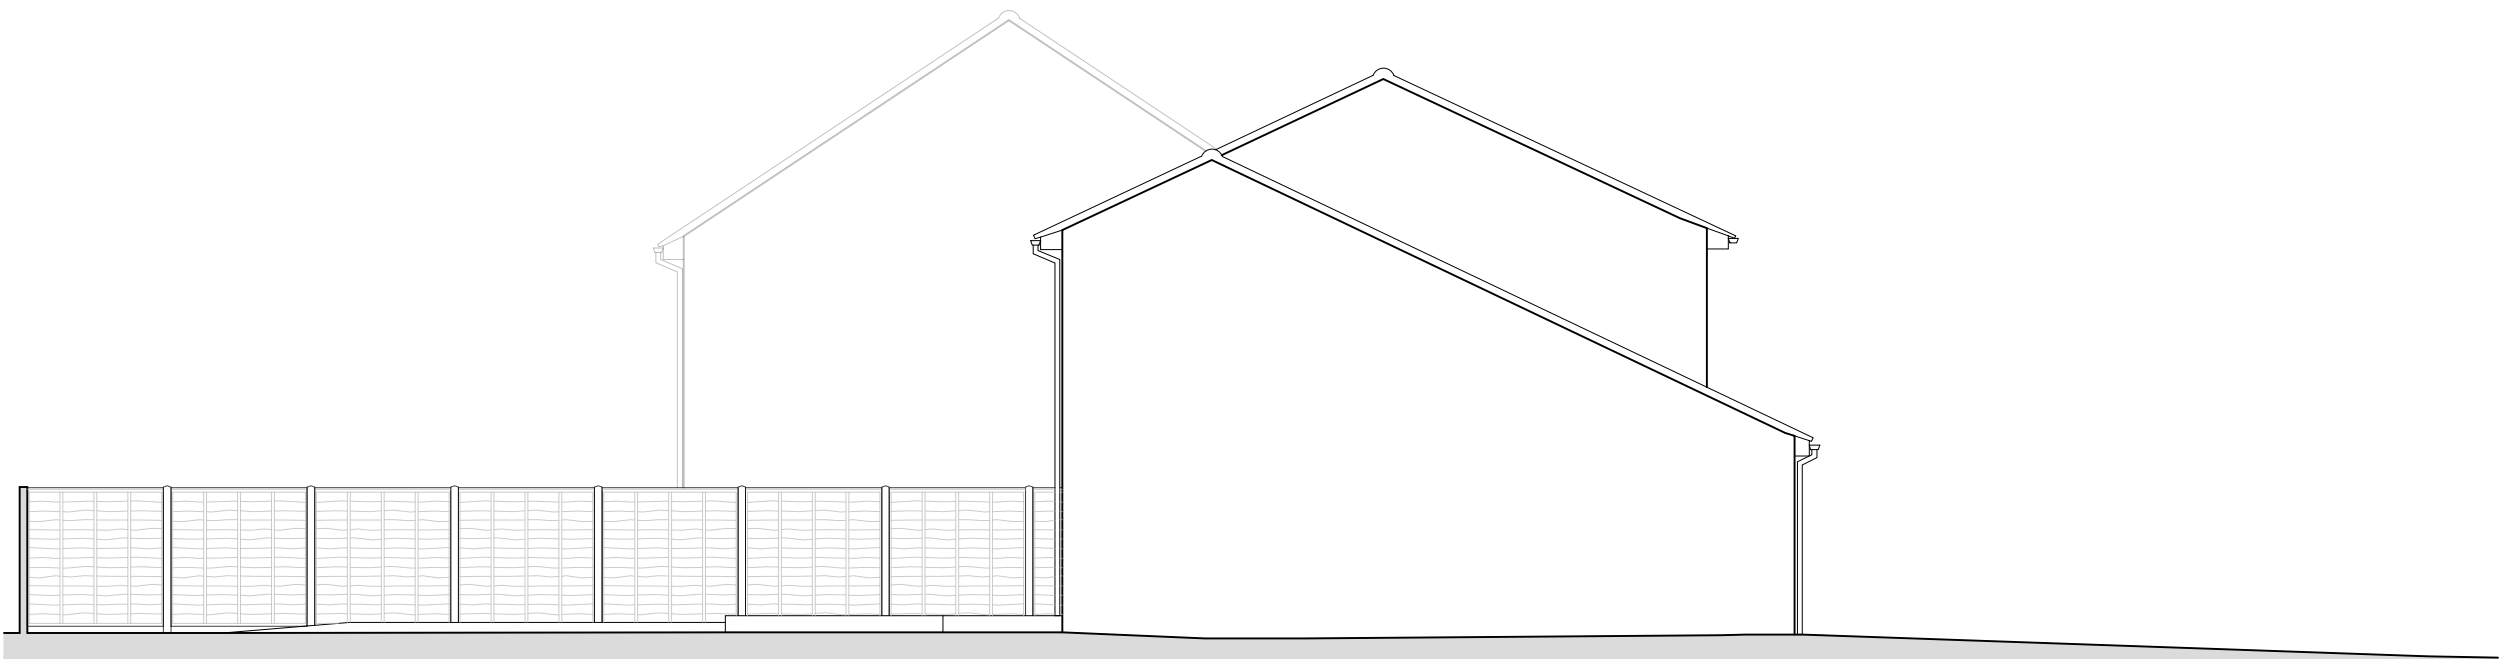


EXISTING NORTH ELEVATION

SCALE 1 : 100

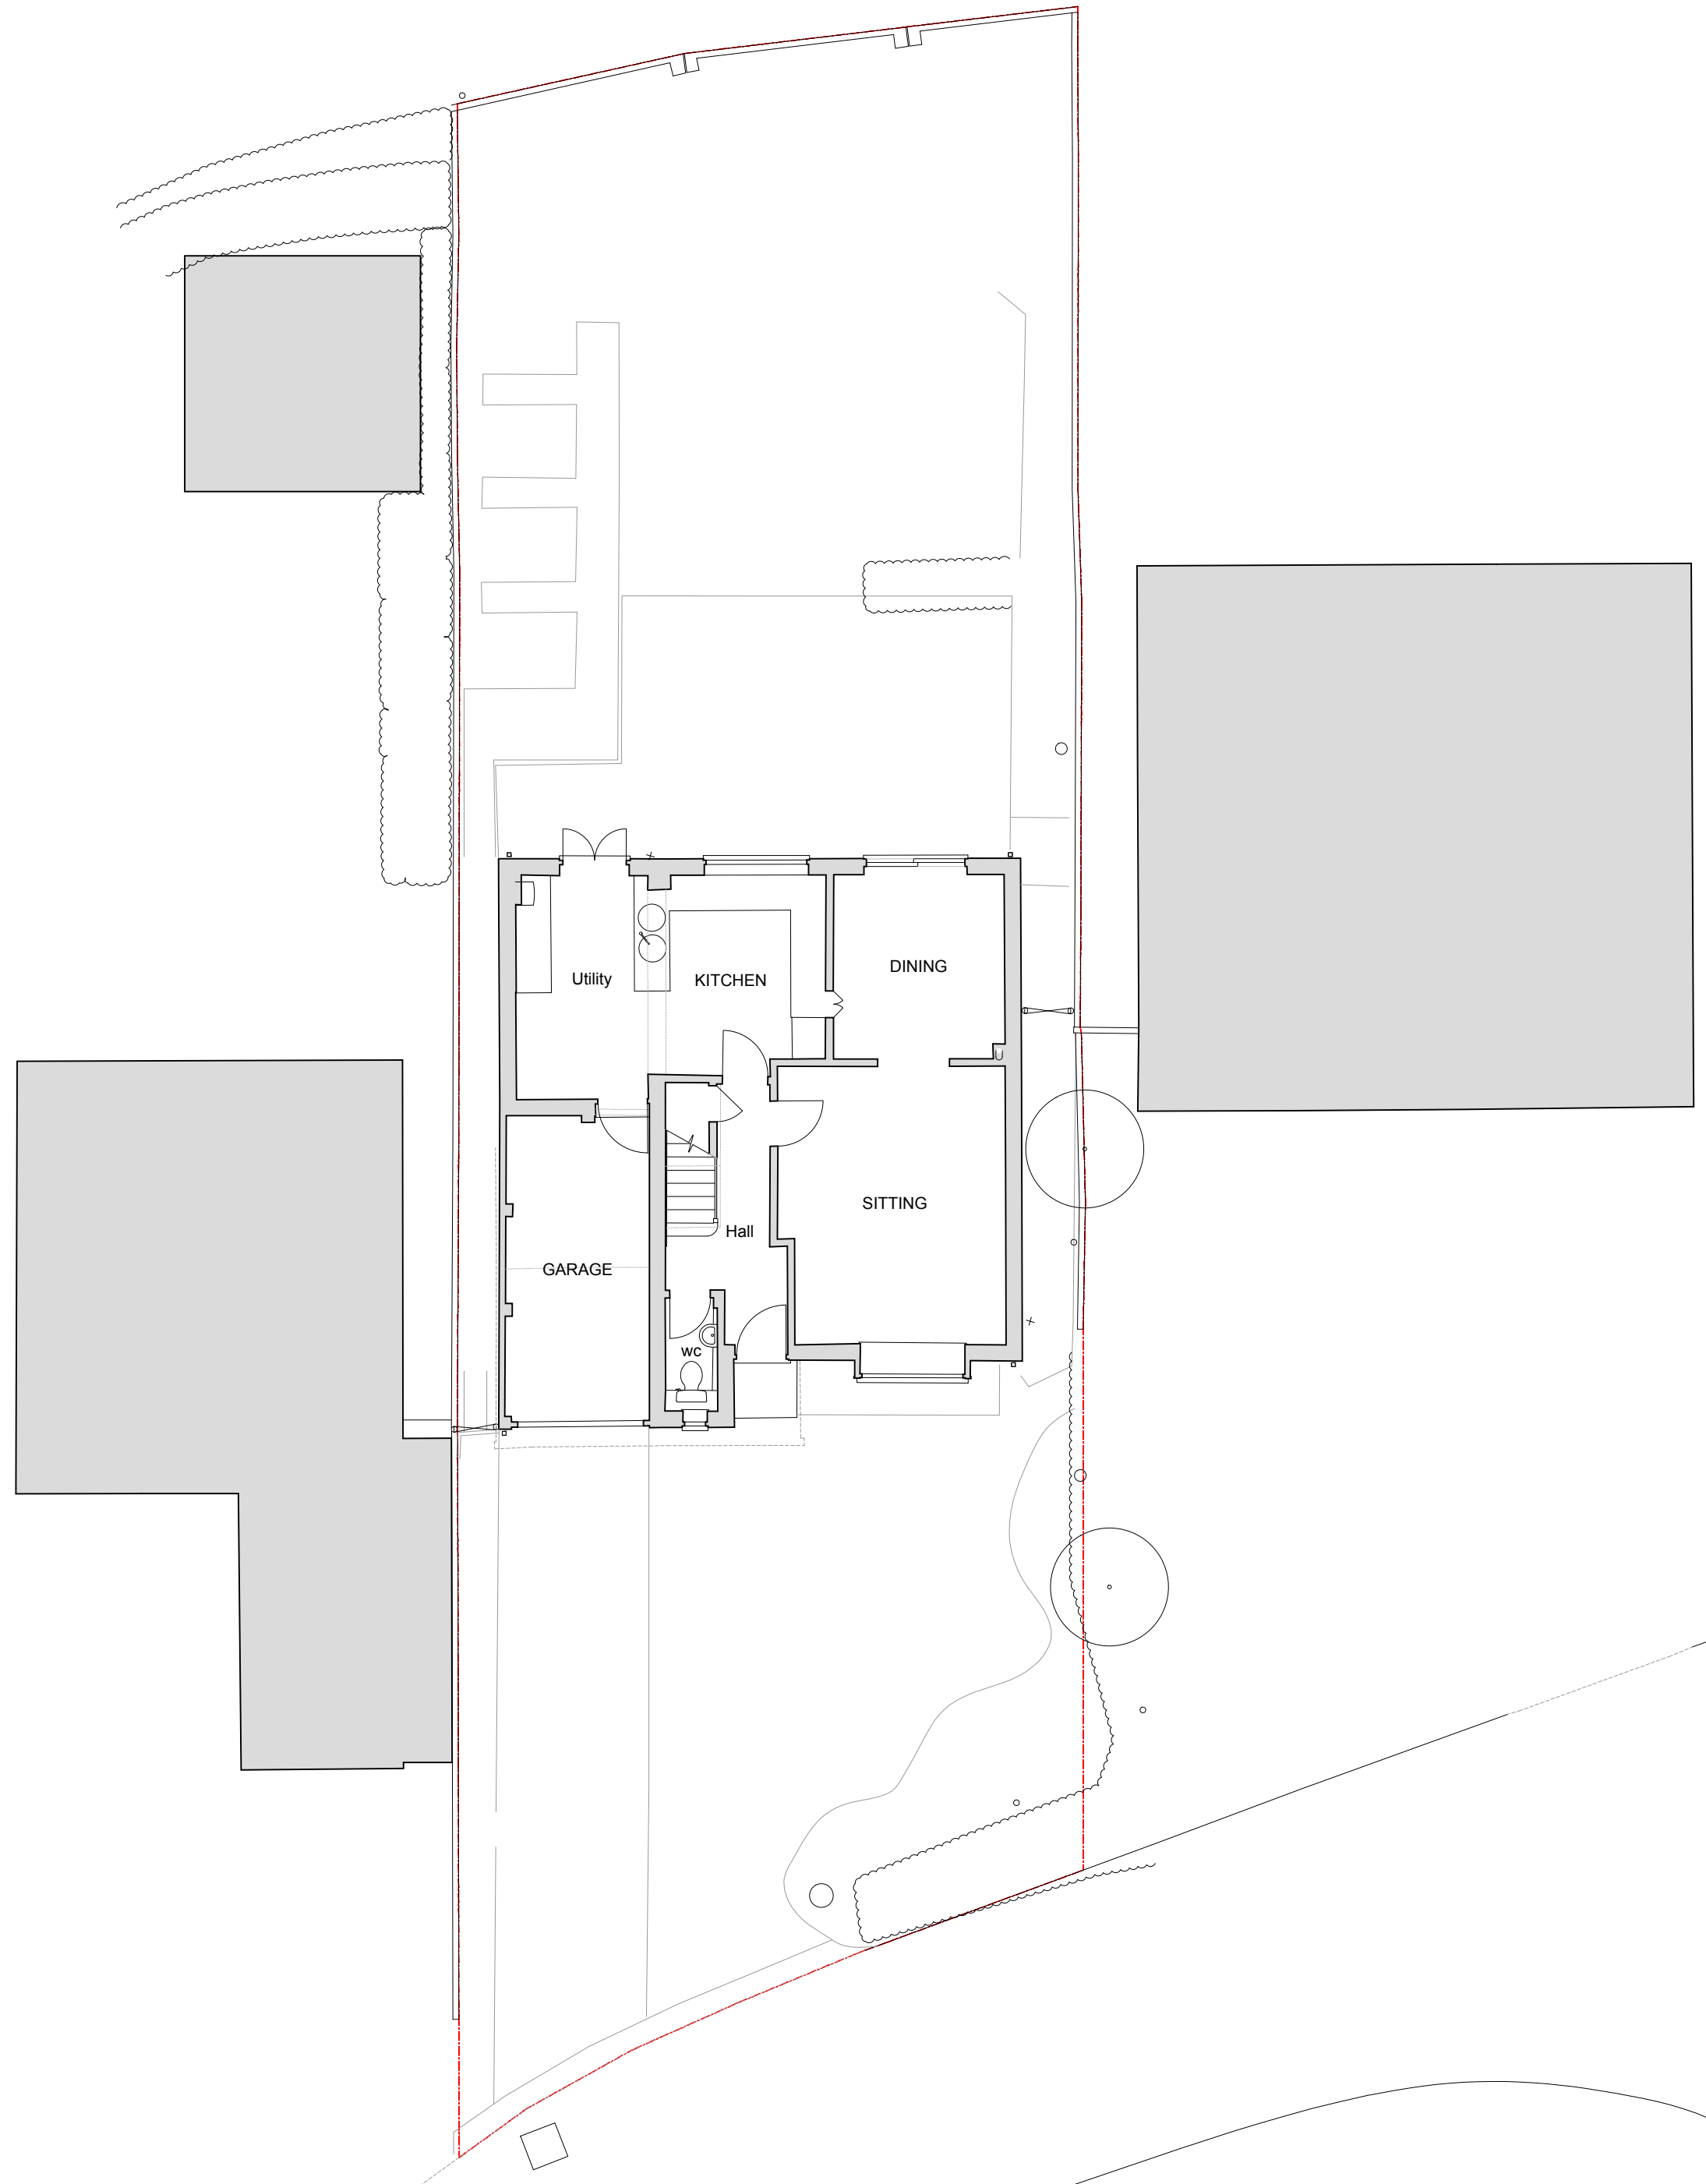


EXISTING GROUND FLOOR

SCALE 1 : 100
0 2m 4m 6m 8m 10m
Scale Bar 1 : 100

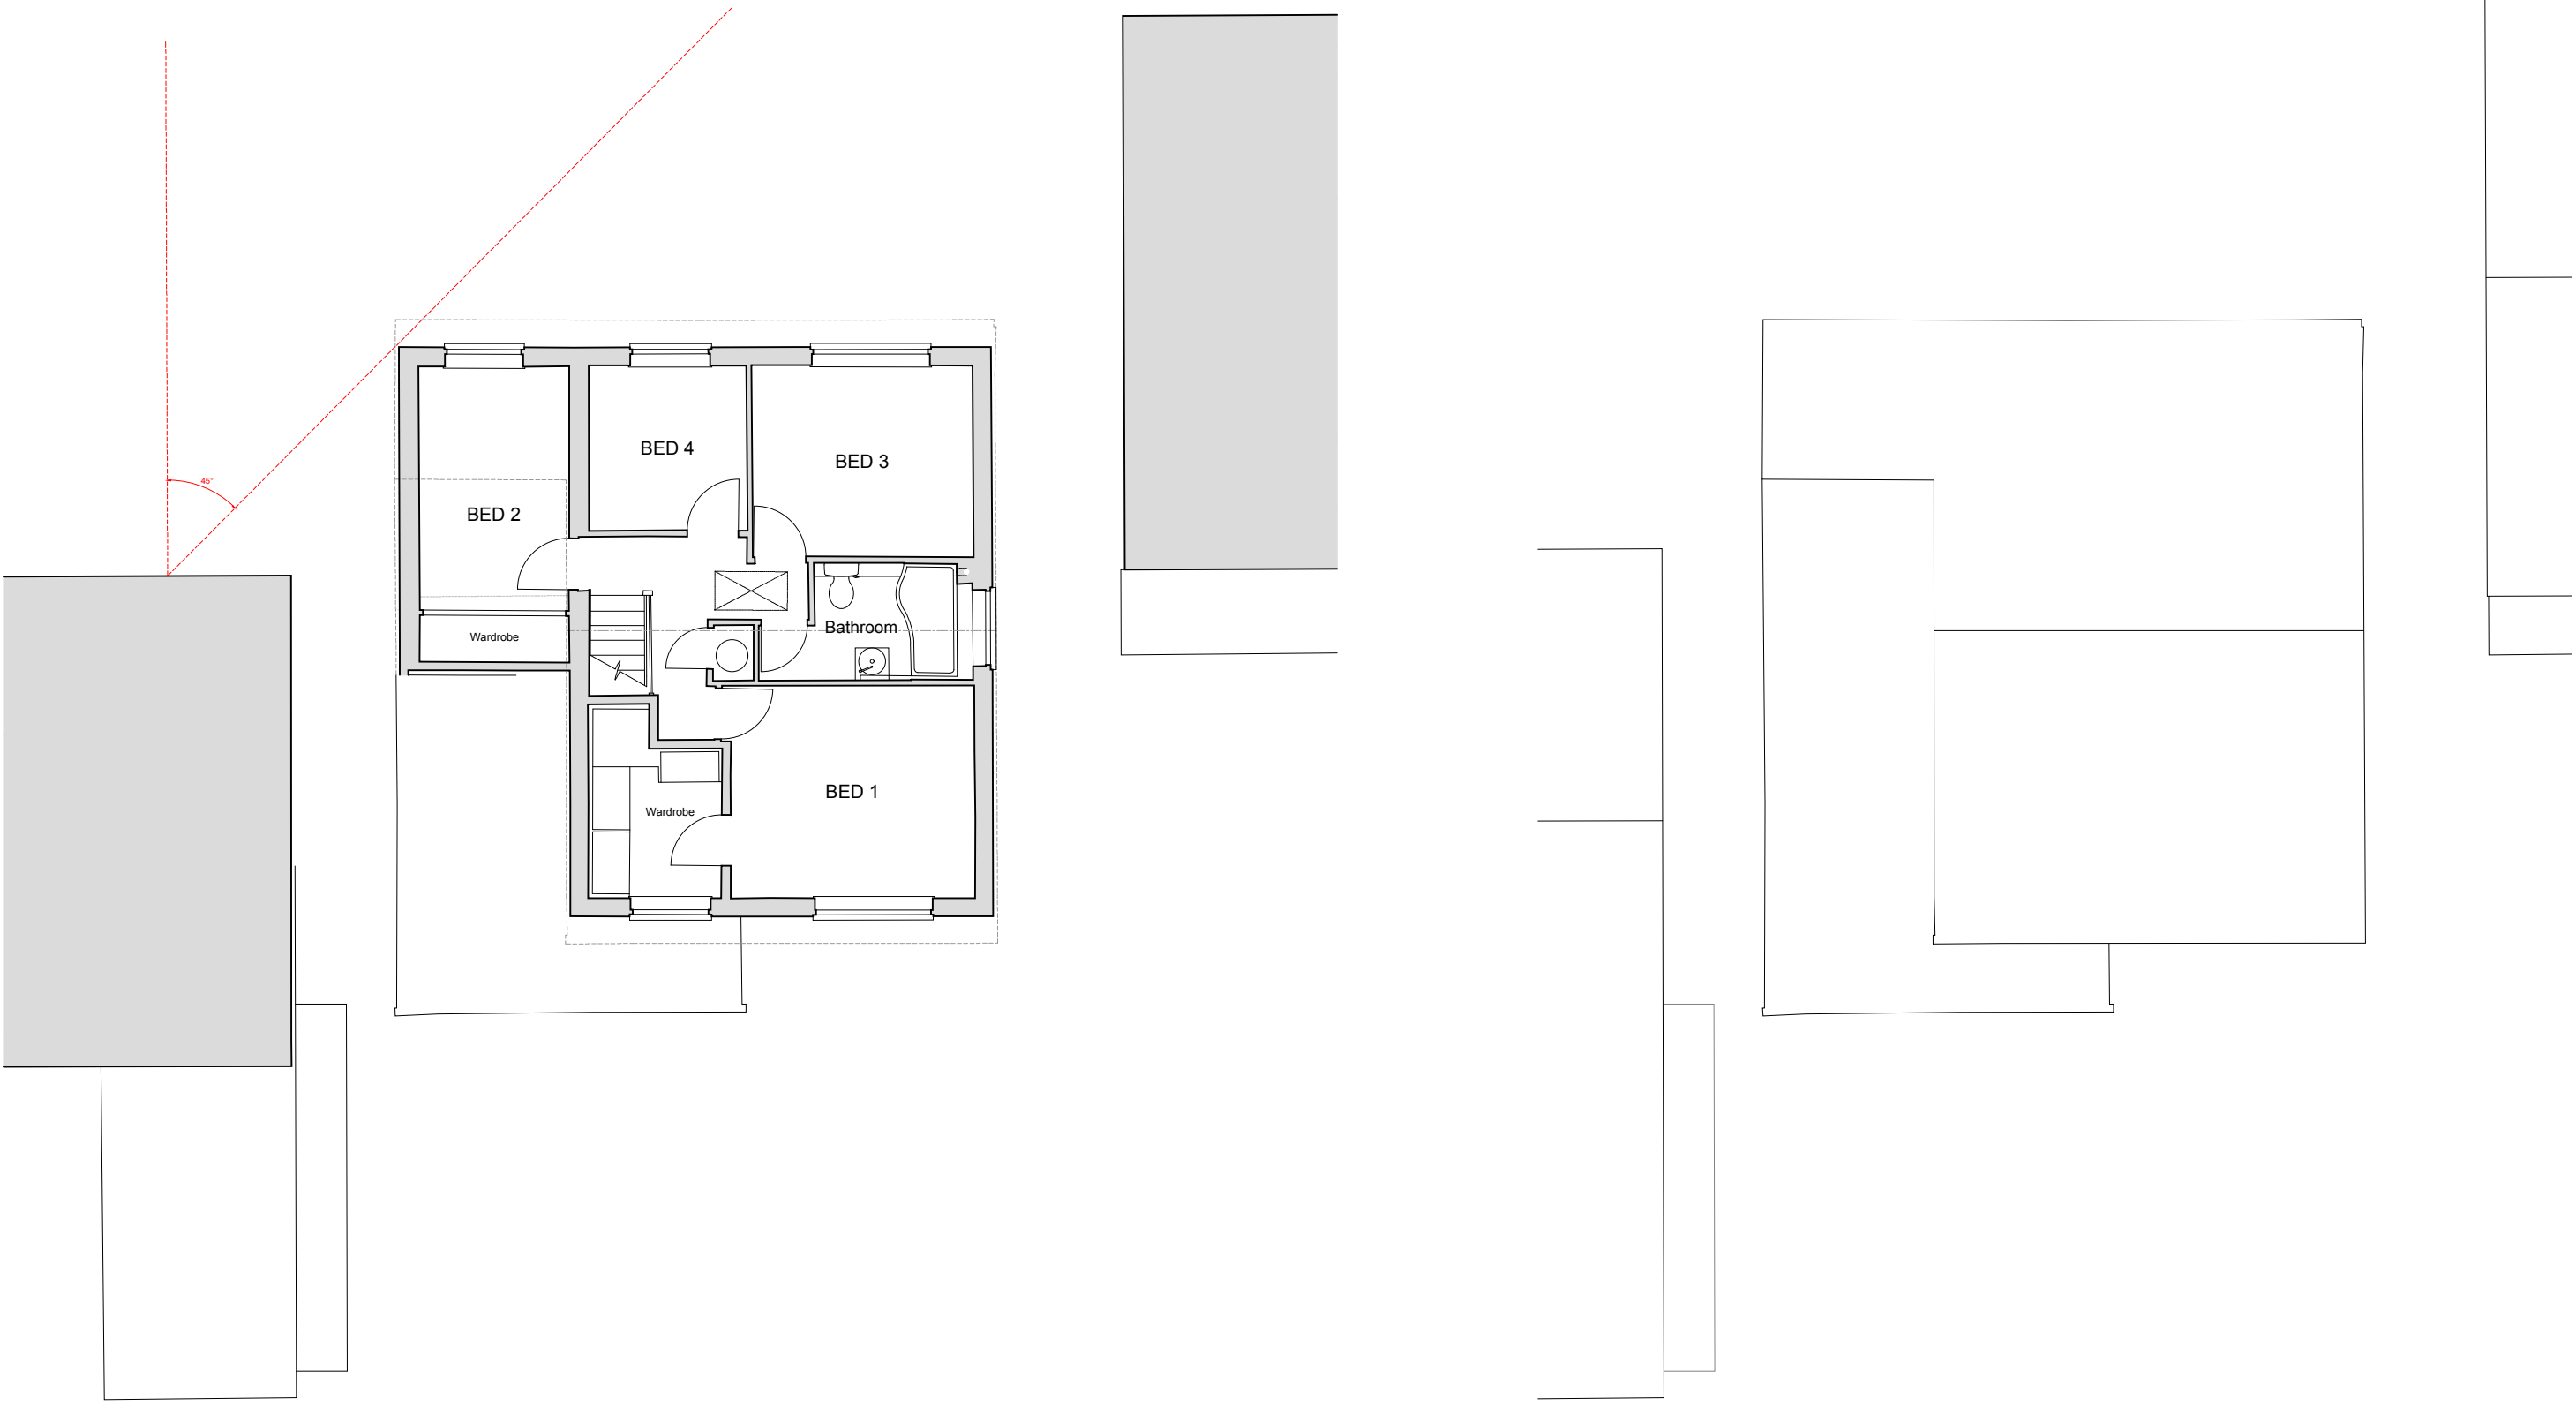

EXISTING FIRST FLOOR

SCALE 1 : 100

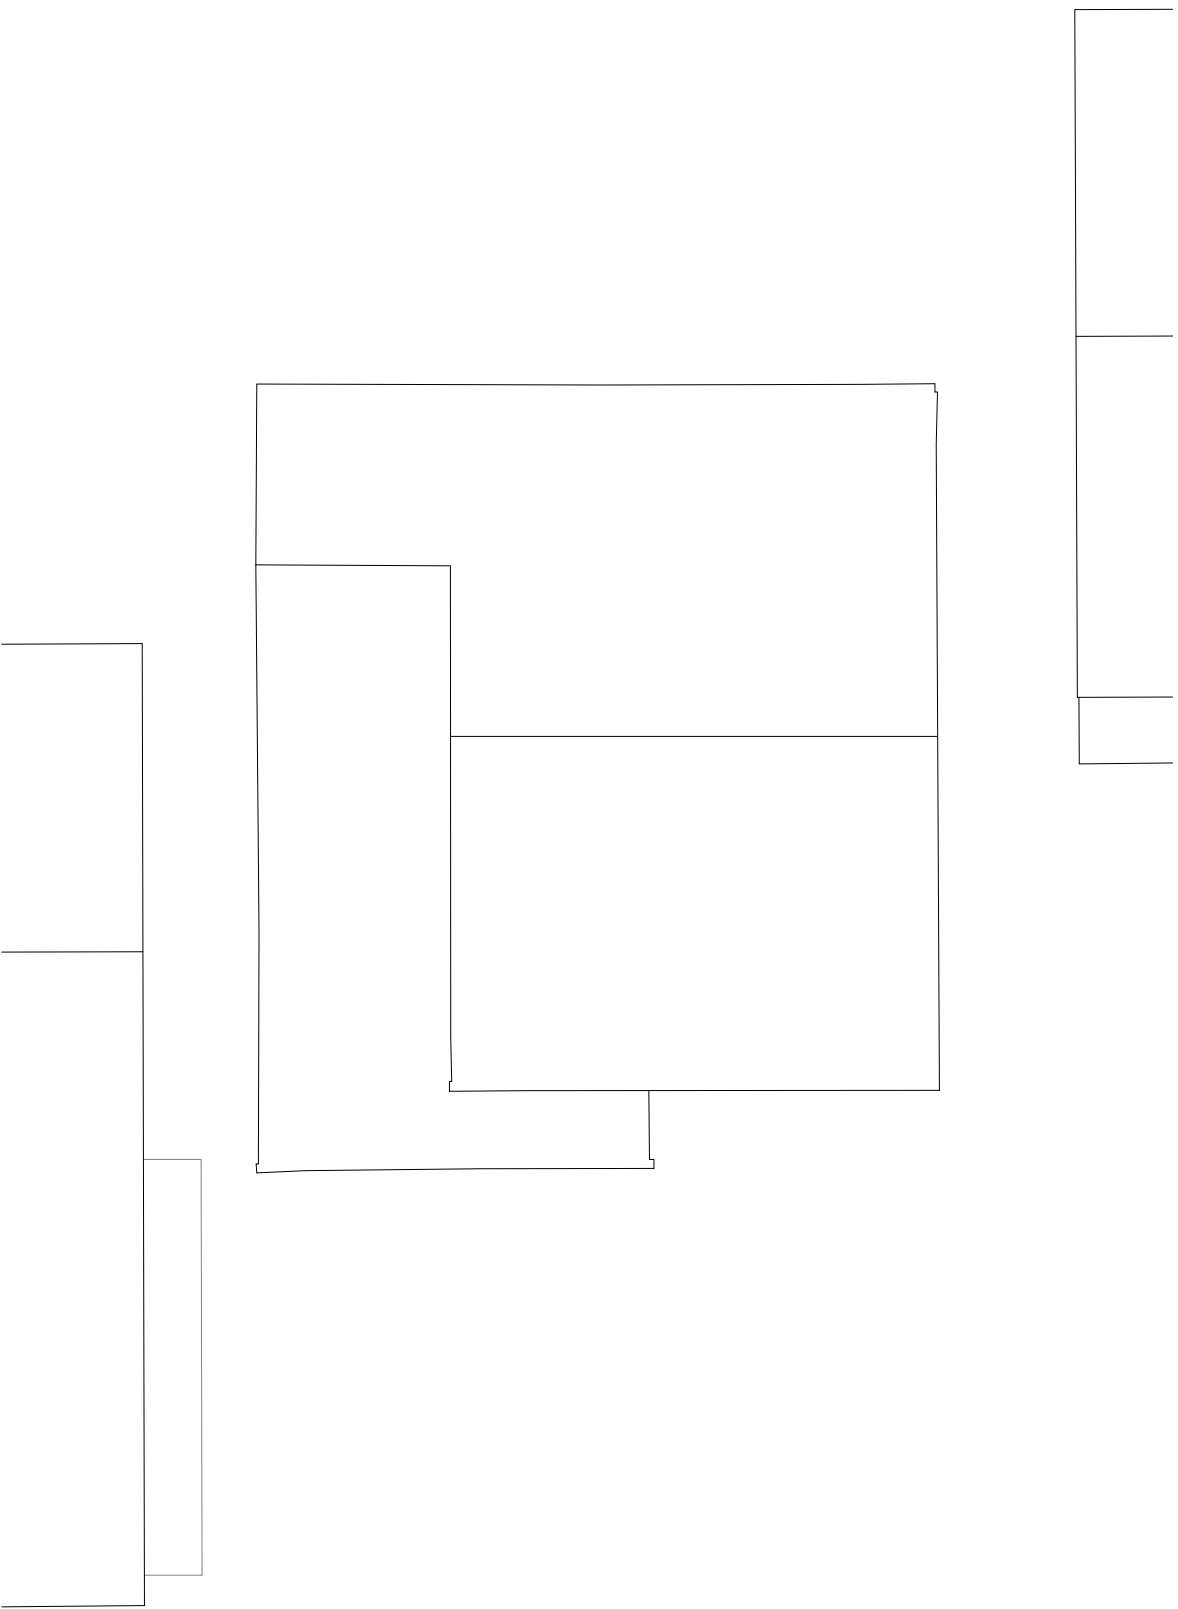

EXISTING ROOF PLAN

SCALE 1 : 100

NOTES

© SpaceOffice - THIS DRAWING AND DESIGN REMAINS THE COPYRIGHT AND INTELLECTUAL PROPERTY OF OF SPACE OFFICE LIMITED (SpaceOffice) AND SHALL NOT BE COPIED IN ANY FORMAT WITHOUT APPROVAL.

THIS DRAWING IS TO BE READ IN CONJUNCTION WITH ALL OTHER DRAWINGS AND DOCUMENTS PROVIDED. THE CONTRACTOR MUST CHECK ALL DIMENSIONS ON SITE BEFORE PLACING ORDERS FOR MATERIALS OR SHOP FABRICATIONS OR COMMENCING WORKS ON SITE. ANY DISCREPANCIES SHOULD BE NOTIFIED BEFORE PROCEEDING.



email: mail@spaceoffice.com mobile: 07974 707832

Client:
MR E ALISENI

Project:
EXTENSIONS AND ALTERATIONS

Location:
45 KESTREL WAY, WOKINGHAM RG41 3HA

Drawing Title:
EXISTING PLANS & ELEVATIONS

Date: APR 2025 Sheet Size: A1 Drawn: MC

Drawing No: P2104-02 Revision: