




PROPOSED WEST ELEVATION (STREET SCENE)

SCALE 1 : 100
0 2m 4m 6m 8m 10m
Scale Bar 1 : 100

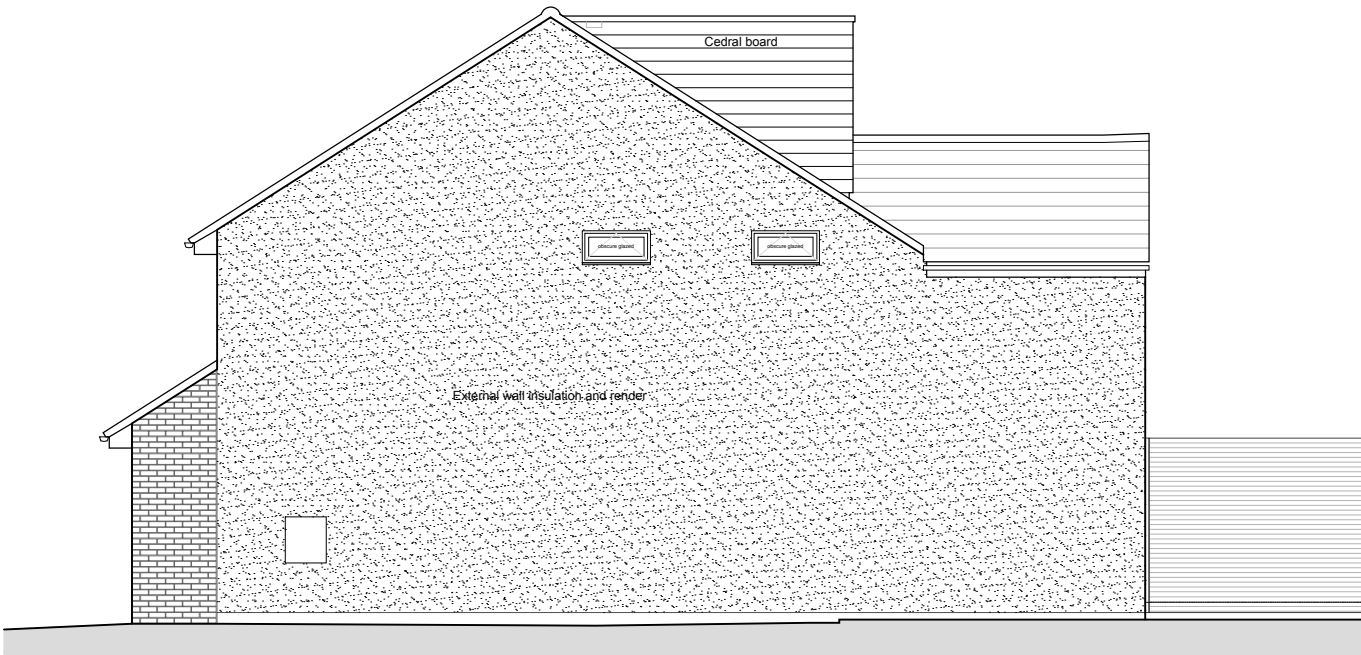


PROPOSED SOUTH ELEVATION

SCALE 1 : 100



PROPOSED EAST ELEVATION

SCALE 1 : 100

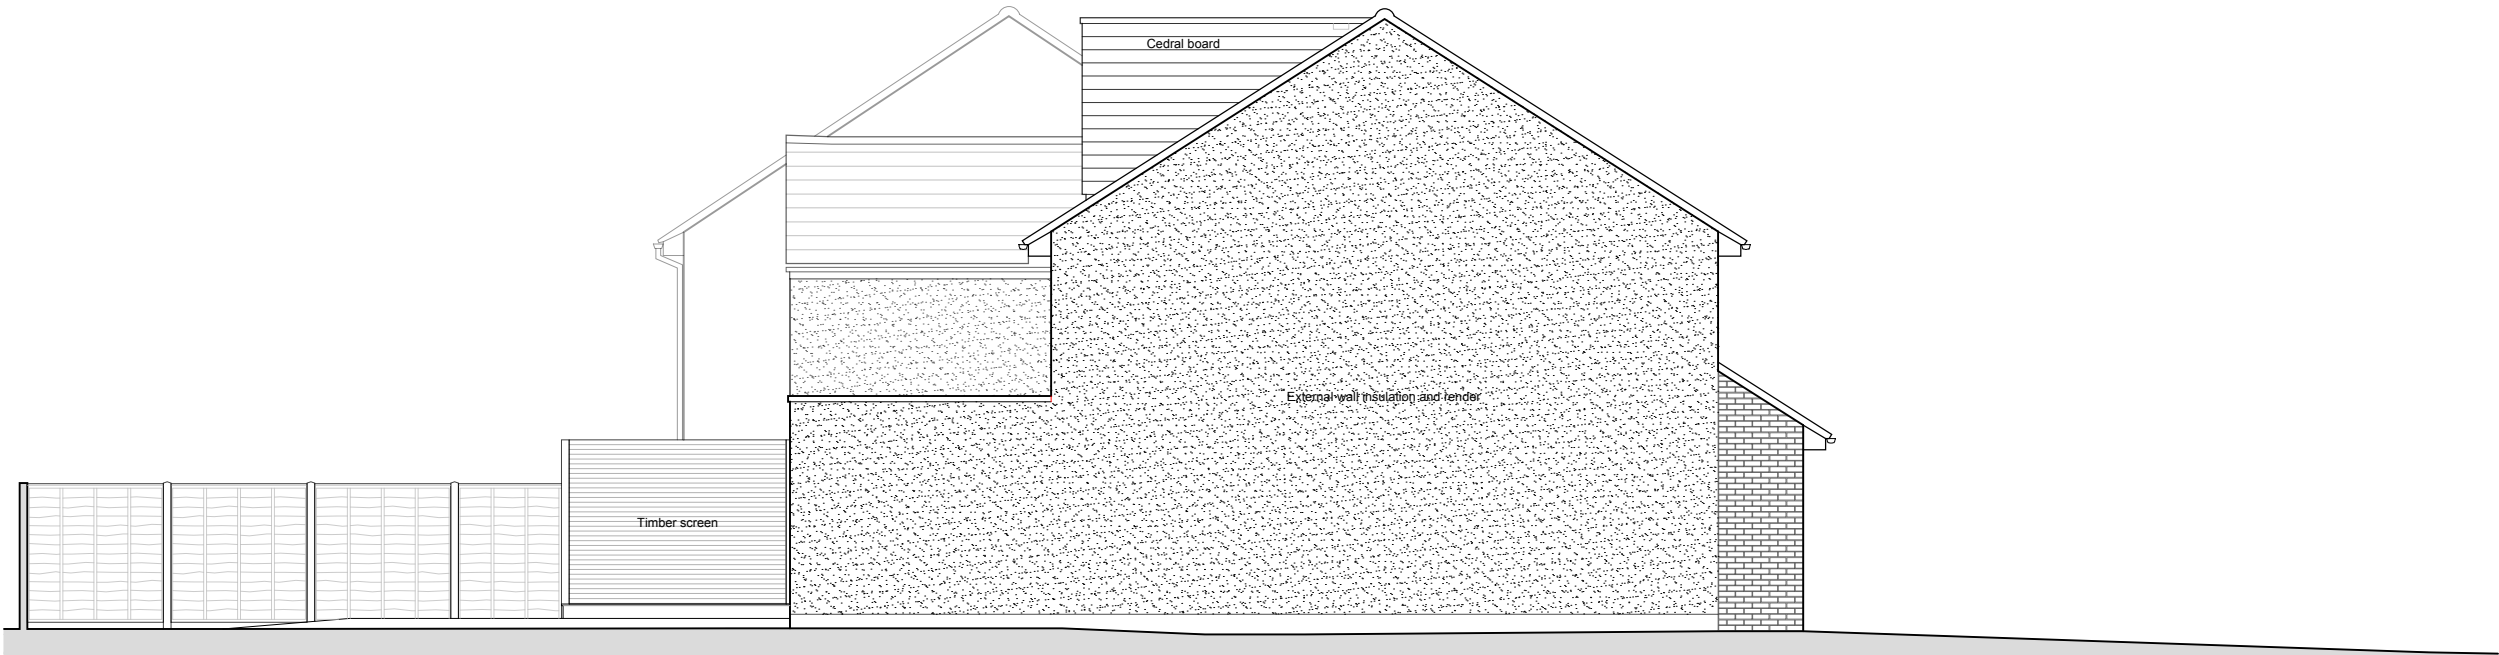

PROPOSED NORTH ELEVATION

SCALE 1 : 100




Local precedent: render finish in street scene (opposite site), Kestrel Way.



Local precedent: roof height raised and dormer extension, Starling Way.



Local precedent: extension above garage, ridge line carried through, Kestrel Way.

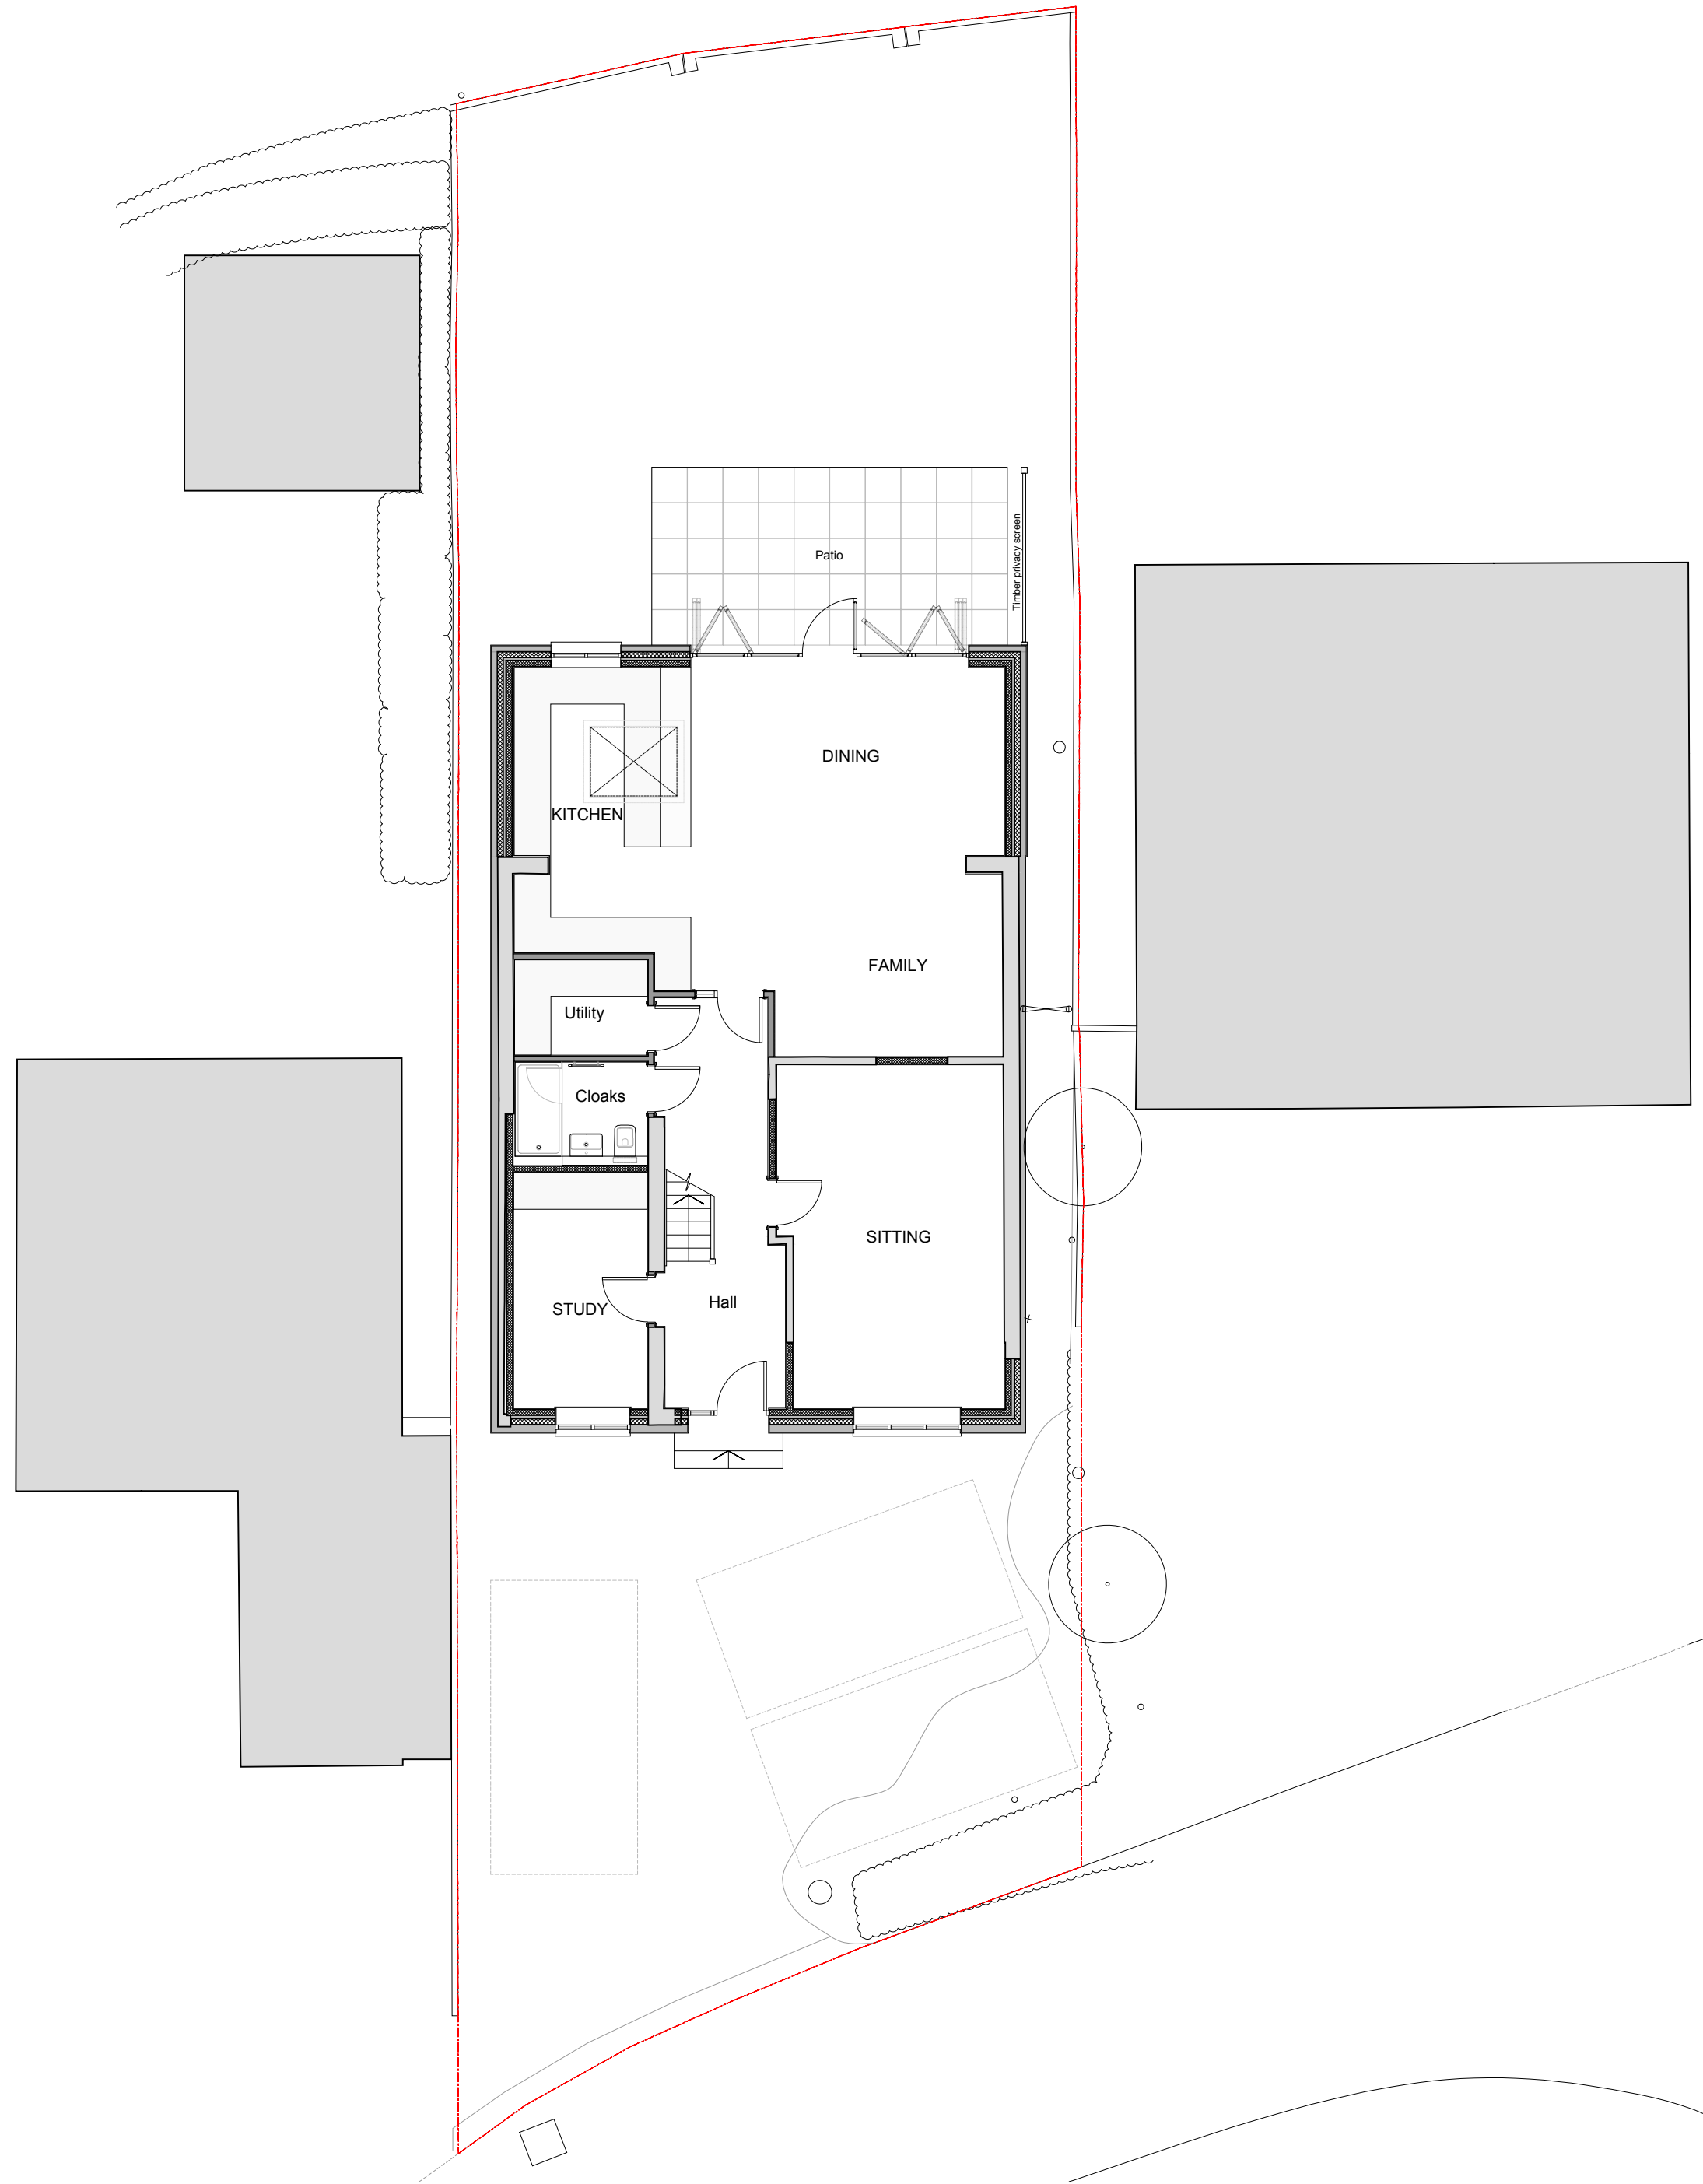


PROPOSED GROUND FLOOR

SCALE 1 : 100
0 2m 4m 6m 8m 10m
Scale Bar 1 : 100



PROPOSED FIRST FLOOR

SCALE 1 : 100

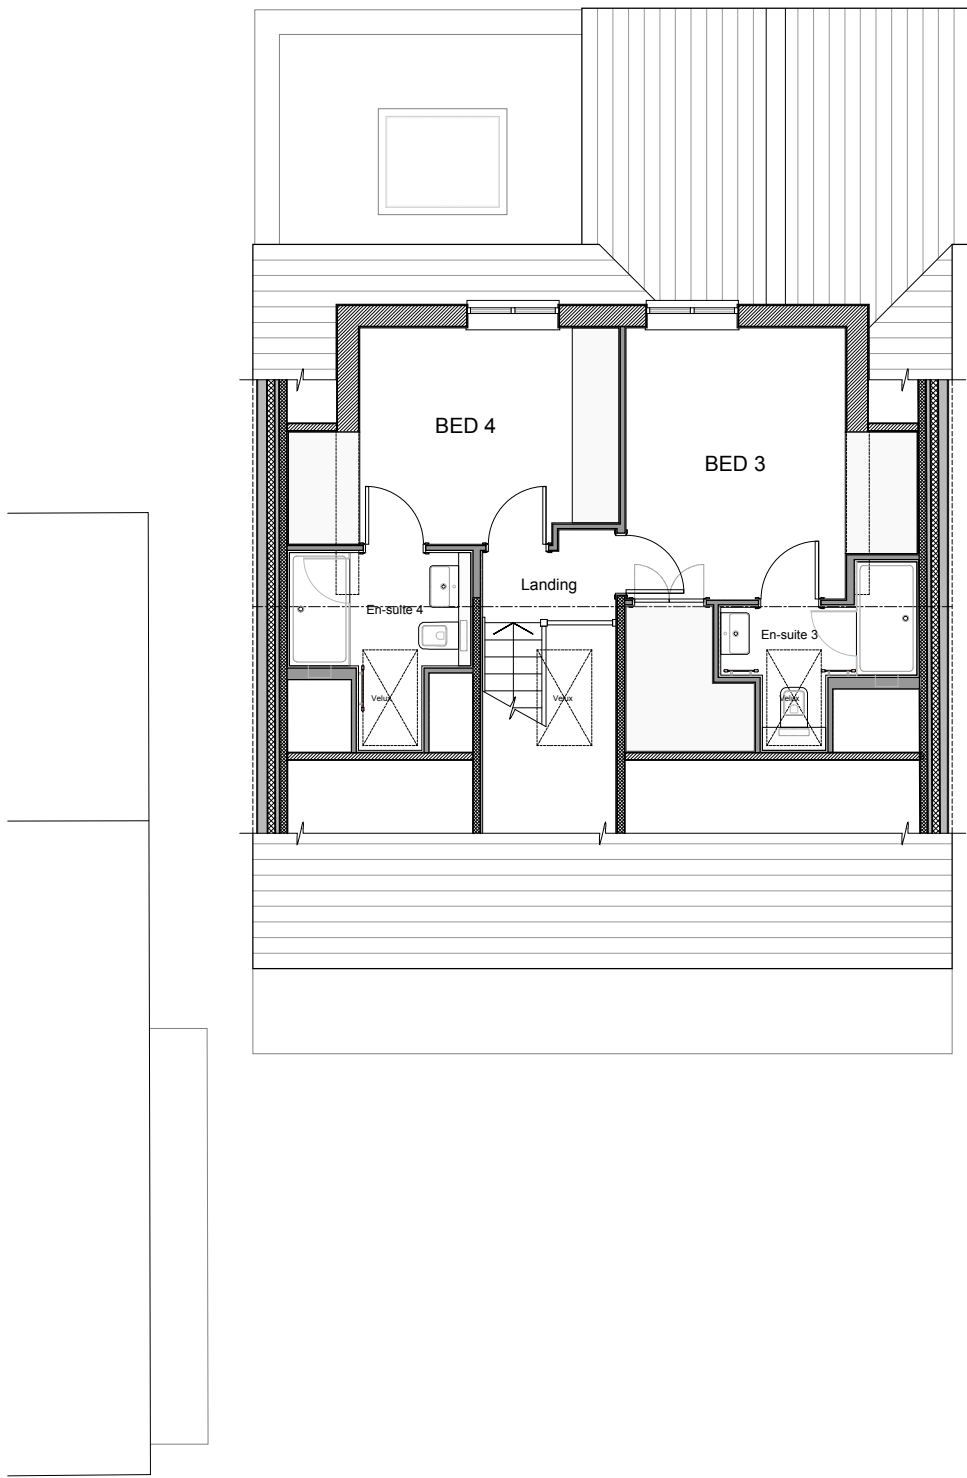

PROPOSED SECOND FLOOR

SCALE 1 : 100

NOTES

© SpaceOffice - THIS DRAWING AND DESIGN REMAINS THE COPYRIGHT AND INTELLECTUAL PROPERTY OF SPACE OFFICE LIMITED (SpaceOffice) AND SHALL NOT BE COPIED IN ANY FORMAT WITHOUT APPROVAL.

THIS DRAWING IS TO BE READ IN CONJUNCTION WITH ALL OTHER DRAWINGS AND DOCUMENTS PROVIDED. THE CONTRACTOR MUST CHECK ALL DIMENSIONS ON SITE BEFORE PLACING ORDERS FOR MATERIALS OR SHOP FABRICATIONS OR COMMENCING WORKS ON SITE. ANY DISCREPANCIES SHOULD BE NOTIFIED BEFORE PROCEEDING.



Client:
MR E ALISENI

Project:
EXTENSIONS AND ALTERATIONS

Location:
45 KESTREL WAY, WOKINGHAM RG41 3HA

Drawing Title:
PROPOSED PLANS & ELEVATIONS

Date: APR 2025 Sheet Size: A1 Drawn: MC

Drawing No: P2104-03 Revision: