


`Copperfields` 15, Dark Lane, Wargrave, RG10 8JU 05/11/2024

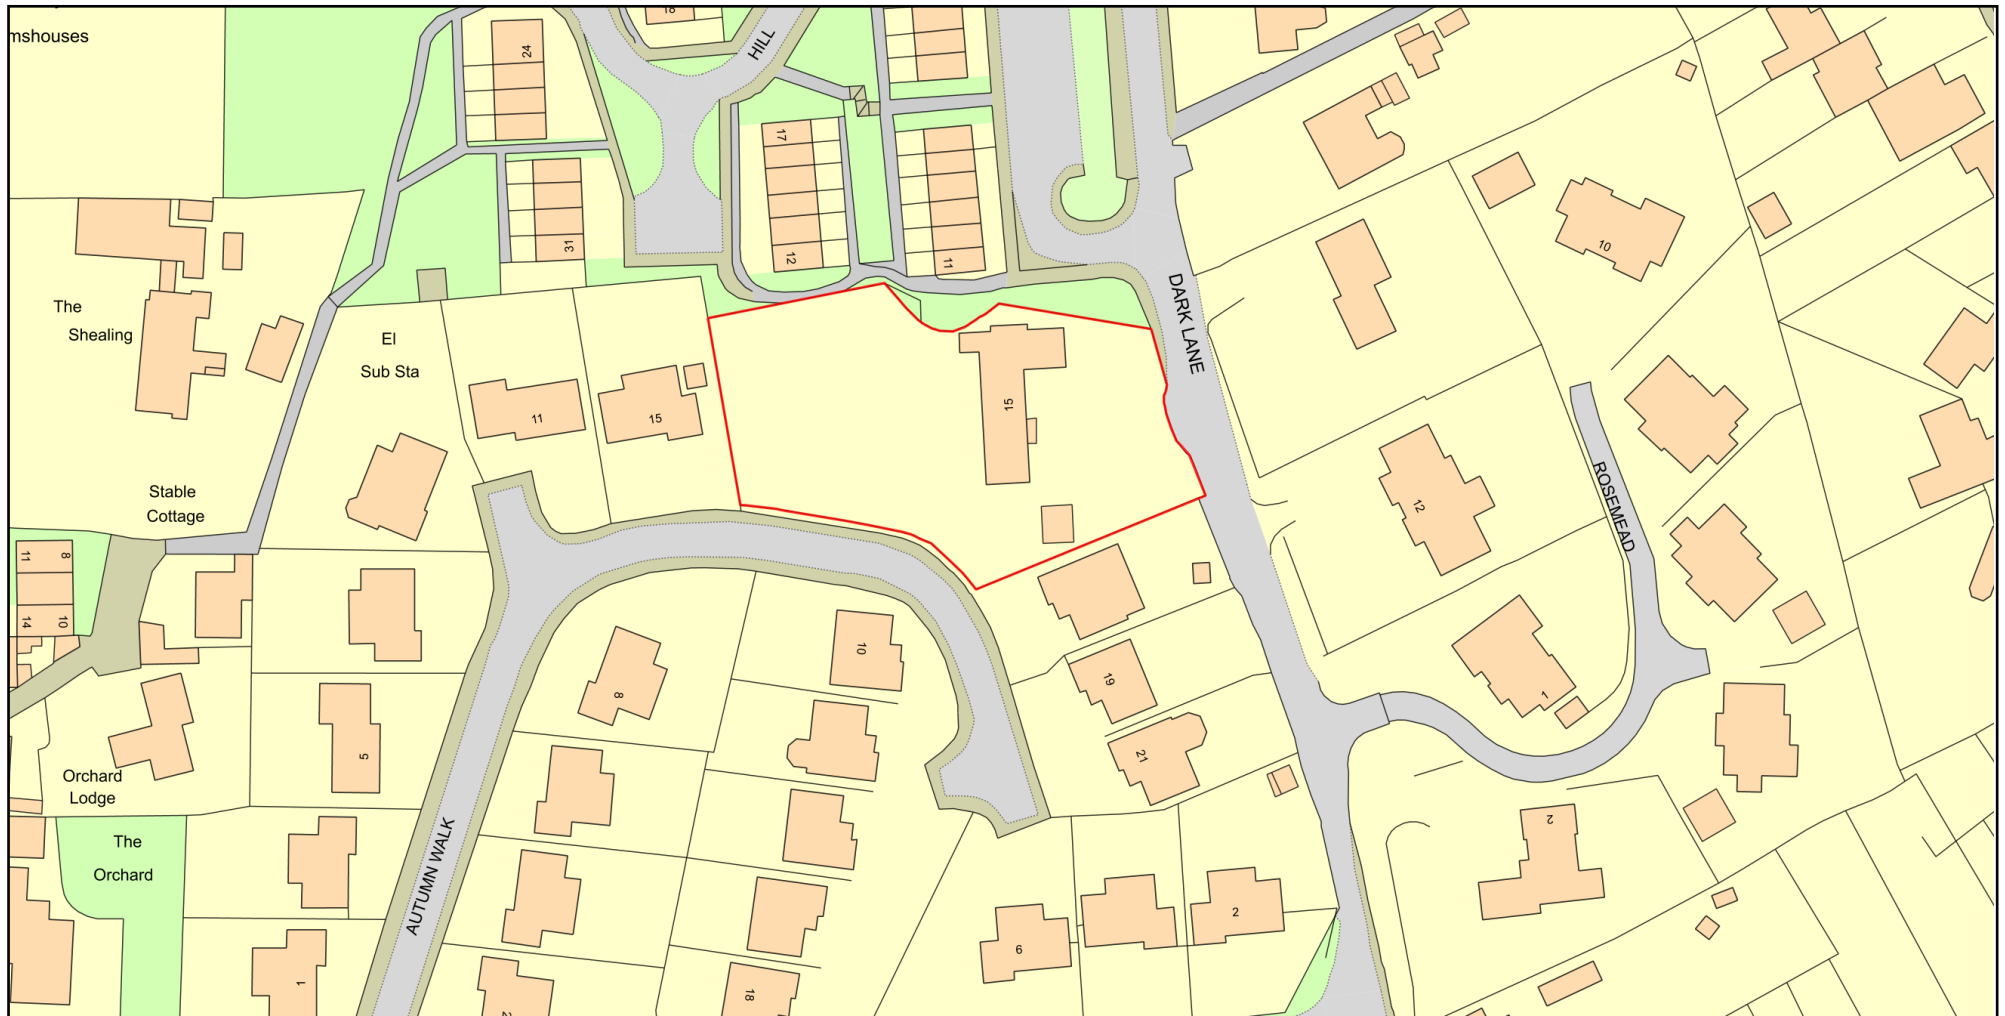

0 50  
Metres



Plan Produced for: Floor Plans Express

Date Produced: 05 Nov 2024

Plan Reference Number: TQRQM24310084401975

Scale: 1:1250 @ A4

© Crown copyright and database rights 2023 OS 100042766

