


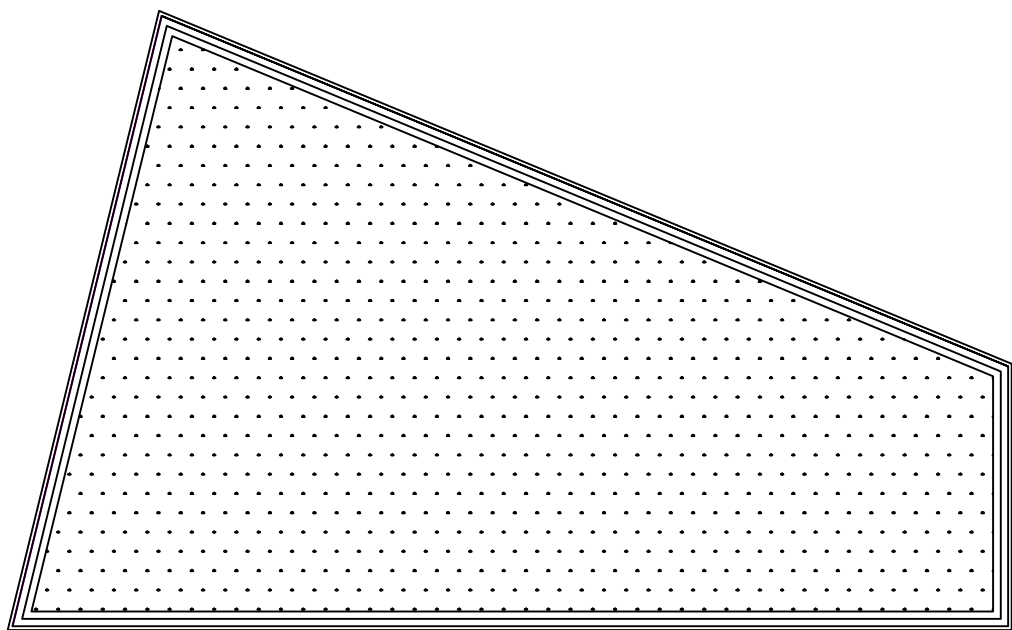


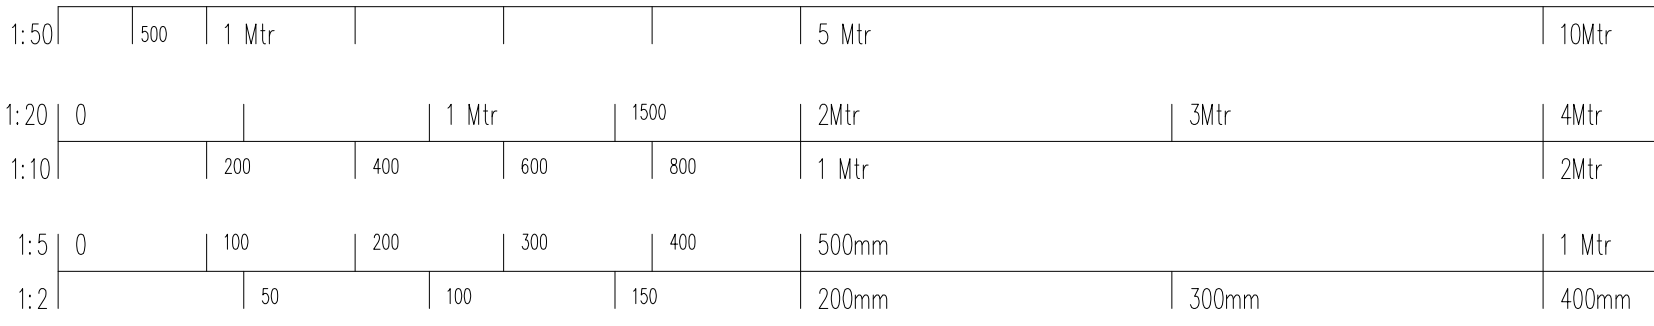


Plan @ roof

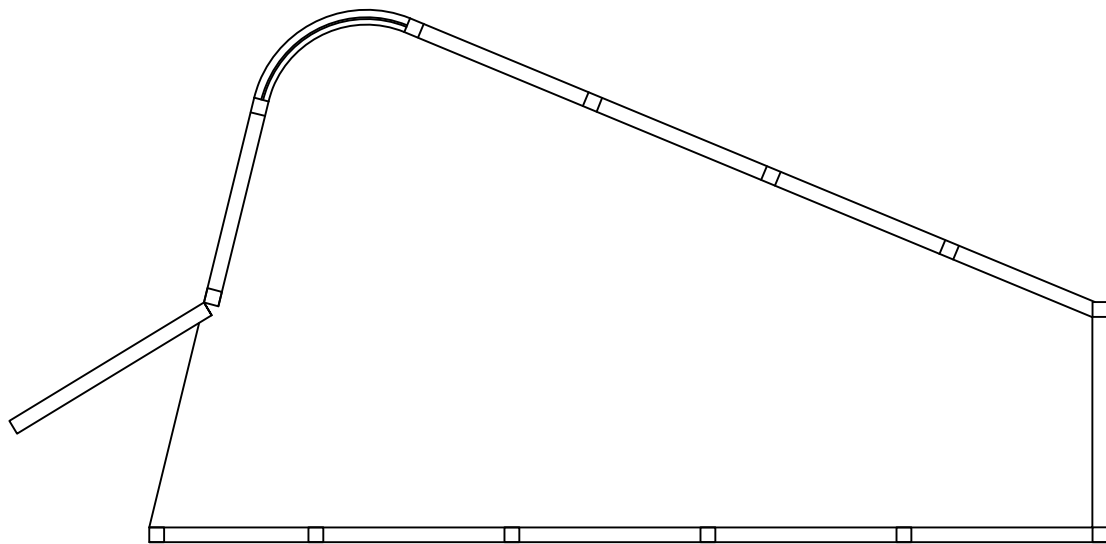


Plan @ ground

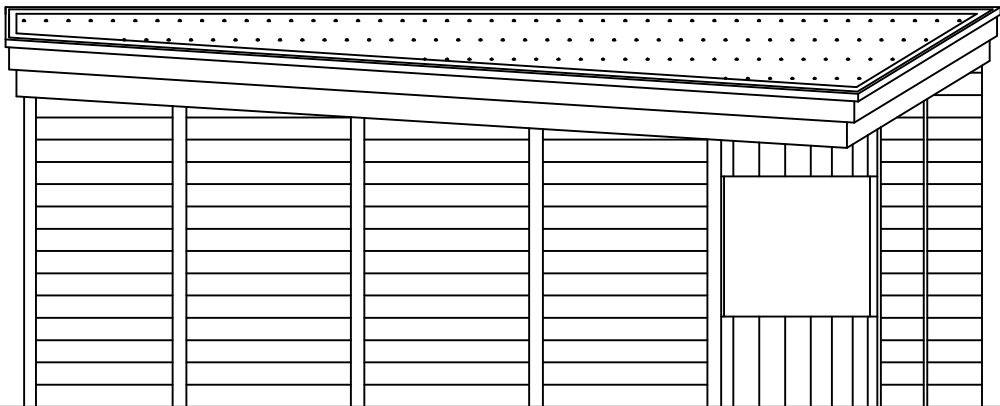


Side Elevation

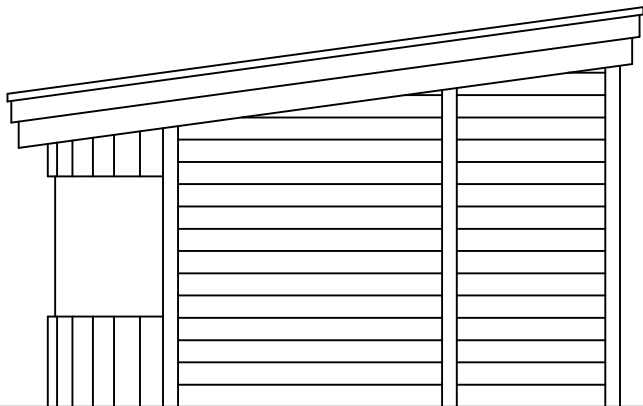

Front Elevation

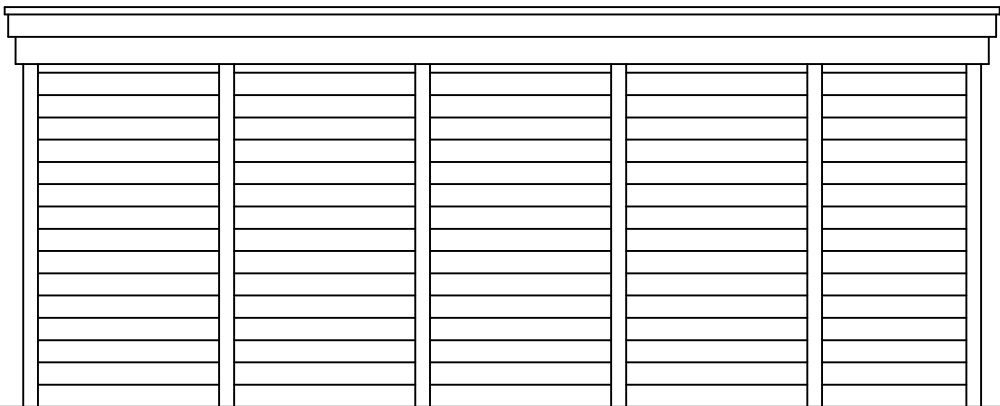



Side Elevation

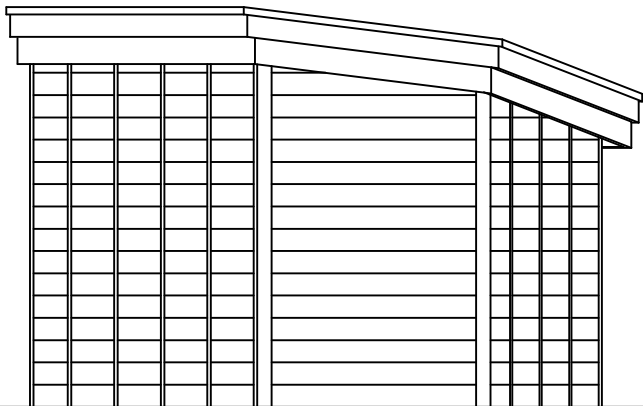

Rear Elevation

Notes:
Existing garden shed with turf roof and feather edge timber walls with some glazing.
Proposed, shed and office constructed with oak framed, glazing and feather edge timber cladding.
New roof to be clay plain tiles.
Existing shed roof starting to degraded hence replacement required.

 - 

 Featheredge timber cladding, natural
- 

Turf roof

P1		Planning
Rev.	Date	Status

SYLVALAND Sylvaland Ltd Hatherley, Basingstoke Rd, Riseley, Berkshire. RG7 1QS Tel. 0118 988 7353 Email. info@sylvaland.co.uk		scale @ A1: 1:50
Project :	Hatherley, Basingstoke Rd	date : 29/06/26
Client:	Kirstie Dunsmoir	Drawn : ADB
Drawing Name:	Existing shed plans and elevations	job no : 129
		dwg No : 129-16