

01234m

SCALE 1:50 @ A1

SCALE 1:100 @ A3

Please Note:

These plans must not be acted upon until the appropriate Planning and Building Regulation approvals have been granted. Should the works be undertaken prior to the above approvals being in place, it is done so entirely at the clients own risk.

GENERAL NOTES:


Check and verify all dimensions prior to commencement of work.
This drawing should be read in conjunction with all other contract documents including those by other consultants.

The survey information shown this drawing is based on a survey prepared by a third party and CDS Ltd accepts no responsibility for the accuracy or completeness of the survey. Any discrepancies to be reported to CDS Ltd immediately.

This drawing is copyright of and shall remain the property of Creative Design and Structure Ltd




PROPOSED FRONT ELEVATION

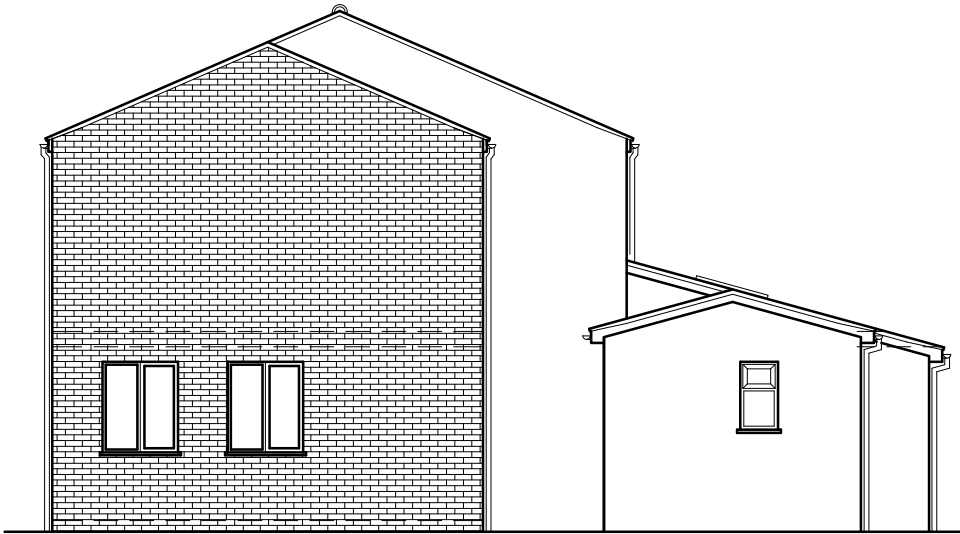


PROPOSED SIDE ELEVATION




PROPOSED REAR ELEVATION

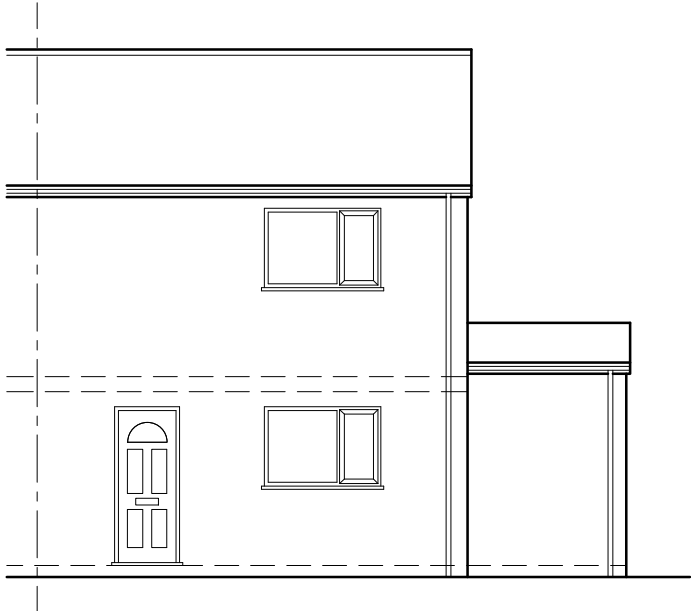

EXISTING FRONT ELEVATION

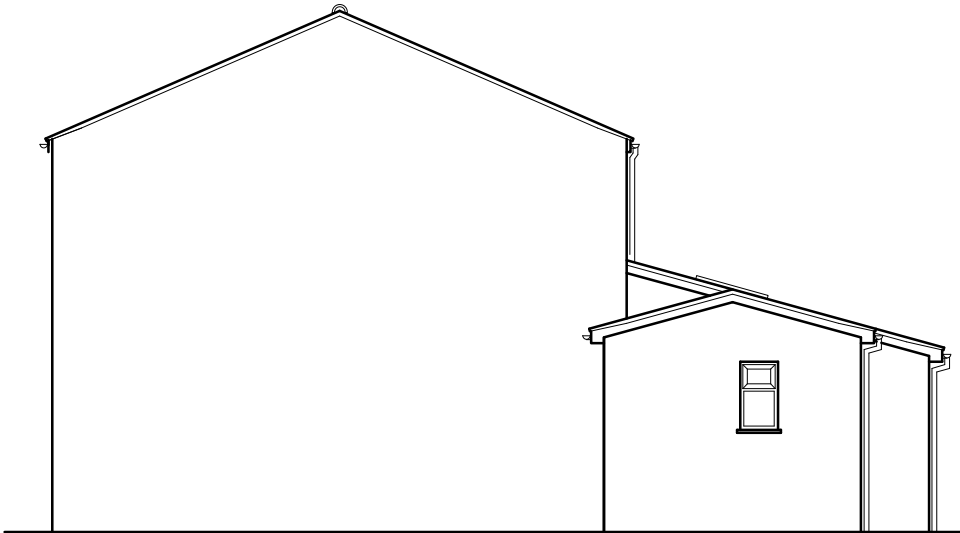

EXISTING SIDE ELEVATION

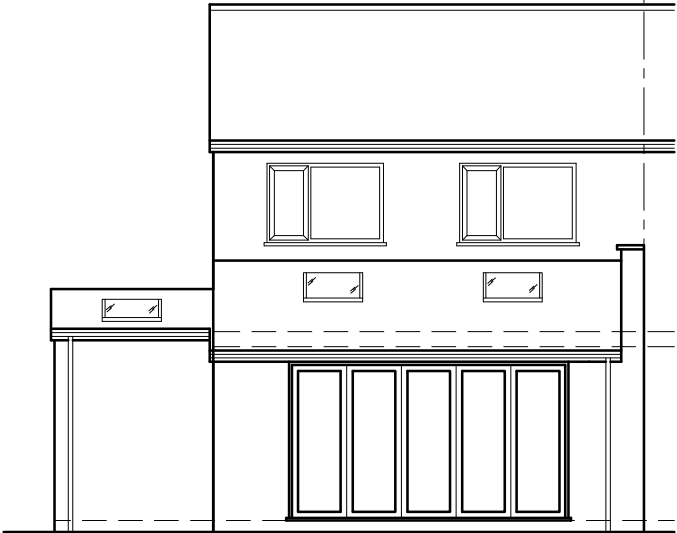

EXISTING REAR ELEVATION

Status		PLANNING	
Project			
15 NORWICH DRIVE WOODLEY RG5 3EX			
Drawing Title			
EXISTING & PROPOSED ELEVATIONS			
 CREATIVE DESIGN & STRUCTURE LTD Hanson House, Newtown Rd, Henley-on-Thames, RG9 1HG T:01491 411922 W: www.creative-design-and-structure.co.uk			
Drawn	EB	Scale	
Date	OCTOBER 2025	1:50 @ A1; 1:100 @ A3	
Drawing No.		Rev.	
16525-03		A B C	