



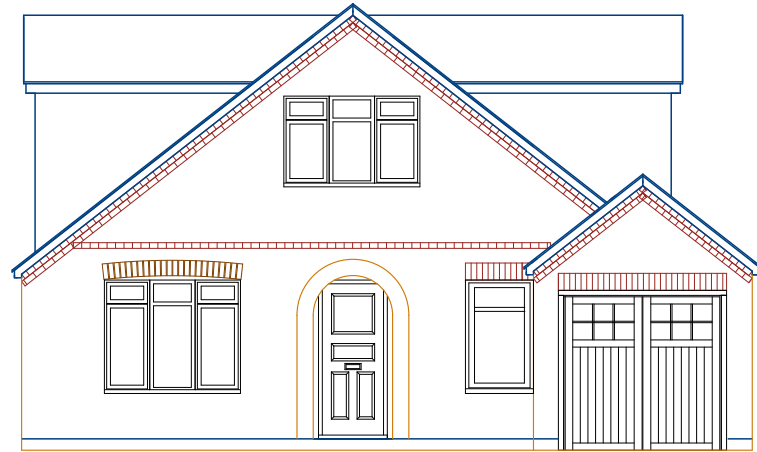


Proposed Front Elevation
(no change)



Proposed Side Elevation (R)

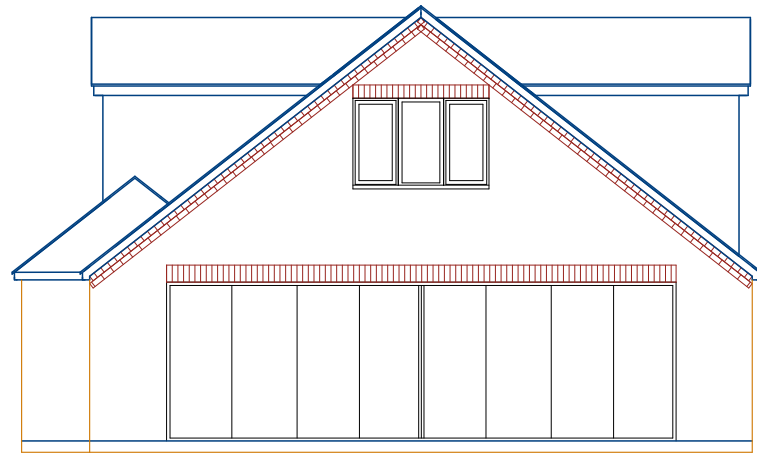

Proposed Rear Elevation

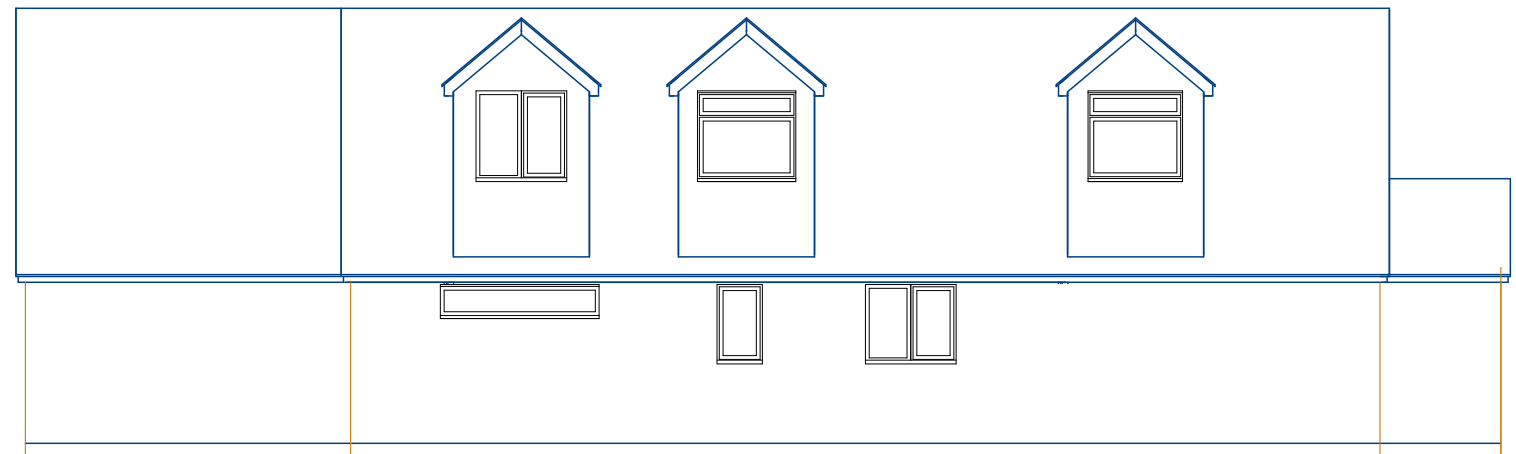

Proposed Side Elevation (L)

SPACE CREATE

Project:
Double Storey
Rear Extension/
Internal Alterations

Mr & Mrs Venditti
55 Sutcliffe Ave
Earley
RG6 7JN

Proposed
Elevations

Date: Sept 2024
Scale: 1:100 @ A3

2000mm

www.space-create.co.uk
spacecreate1968@gmail.com
07782 186366