


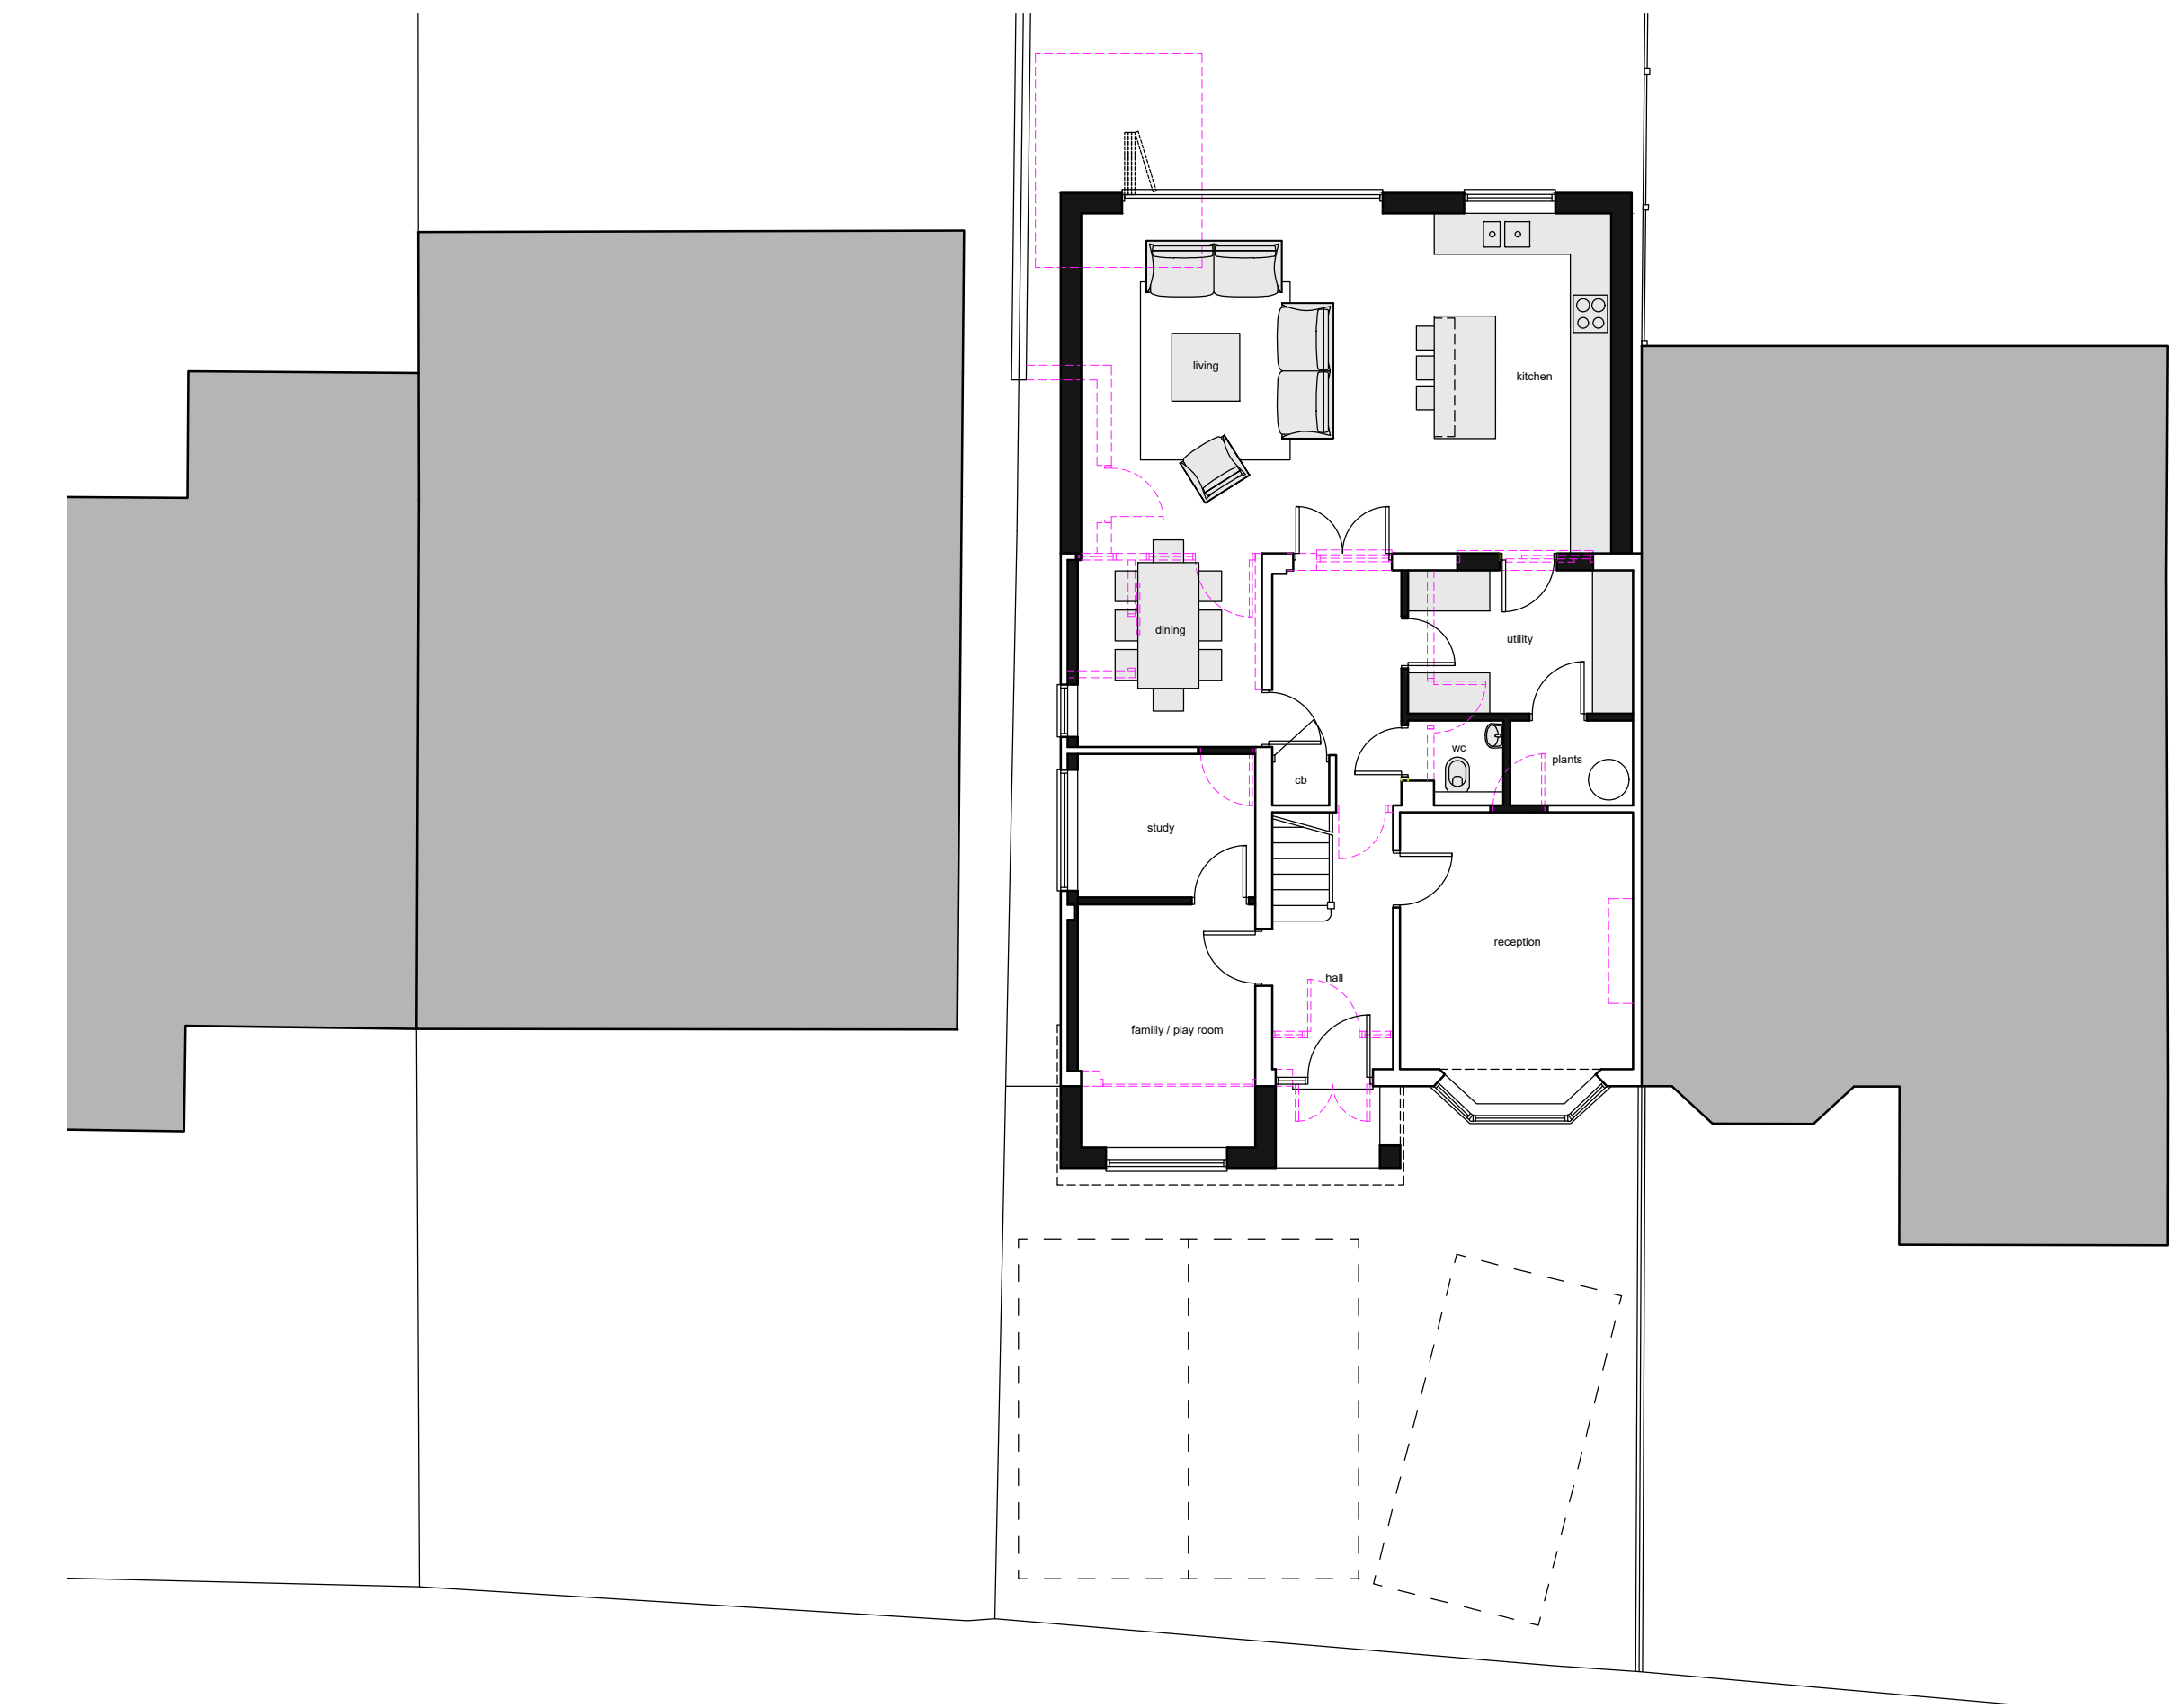


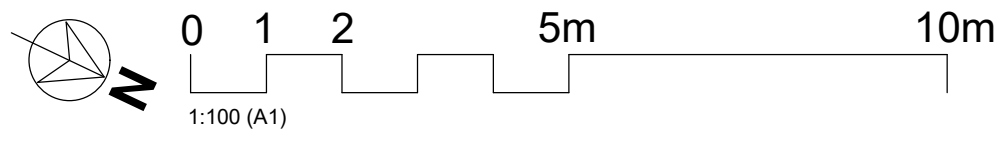


proposed ground floor

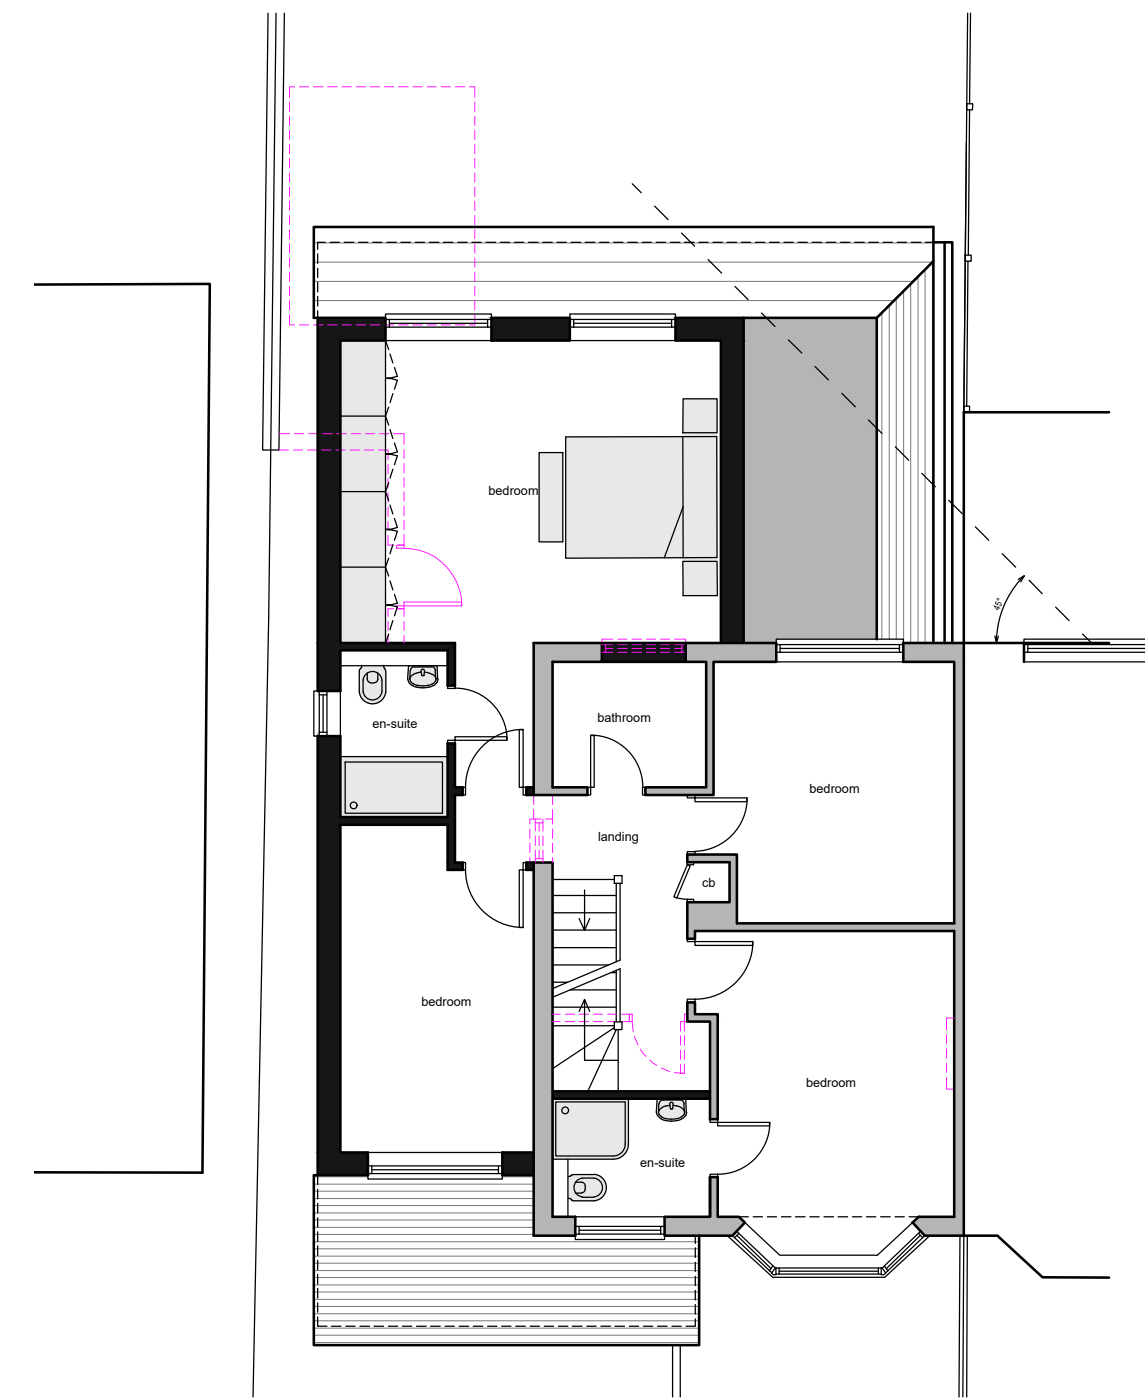


proposed first floor

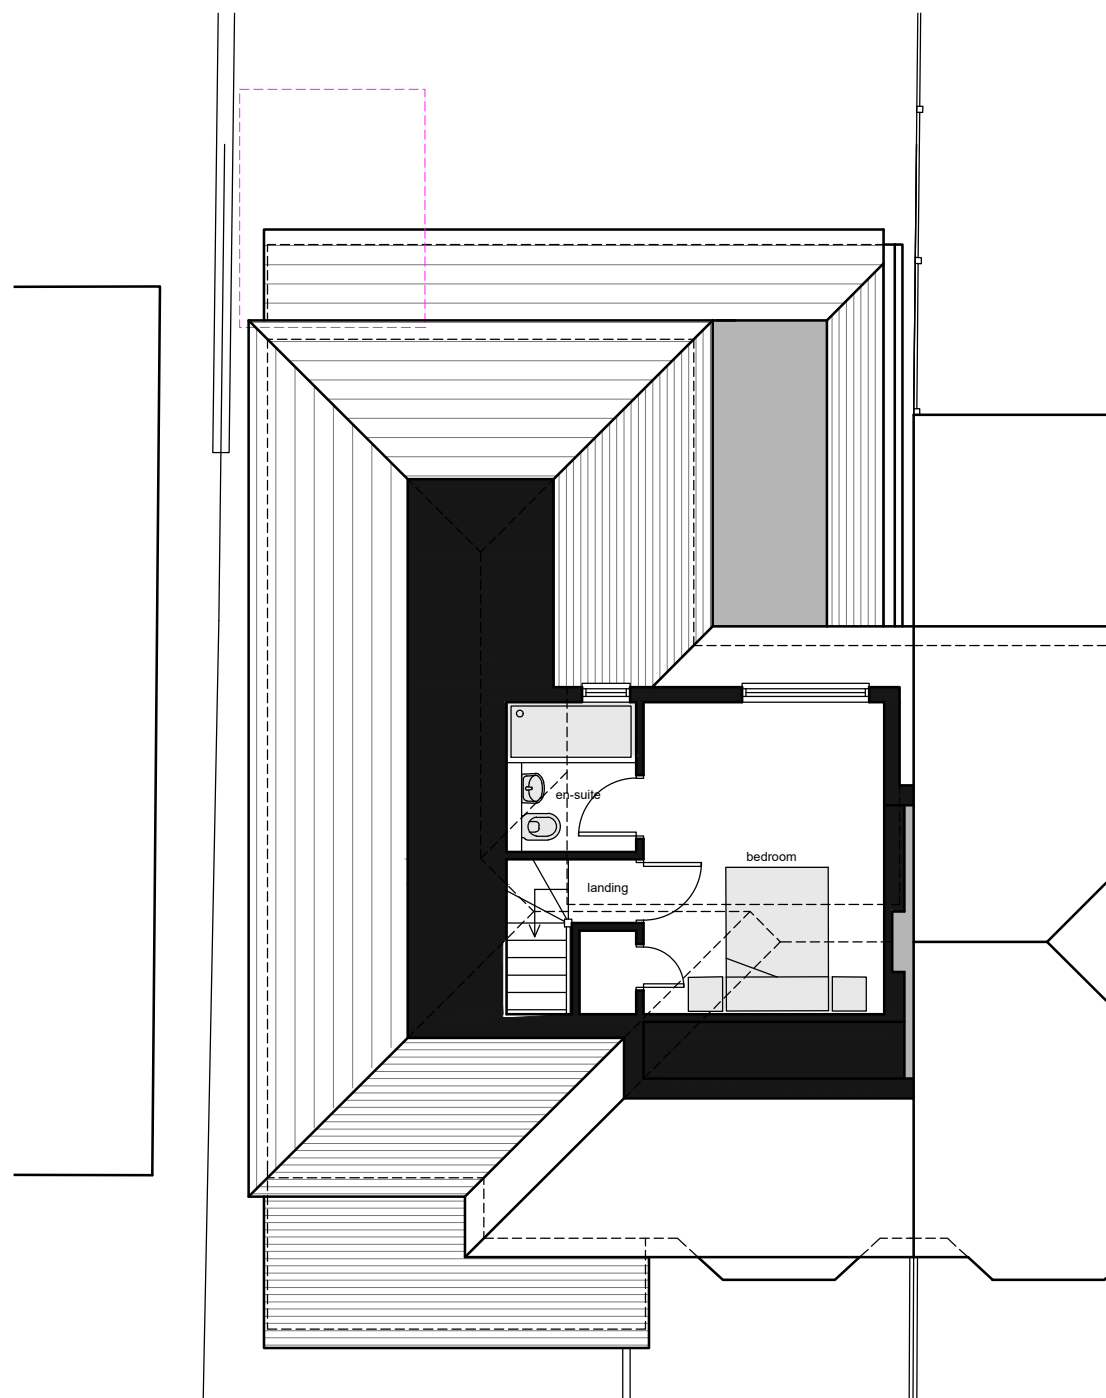


proposed second floor

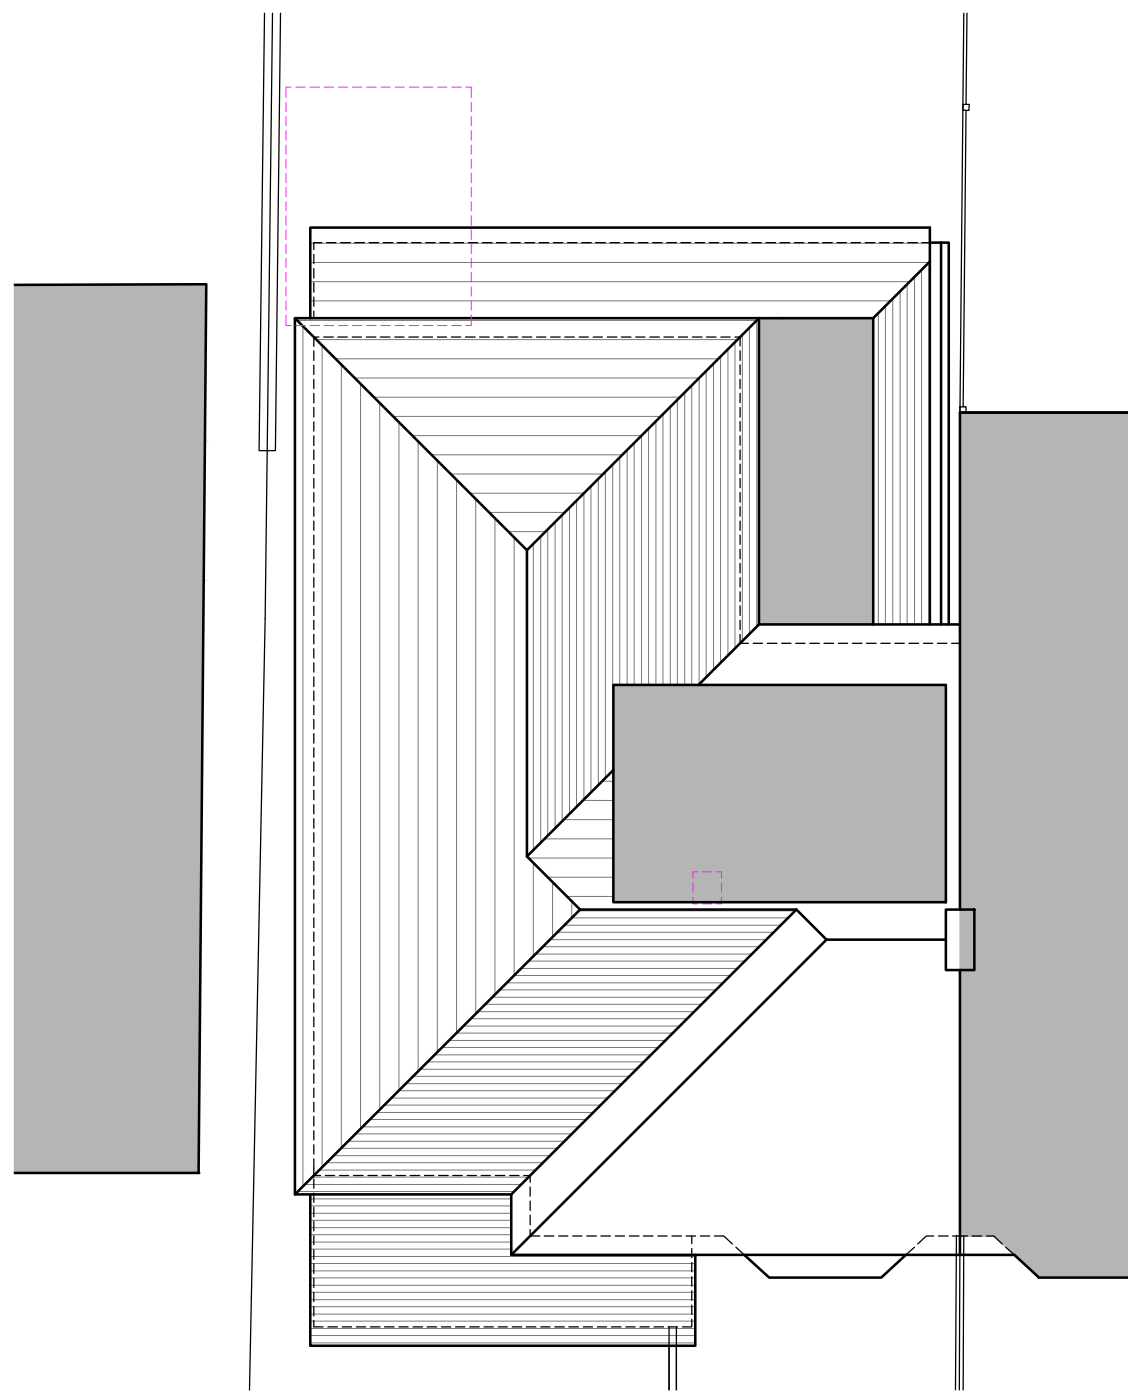


proposed second floor

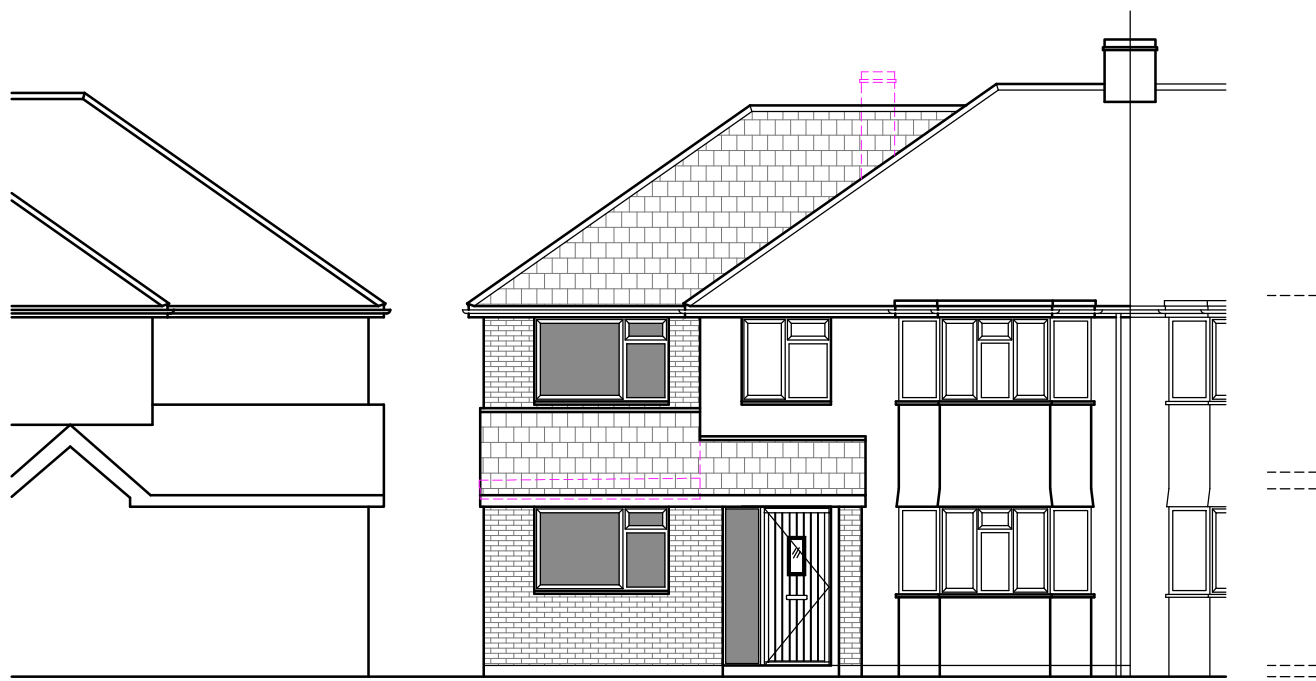

proposed front elevation

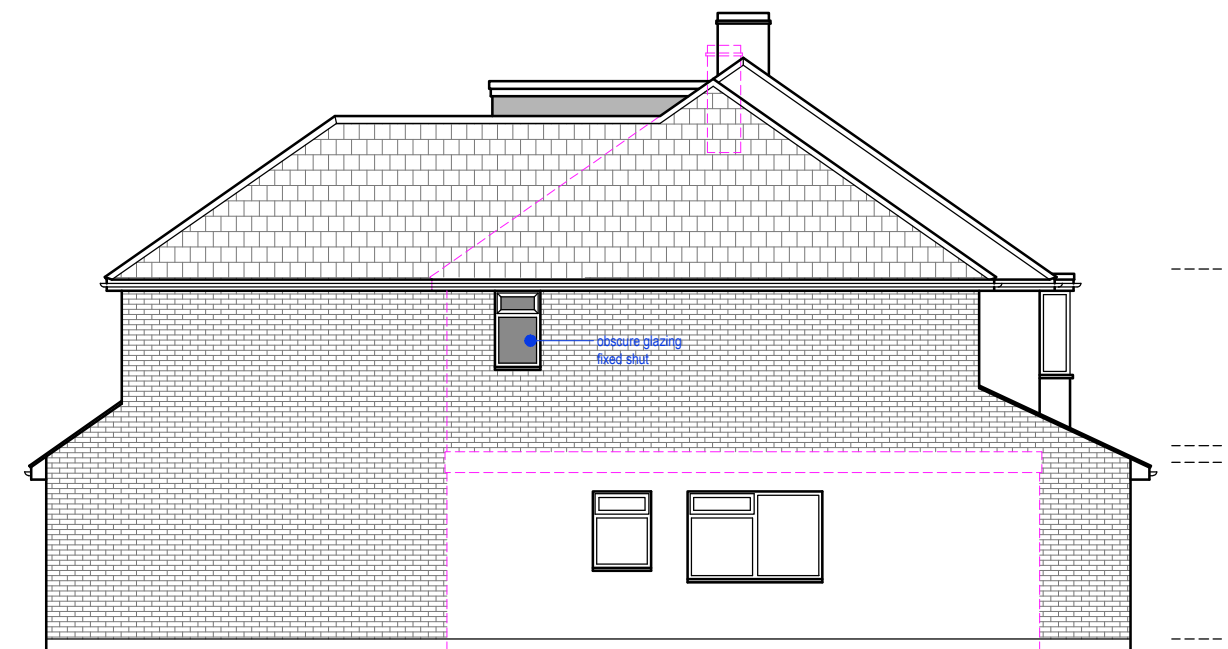

proposed side elevation

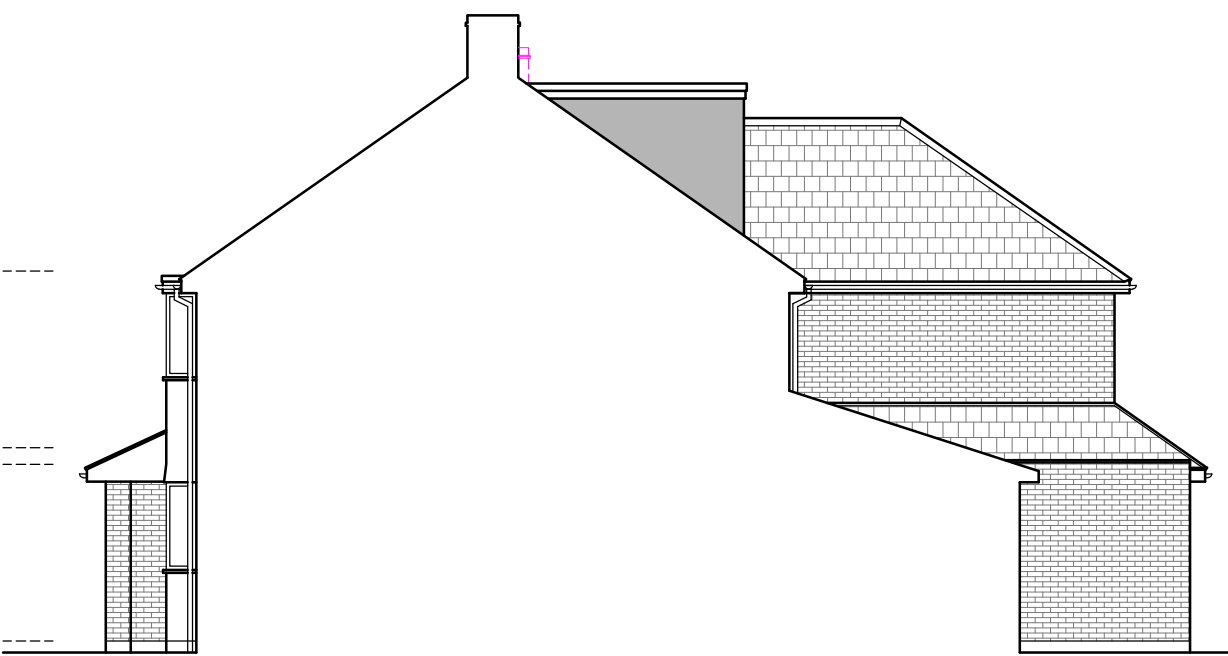

proposed side elevation



proposed rear elevation

GENERAL NOTES:

- Dimensions must be verified on site by the contractor prior to work commencing on site.
- Discrepancies must be notified immediately.
- This information is copyright protected.

key

revisions

A - changes to the parking layout

project
14 Selsdon Avenue
Woodley
RG5 4PG
drawing
**PROPOSED
PLANS**
scale @ A1
1: 100
date
APR 25
status
PLANNING APPLICATION
drawn by checked by approved by
drawing no.
PL.4325.102. A

atrio architecture