




LOCATION PLAN

0m 25m 50.0m
1:1250

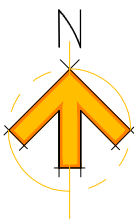




project name OAKLANDS FARM, NEW MILL ROAD, HOOK, RG27 ORB
dwg name LOCATION PLAN
dwg no 001
dwg sheet A3 @ 1:1250
rev 23/03/2026

TONY HOLT DESIGN.
Bespoke Property Designer

Tel:
Email:
Website:

01202 049049
office@tonyholt.design
www.tonyholt.design

BLOCK PLAN

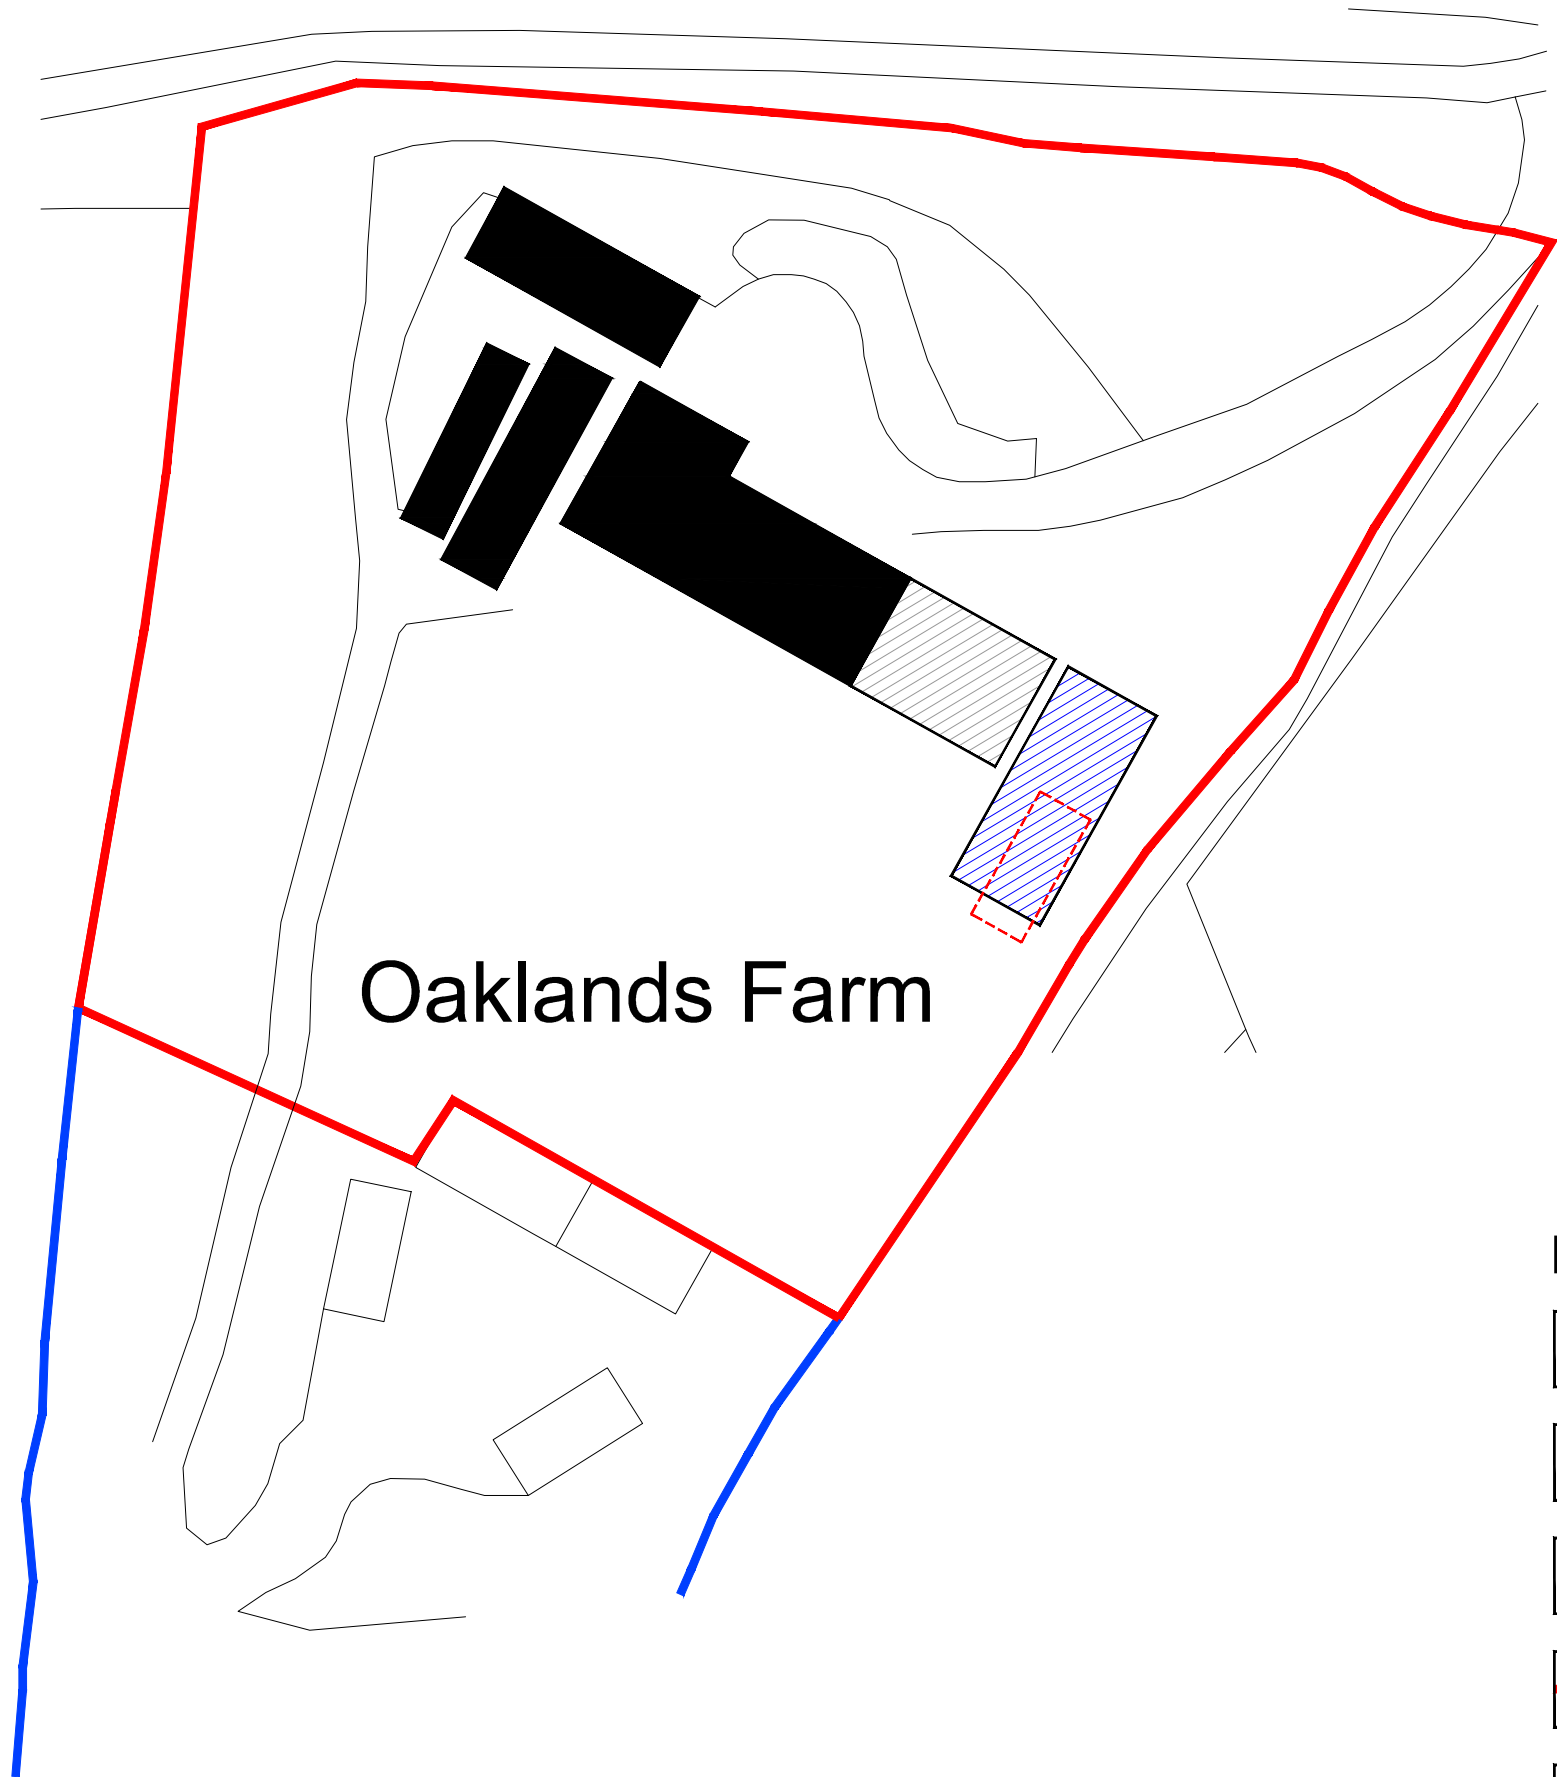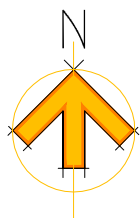 


Oaklands Farm


KEY:




Solid Hatch represents extent of existing ground floor footprint.

 


Broken Hatch represents extent of proposed single storey extension.

 

Broken Hatch represents extent of proposed single storey outbuilding.

 

Outline of existing outbuildings to be demolished.

 




Outline of application site

project name OAKLANDS FARM, NEW MILL ROAD, HOOK, RG27 0RB
dwg name BLOCK PLAN
dwg no 002
dwg sheet A3 @ 1:500
rev 23/03/2026


TONY HOLT DESIGN.
Bespoke Property Designer


Tel:
Email:
Website:

01202 049049
office@tonyholt.design
www.tonyholt.design

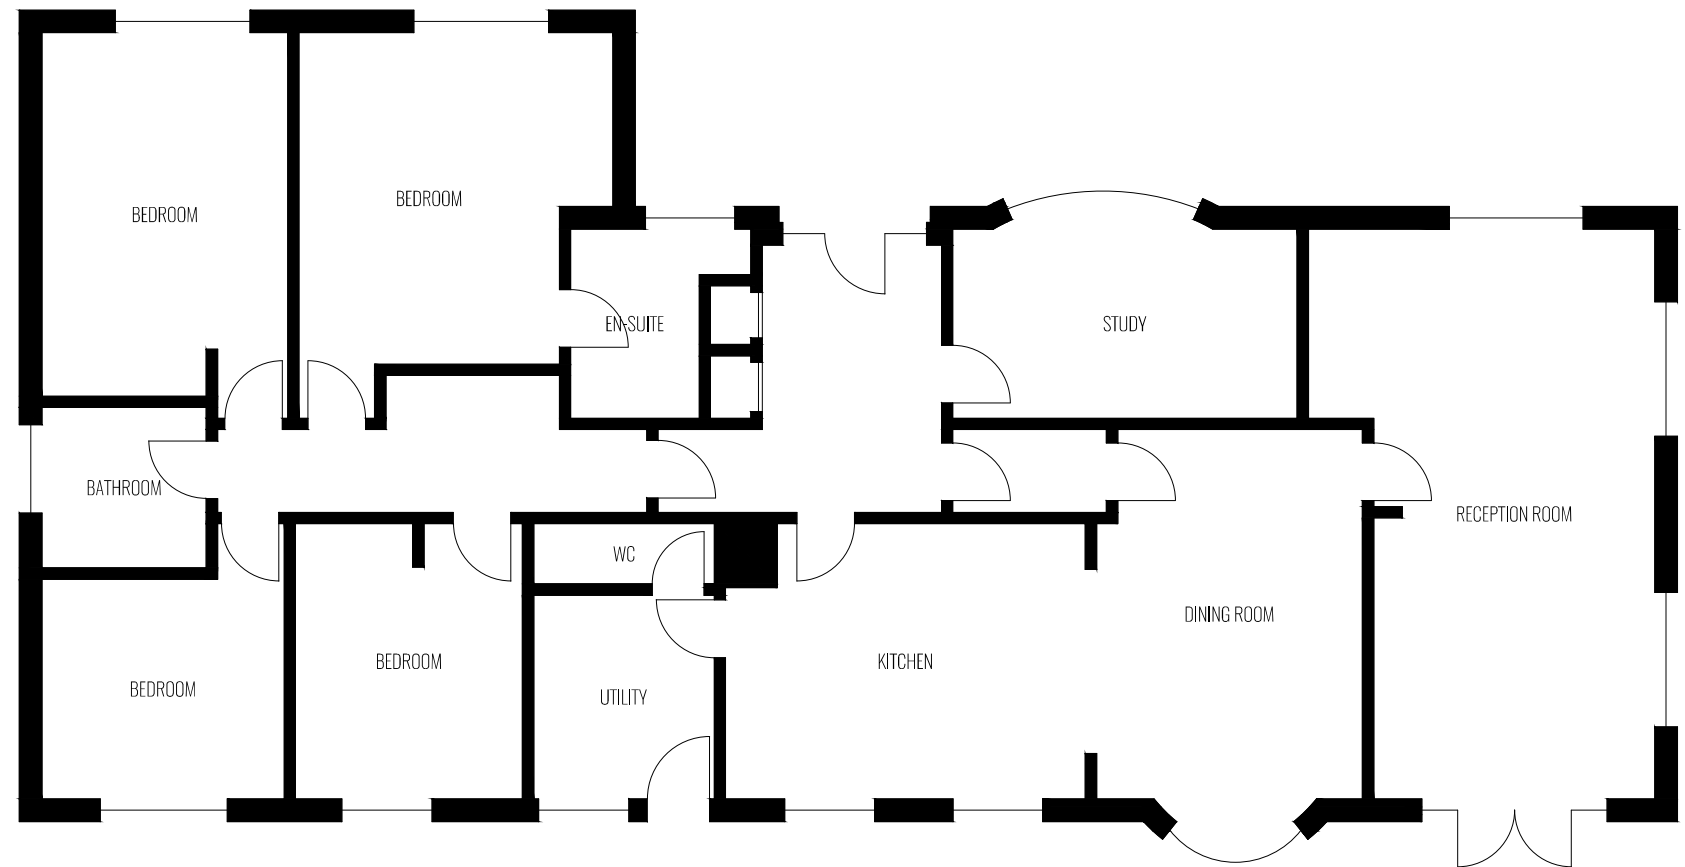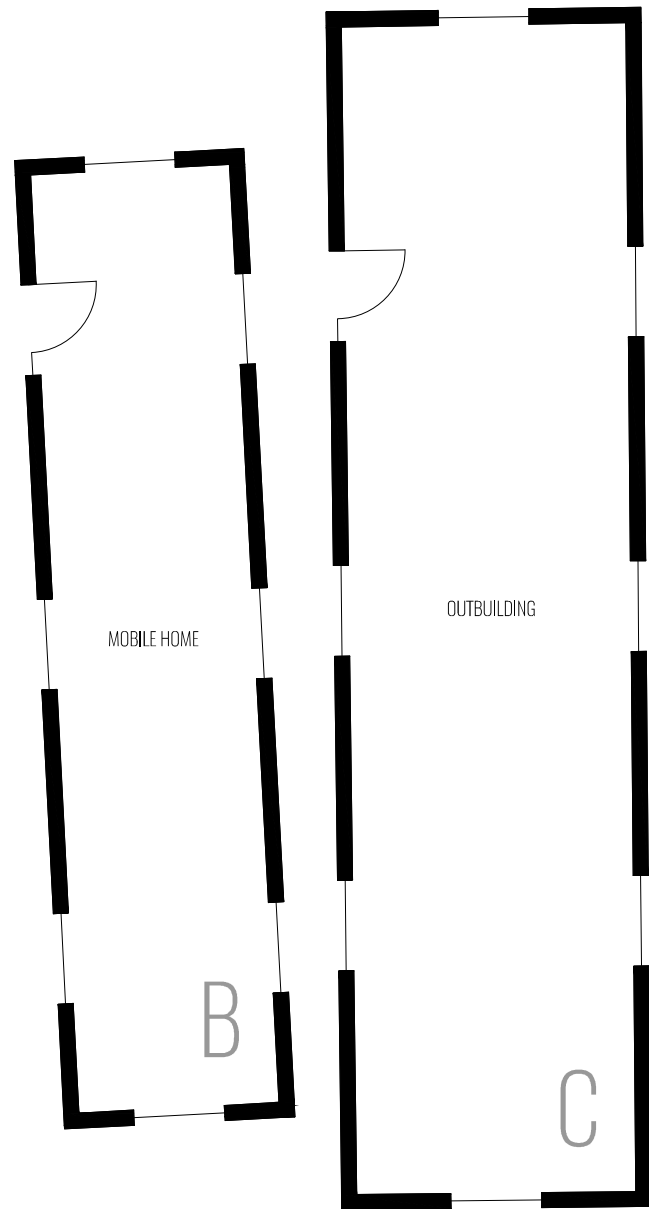
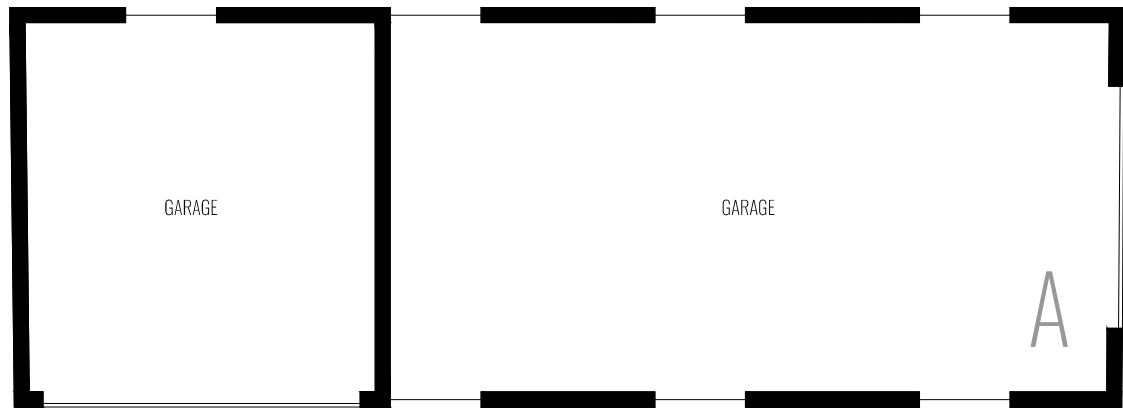


Ground Floor Plan | Existing


 


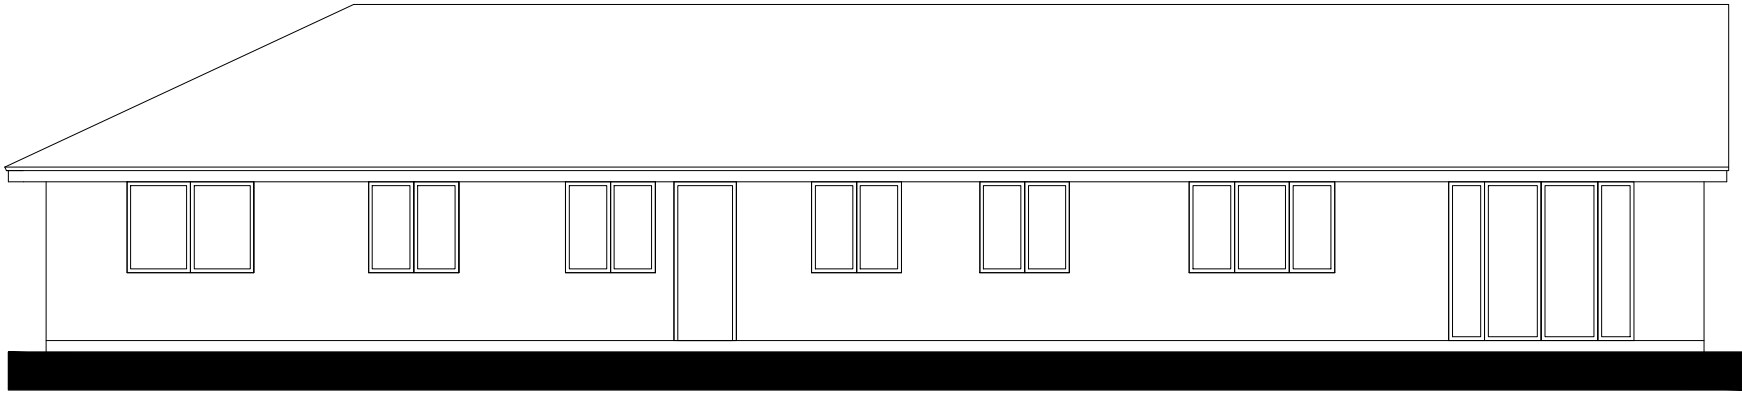



South Elevation | Existing

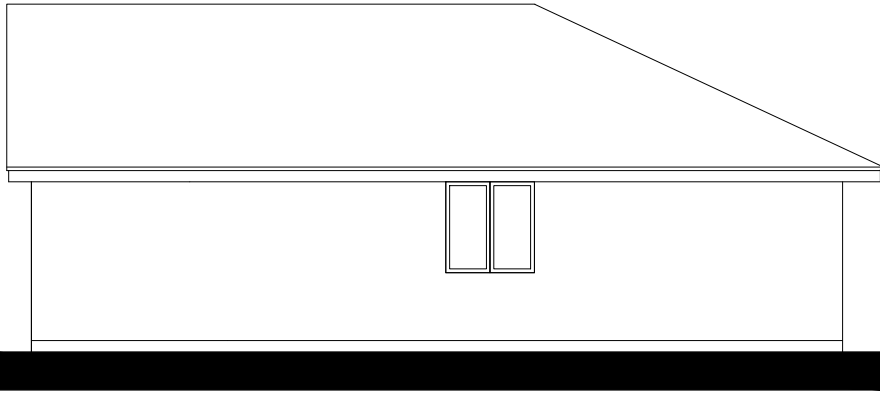 


West Elevation | Existing

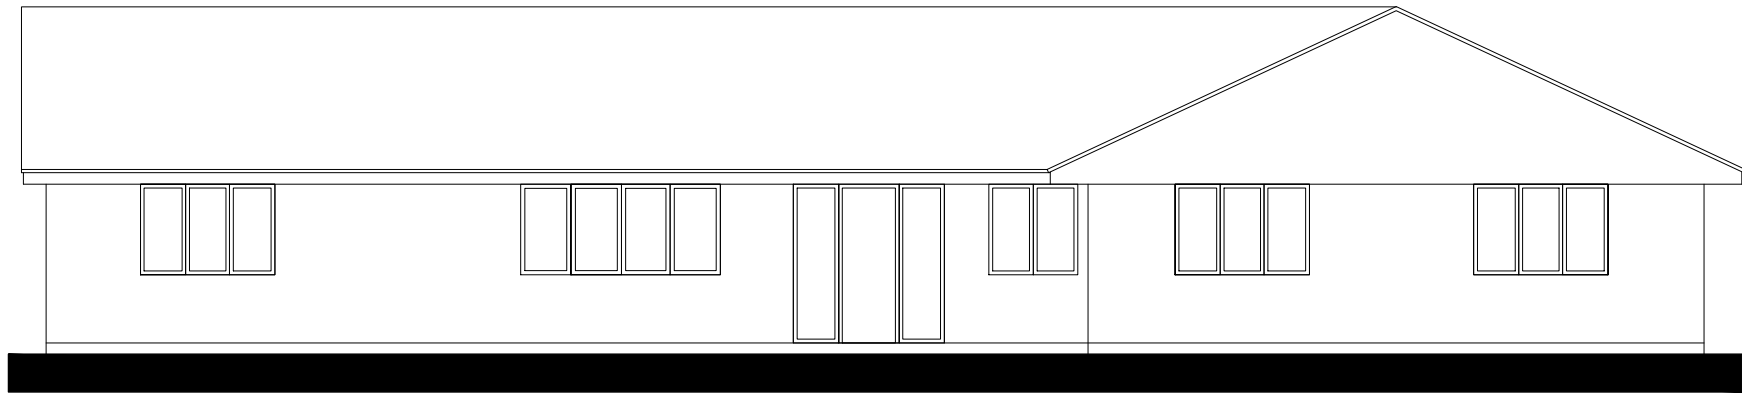 


North Elevation | Existing

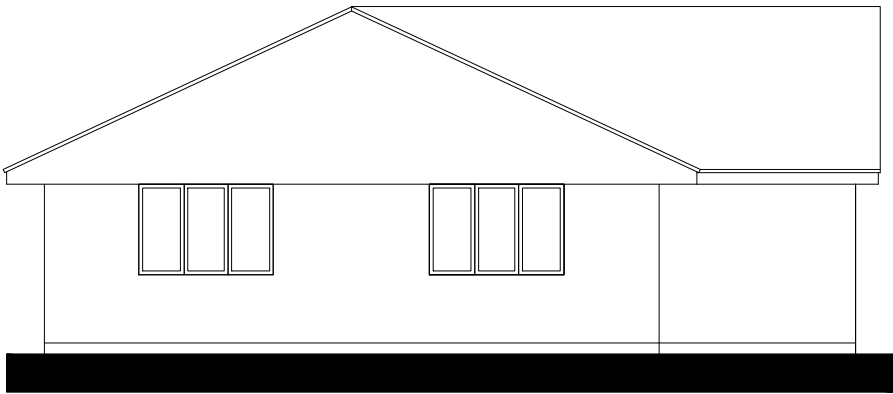 


East Elevation | Existing

 

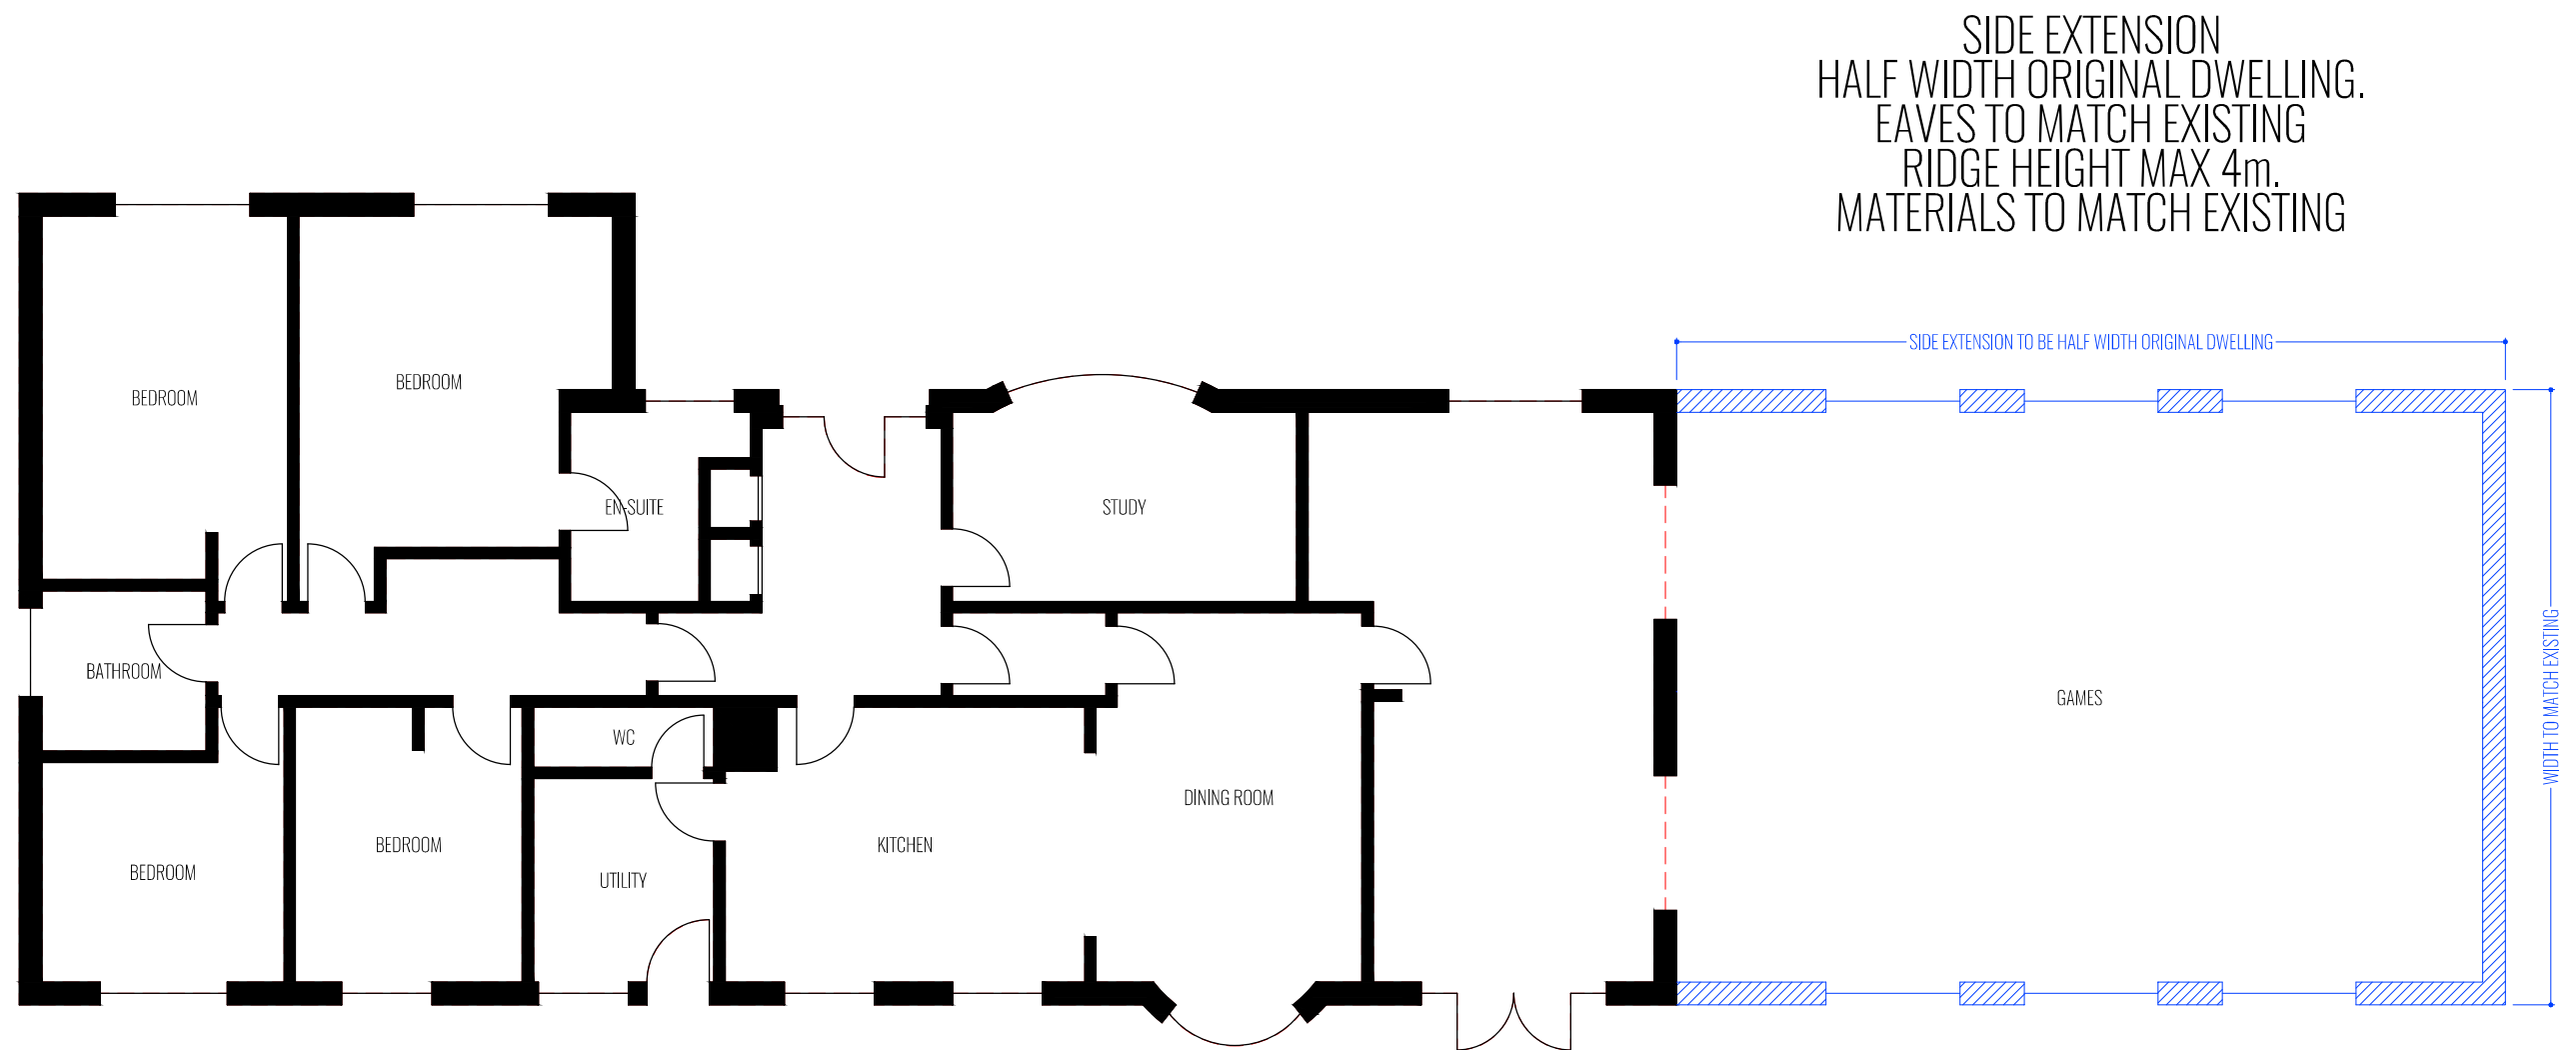


Ground Floor Plan | Proposed

 

project name OAKLANDS FARM, NEW MILL ROAD, HOOK, RG27 ORB
dwg name PROPOSED FLOOR PLANS
dwg no 007
dwg sheet A3 @ 1:100
rev 23/03/2026

TONY HOLT DESIGN.
Bespoke Property Designer


Tel: 01202 049049
Email: office@tonyholt.design
Website: www.tonyholt.design

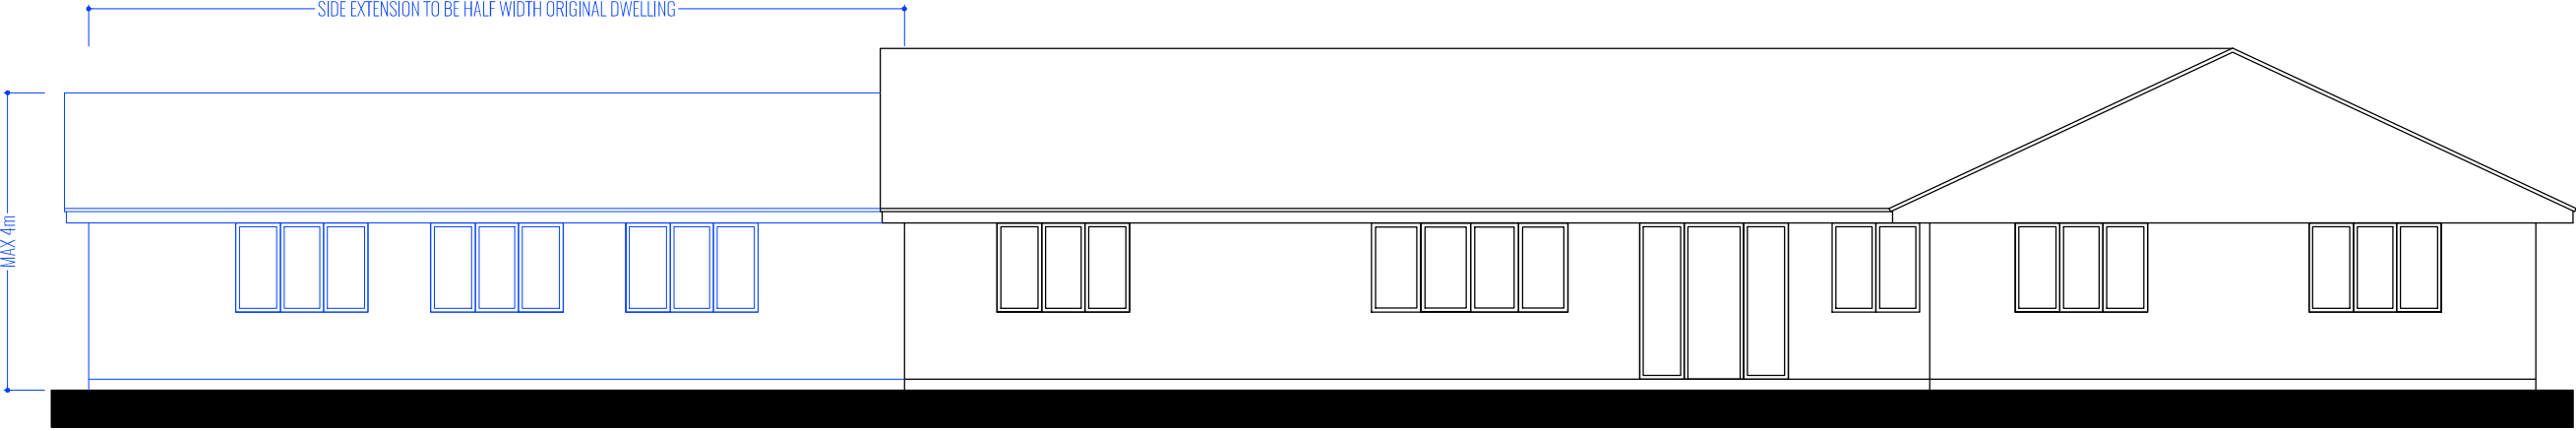



South Elevation | Proposed




PROPOSED MATERIALS TO MATCH EXISTING

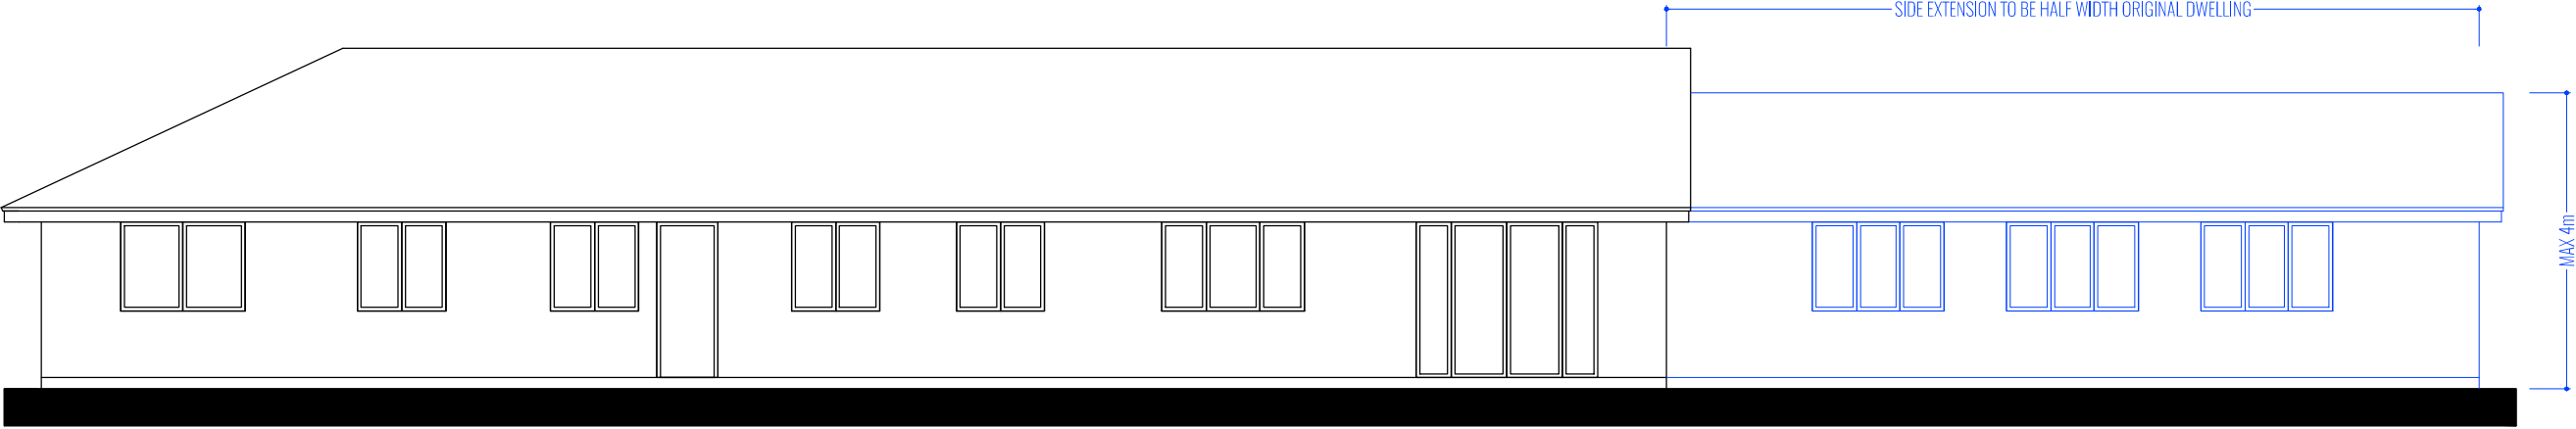


North Elevation | Proposed

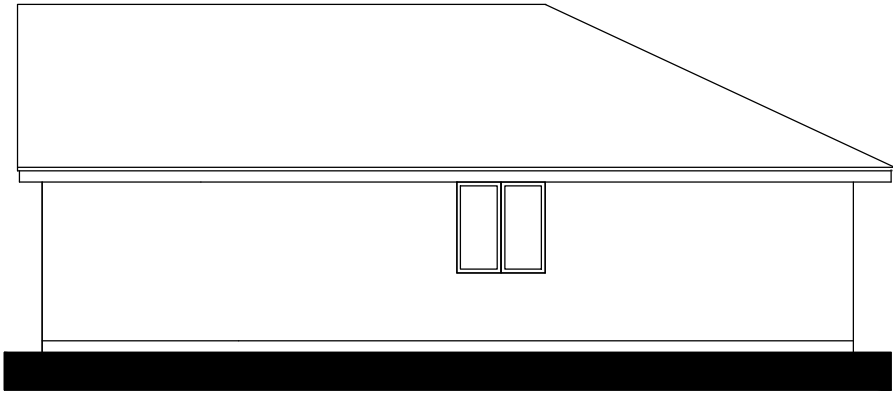 


West Elevation | Proposed

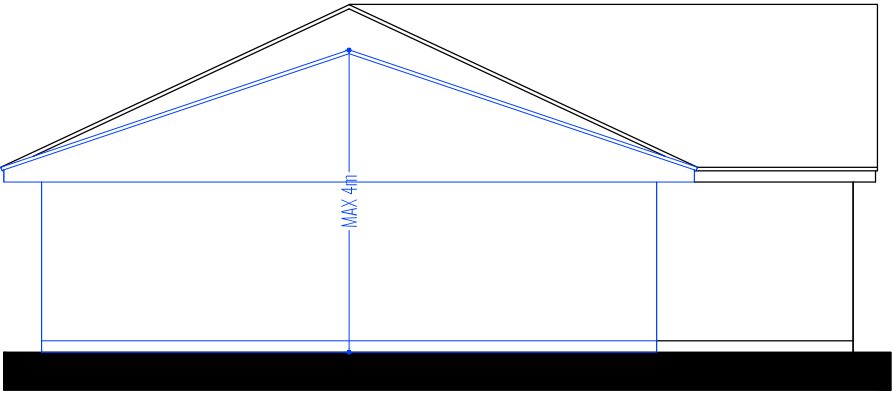

East Elevation | Proposed


 


PROPOSED MATERIALS TO MATCH EXISTING


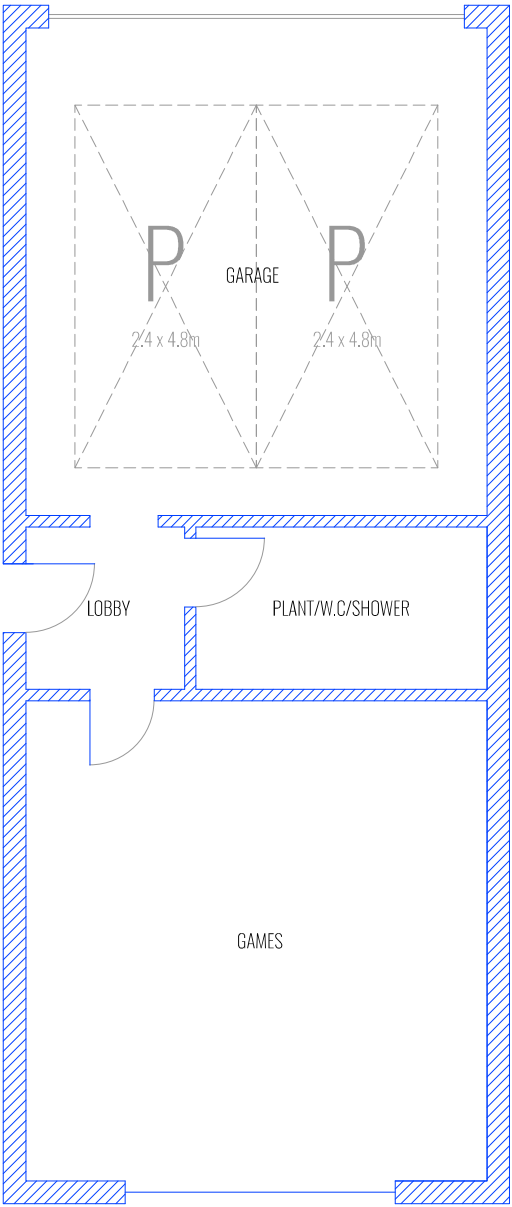


OUTBUILDING BUILT
UNDER CLASS E,
PITCHED ROOF
MAX 4m HIGH.
MAX 2.5m EAVES.



Outbuilding Plan | Proposed

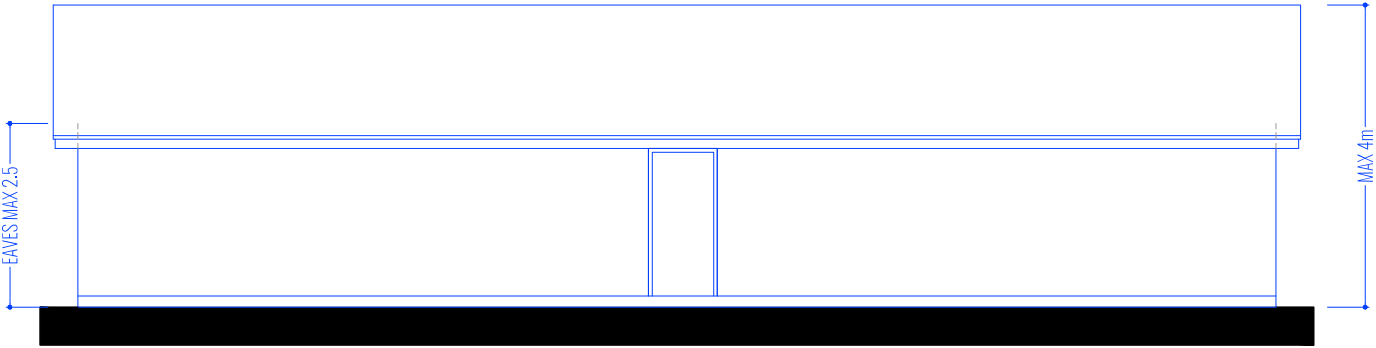 


West Elevation | Proposed

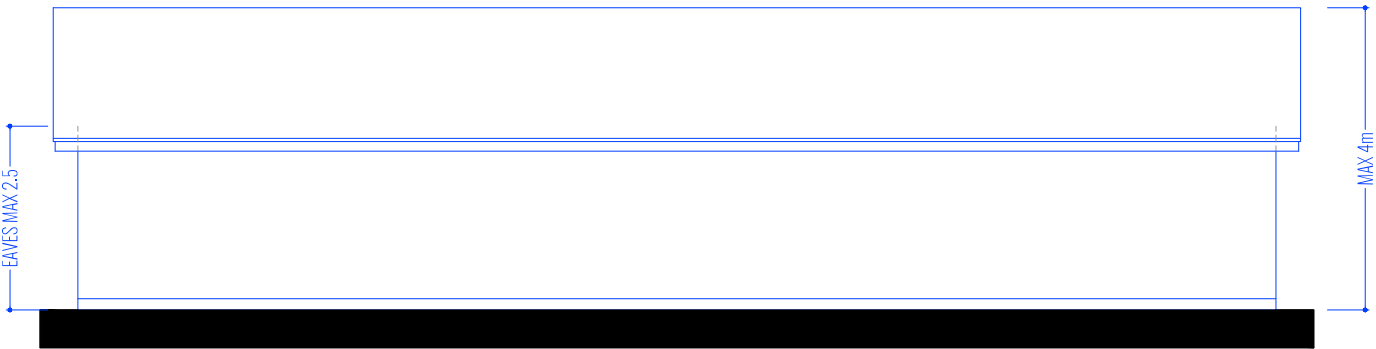 

East Elevation | Proposed

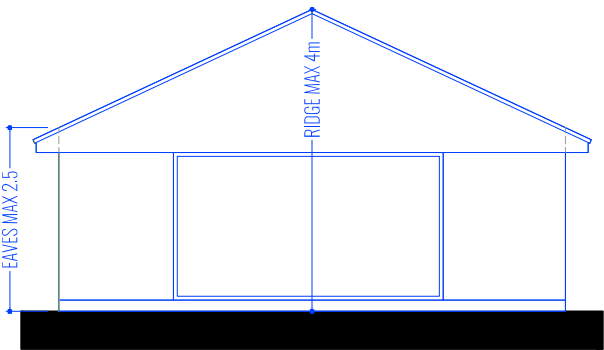 


South Elevation | Proposed

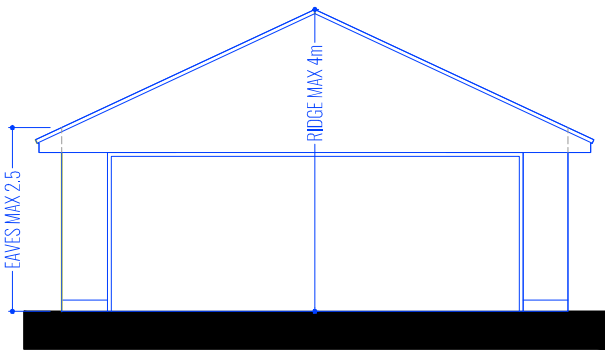



North Elevation | Proposed





TO BE DEMOLISHED

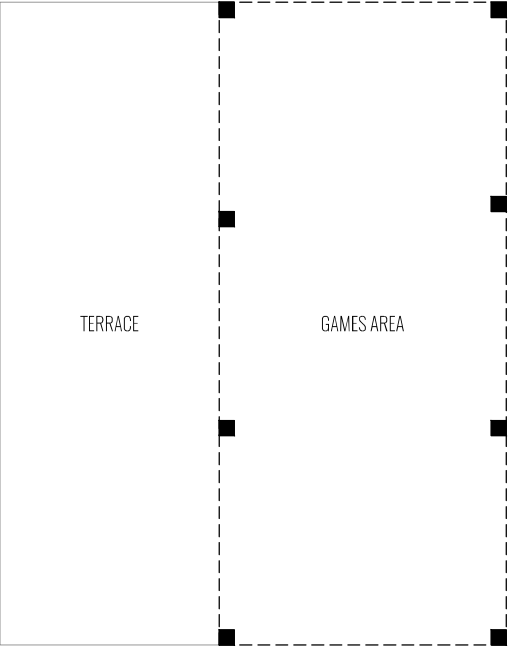



Existing Outbuilding Plan | Existing

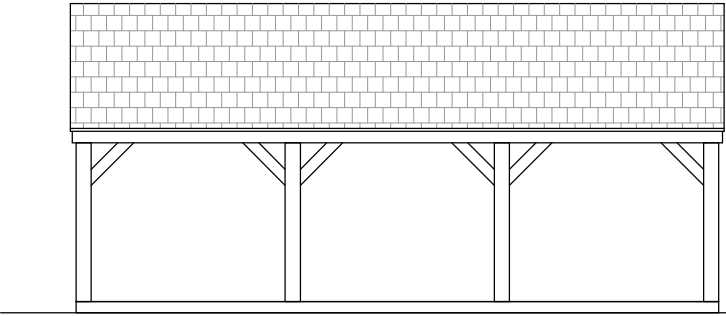 



West Elevation | Existing

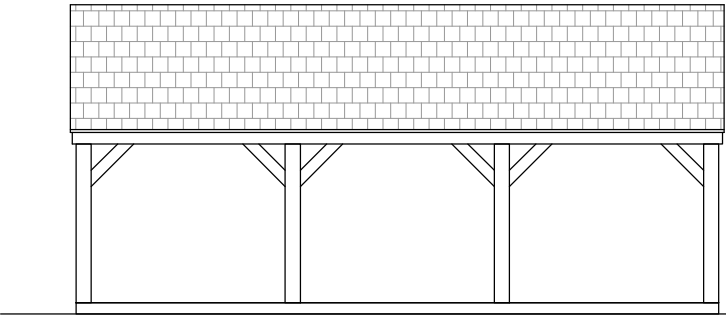 

East Elevation | Existing

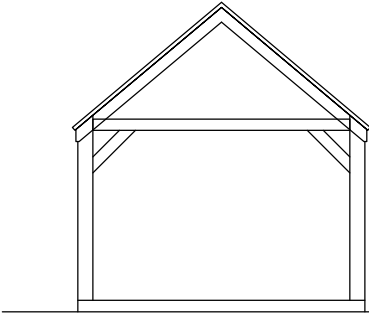 

South Elevation | Existing

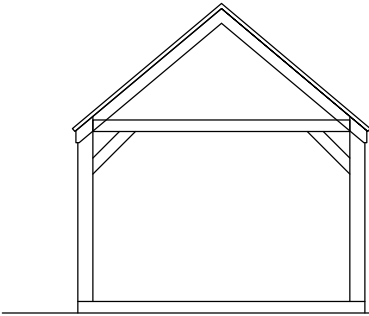 

North Elevation | Existing

