



PLANNING SCHEME AT SPRINGFIELDS



JAMES POTTER
ASSOCIATES



This drawing may be scaled with reference to the scale bar for planning application purposes only. Do not scale for any other purpose, use only annotated dimensions. All dimensions are to be checked by parties using the drawing, and any errors or omissions are to be reported to James Potter Associates Ltd.

Rev.	Date	Note	Author	Checked
P01	16/10/2025	Preliminary Planning Pack	TJ	JP
P02	04/11/2025	Revised Planning Issue	BR	TJ
P03	14/11/2025	Revised Planning Issue	TJ	JP
P04	24/11/2025	Revised Planning Issue	TJ	JP

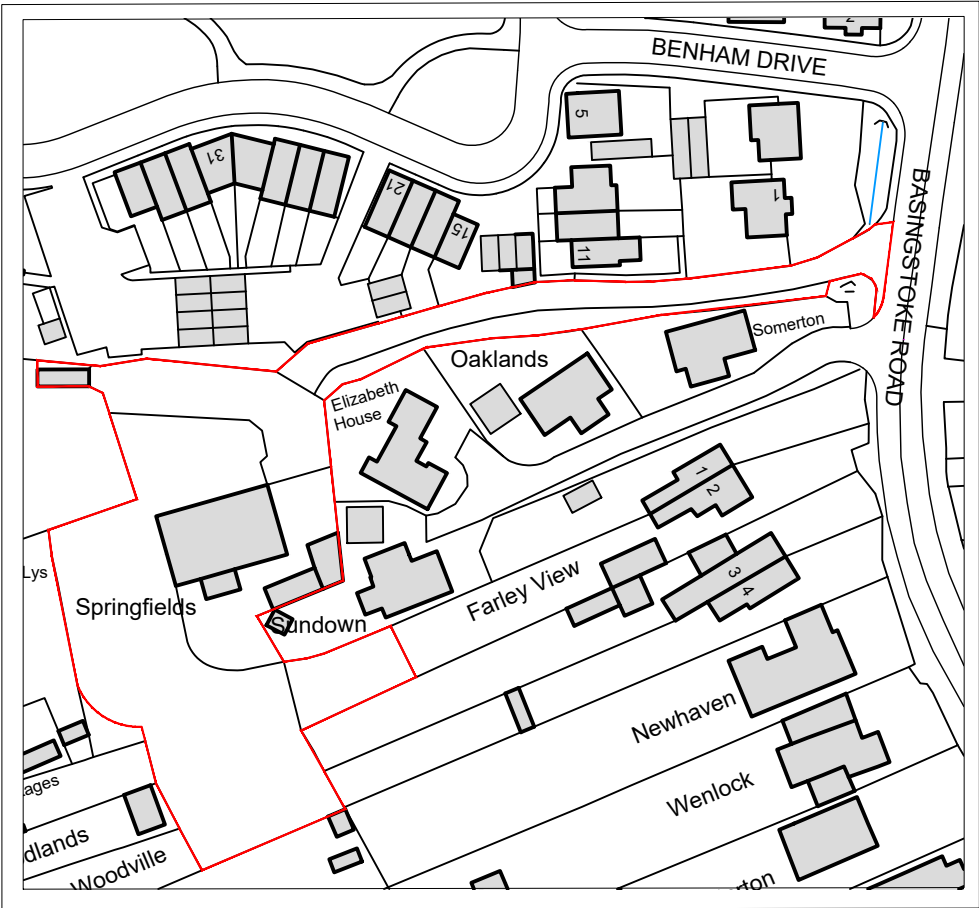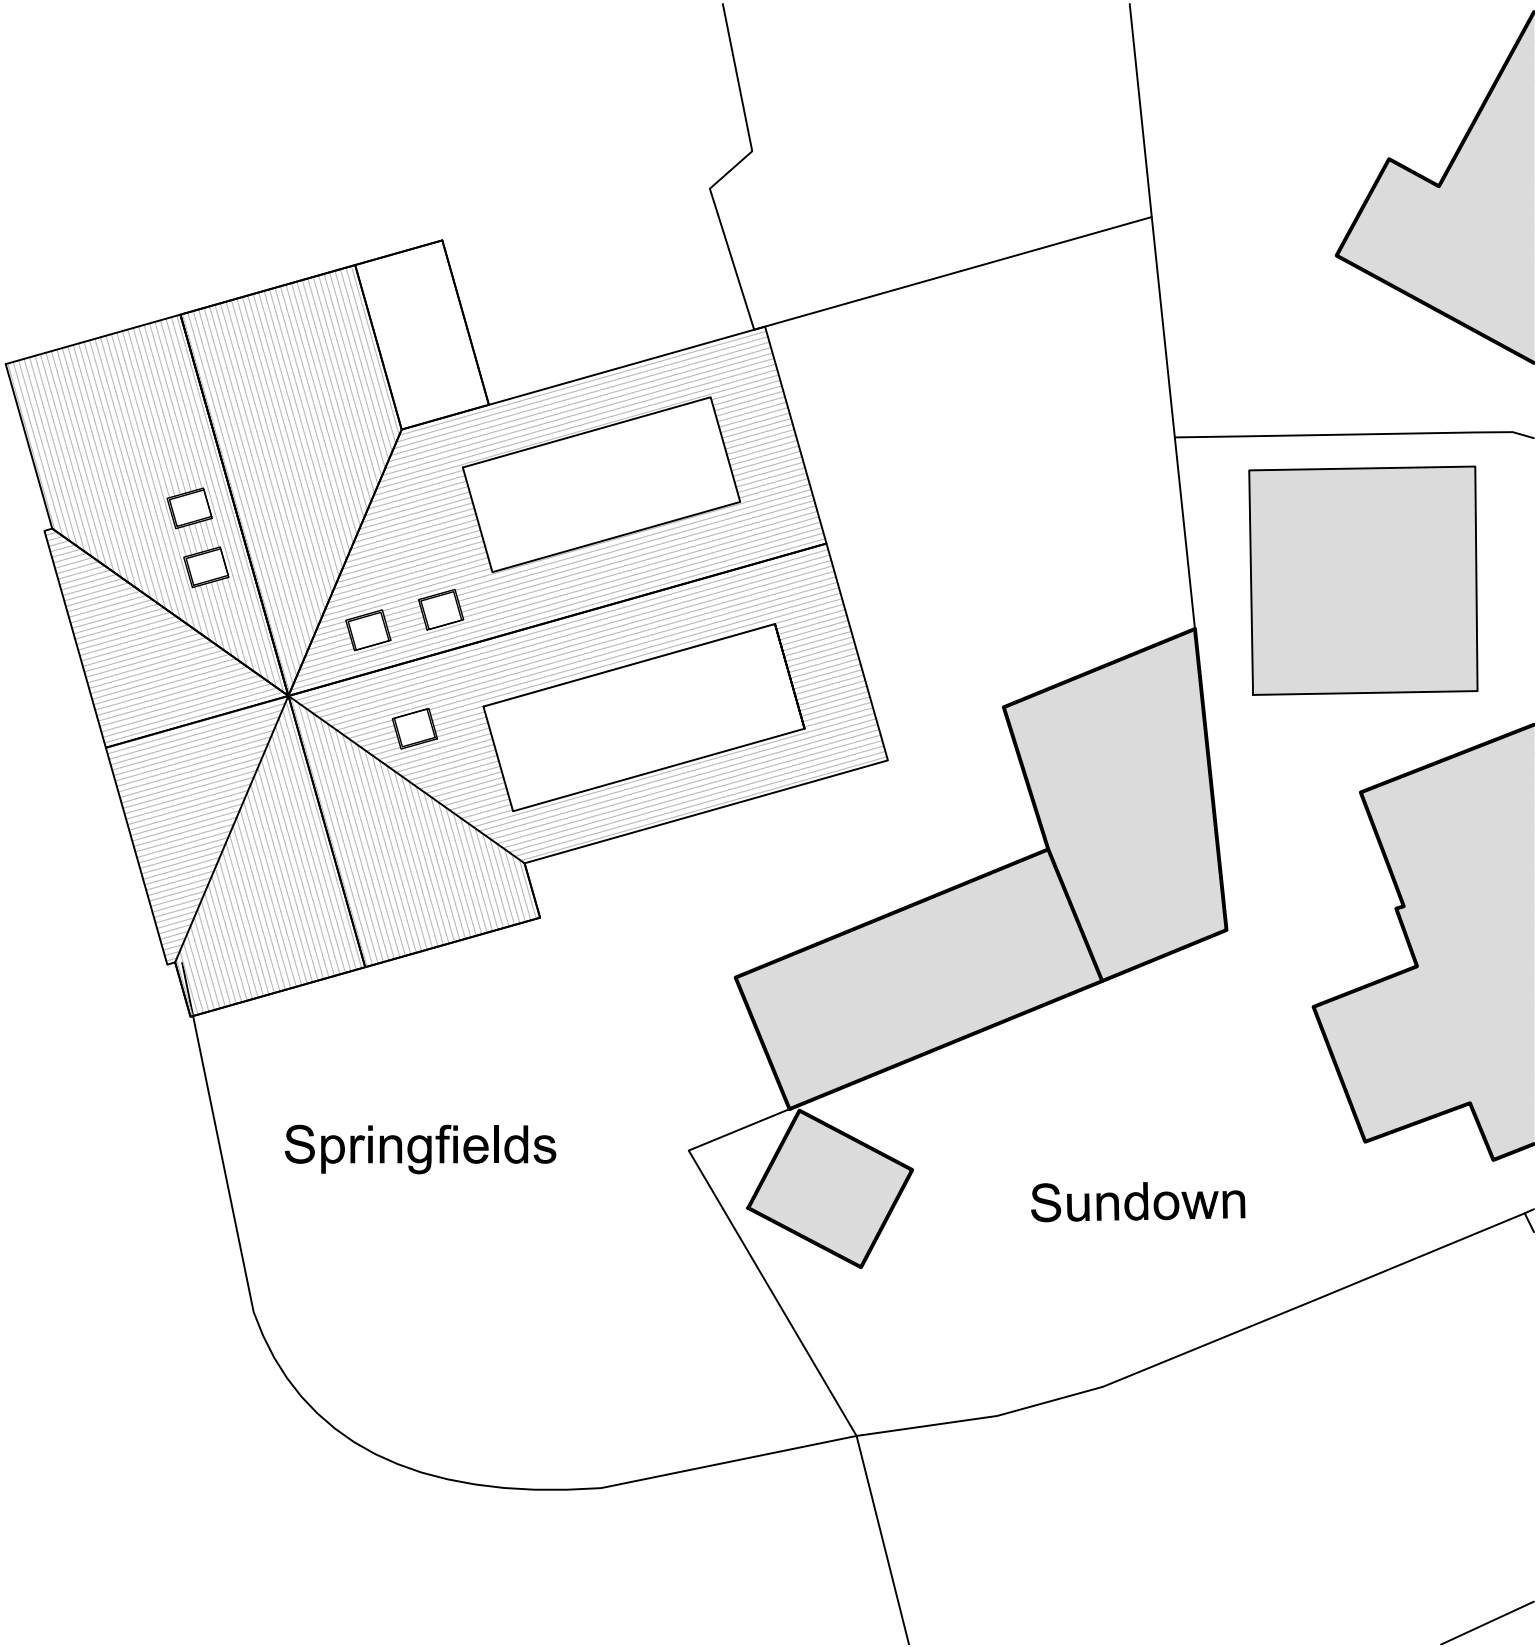

Ordnance Survey, (c) Crown Copyright 2025. All rights reserved. Licence number 100022432



LOCATION PLAN
SCALE 1:1250

 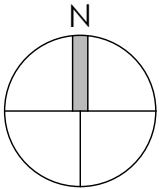

KEY

Site Boundary


BLOCK PLAN
SCALE 1:200

 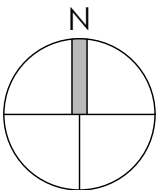

Project	LOFT CONVERSION & EXTENSION SPRINGFEILDS BASINGSTOKE ROAD RG7 1PH					Drawing	BLOCK & LOCATION PLAN		
						Job-Dwg Number	24016-PL-001		Rev.
Client	JESSICA PIKE					JPA JAMES POTTER ASSOCIATES www.jpa.design JPA - PORTSMOUTH 117 Highland Road, Southsea, Portsmouth, PO4 9DD t. +44(0)2394 002 897			
Status	PLANNING								
Scale	1:200/1:1250		Sheet Size		A3				
Author	GF	Checked	JP	Date	SEP 2025				

This drawing may be scaled with reference to the scale bar for planning application purposes only. Do not scale for any other purpose, use only annotated dimensions. All dimensions are to be checked by parties using the drawing, and any errors or omissions are to be reported to James Potter Associates Ltd.



Rev.	Date	Note	Author	Checked
P01	16/10/2025	Preliminary Planning Pack	TJ	TJ
P02	04/11/2025	Revised Planning Issue	BR	TJ

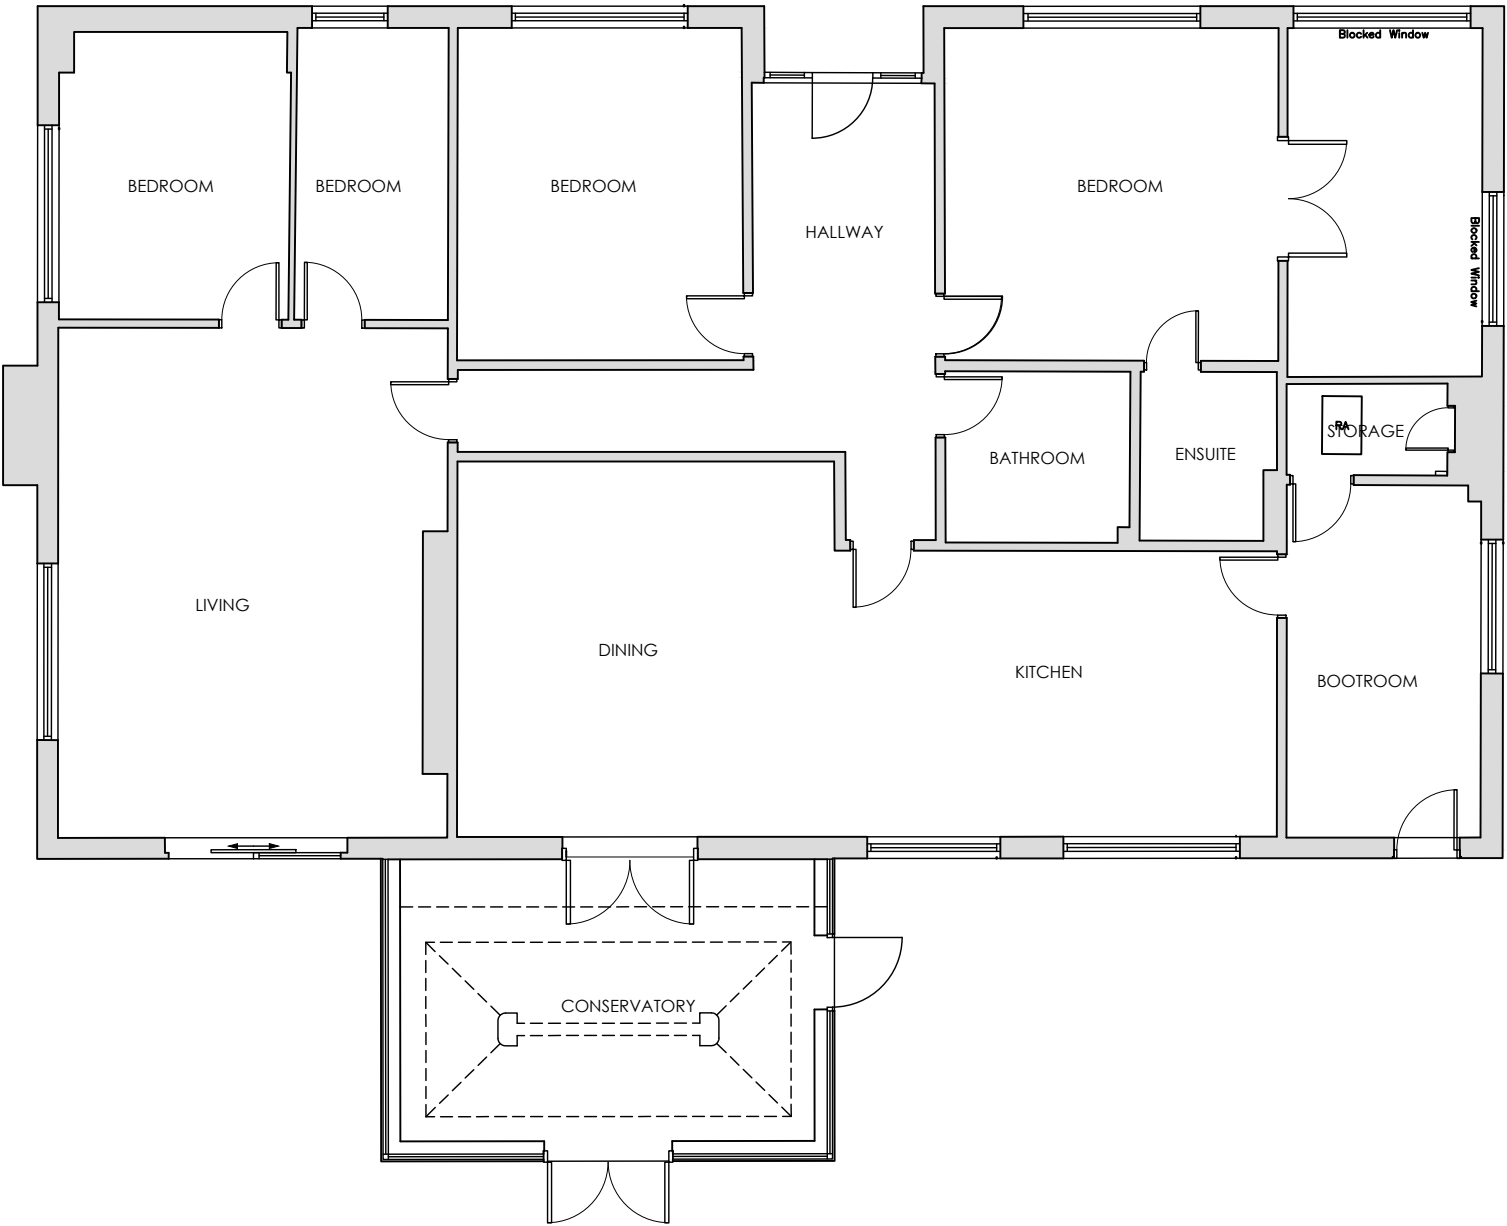

EXISTING GROUND FLOOR PLAN

KEY


- Existing walls / partitions
- Roof light above

 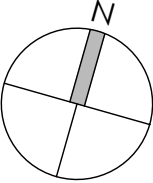

Project	LOFT CONVERSION & EXTENSION SPRINGFIELDS BASINGSTOKE ROAD RG7 1PH					Drawing	EXISTING GROUND FLOOR PLAN		
						Job-Dwg Number	24016-PL-002		Rev.
Client	JESSICA PIKE					JPA JAMES POTTER ASSOCIATES www.jpa.design JPA - PORTSMOUTH 117 Highland Road, Southsea, Portsmouth, PO4 9DD t. +44(0)2394 002 897			
Status	PLANNING								
Scale	1:100		Sheet Size	A3					
Author	GF	Checked	JP	Date	SEP 2025				

This drawing may be scaled with reference to the scale bar for planning application purposes only. Do not scale for any other purpose, use only annotated dimensions. All dimensions are to be checked by parties using the drawing, and any errors or omissions are to be reported to James Potter Associates Ltd.

Rev.	Date	Note	Author	Checked
P01	16/10/2025	Preliminary Planning Pack	TJ	TJ
P02	04/11/2025	Revised Planning Issue	BR	TJ
P03	14/11/2025	Revised Planning Issue	TJ	JP


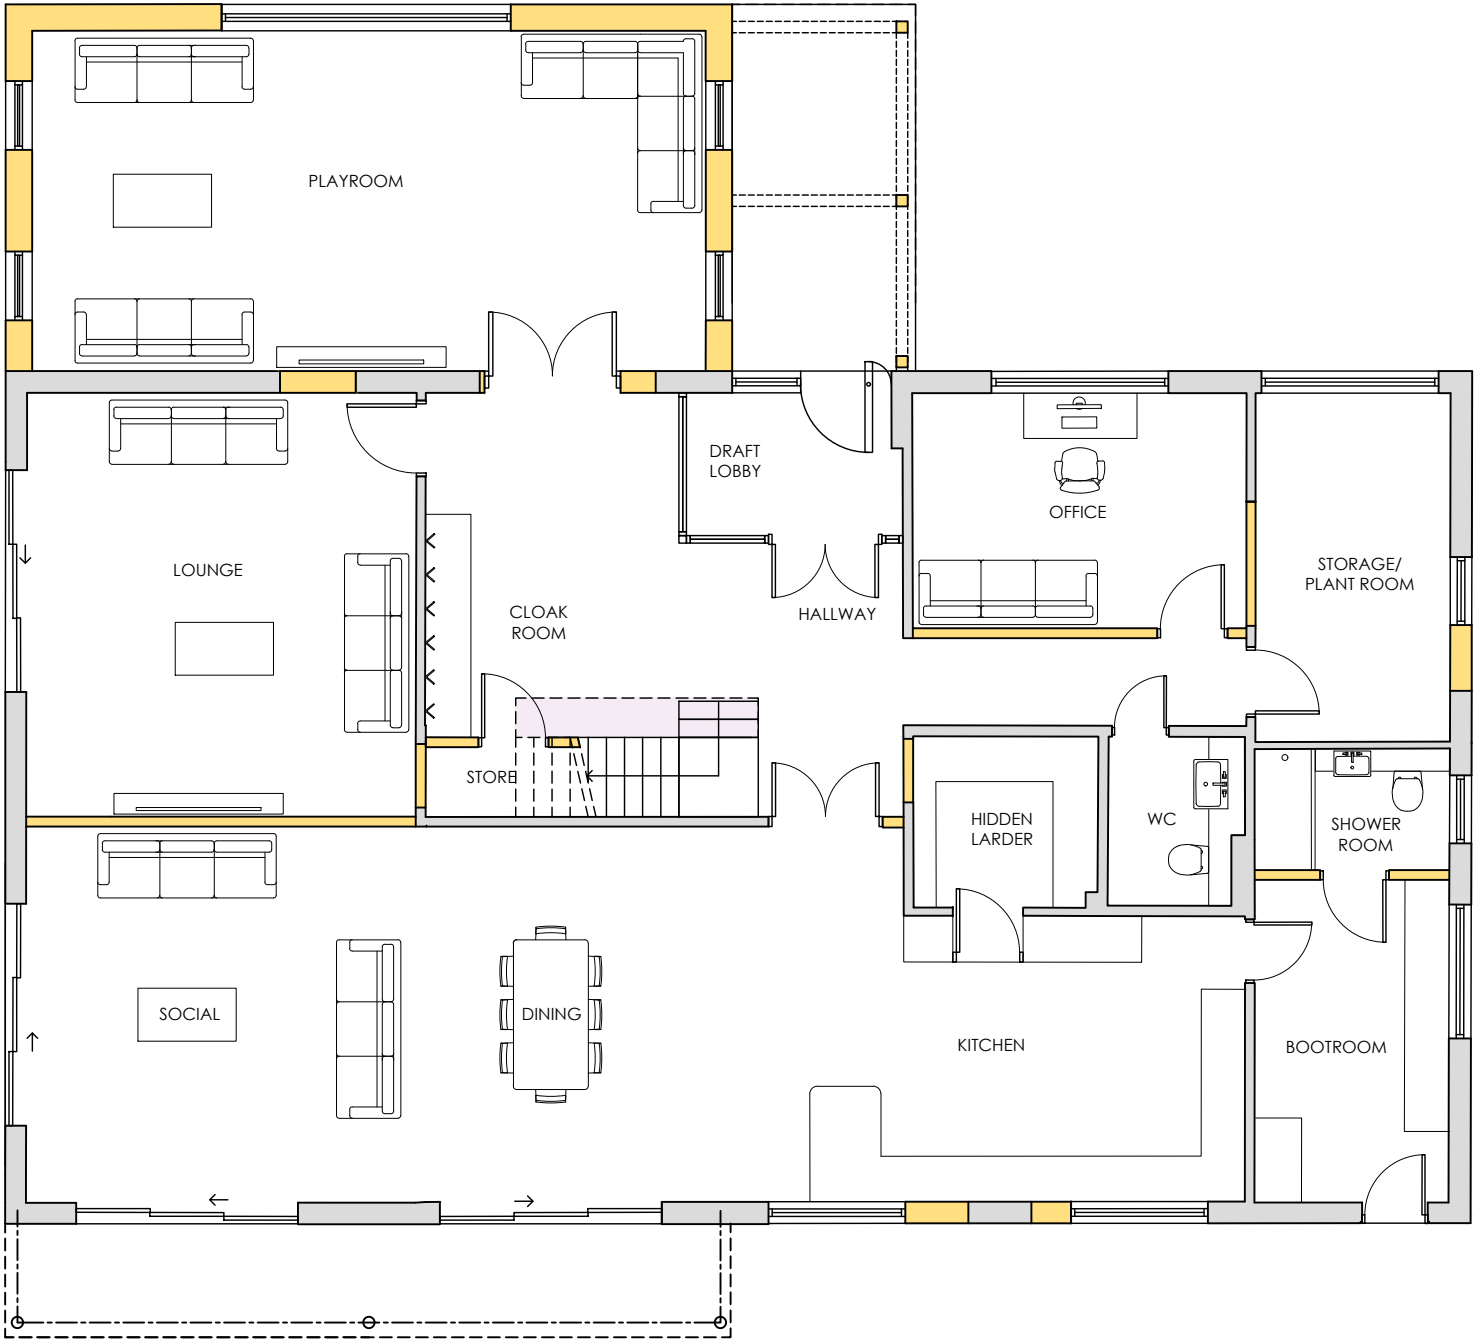


PROPOSED GROUND FLOOR PLAN

KEY

- Existing walls / partitions
- Proposed new walls / partitions
- Proposed structural lintels & beams
- Roof light above
- Double height space above

© James Potter Associates Ltd.

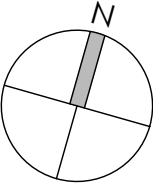 

Project	LOFT CONVERSION & EXTENSION SPRINGFIELDS BASINGSTOKE ROAD RG7 1PH					Drawing	PROPOSED GROUND FLOOR PLAN			
						Job-Dwg Number	24016-PL-003		Rev.	P03
Client	JESSICA PIKE					 JAMES POTTER ASSOCIATES www.jpa.design JPA - PORTSMOUTH 117 Highland Road, Southsea, Portsmouth, PO4 9DD t. +44(0)2394 002 897				
Status	PLANNING									
Scale	1:100		Sheet Size A3							
Author	GF	Checked	JP	Date	SEP 2025					

This drawing may be scaled with reference to the scale bar for planning application purposes only. Do not scale for any other purpose, use only annotated dimensions. All dimensions are to be checked by parties using the drawing, and any errors or omissions are to be reported to James Potter Associates Ltd.



Rev.	Date	Note	Author	Checked
P01	16/10/2025	Preliminary Planning Pack	TJ	TJ
P02	04/11/2025	Revised Planning Issue	BR	TJ
P03	24/11/2025	Revised Planning Issue	TJ	JP



EXISTING FIRST FLOOR PLAN


KEY

- Existing walls / partitions
- Denotes lower than 1.8m head height

 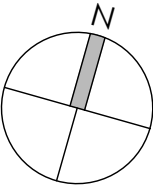

Project	LOFT CONVERSION & EXTENSION SPRINGFIELDS BASINGSTOKE ROAD RG7 1PH					Drawing	EXISTING FIRST FLOOR PLAN		
						Job-Dwg Number	24016-PL-004		Rev.
Client	JESSICA PIKE					JPA JAMES POTTER ASSOCIATES www.jpa.design JPA - PORTSMOUTH 117 Highland Road, Southsea, Portsmouth, PO4 9DD t. +44(0)2394 002 897			
Status	PLANNING								
Scale	1:100		Sheet Size		A3				
Author	GF	Checked	JP	Date	SEP 2025				



Rev.	Date	Note	Author	Checked
P01	16/10/2025	Preliminary Planning Pack	TJ	TJ
P02	04/11/2025	Revised Planning Issue	BR	TJ

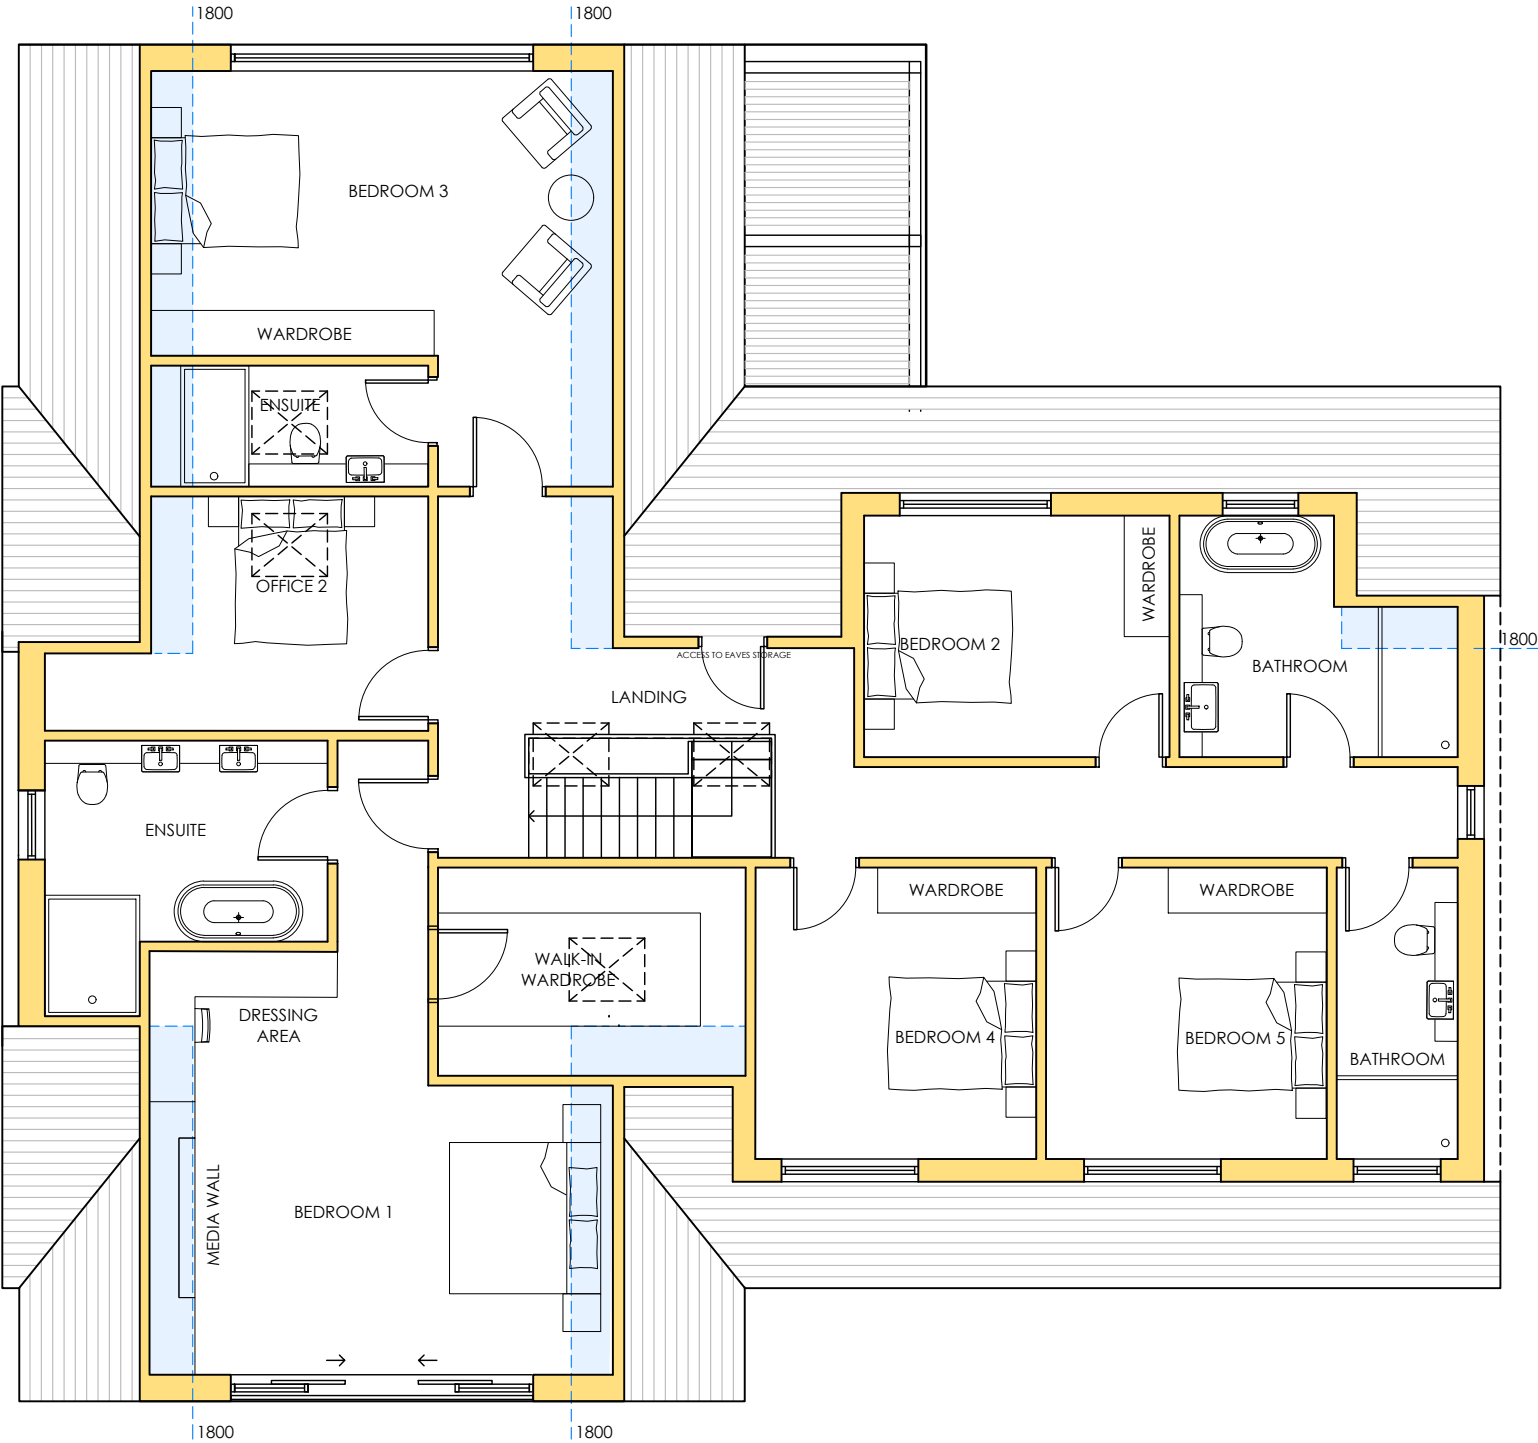

KEY

- Existing walls / partitions
- Proposed new walls / partitions
- Proposed structural lintels & beams
- Roof light above
- Denotes lower than 1.8m head height

PROPOSED FIRST FLOOR PLAN

 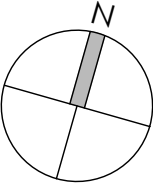


Project	LOFT CONVERSION & EXTENSION SPRINGFIELDS BASINGSTOKE ROAD RG7 1PH					Drawing	PROPOSED FIRST FLOOR PLAN		
						Job-Dwg Number	24016-PL-005		Rev.
Client	JESSICA PIKE					 JAMES POTTER ASSOCIATES www.jpa.design JPA - PORTSMOUTH 117 Highland Road, Southsea, Portsmouth, PO4 9DD t. +44(0)2394 002 897			
Status	PLANNING								
Scale	1:100		Sheet Size A3						
Author	GF	Checked	JP	Date	SEP 2025				

Rev.	Date	Note	Author	Checked
P01	16/10/2025	Preliminary Planning Pack	TJ	TJ
P02	04/11/2025	Revised Planning Issue	BR	TJ




EXISTING NORTH-WEST ELEVATION

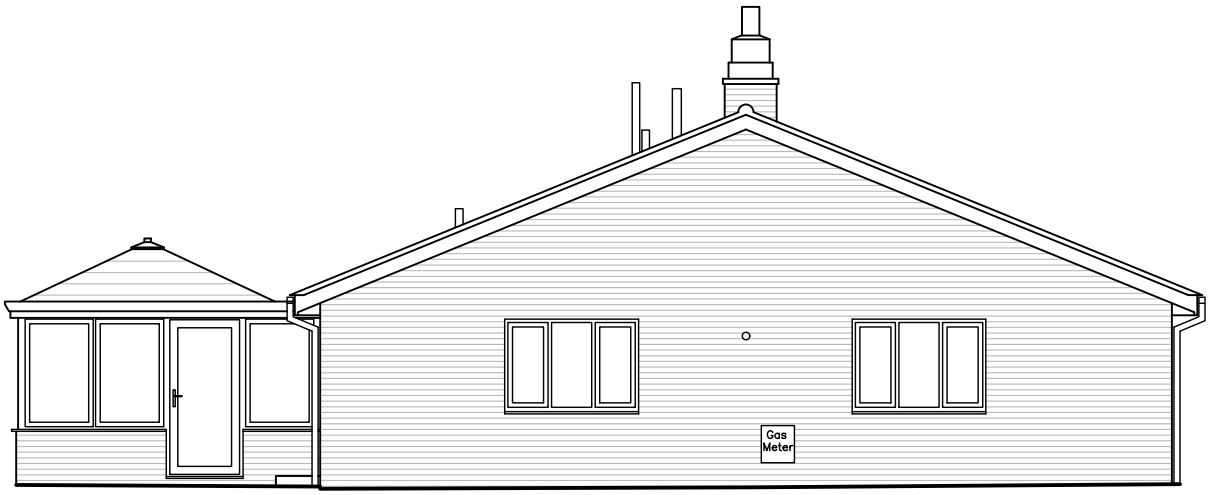


EXISTING NORTH-EAST ELEVATION




EXISTING SOUTH-EAST ELEVATION

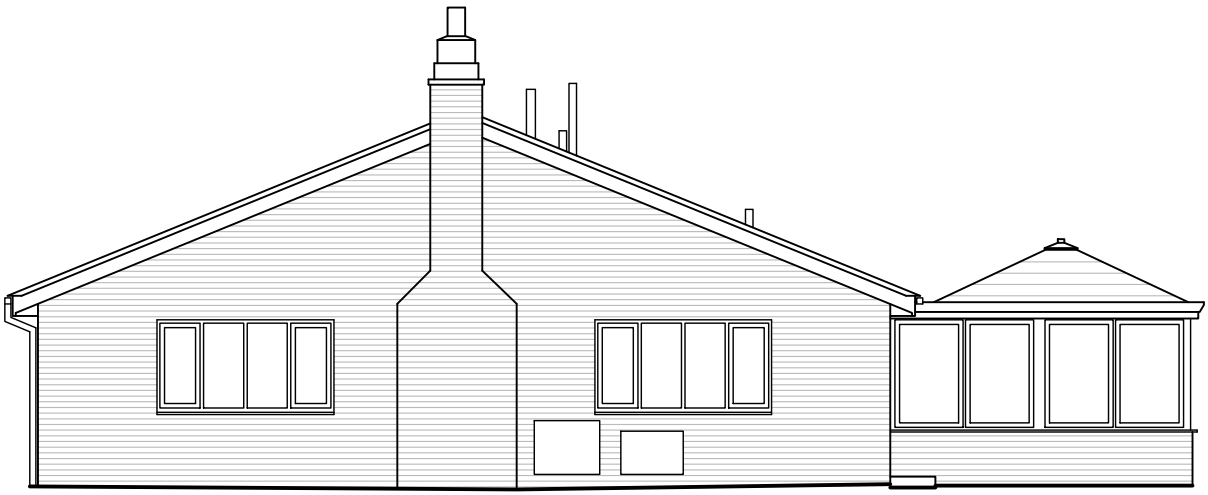

EXISTING SOUTH-WEST ELEVATION

 


Project	LOFT CONVERSION & EXTENSION SPRINGFIELDS BASINGSTOKE ROAD RG7 1PH					Drawing	EXISTING ELEVATIONS		
						Job-Dwg Number	24016-PL-006		Rev.
Client	JESSICA PIKE					 JAMES POTTER ASSOCIATES www.jpa.design JPA - PORTSMOUTH 117 Highland Road, Southsea, Portsmouth, PO4 9DD t. +44(0)2394 002 897			
Status	PLANNING								
Scale	1:100		Sheet Size		A3				
Author	GF	Checked	JP	Date	SEP 2025				

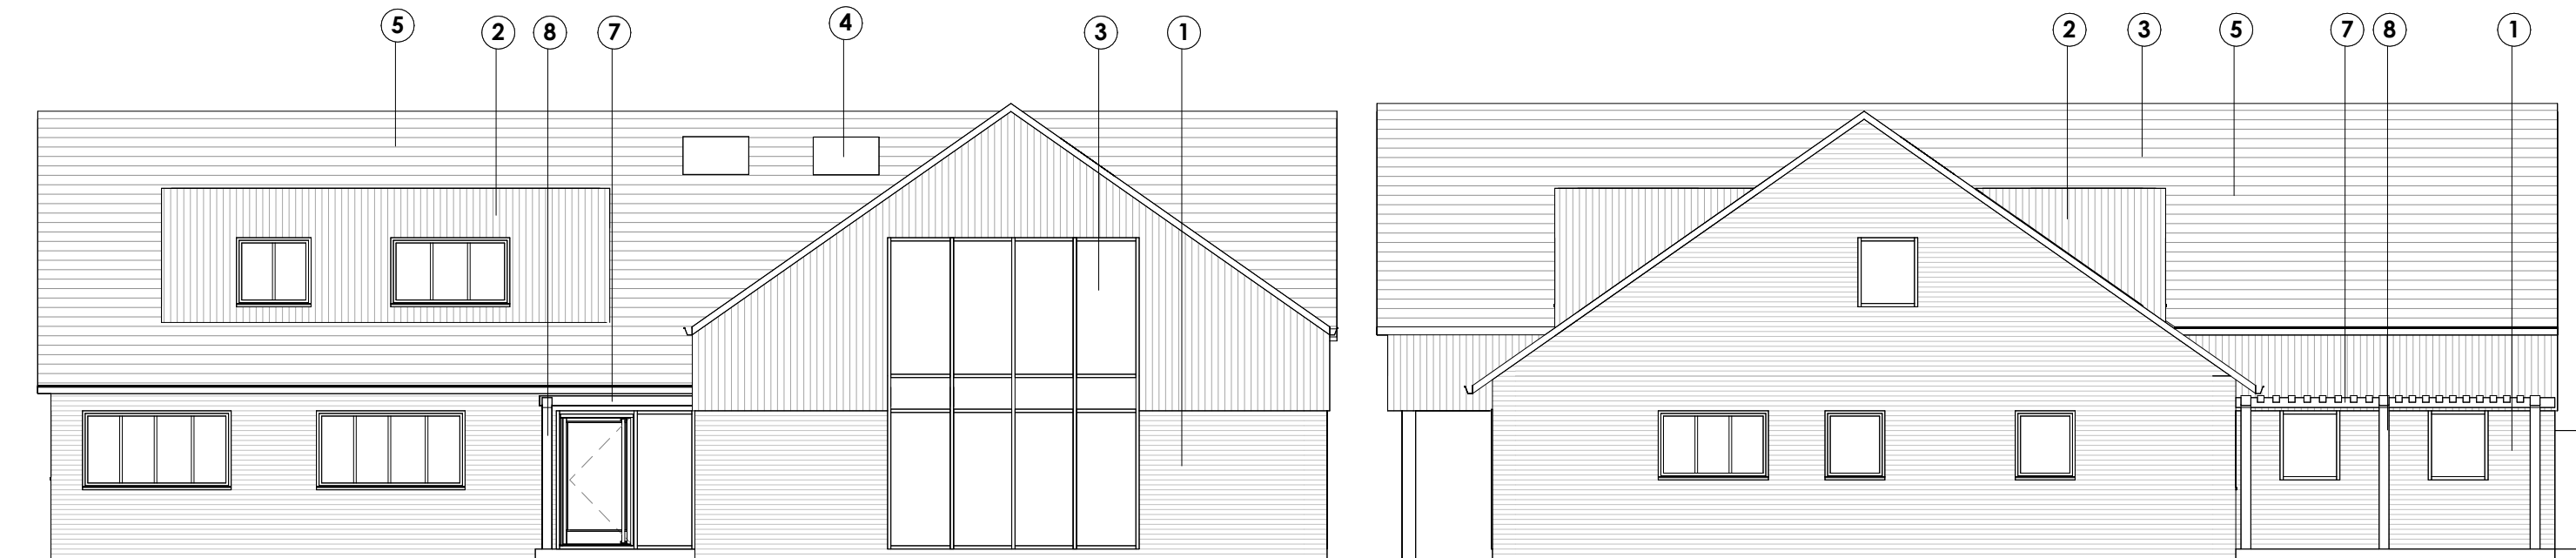

PROPOSED NORTH-WEST ELEVATION

PROPOSED NORTH-EAST ELEVATION

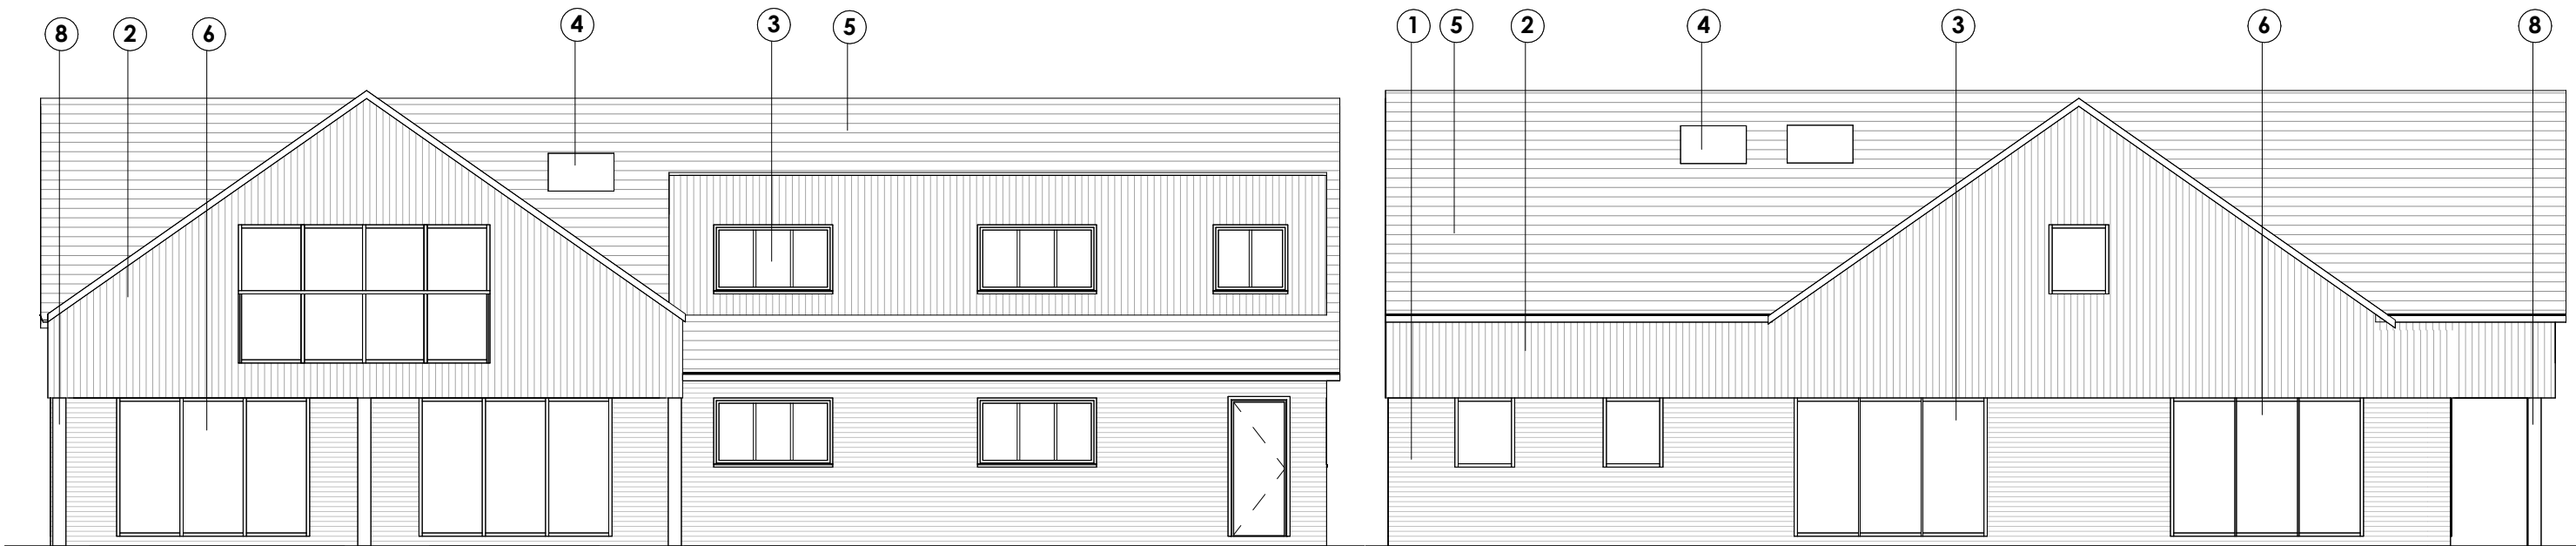


PROPOSED SOUTH-EAST ELEVATION

PROPOSED SOUTH-WEST ELEVATION

Material Schedule

- 1 Brick to match existing
- 2 Timber Cladding
- 3 Glazing
- 4 Rooflight
- 5 Slate roof tiles
- 6 External glazed door
- 7 Canopy
- 8 Column

 

Project	LOFT CONVERSION & EXTENSION SPINGFIELDS BASINGSTOKE ROAD RH7 1PH			Drawing	PROPOSED ELEVATIONS		
				Job-Dwg Number	24016-PL-007	Rev.	P03
Client	JESSICA PIKE			JPA JAMES POTTER ASSOCIATES www.jpa.design JPA - PORTSMOUTH 117 Highland Road, Southsea, Portsmouth, PO4 9DD t. +44(0)2394 002 897			
Status	PLANNING						
Scale	1 : 100	Sheet Size	A3				
JPA Project No.	24016	Date	SEP 2025				



INDICATIVE FRONT 3D VIUSAL - OPTION 2



INDICATIVE REAR 3D VIUSAL - OPTION 2

Project	LOFT CONVERSION & EXTENSION SPINGFIELDS BASINGSTOKE ROAD RH7 1PH			Drawing	INDICATIVE 3D VISUALS		
				Job-Dwg Number	24016-PL-008	Rev.	P01
Client	JESSICA PIKE			JPA JAMES POTTER ASSOCIATES www.jpa.design JPA - PORTSMOUTH 117 Highland Road, Southsea, Portsmouth, PO4 9DD t. +44(0)2394 002 897			
Status	PLANNING						
Scale		Sheet Size	A3				
JPA Project No.	24016	Date	OCT 2025				