




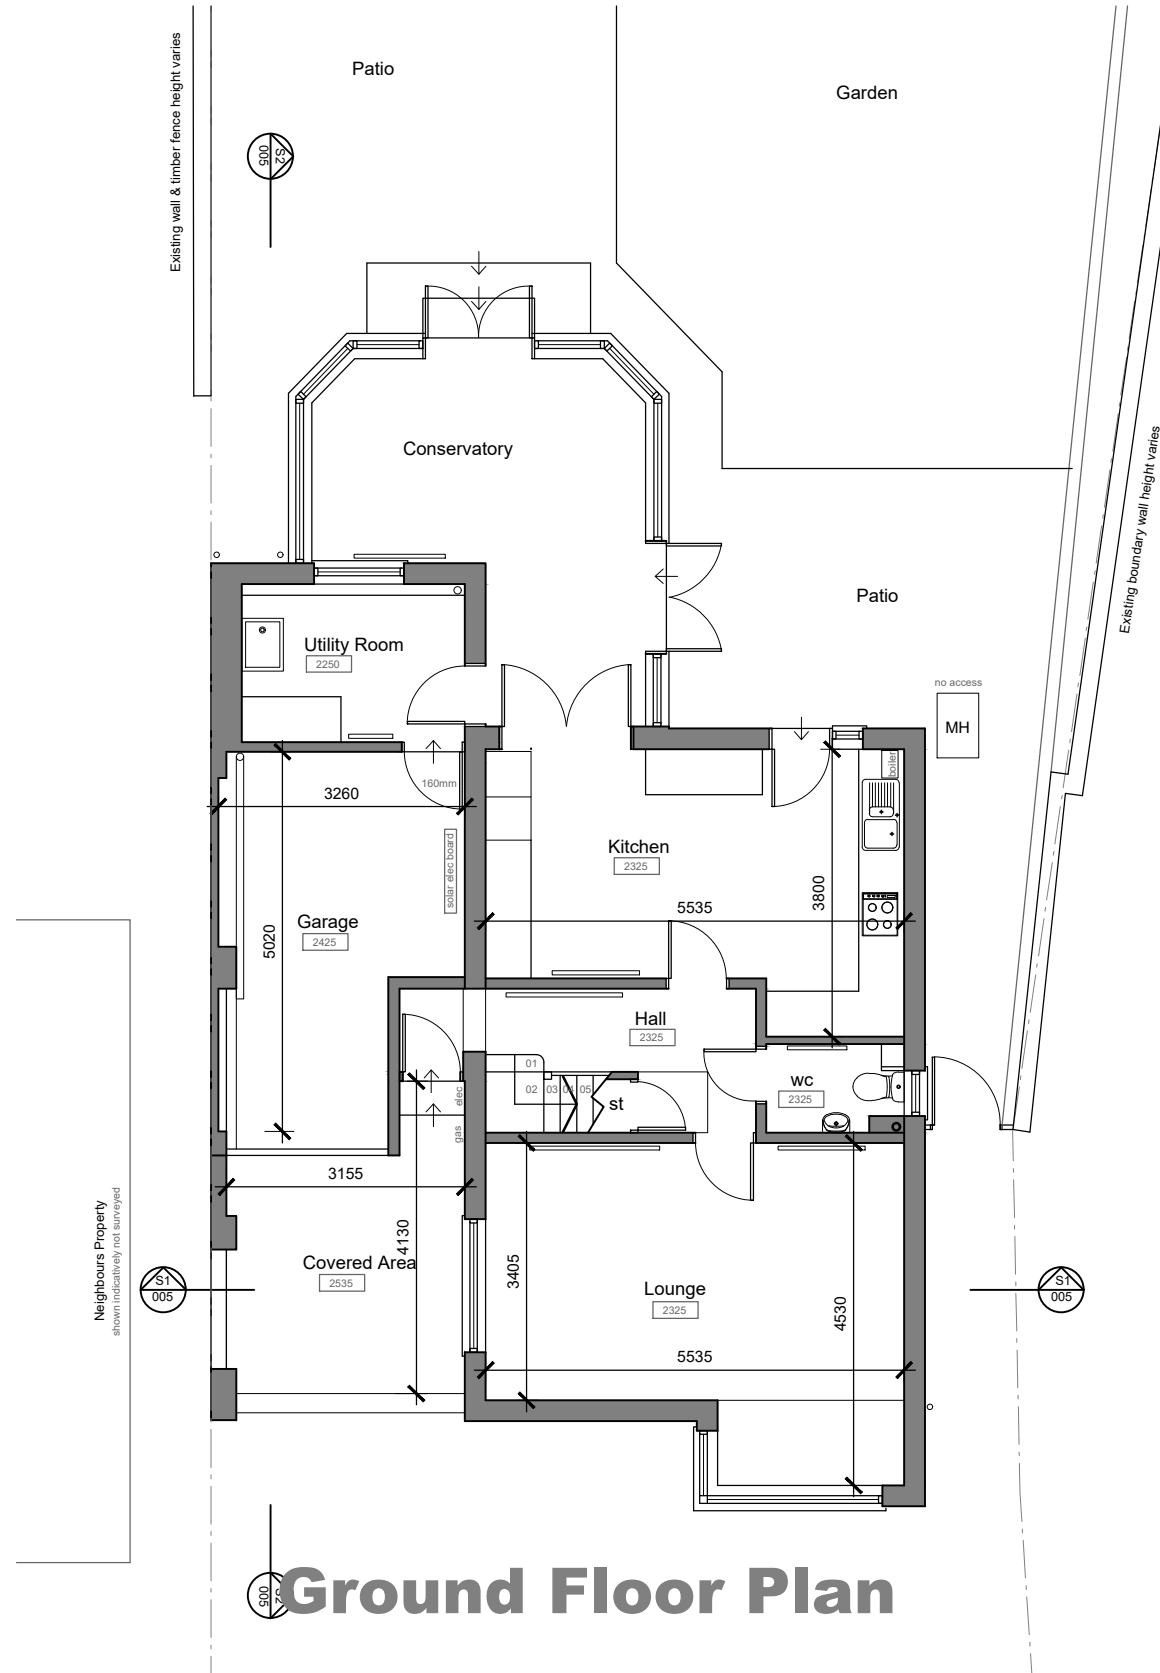

Ground Floor Plan

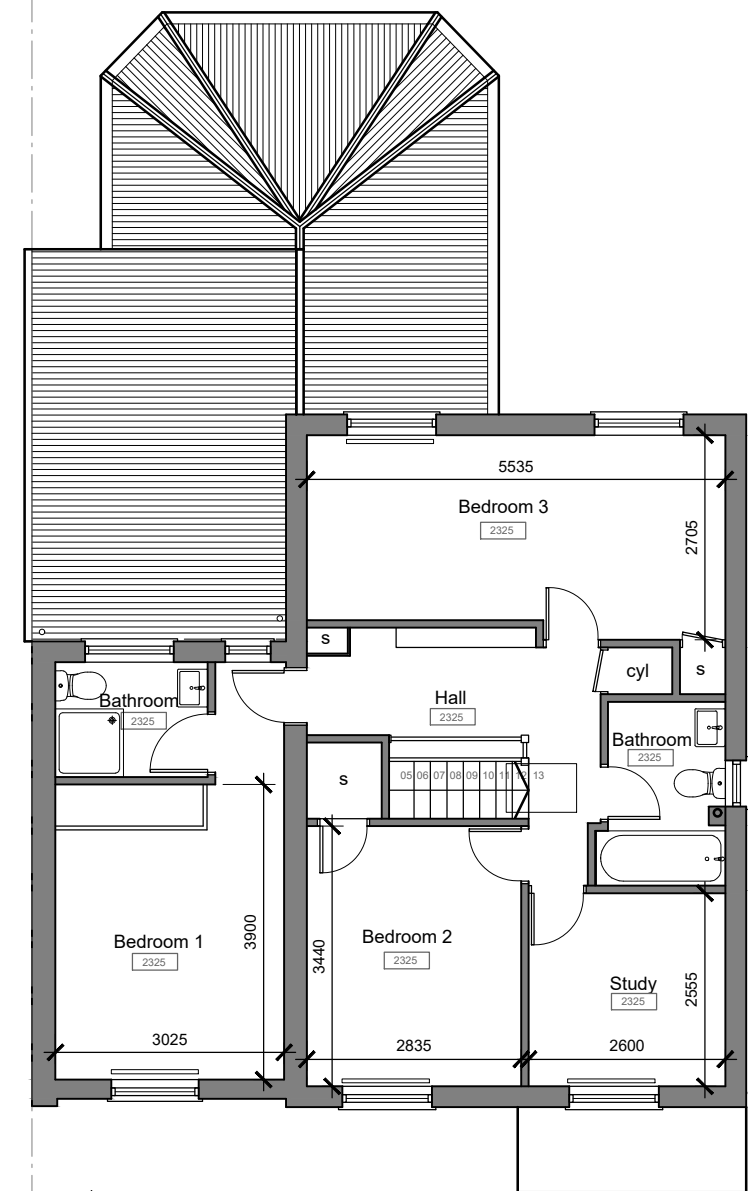

First Floor Plan

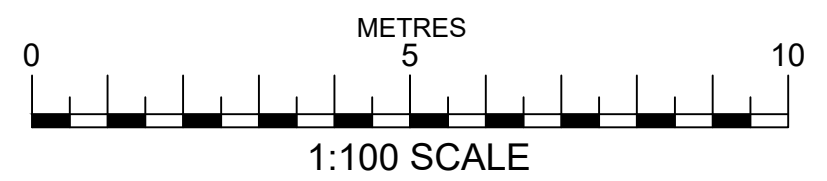

IAN HUNT ASSOCIATES



Oakwood House
14 High Tree Drive Earley
Reading Berkshire RG6 1EU
0118 935 3655
info@ihaltd.co.uk

Project
Proposed Alterations at:
24 Broadwater Road, Twyford,
Reading RG10 0EX

Client
Jim Quartermain

Title
Existing Ground & First Floor Plans

Revision

Drawn	Scale	Date
NA	1:100	Nov 2024
Drawing No		Rev
1597.02		

All dimensions to be checked on site prior to the commencement of any construction. This drawing may not be reproduced in any part or form without the written consent of Ian Hunt Associates Ltd.

ALL COPYRIGHTS RESERVED

A3