




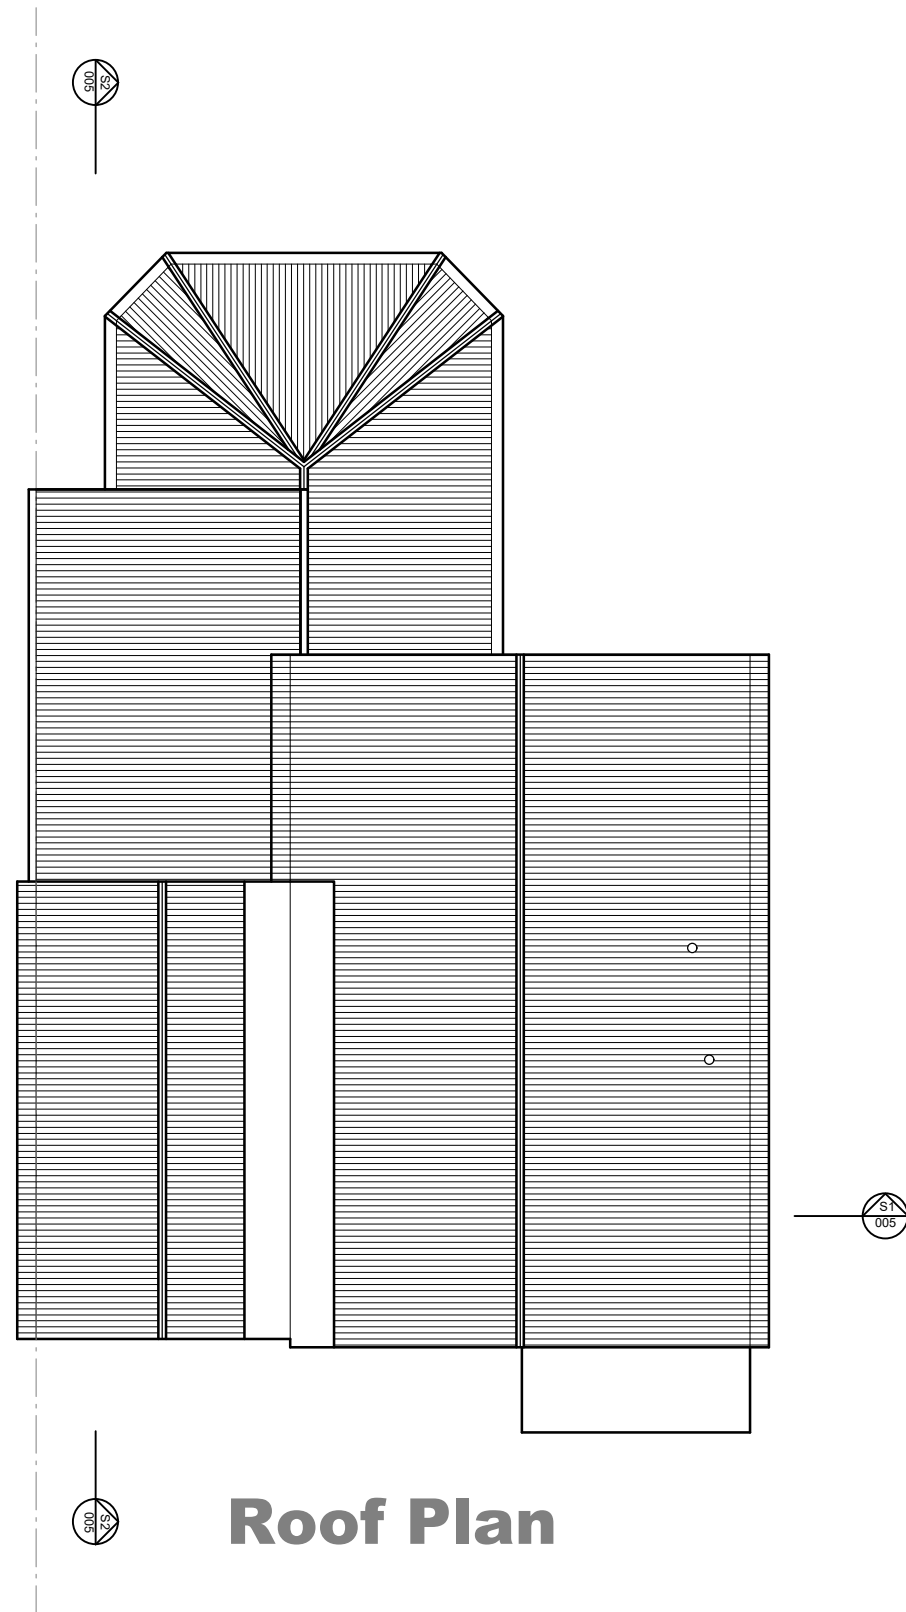

Roof Plan

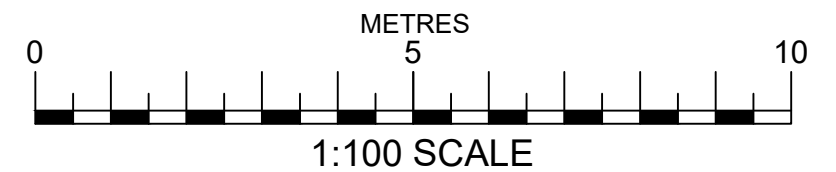

IAN HUNT ASSOCIATES

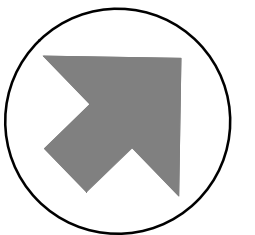

Oakwood House
14 High Tree Drive Earley
Reading Berkshire RG6 1EU
0118 935 3655
info@ihaltld.co.uk

Project Proposed Alterations at:
24 Broadwater Road, Twyford,
Reading RG10 0EX
Client Jim Quartermain

Title Existing Roof Plan
Revision

Drawn NA
Scale 1:100
Date Nov 2024
Drawing No **1597.03**
Rev

All dimensions to be checked on site prior
to the commencement of any construction.
This drawing may not be reproduced in
any part or form without the written
consent of Ian Hunt Associates Ltd.

ALL COPYRIGHTS RESERVED

A3