





South West Elevation

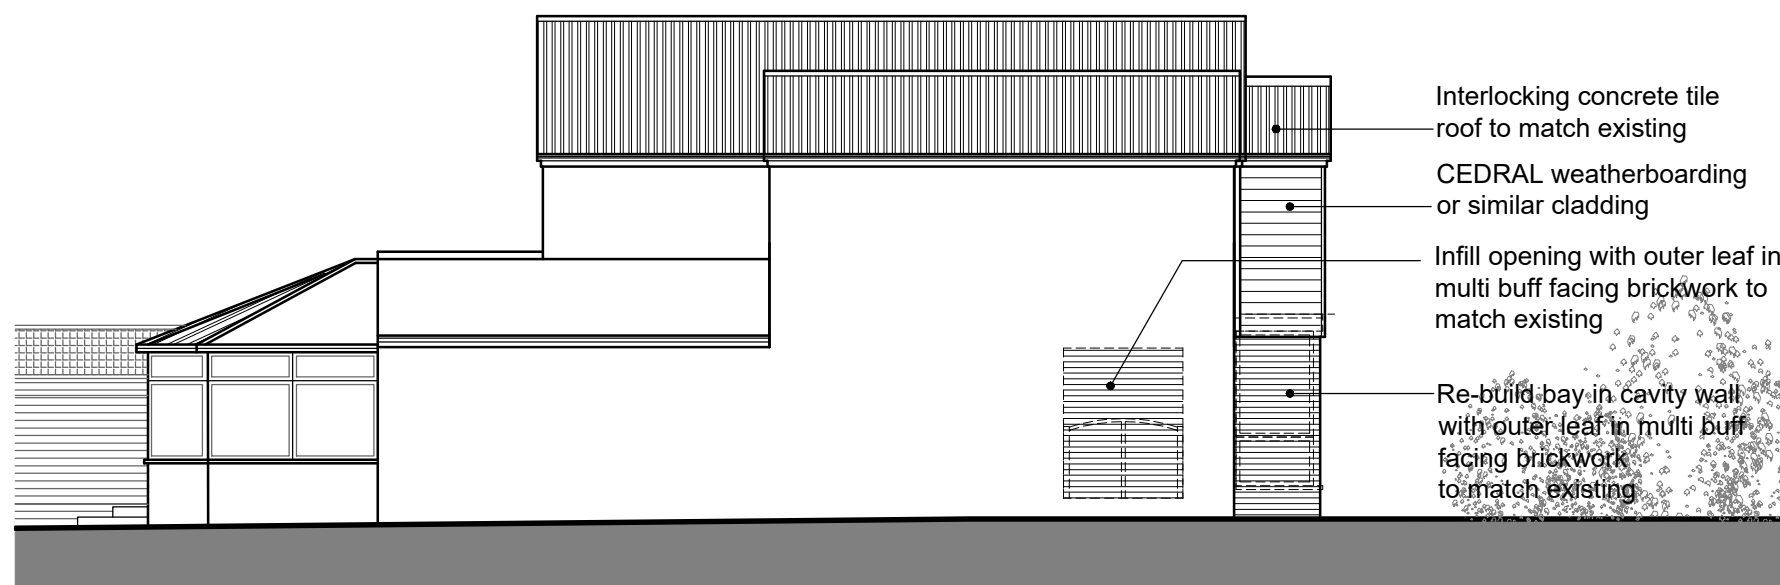

North West Elevation

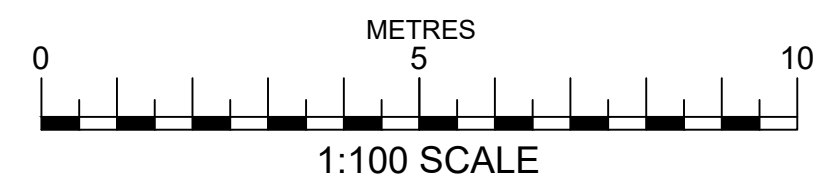

IAN HUNT ASSOCIATES



Oakwood House
14 High Tree Drive Earley
Reading Berkshire RG6 1EU
0118 935 3655
info@ihaltld.co.uk

Project Proposed Alterations at:
 24 Broadwater Road, Twyford,
 Reading RG10 0EX

Client Jim Quartermain

Title Proposed Elevations Sheet 1

Revision

Drawn IRH	Scale 1:100	Date Feb 2025
Drawing No 1597.08		Rev

A3

All dimensions to be checked on site prior to the commencement of any construction. This drawing may not be reproduced in any part or form without the written consent of Ian Hunt Associates Ltd.

ALL COPYRIGHTS RESERVED