



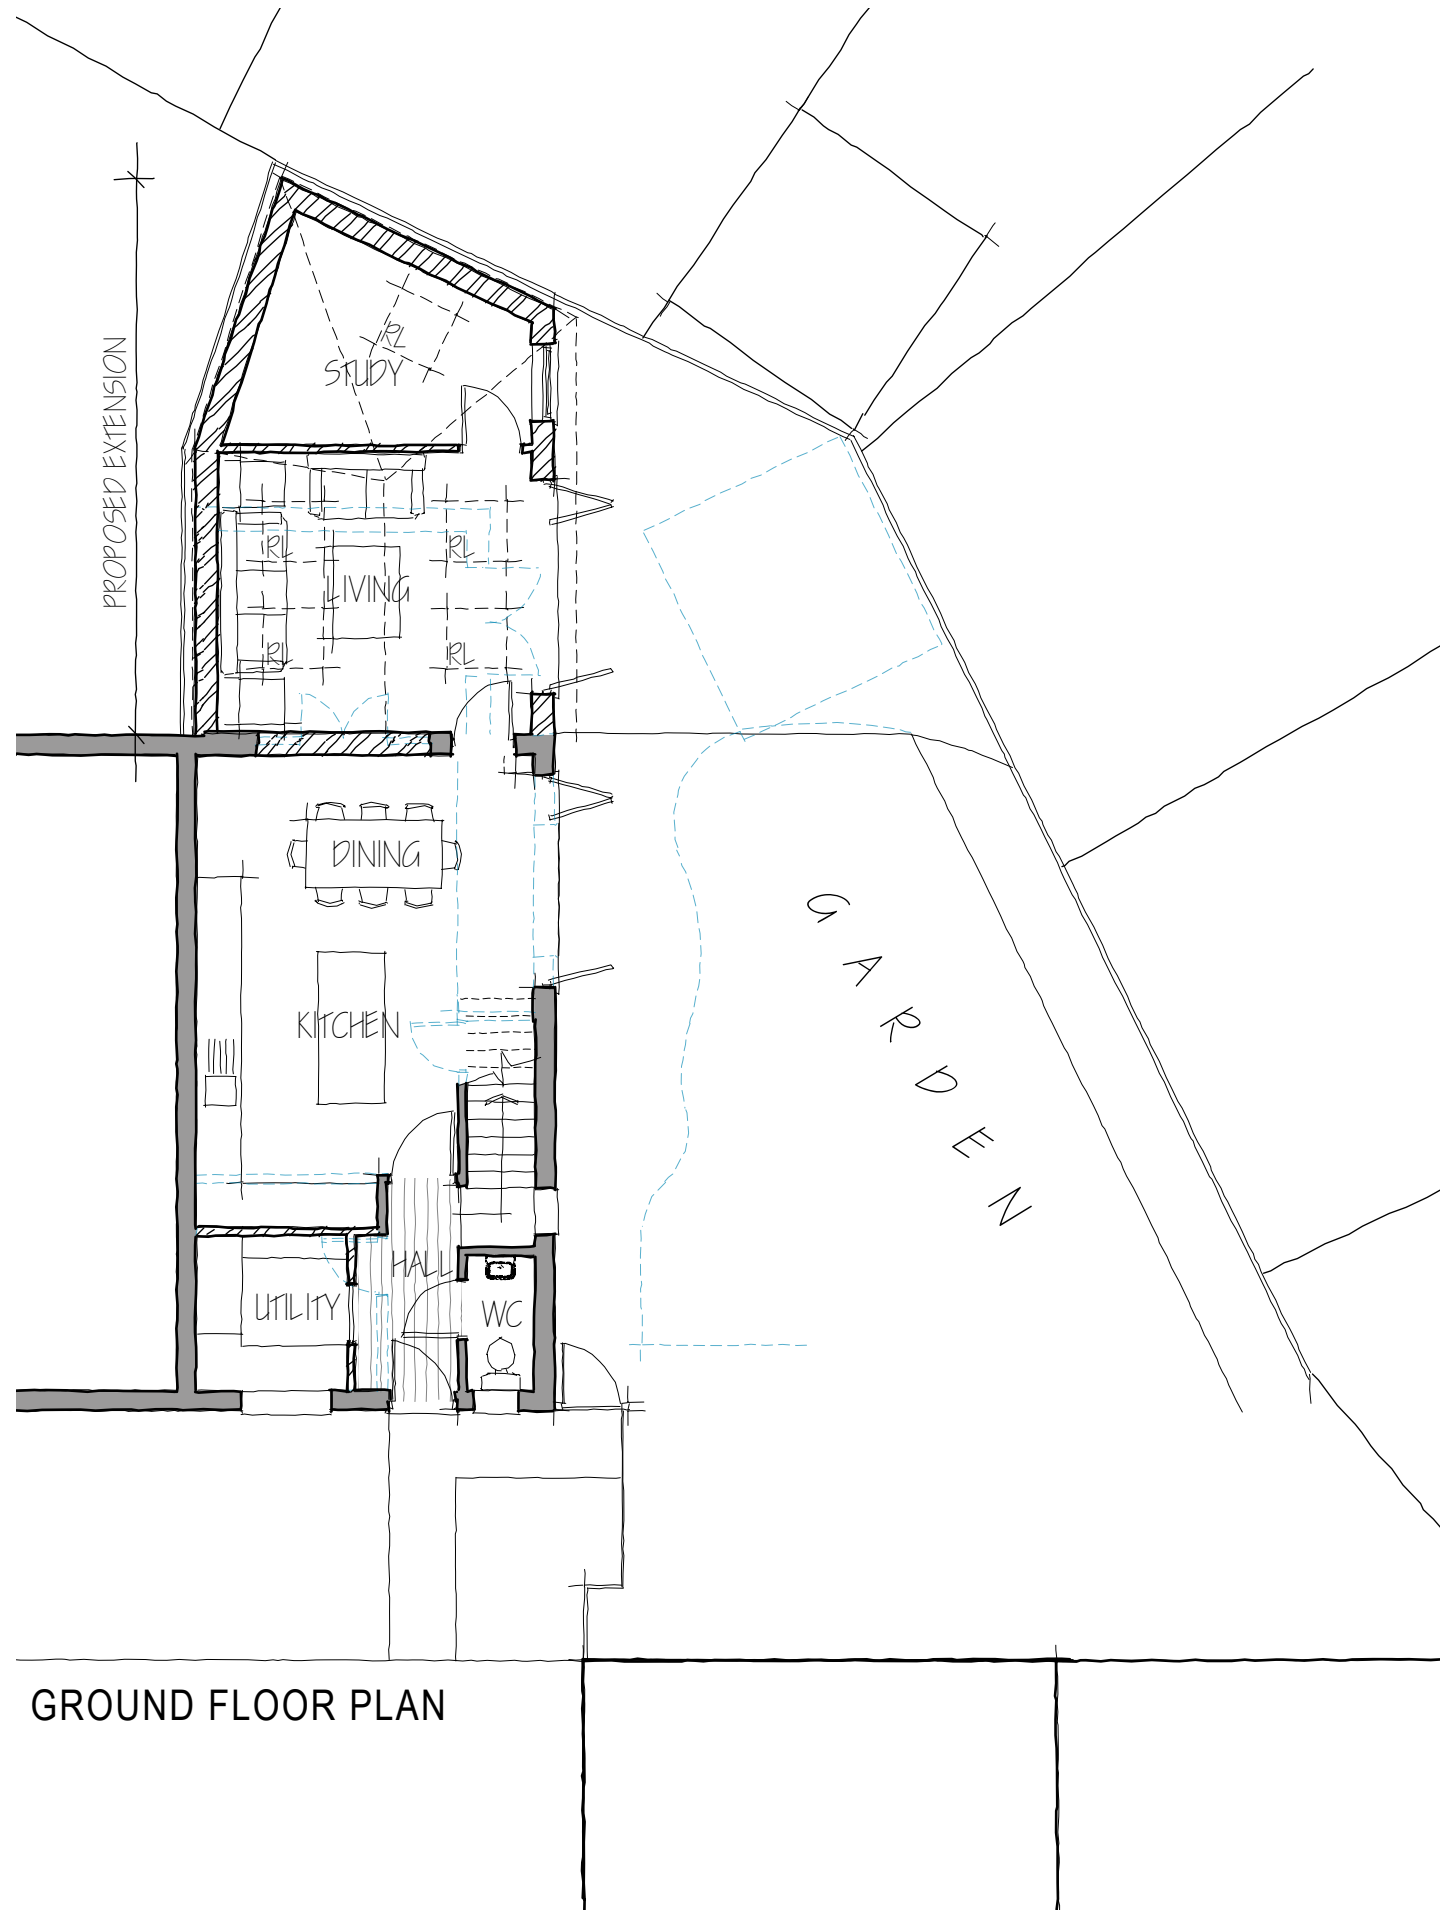

GROUND FLOOR PLAN

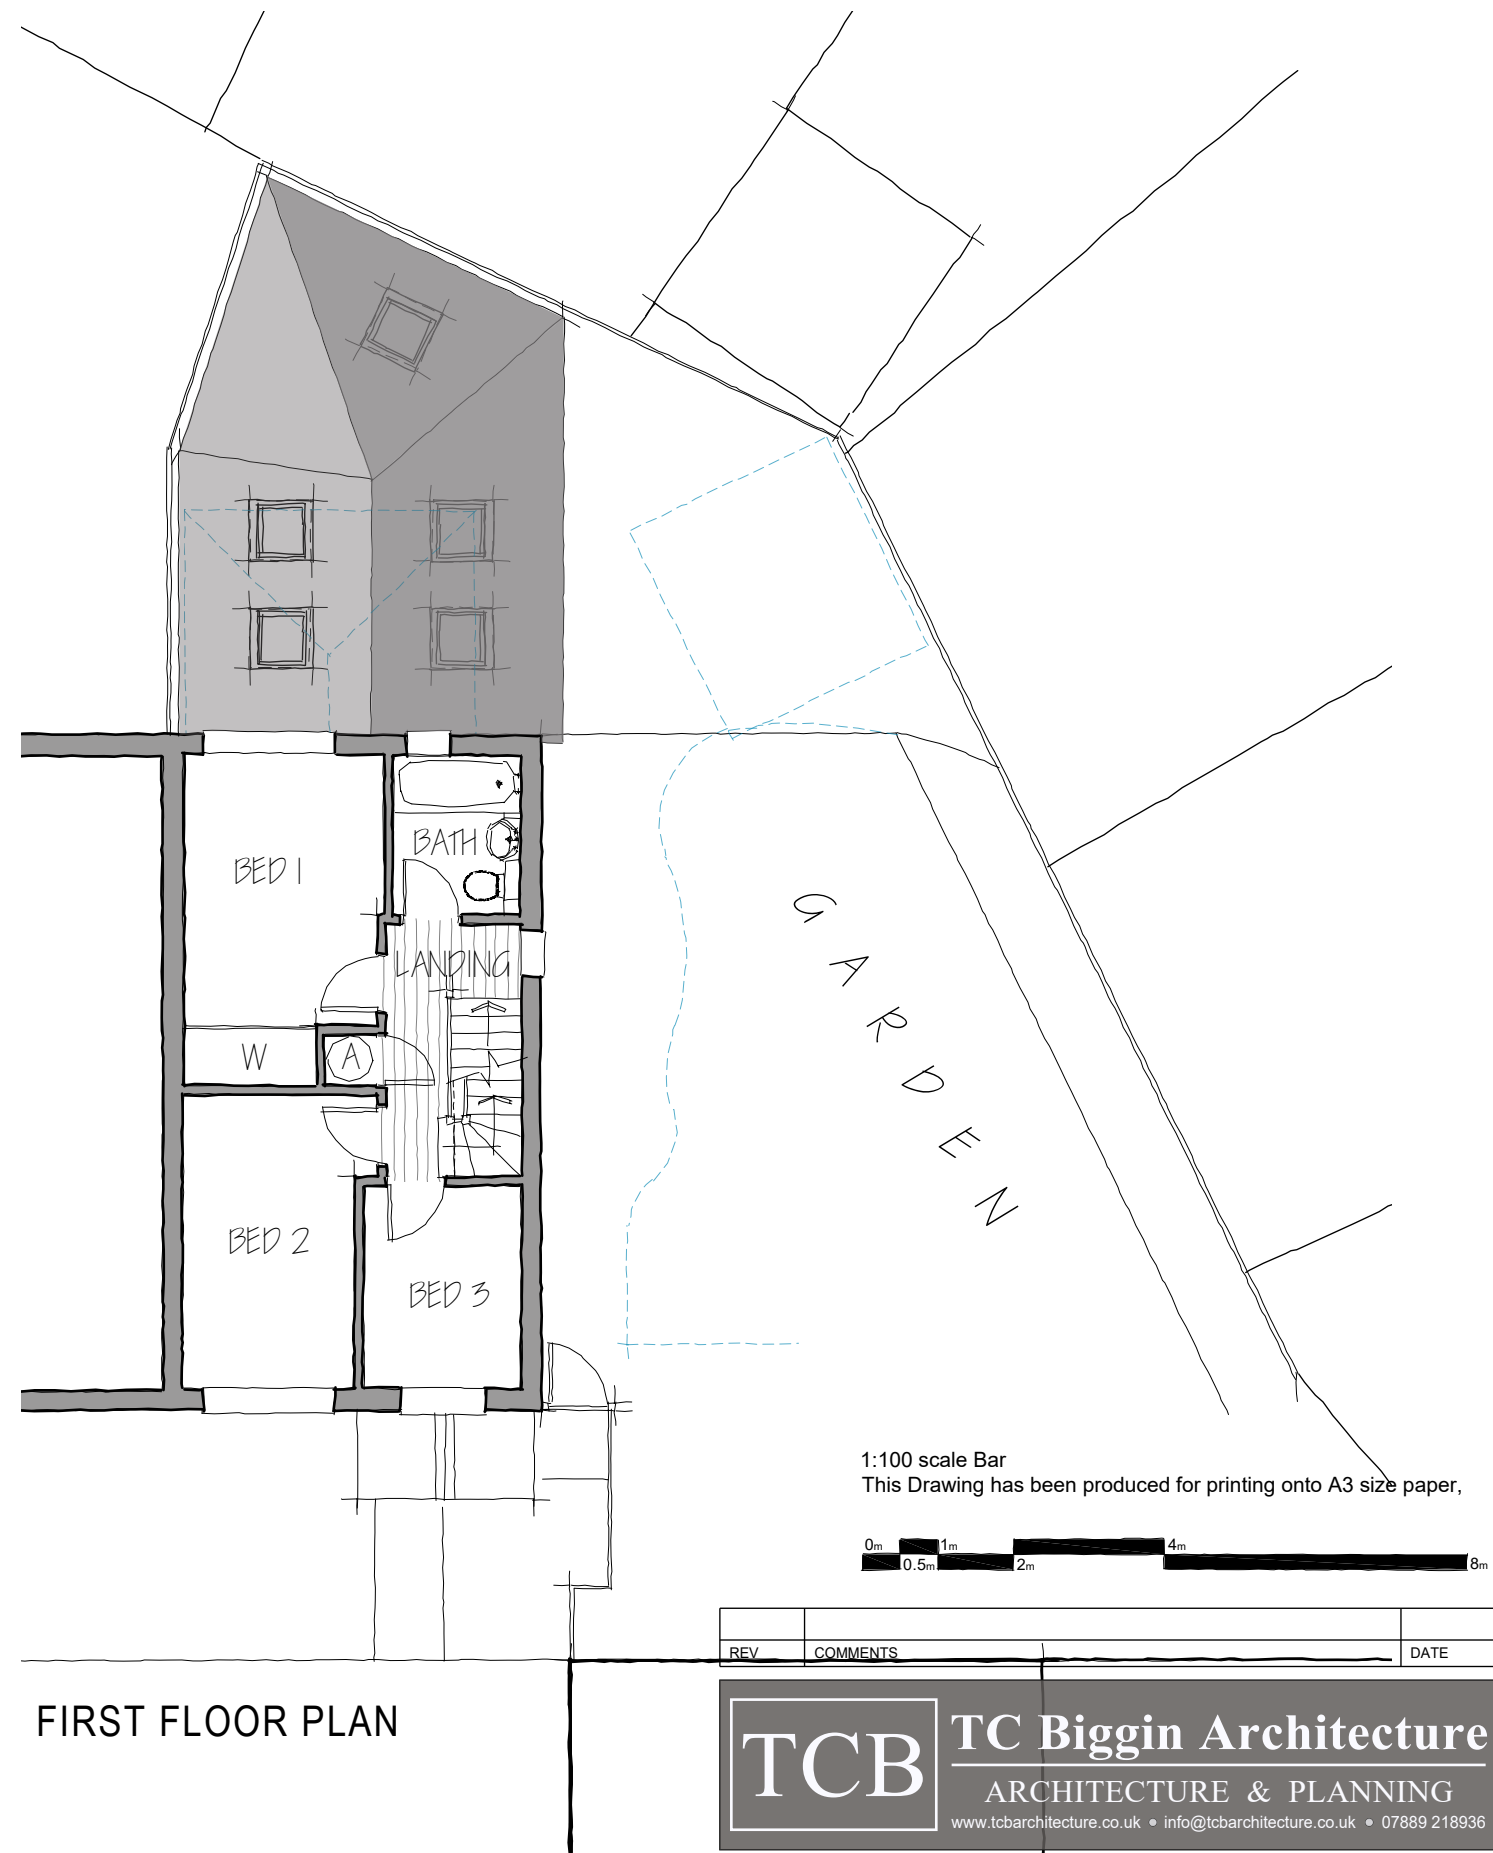

FIRST FLOOR PLAN

1:100 scale Bar
This Drawing has been produced for printing onto A3 size paper,



REV	COMMENTS	DATE
-----	----------	------

TCB

TC Biggin Architecture
 ARCHITECTURE & PLANNING
www.tcbarchitecture.co.uk • info@tcbarchitecture.co.uk • 07889 218936

CLIENT Mr & Mrs Wheeler
PROJECT 16 Hubbard Close, Twyford, RG10 0XU

DRAWING PROPOSED FLOOR PLANS

DATE Feb 24 DWG SCALE 1:100 DRAWN TB DWG No. 178/200 REV A

VERIFY ALL DIMENSIONS BEFORE SETTING OUT, COMMENCING WORK OR PRODUCTION OF FABRICATION DRAWINGS. REPORT ANY DISCREPANCIES TO THE SITE SUPERVISOR IMMEDIATELY. ©