





FRONT ELEVATION

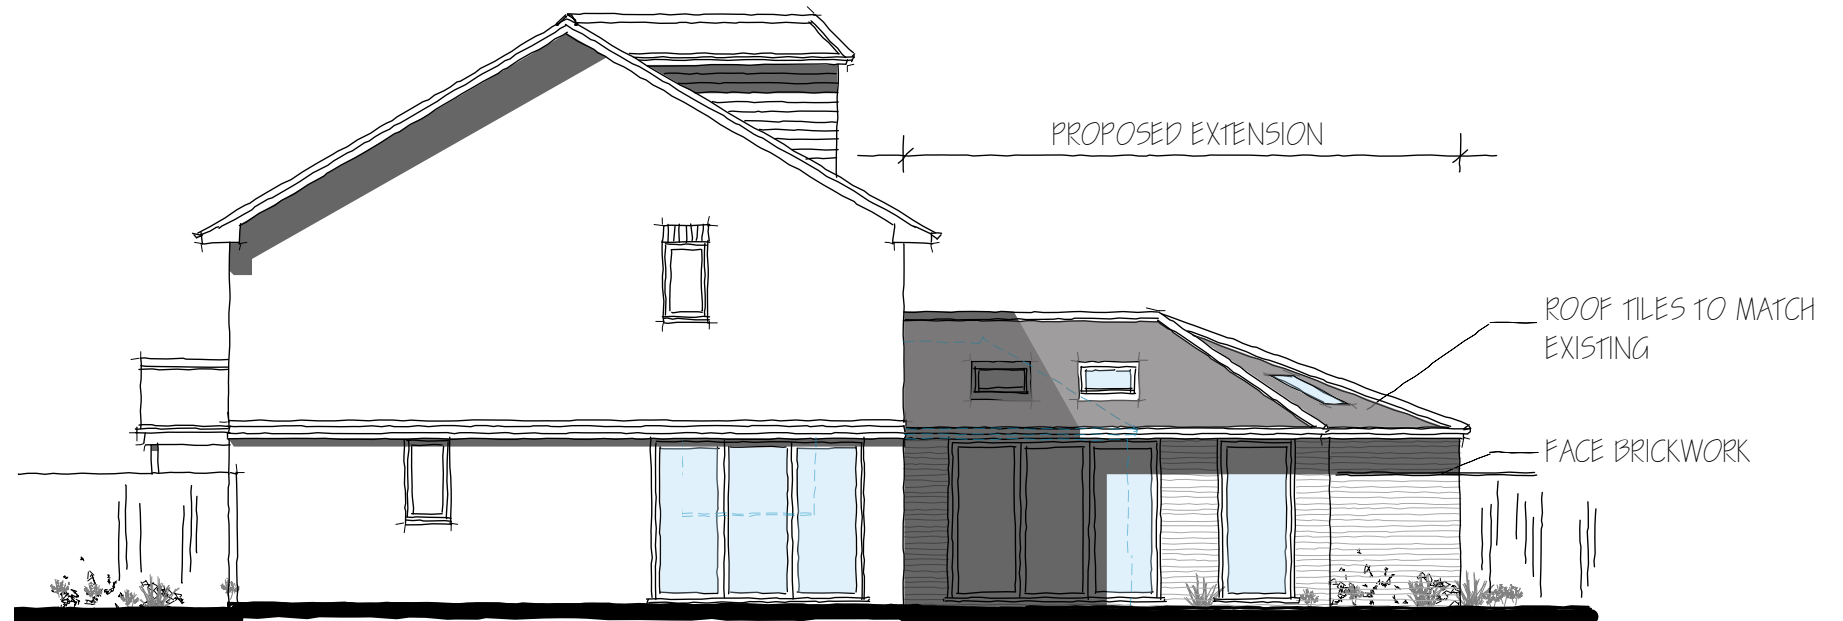

SIDE ELEVATION



REAR ELEVATION

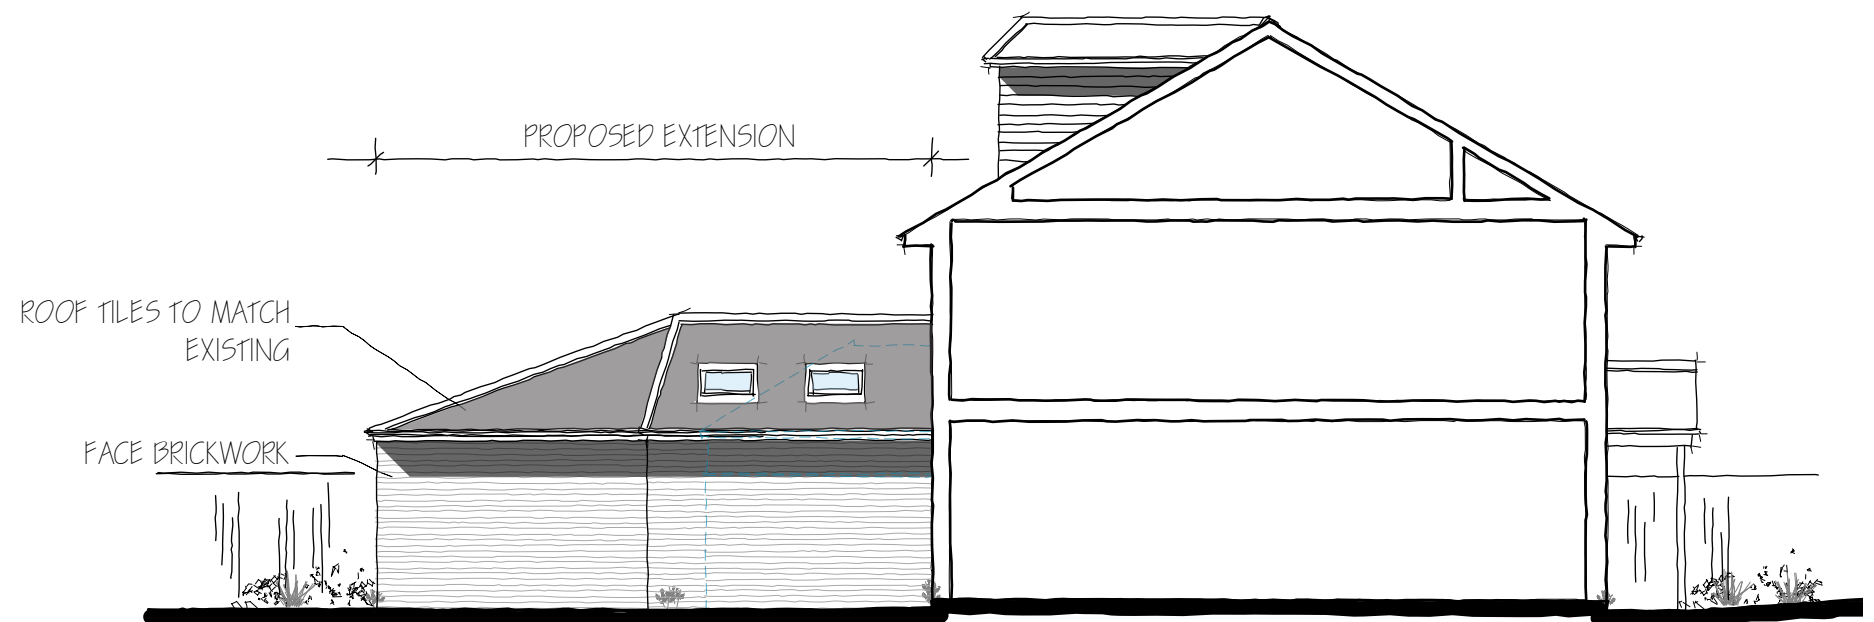

SECTIONAL SIDE ELEVATION

REV	COMMENTS	DATE
-----	----------	------

TCB

TC Biggin Architecture
 ARCHITECTURE & PLANNING
www.tcbarchitecture.co.uk • info@tcbarchitecture.co.uk • 07889 218936

CLIENT Mr & Mrs Wheeler
PROJECT 16 Hubbard Close, Twyford, RG10 0XU

DRAWING PROPOSED ELEVATIONS

DATE Feb 24 DWG SCALE 1:100 DRAWN TB DWG No. 178/201 REV A

1:100 scale Bar
 This Drawing has been produced for printing onto A3 size paper,



VERIFY ALL DIMENSIONS BEFORE SETTING OUT, COMMENCING WORK OR PRODUCTION OF FABRICATION DRAWINGS. REPORT ANY DISCREPANCIES TO THE SITE SUPERVISOR IMMEDIATELY. ©