


24101/SK.1 - Site plan for 11, Reeves Way, Wokingham, RG41 2PS

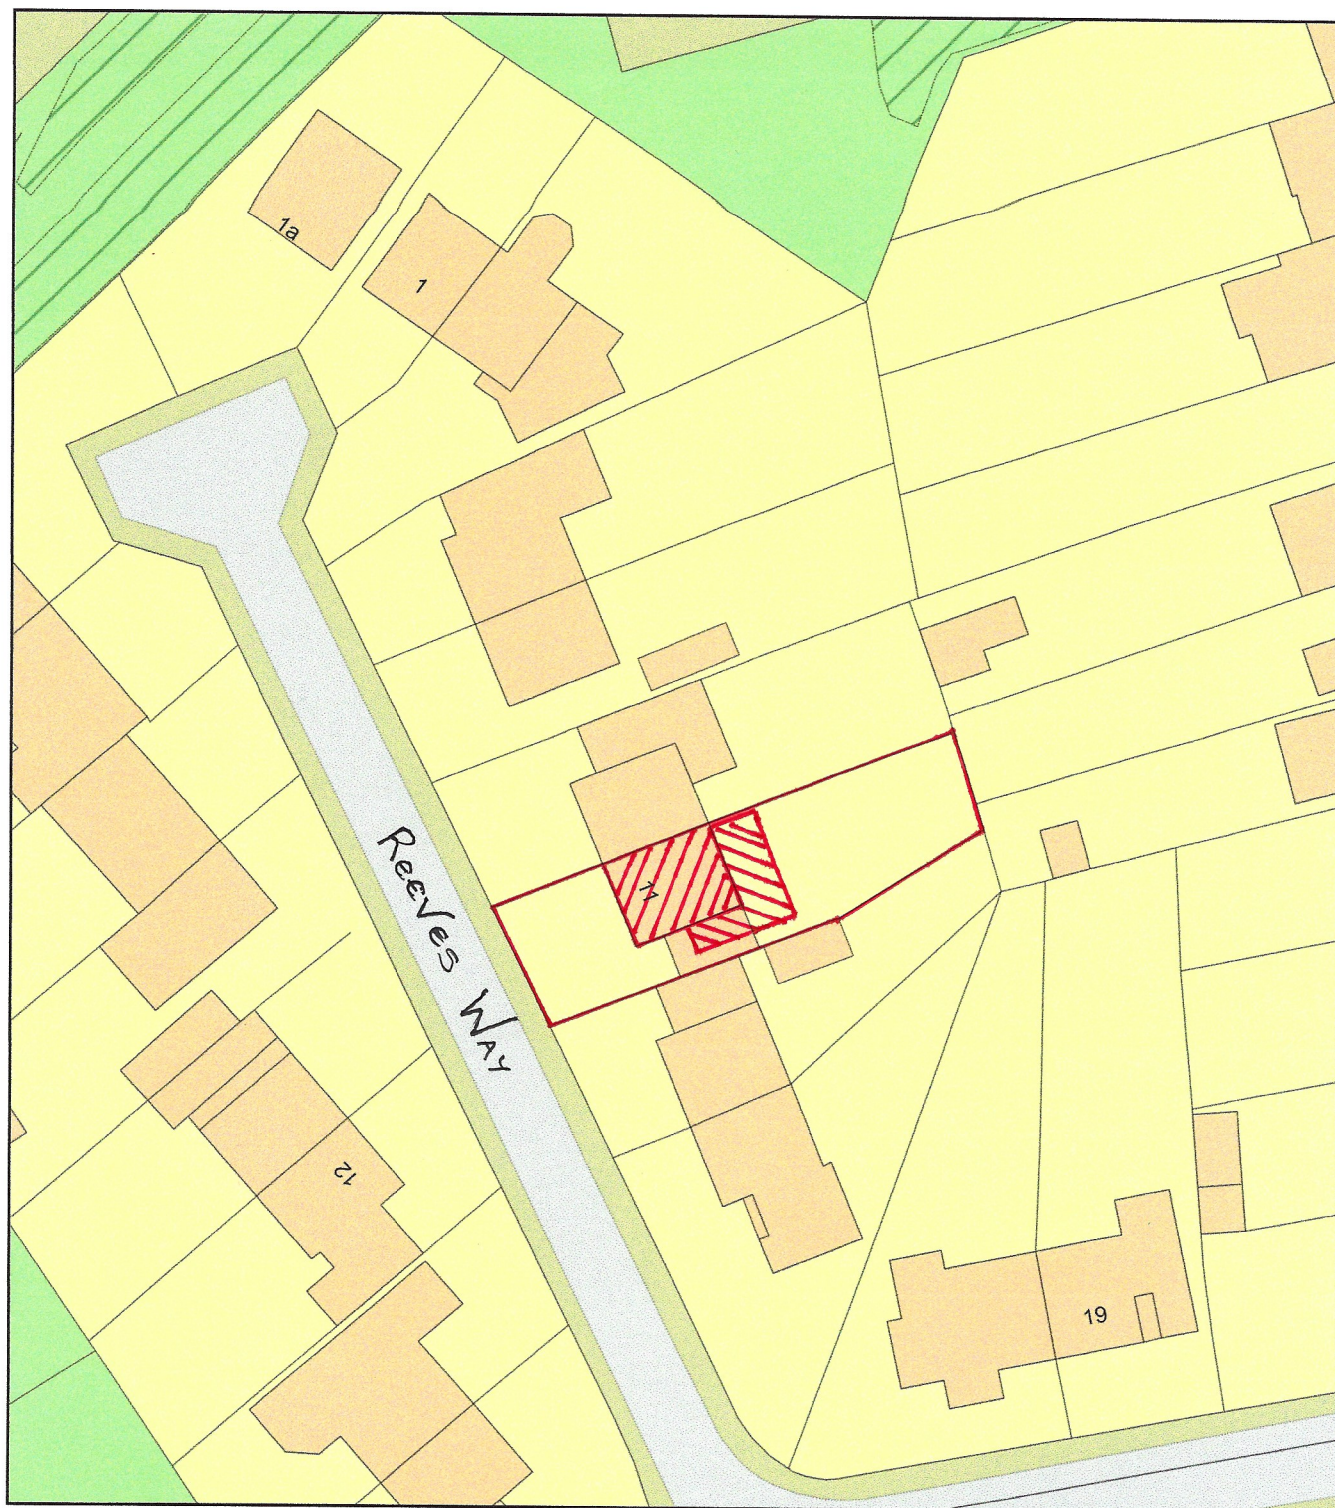

0 20
Metres



Plan Produced for: Wallace Bacon Consultants

Date Produced: 19 Mar 2025

Plan Reference Number / Project ID: TQRQM25078111449209 / 24101

Scale: 1:500 @ A4

