




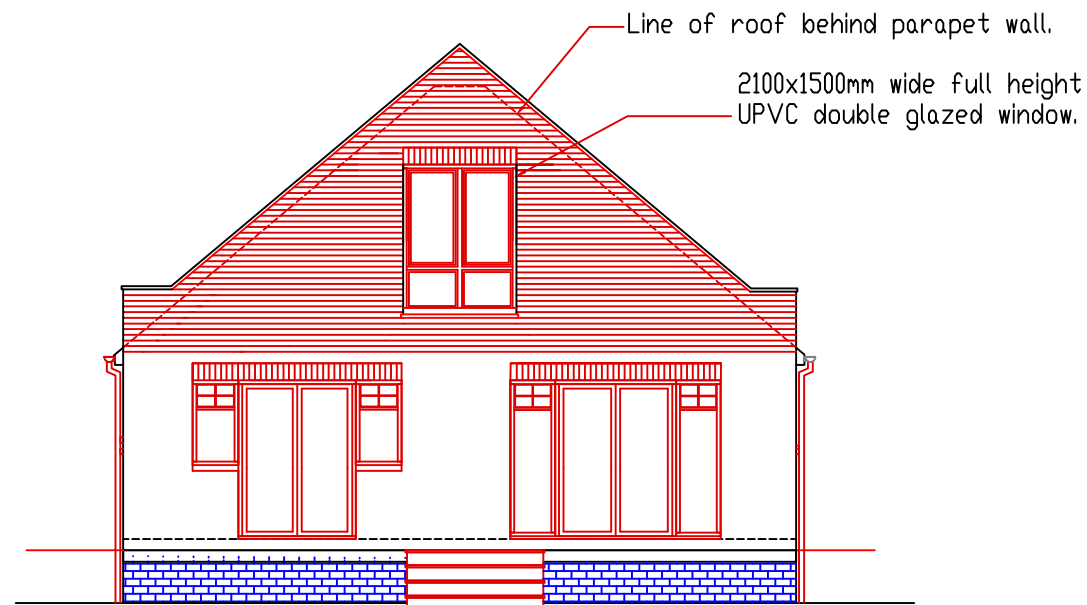


PROPOSED EAST ELEVATION
Scale 1 : 100

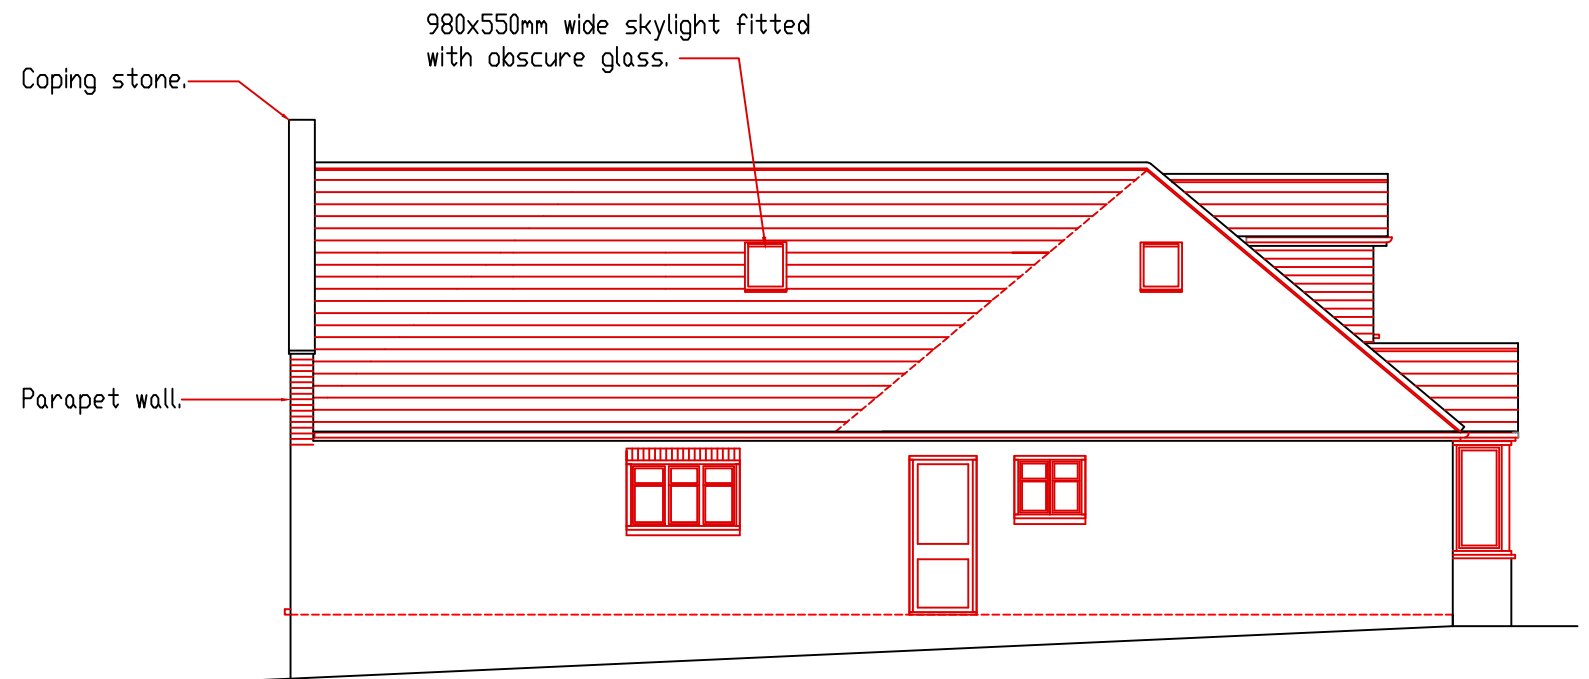

PROPOSED NORTH ELEVATION
Scale 1 : 100

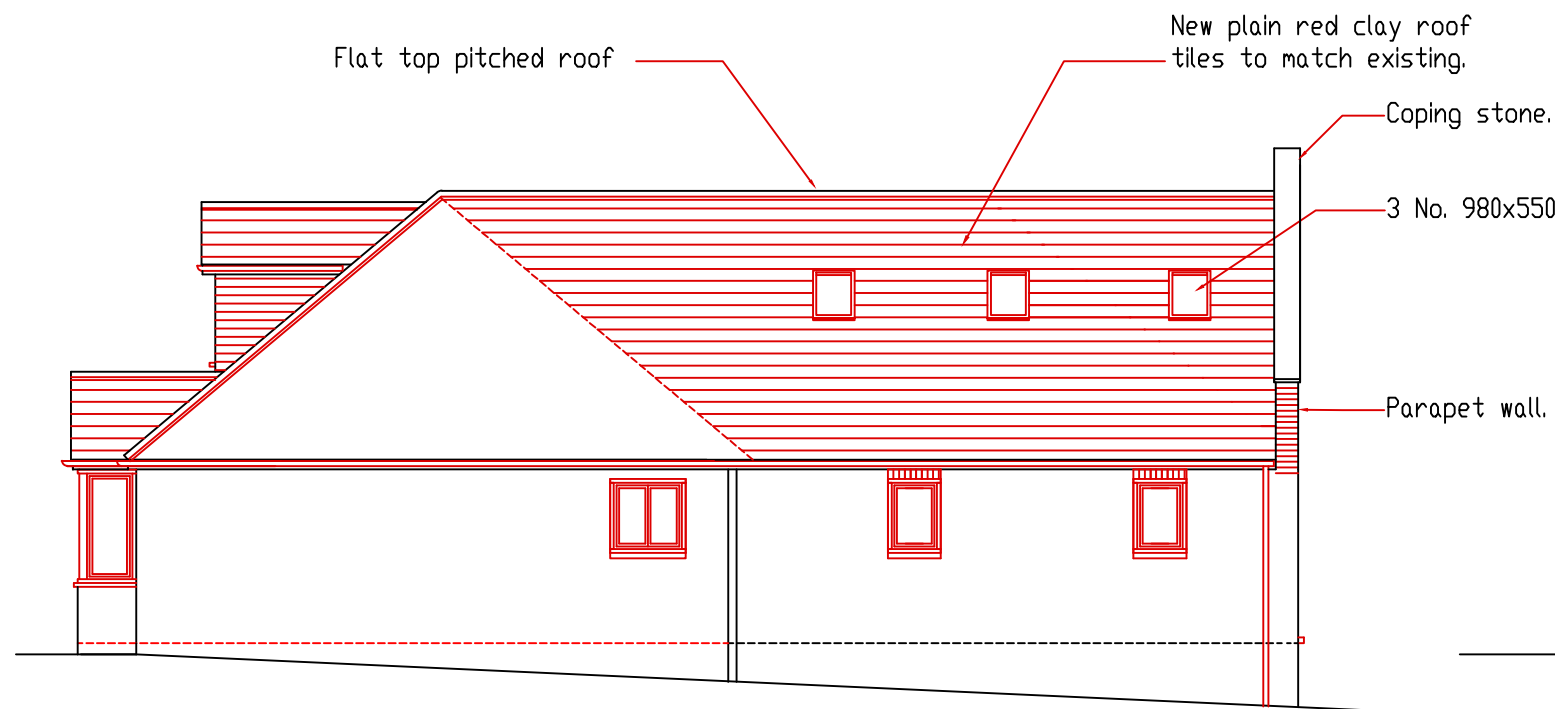

PROPOSED SOUTH ELEVATION
Scale 1 : 100

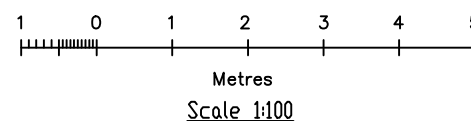

PROPOSED WEST ELEVATION
Scale 1 : 100

General Note:

Any discrepancy found must be reported before proceeding.

All dimensions are to be checked before proceeding with the work.

Drawing to be read in conjunction with Drg No. OAS/24/1875/1 - 4

OASIS BUILDING & PLANNING APPLICATIONS

20 WANTAGE RD.
READING, BERKSHIRE. RG30 2SE
Tel: 0118 9573554
E-mail : oa.springer@btinternet.com

Client
Mr.D Murphy
23 Meadow Road, Earley,
Reading, RG6 7EX

Drawing Title
PROPOSED REAR FIRST FLOOR
EXTENSION WITH MINOR ALTERATIONS
TO THE ROOF HEIGHT
PLANNING APPLICATION

Scale 1:100	File Name: /23MeadowRd-PL24.dwg
Date September 2024	Drawn by O.A.Springer

Drawing No. OAS/24/1875/5	Rev. A
------------------------------	-----------