
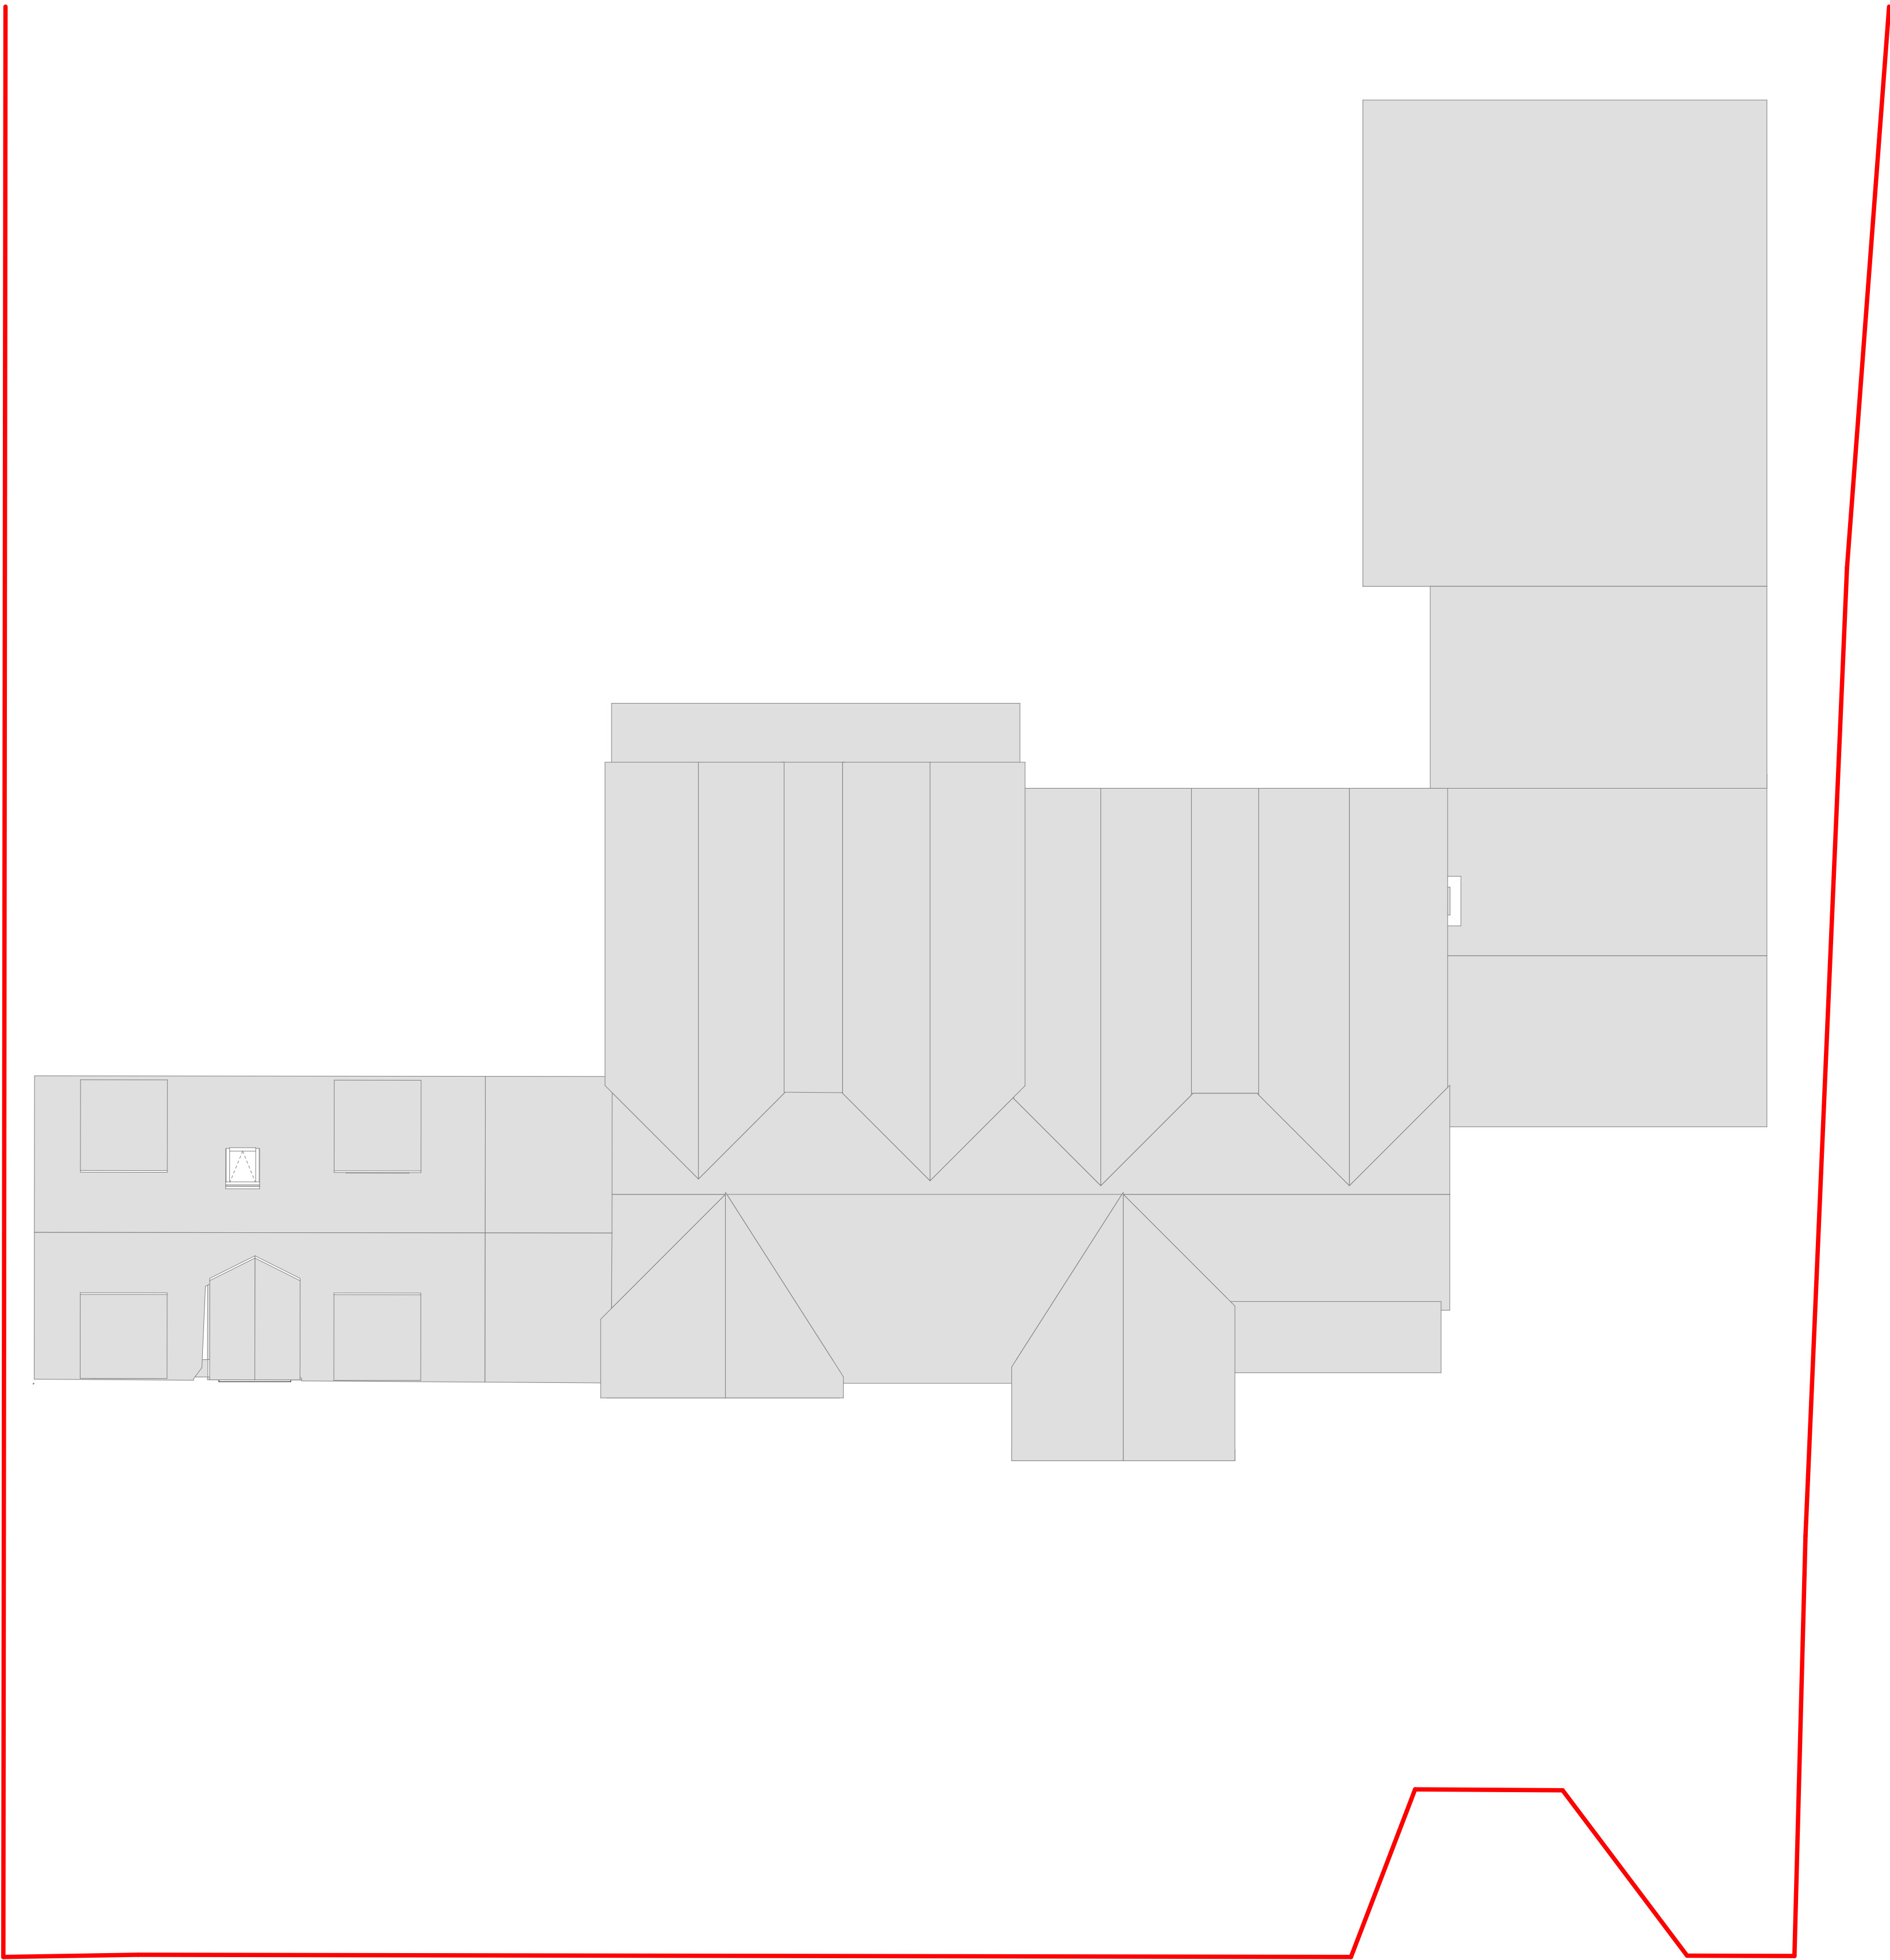


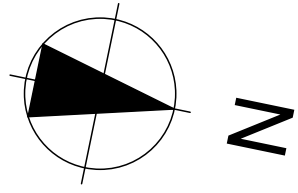

1:100

Proposed Roof Plan

© This drawing remains the property of The Keen Partnership and shall not be copied without prior written consent.
All dimensions to be checked on site and any discrepancies to be reported before work commences.

Notes:

Site Area: 3 456.47
Existing Footprint: 193.3 m2
Demolish Footprint: 0
Proposed Footprint: 574.4 m2
Existing GIA: 330.7m2
Proposed GIA: 804.8m2

1:100

0 1 2 3 4 5 m

THE KEEN PARTNERSHIP
The Courtyard
Edinburgh Road
Reading RG30 2UA
Tel: 0118 9510 855
Fax: 0118 9510 866
chris@keenpartnership.co.uk
www.keenpartnership.co.uk



Client:

..

Job Title:

Drawing Title:

Proposed Roof Floor Plan (

Drawing Date:

Status:

Planning Drawings

Issue Date:

Drawn By:

Scale:

11/09/2024

SY

@A1

Job No:

Drawing No:

Rev:

#Pln

9230-113

A