


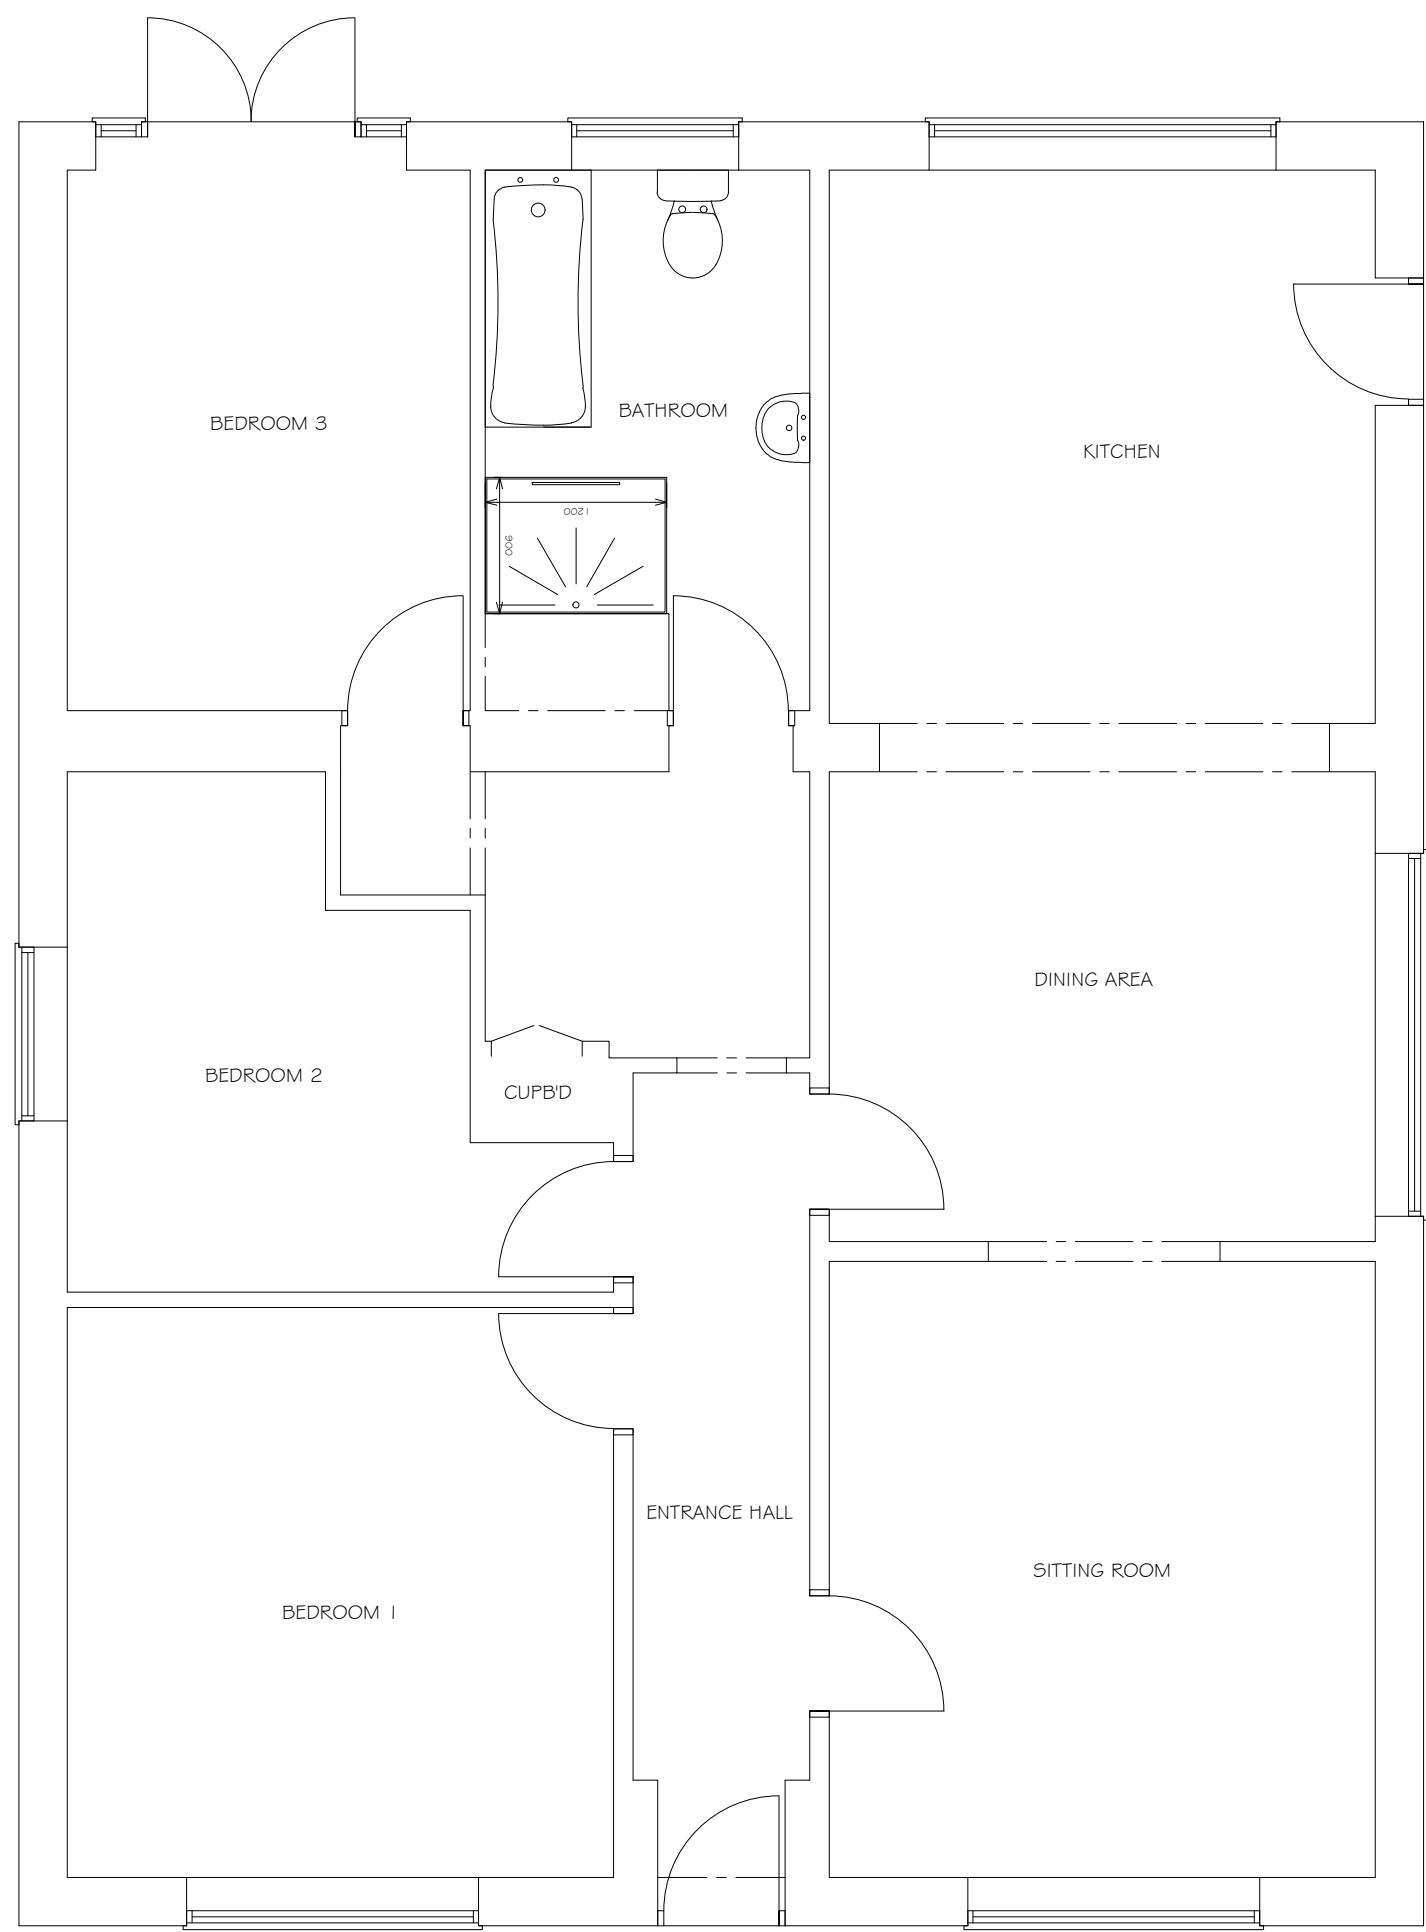


EXISTING GROUND FLOOR PLAN



SCALE 1:50




EXISTING FRONT ELEVATION

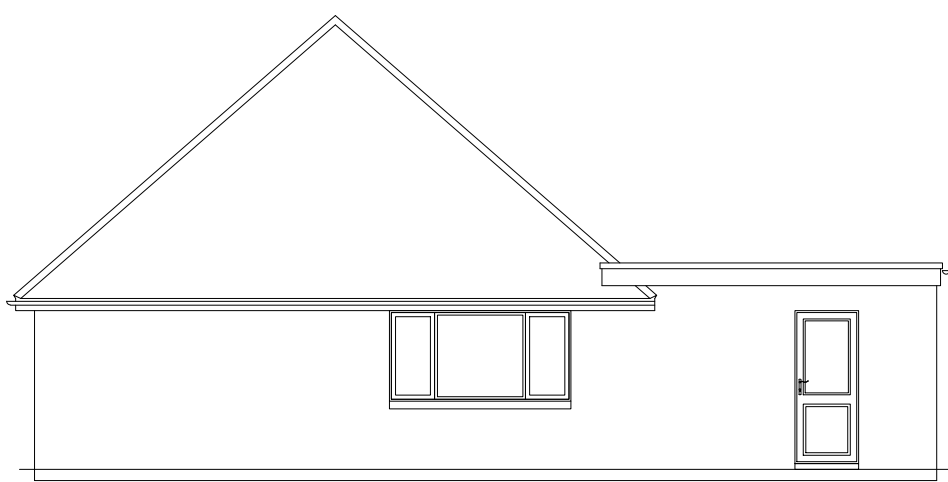

EXISTING SIDE ELEVATION




EXISTING REAR ELEVATION

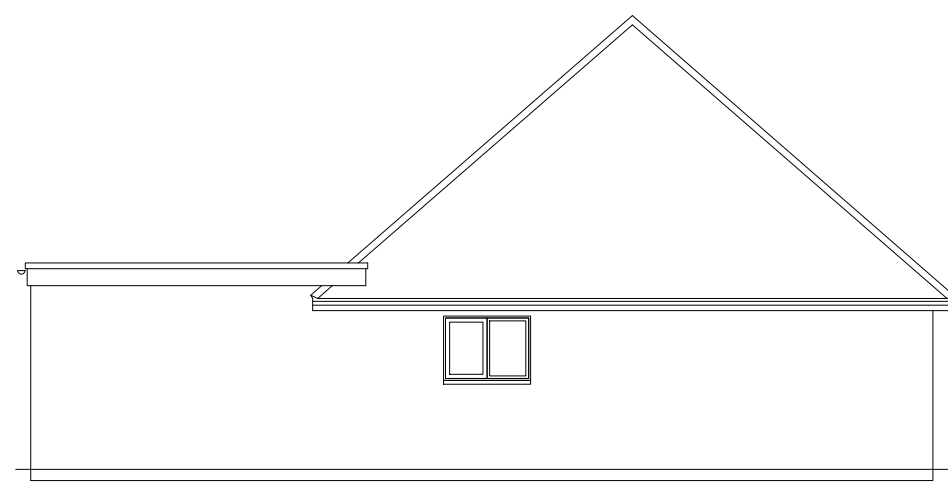


EXISTING SIDE ELEVATION



SCALE 1:100

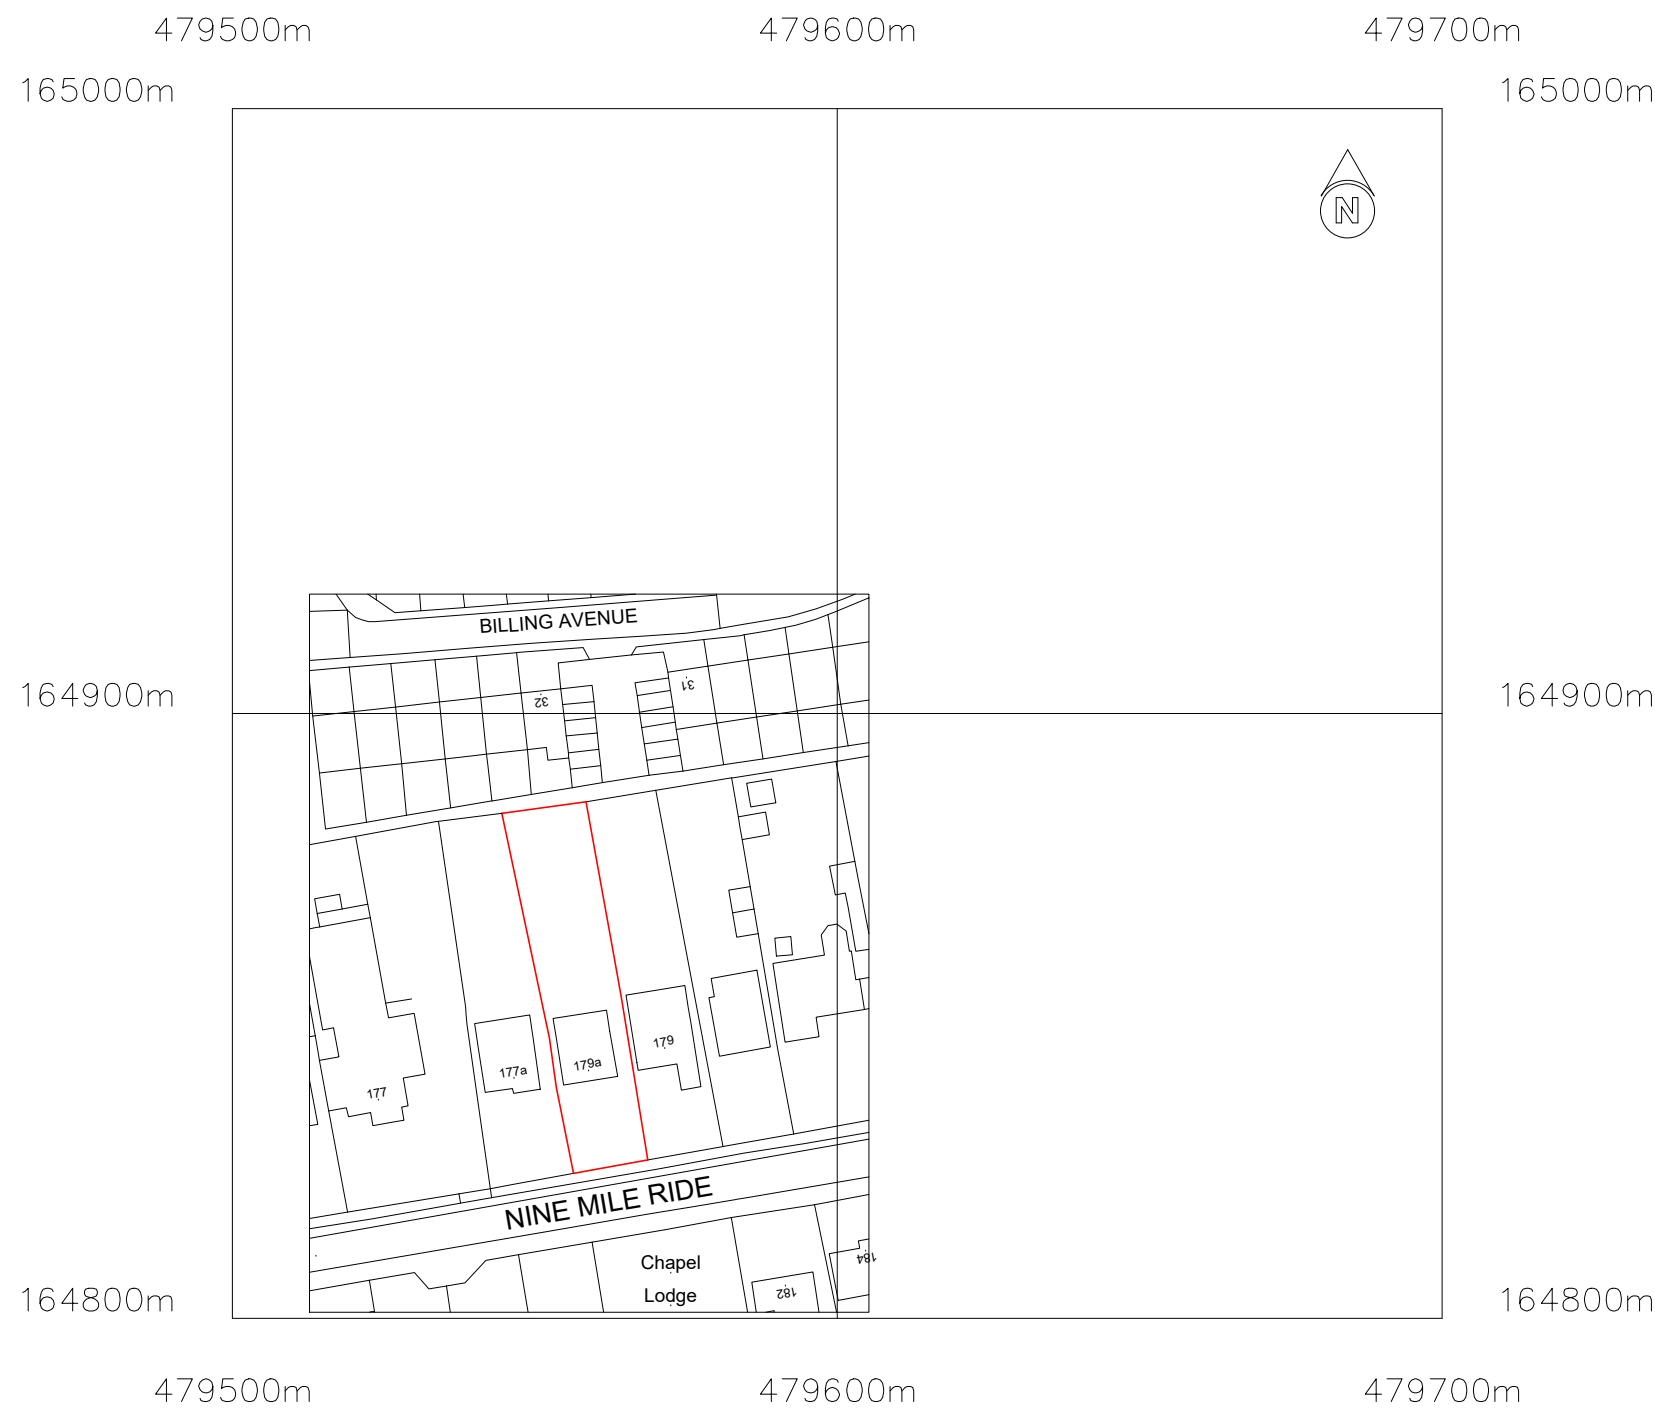

©Crown Copyright and database rights 2026 OS no. AC0000849896

 

METERS  
SCALE 1:1250

- EXISTING STRUCTURE
- PROPOSED STRUCTURE
- REMOVED STRUCTURE
- POSSIBLE STEEL BEAMS
- POSSIBLE KITCHEN PLAN

PROJECT  
PROPOSED EXTENSION & ROOF REPLACED AND  
RAISED CREATING HABITABLE ACCOMMODATION  
AT: 179A NINE MILE RIDE  
FINCHAMPSTEAD  
RG40 4JD

TITLE  
EXISTING FLOOR PLAN, ELEVATIONS  
& LOCAL PLAN

 **Cranford Design Ltd**  
Architectural Services,  
CAD Design & Draughting

|                       |   |
|-----------------------|---|
| DATE<br>FEBRUARY 2026 | Tel: 01252 872657<br>Mob: 07525 064570<br>E-mail: info@cranforddesign.co.uk<br>Website: www.cranforddesign.co.uk |
| SCALE<br>SEE DRAWING  | Centaur House<br>Ancells Business Park, Ancells Road<br>Fleet GU51 2UJ                                           |

DRAWING NUMBER

D3195-01

A1 PAPER SIZE

A

These plans must not be acted upon  
until the appropriate planning and  
building regulation approvals have  
been granted. Should the works be  
undertaken prior to the above  
approvals being in place it is done  
so entirely at the clients own risk.