

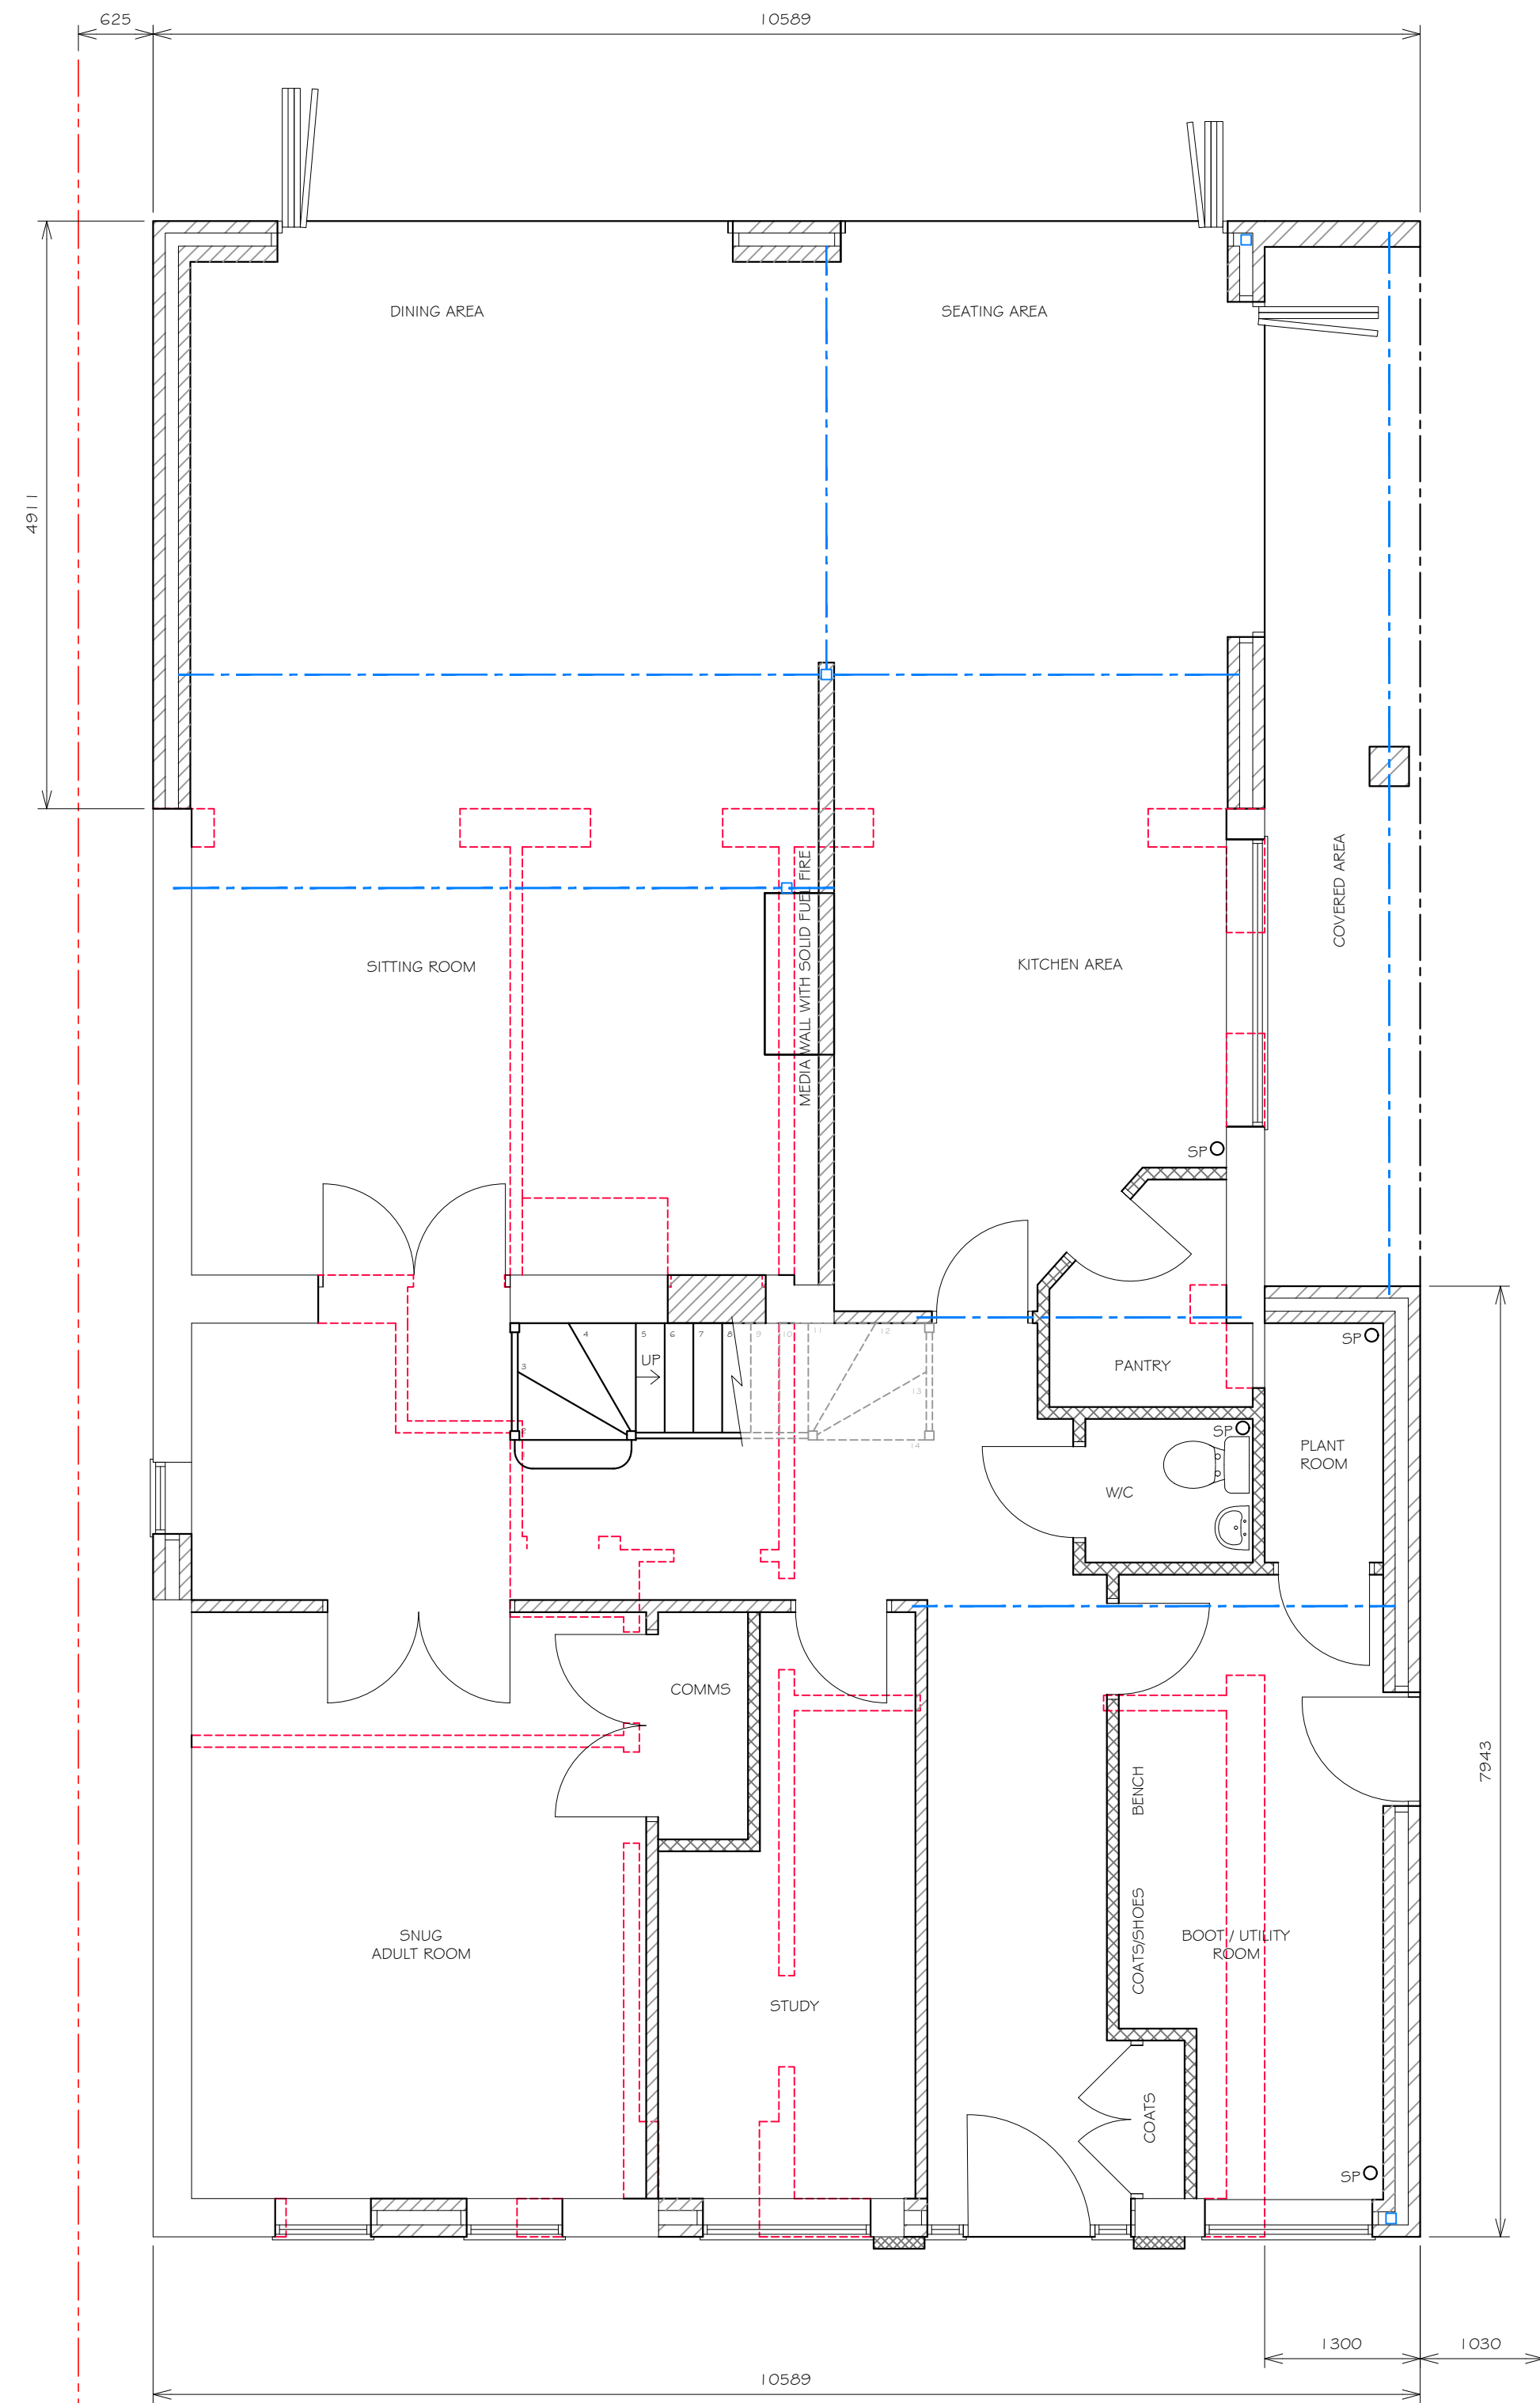


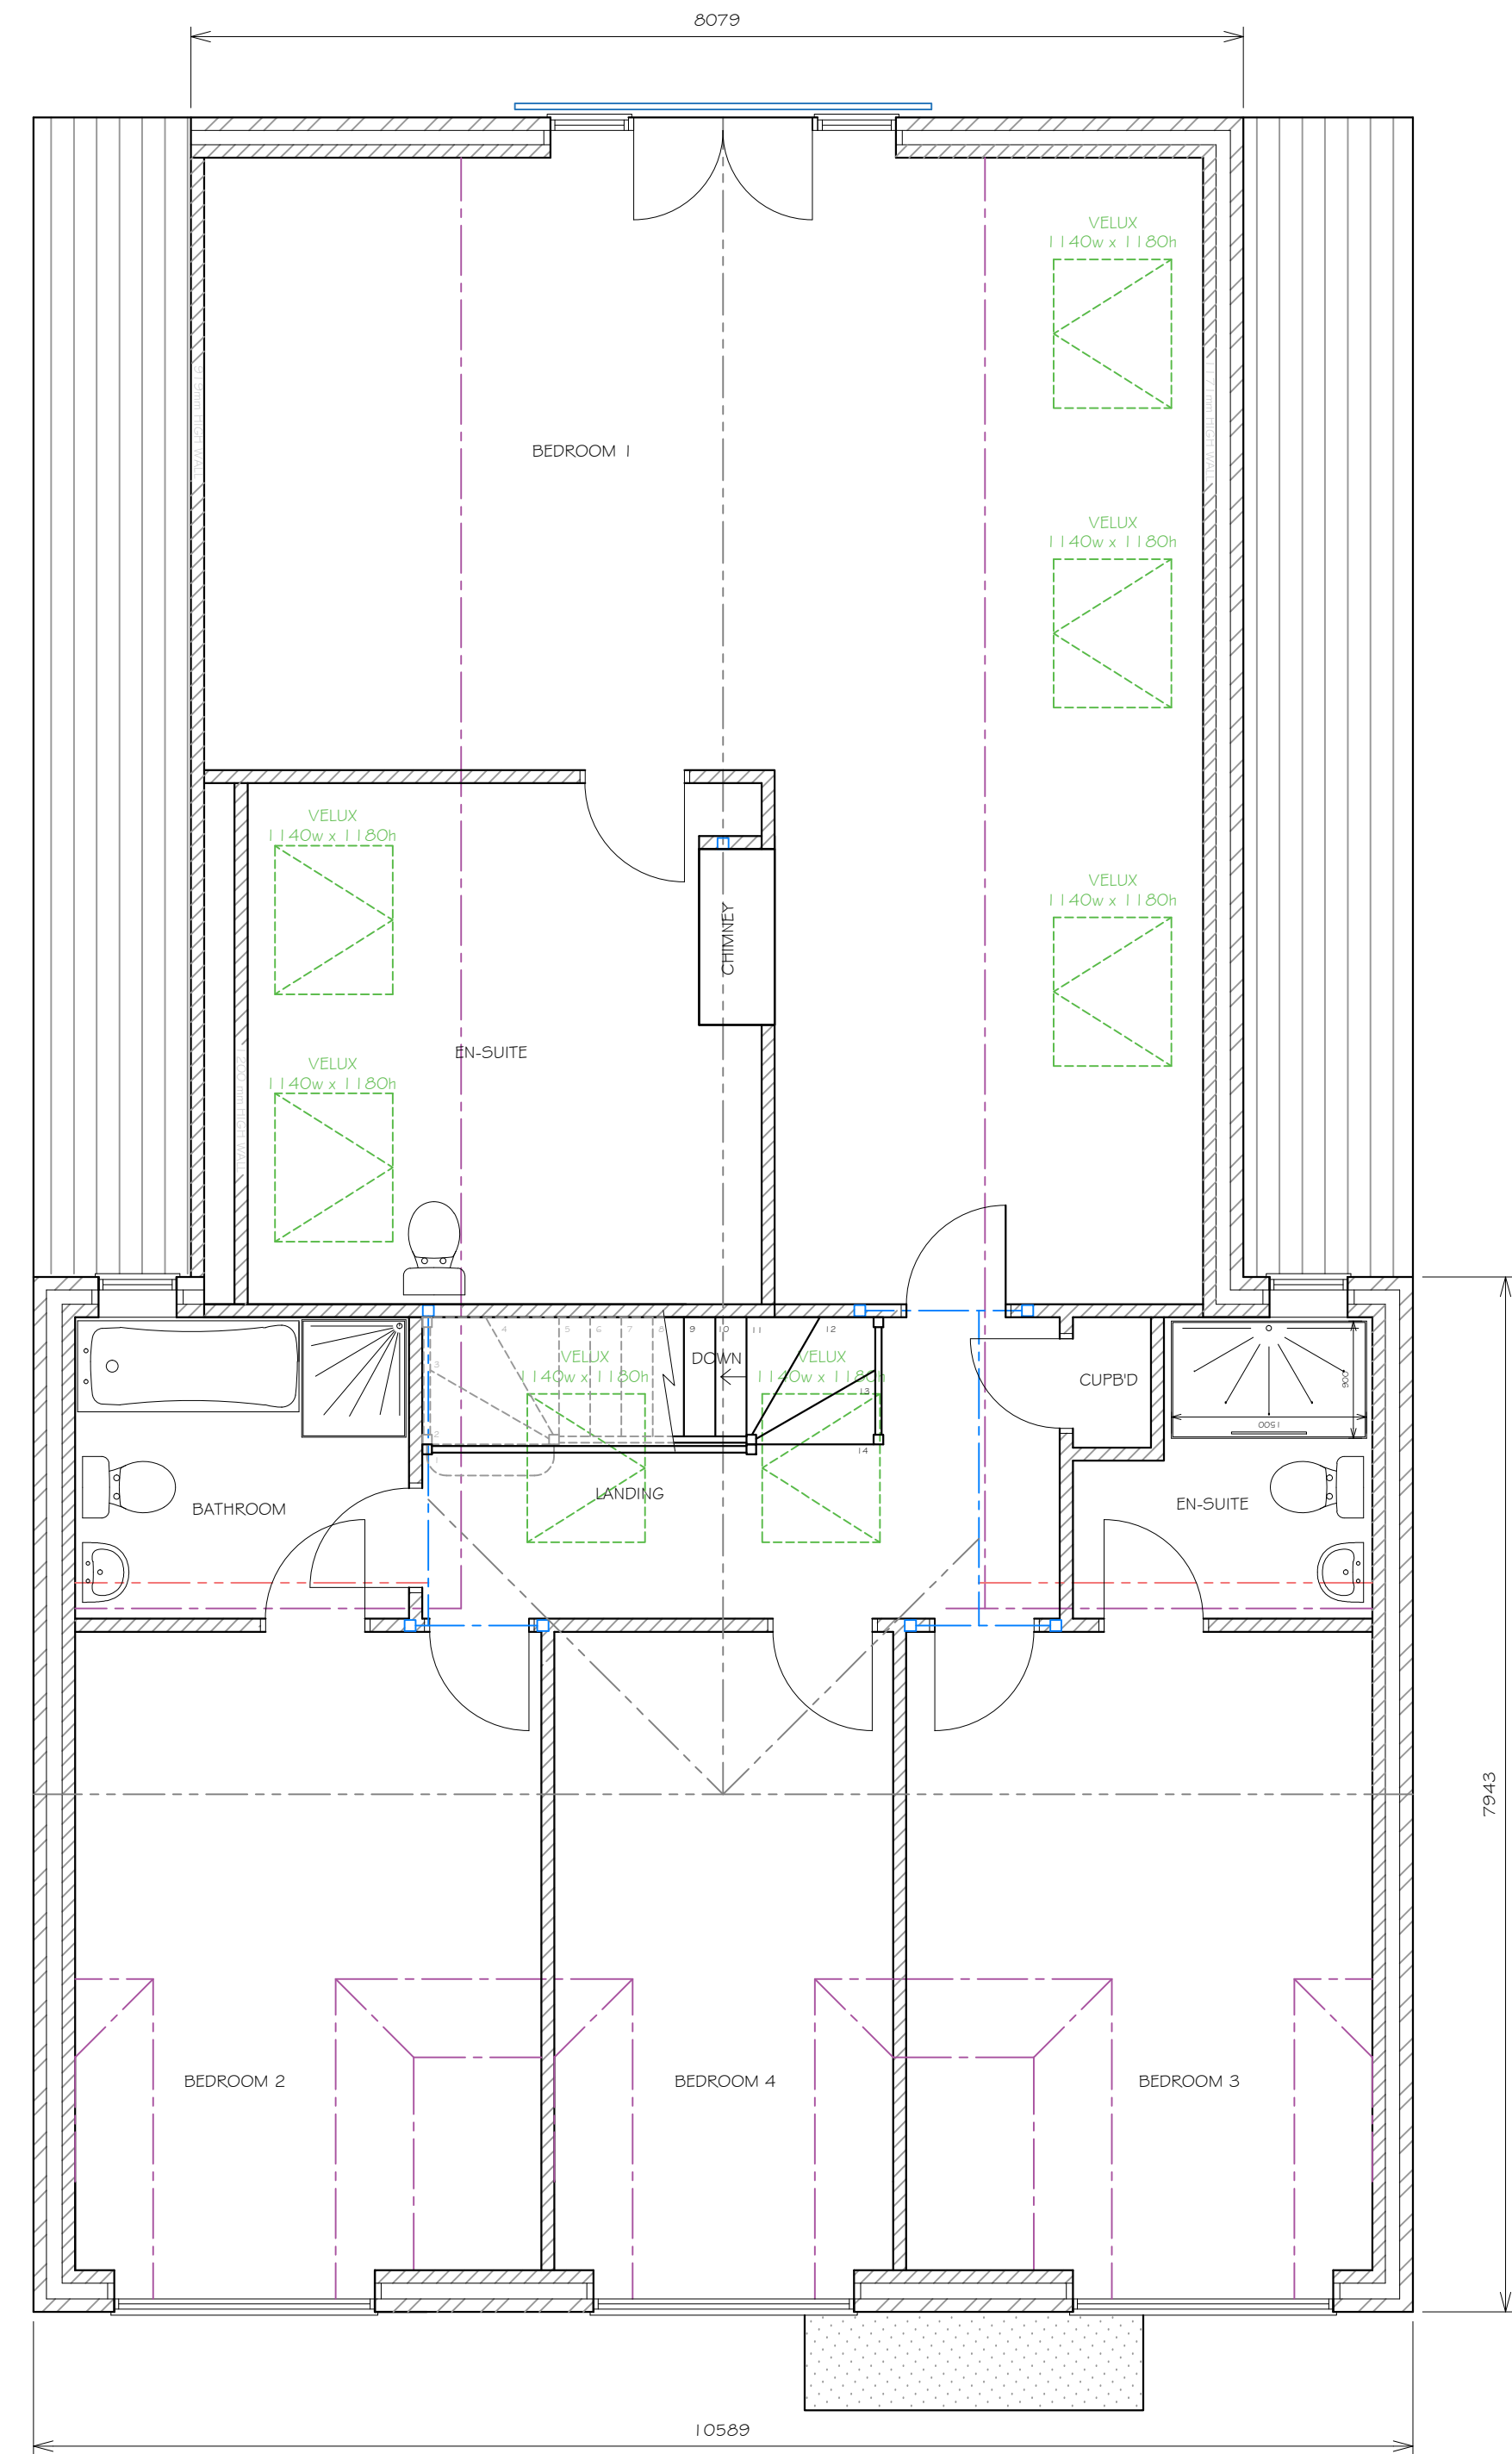

PROPOSED GROUND FLOOR PLAN

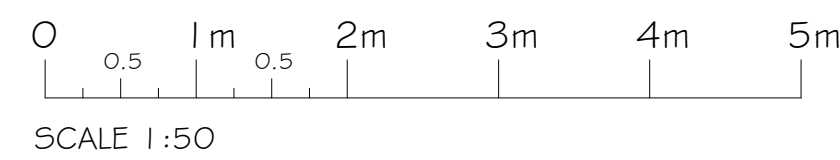

PROPOSED FIRST FLOOR PLAN

- EXISTING STRUCTURE
- PROPOSED STRUCTURE
- REMOVED STRUCTURE
- POSSIBLE STEEL BEAMS
- POSSIBLE KITCHEN PLAN

PROJECT
PROPOSED EXTENSION & ROOF REPLACED AND
RAISED CREATING HABITABLE ACCOMMODATION
AT: 179A NINE MILE RIDE
FINCHAMPSTEAD
RG40 4JD

TITLE
PROPOSED FLOOR PLANS



Cranford Design Ltd
Architectural Services,
CAD Design & Draughting

DATE
FEBRUARY 2026
Mobile: 07525 064570
E-mail: info@cranforddesign.co.uk
Website: www.cranforddesign.co.uk
SCALE
SEE DRAWING
Centaur House
Ancells Business Park, Ancells Road
Fleet GU51 2UJ

DRAWING NUMBER

D3195-02

A1 PAPER SIZE A

These plans must not be acted upon until the appropriate planning and building regulation approvals have been granted. Should the works be undertaken prior to the above approvals being in place it is done so entirely at the clients own risk.