
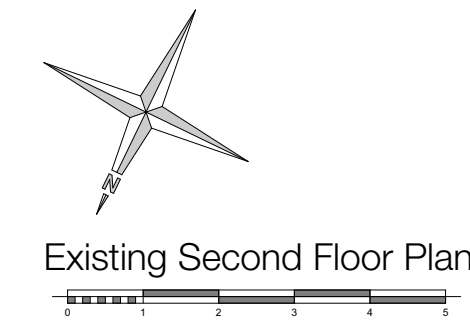


B	21.02.2025	Balcony Added and 25° Line Updated
A	14.01.2025	Council Plans Amended
	14.08.2024	Planning Application Prepared
Rev	Date	Comments


JE ARCHITECTURE
ARCHITECTURE STUDIO

JE Architecture Ltd.
School Hill Cottage
School Hill
Farnham
Surrey
GU10 1HY
E: info@jearchitecture.co.uk
W: www.jearchitecture.co.uk


Client: Mr. Arjun Gill
Project Address: Indigo House Mulberry Business Park Wokingham Berkshire RG41 2GY
Drawing Status: PRELIMINARY
Drawn On: Monday 10 March 2025
Drawn By: Jack Eddy
Scale: 1:100@A1
Drawing Title: Existing Second Floor
Drawing Number: JEA-COU-010b

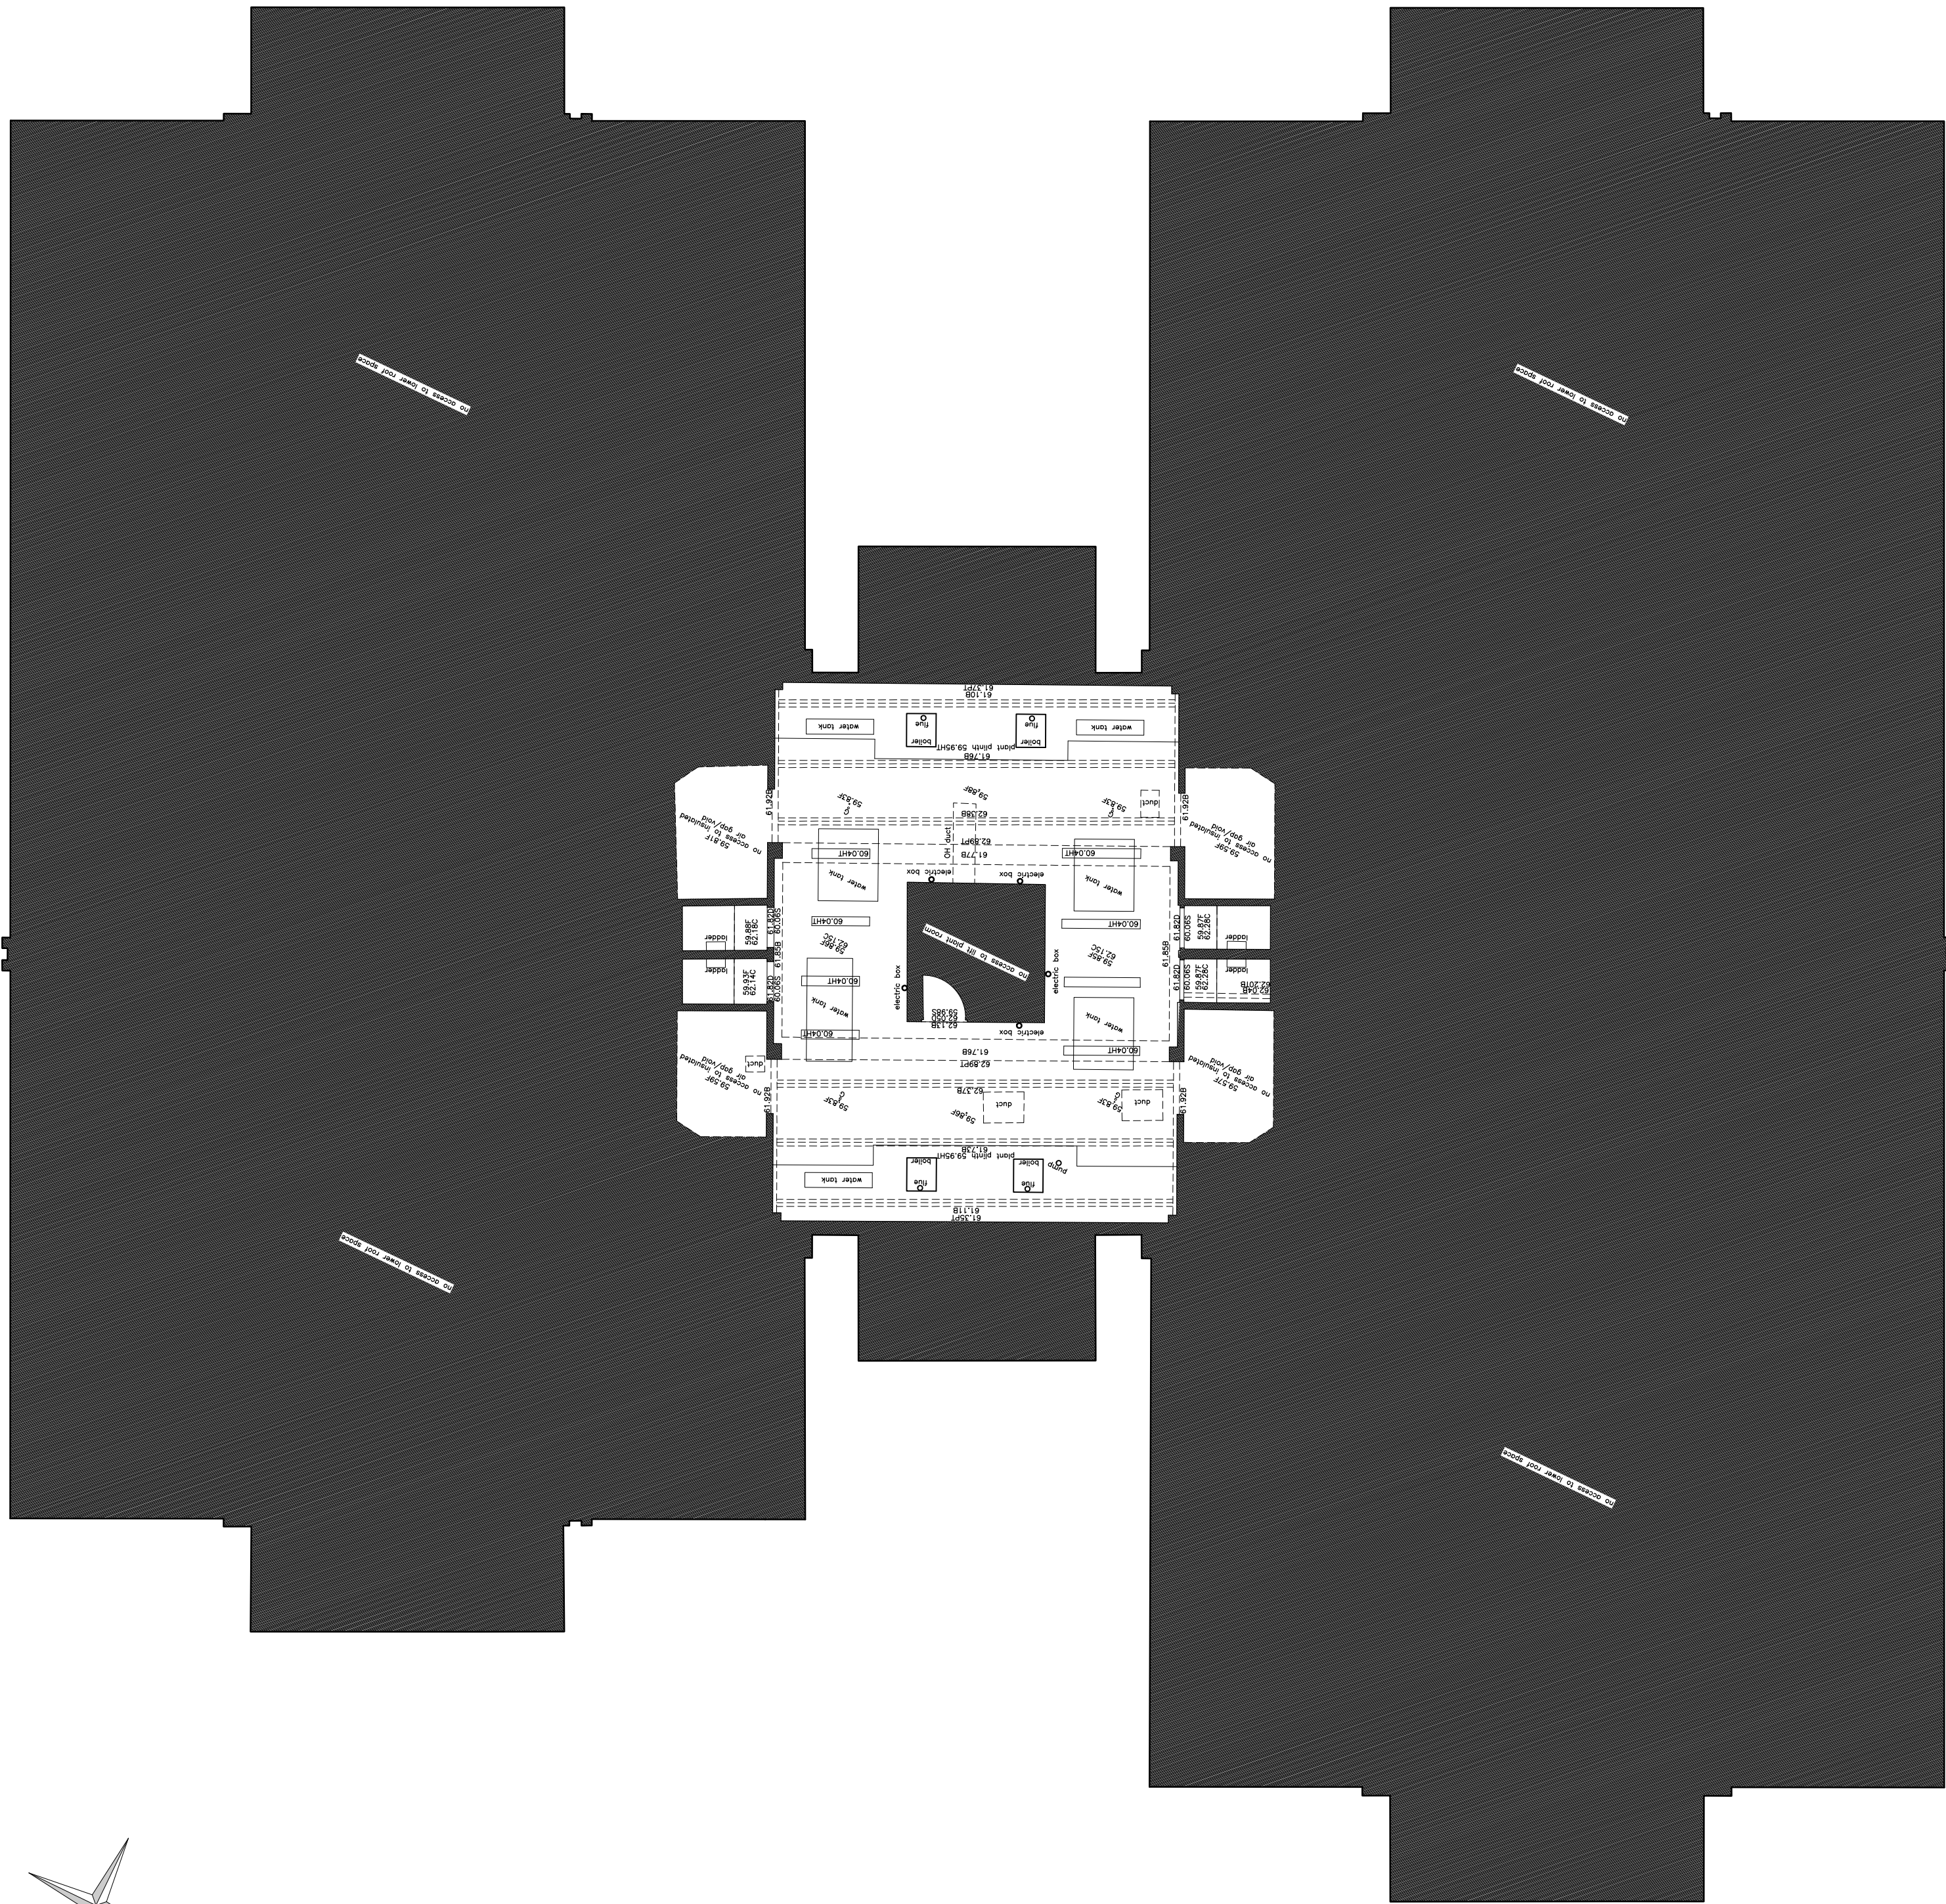

Existing Second Floor Plan

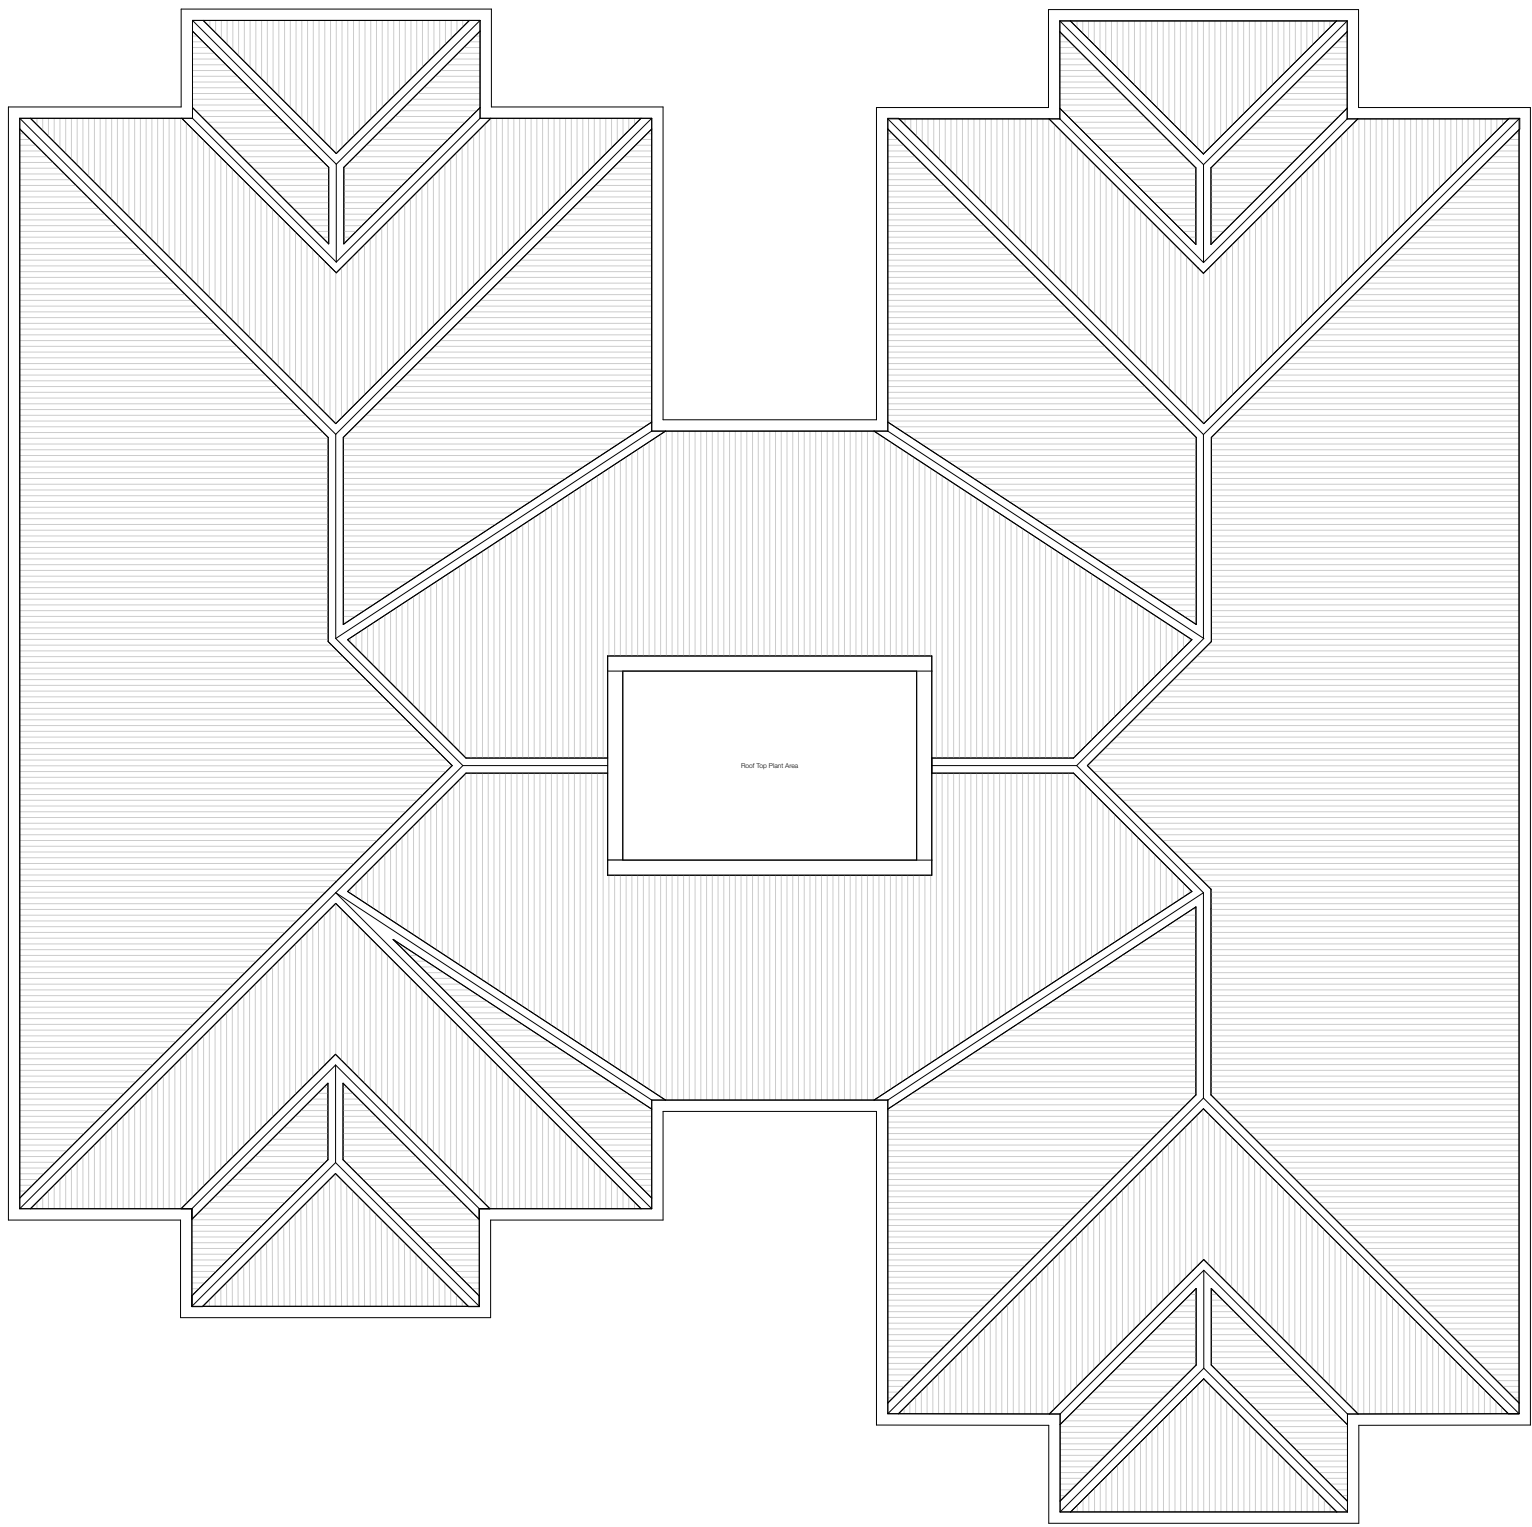

Existing Roof Plan@1:200

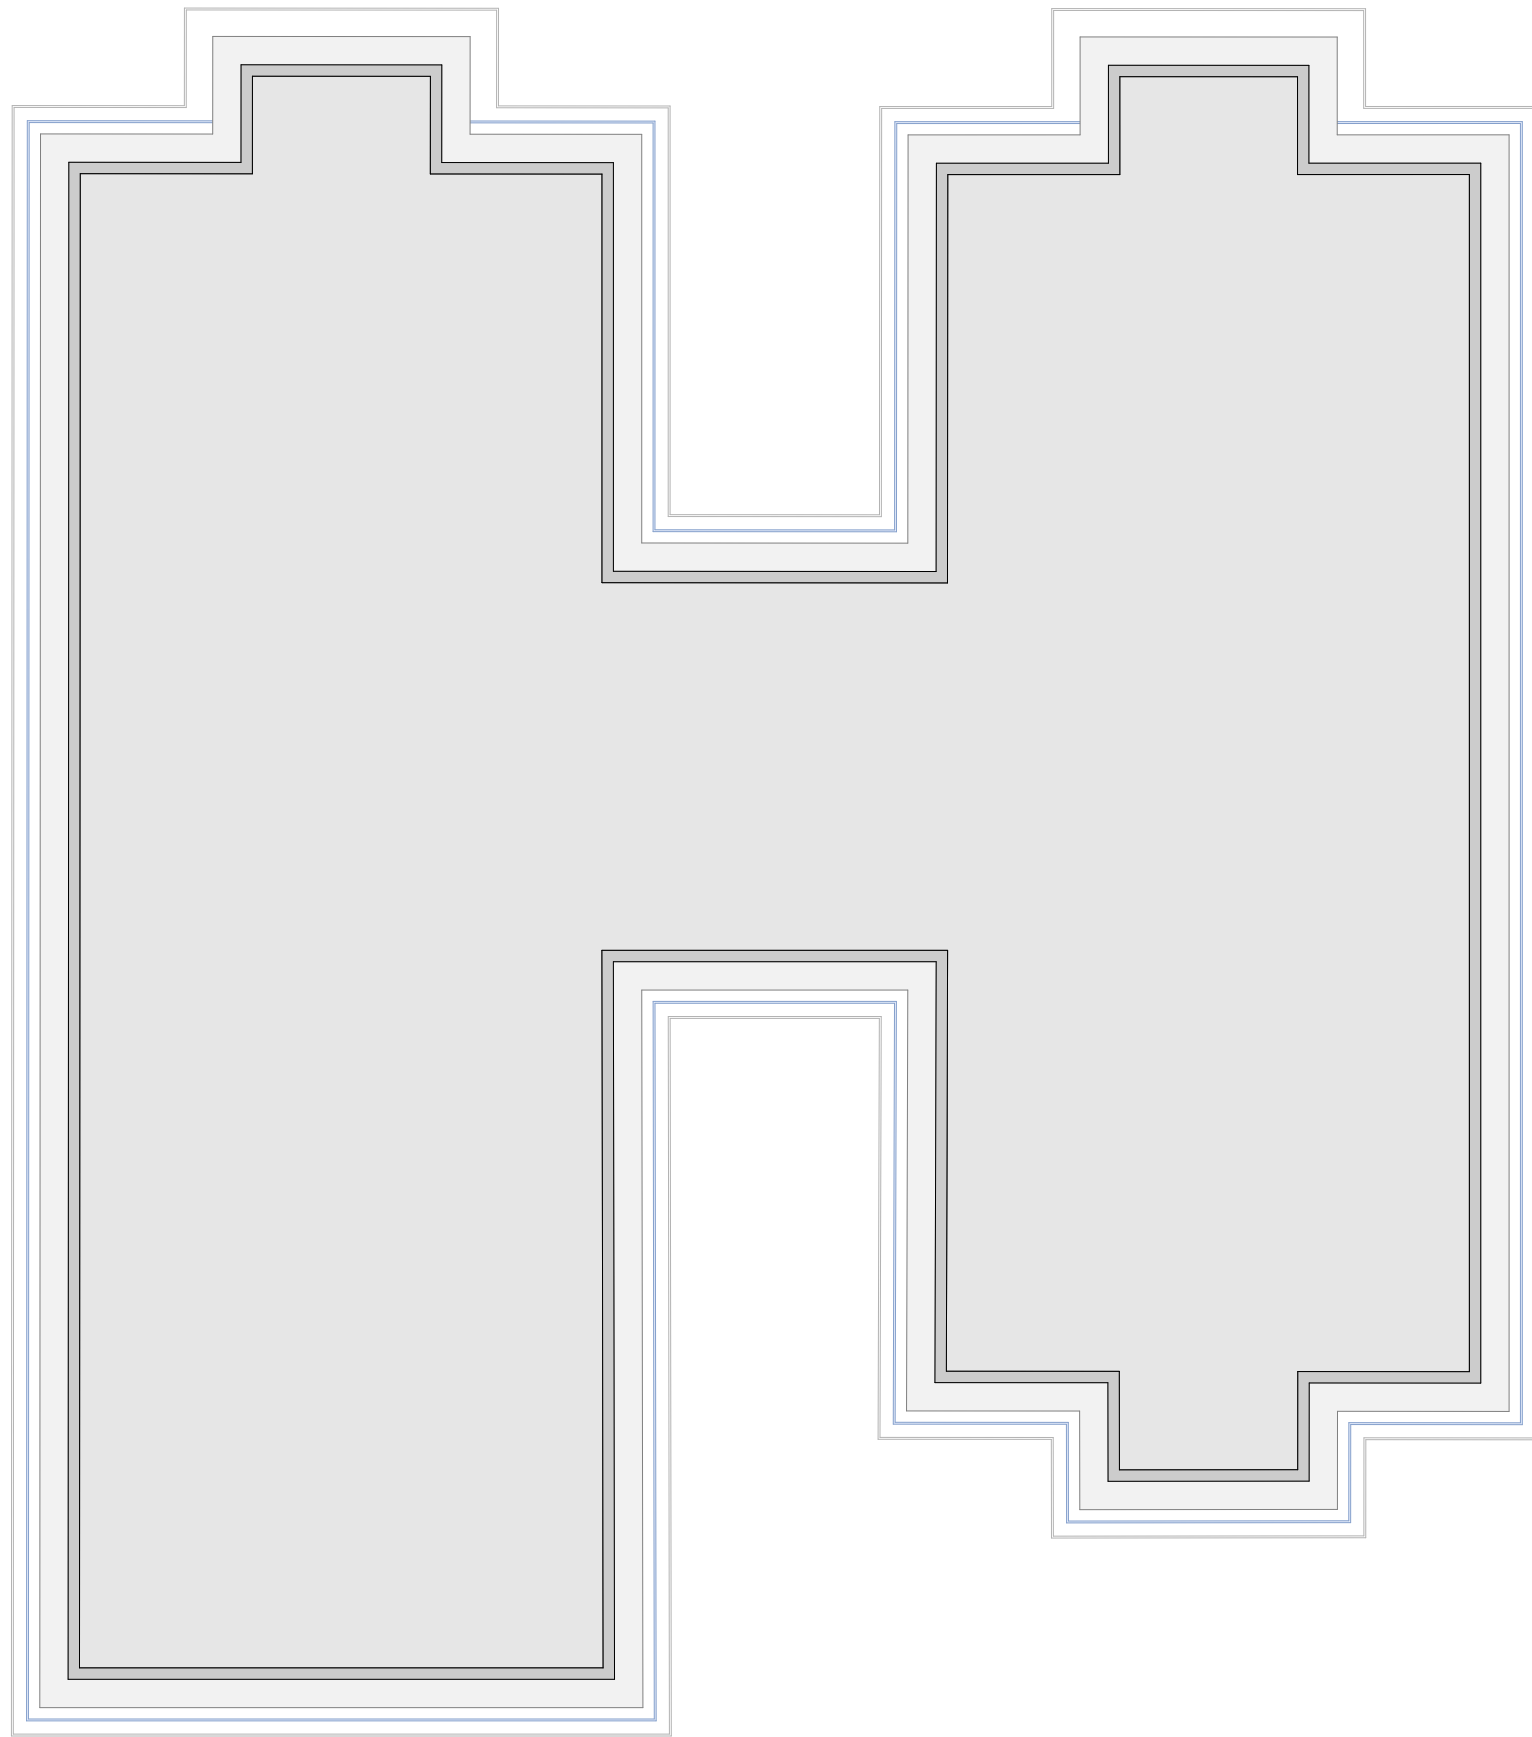

Proposed Roof Plan@1:200