

1. PRECAST PIN KERB CONCRETE EDGING TO Q10/112
2. CONCRETE FOUNDATION TO ENGINEER'S DETAILS

EF PRECAST PIN KERB CONCRETE EDGING - LAID FLUSH


SCALE: 1:20

1. CORDUROY HAZARD WARNING PAVING TO Q25/320, BUTT JOINTED
2. DRY MORTAR LAYING COURSE TO ENGINEER'S DETAIL
3. SUB BASE TO ENGINEER'S DETAIL

HZ HAZARD WARNING TACTILE - CORDUROY

SCALE: 1:20

LAYING PATTERN - STRETCHER BOND

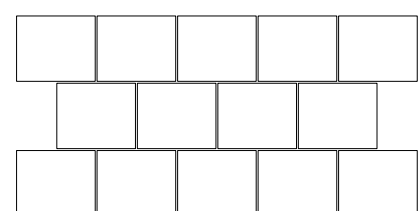


1. BLOCK PAVING TO Q24/110. JOINT WIDTH 2MM
2. LAYING COURSE TO SUPPLIERS AND ENGINEER'S DETAIL
3. SUB-BASE TO ENGINEER'S DETAIL

BP1 TYPICAL BLOCK PAVING

SCALE: 1:20

LAYING PATTERN - STACKED BOND

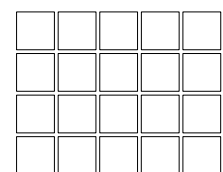


1. GRANITE SETTS TO Q25/140 & Q25/330. JOINT WIDTH 5-10MM.
2. LAYING COURSE TO ENGINEER'S DETAIL
3. SUB-BASE TO ENGINEER'S DETAIL


SE1 NATURAL GRANITE SETTS

SCALE: 1:20

PLAN VIEW

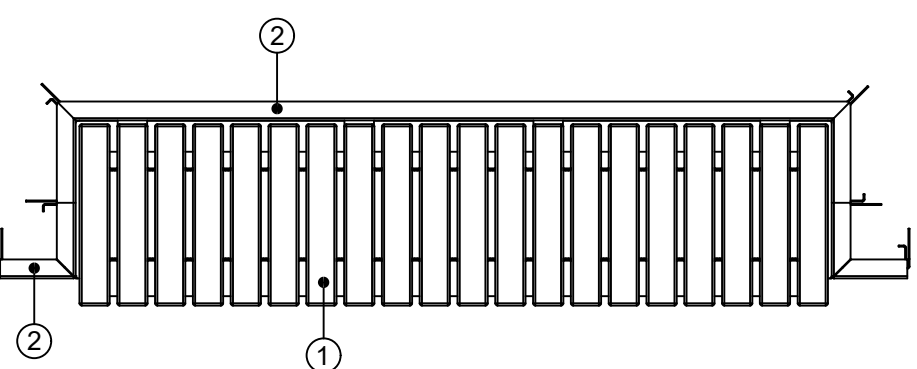


FRONT ELEVATION

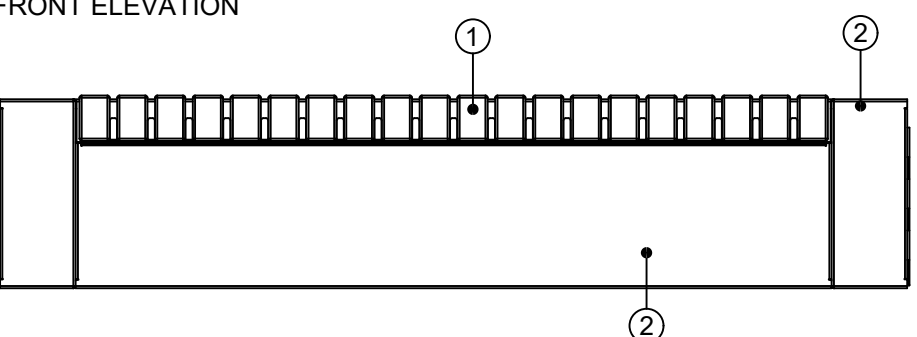

BE1 TYPICAL INTEGRATED BENCH


SCALE: 1:20

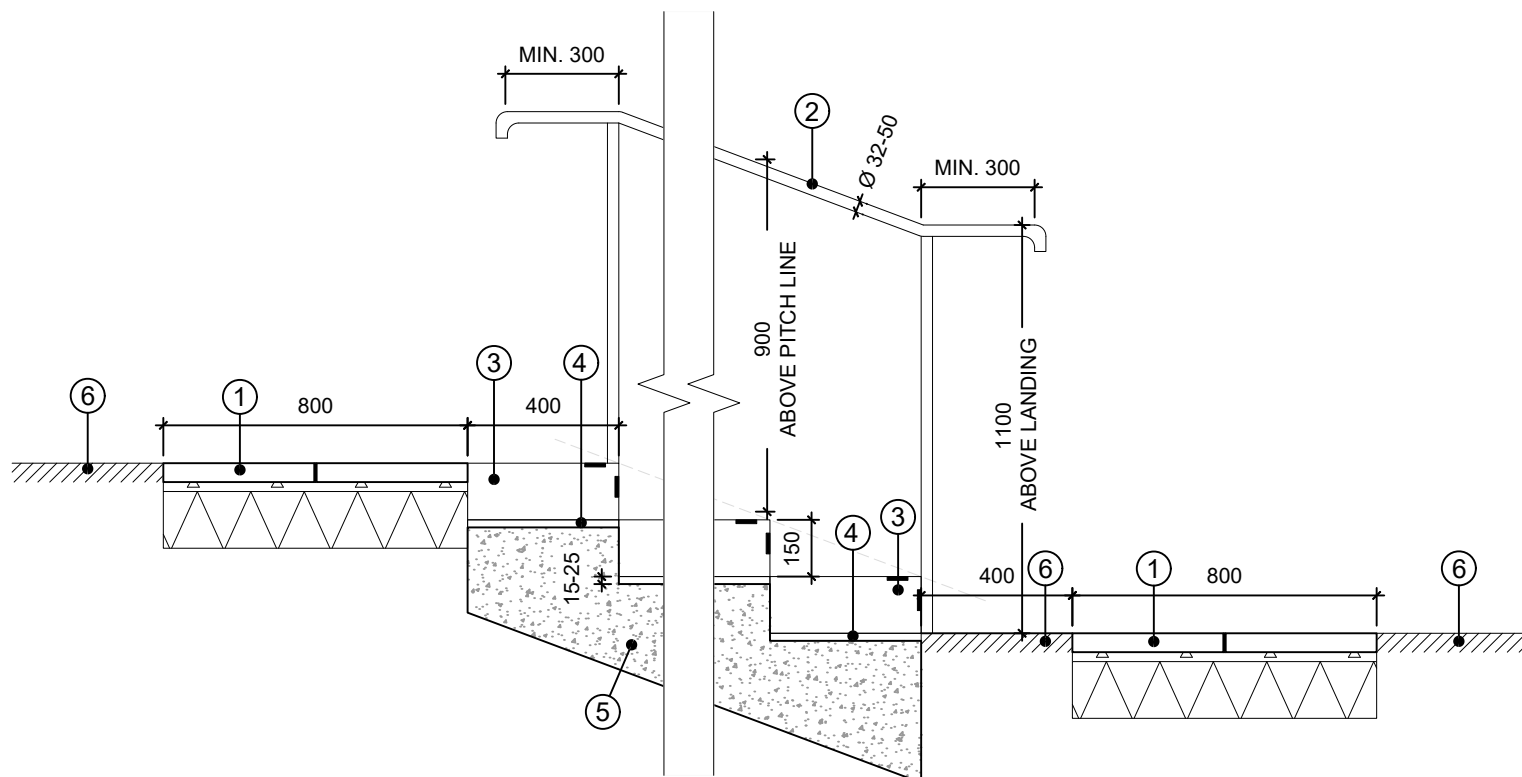


ST1 TYPICAL EXTERNAL STEP

SCALE: 1:20


PLAN VIEW

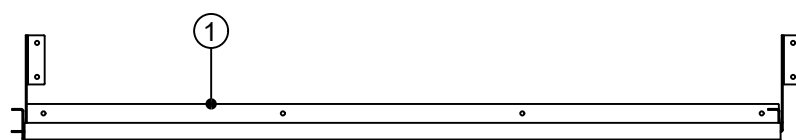


LEFT ELEVATION

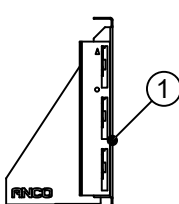


FRONT ELEVATION

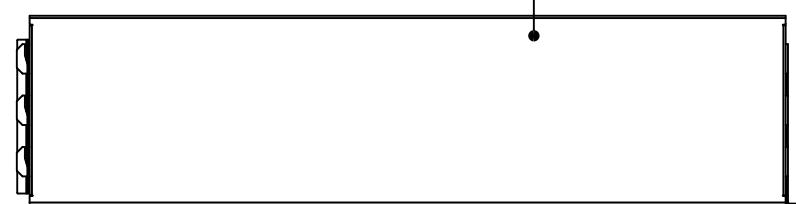

RIGHT ELEVATION

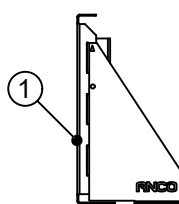


1. HAZARD WARNING PAVING; REFER TO DETAIL HZ & Q24/320.
2. HANDRAIL TO L37/150.
3. CONCRETE STEP UNIT WITH INTEGRATED VISIBILITY STRIPS TO Q25/315. BUTT JOINTED. QUANTITY VARIES TO SUIT HEIGHT OF INDIVIDUAL STAIRCASES. REFER TO J241270-GCL-ZZ-ZZ-D-L-0100. JOINT WIDTH BETWEEN STEP UNITS: 2MM.
4. MORTAR BED LAYING COURSE IN ACCORDANCE WITH STEP UNIT SUPPLIER RECOMMENDATIONS AND TO ENGINEERS DETAILS.
5. IN-SITU POURED CONCRETE STEP FOUNDATION WITH MOISTURE RETARDANT PRIMER APPLIED EVENLY ACROSS THE ENTIRE FOUNDATION IN ACCORDANCE WITH STEP UNIT SUPPLIER RECOMMENDATIONS. REFER TO ENGINEERS DETAILS.
6. HARD LANDSCAPE; REFER TO J241270-GCL-ZZ-ZZ-D-L-0100 FOR INDIVIDUAL SURFACE

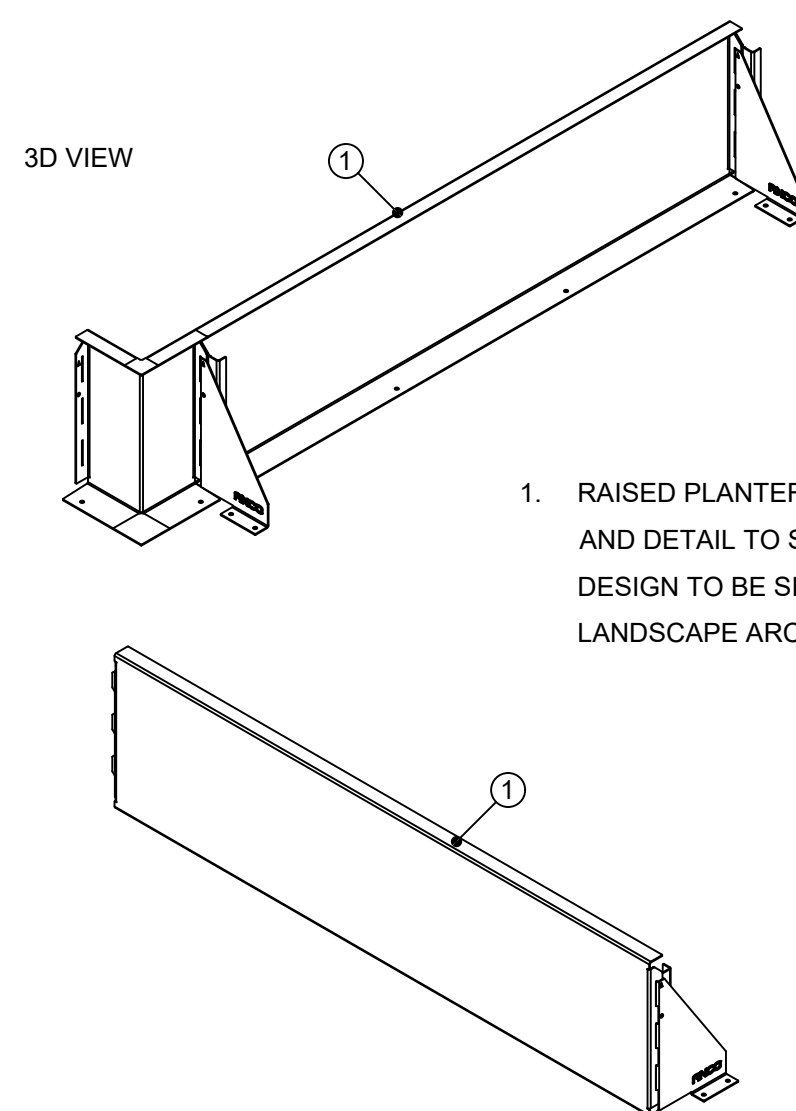

1. RAISED PLANTER EDGE TO Q10/200. FINAL FORM AND DETAIL TO SUPPLIERS FABRICATION DESIGN. DESIGN TO BE SIGNED OFF BY PROJECT LANDSCAPE ARCHITECT PRIOR TO FABRICATION.

PE1-1 TYPICAL RAISED PLANTER EDGING

SCALE: 1:20

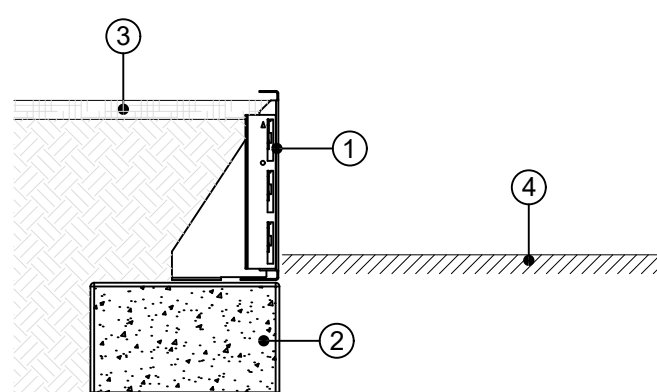


1. RAISED PLANTER EDGE TO Q10/200. HEIGHT VARIES - REFER TO J241270-GCL-ZZ-ZZ-D-L-0100.
2. CONCRETE FOUNDATION FOR RAISED PLANTER EDGE FIXING BELOW FINISHED SURFACE LEVEL. REFER TO PLANTER EDGE MANUFACTURERS GUIDANCE AND PROJECT ENGINEERS DESIGN.
3. SOFT LANDSCAPE BUILD-UP. REFER TO DETAIL PL2 ON J241270-GCL-ZZ-ZZ-D-L-0400.
4. HARD LANDSCAPE BUILD-UP. REFER TO PUBLIC REALM GENERAL ARRANGEMENT PLAN FOR SURFACE FINISH.


PE1-2 TYPICAL RAISED PLANTER EDGING FIXING

SCALE: 1:20

PLAN VIEW

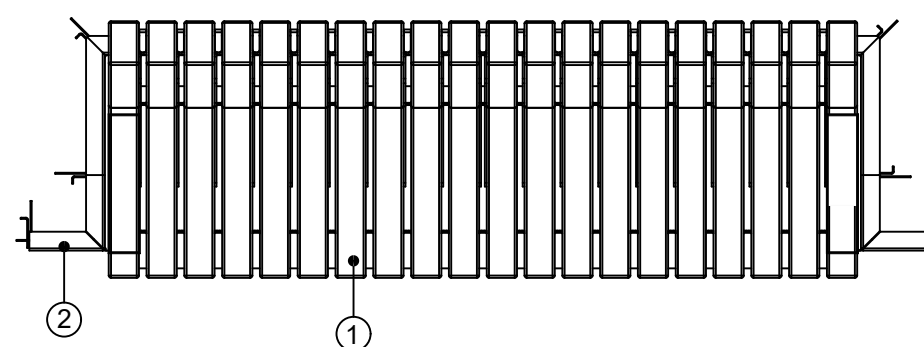


FRONT ELEVATION

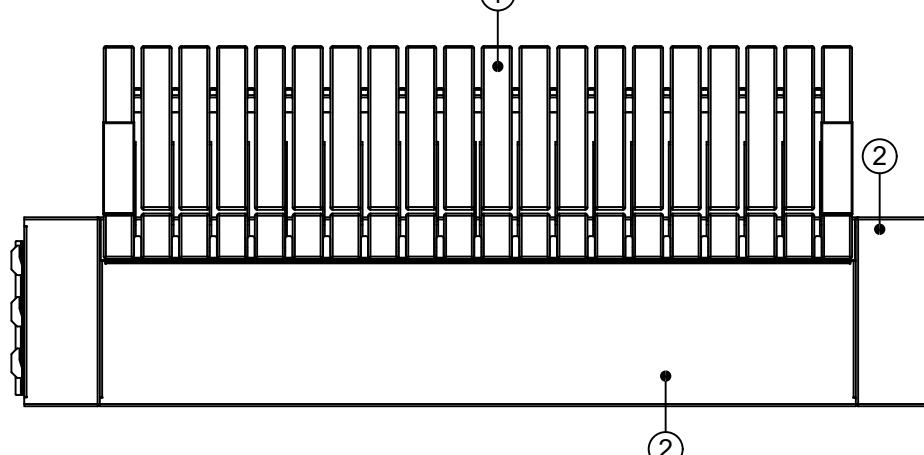


BE2 TYPICAL INTEGRATED SEAT

SCALE: 1:20

3D VIEW

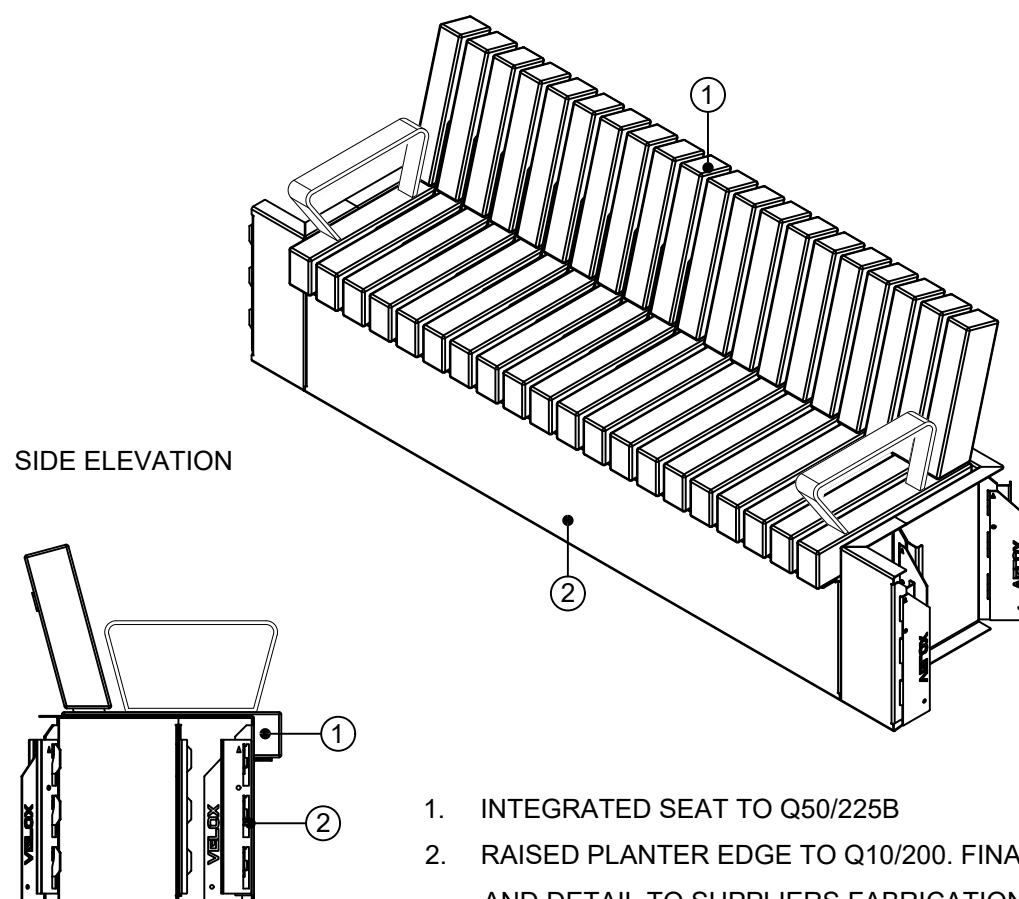

1. INTEGRATED SEAT TO Q50/225B
2. RAISED PLANTER EDGE TO Q10/200. FINAL FORM AND DETAIL TO SUPPLIERS FABRICATION DESIGN. DESIGN TO BE SIGNED OFF BY PROJECT LANDSCAPE ARCHITECT PRIOR TO FABRICATION.

 

NOTES:

1. DRAWING INFORMATION
- 1.1. DRAWING BASED ON: J241270-GCL-ZZ-ZZ-D-L-0100, PUBLIC REALM GENERAL ARRANGEMENT PLAN BY GROUND CONTROL PROFESSIONAL SERVICES
- 1.2. DRAWING TO BE READ IN CONJUNCTION WITH THE FOLLOWING GROUND CONTROL PROFESSIONAL SERVICES' DRAWINGS AND DOCUMENTS:
- J241270-GCL-ZZ-ZZ-D-L-0100 - PUBLIC REALM GENERAL ARRANGEMENT PLAN
- J241270-GCL-ZZ-ZZ-D-L-0400 - SOFT LANDSCAPE DETAILS
- J241270-GCL-ZZ-ZZ-D-L-0500 - PUBLIC REALM LANDSCAPE SECTIONS
- J241270-GCL-ZZ-ZZ-T-L-0600 - NBS LANDSCAPE SPECIFICATION
- J241270-GCL-ZZ-T-L-0800 - DESIGNER'S RISK ASSESSMENT
- 1.3. ALL OTHER HARD LANDSCAPE WORKS AND BOUNDARY TREATMENTS SPECIFIED BY OTHERS.



Ground Control Ltd., Kingfisher House, Radford Way, Billericay, Essex, CM12 0EQ
T: 01277 650 697 E: info@ground-control.co.uk www.ground-control.co.uk

Client

BASE BUILD SERVICES LTD

Project (Address)

SAINSBURY'S ARBORFIELD
NINE MILE EXT, READING, RG2 9GB

Drawing title

TYPICAL HARD LANDSCAPE DETAILS

Drawing No.	RIBA Stage	Status	Rev.
J241270-GCL-ZZ-ZZ-D-L-0402	4	-	C01
GC Project ID	Issue Status	Drawn by	Checked by
J241270	TENDER	AN	CC
Scale(s)	1st Issue Date	23/12/2024	
1:20 @ A1			

Notes:

1. © This drawing is the copyright of Ground Control Ltd and cannot be reproduced in any form without express consent of the company.
2. Do not scale off this drawing. All written dimensions are to be checked on site prior to commencing works.
3. All discrepancies, errors or omissions are to be reported for clarification before proceeding.