


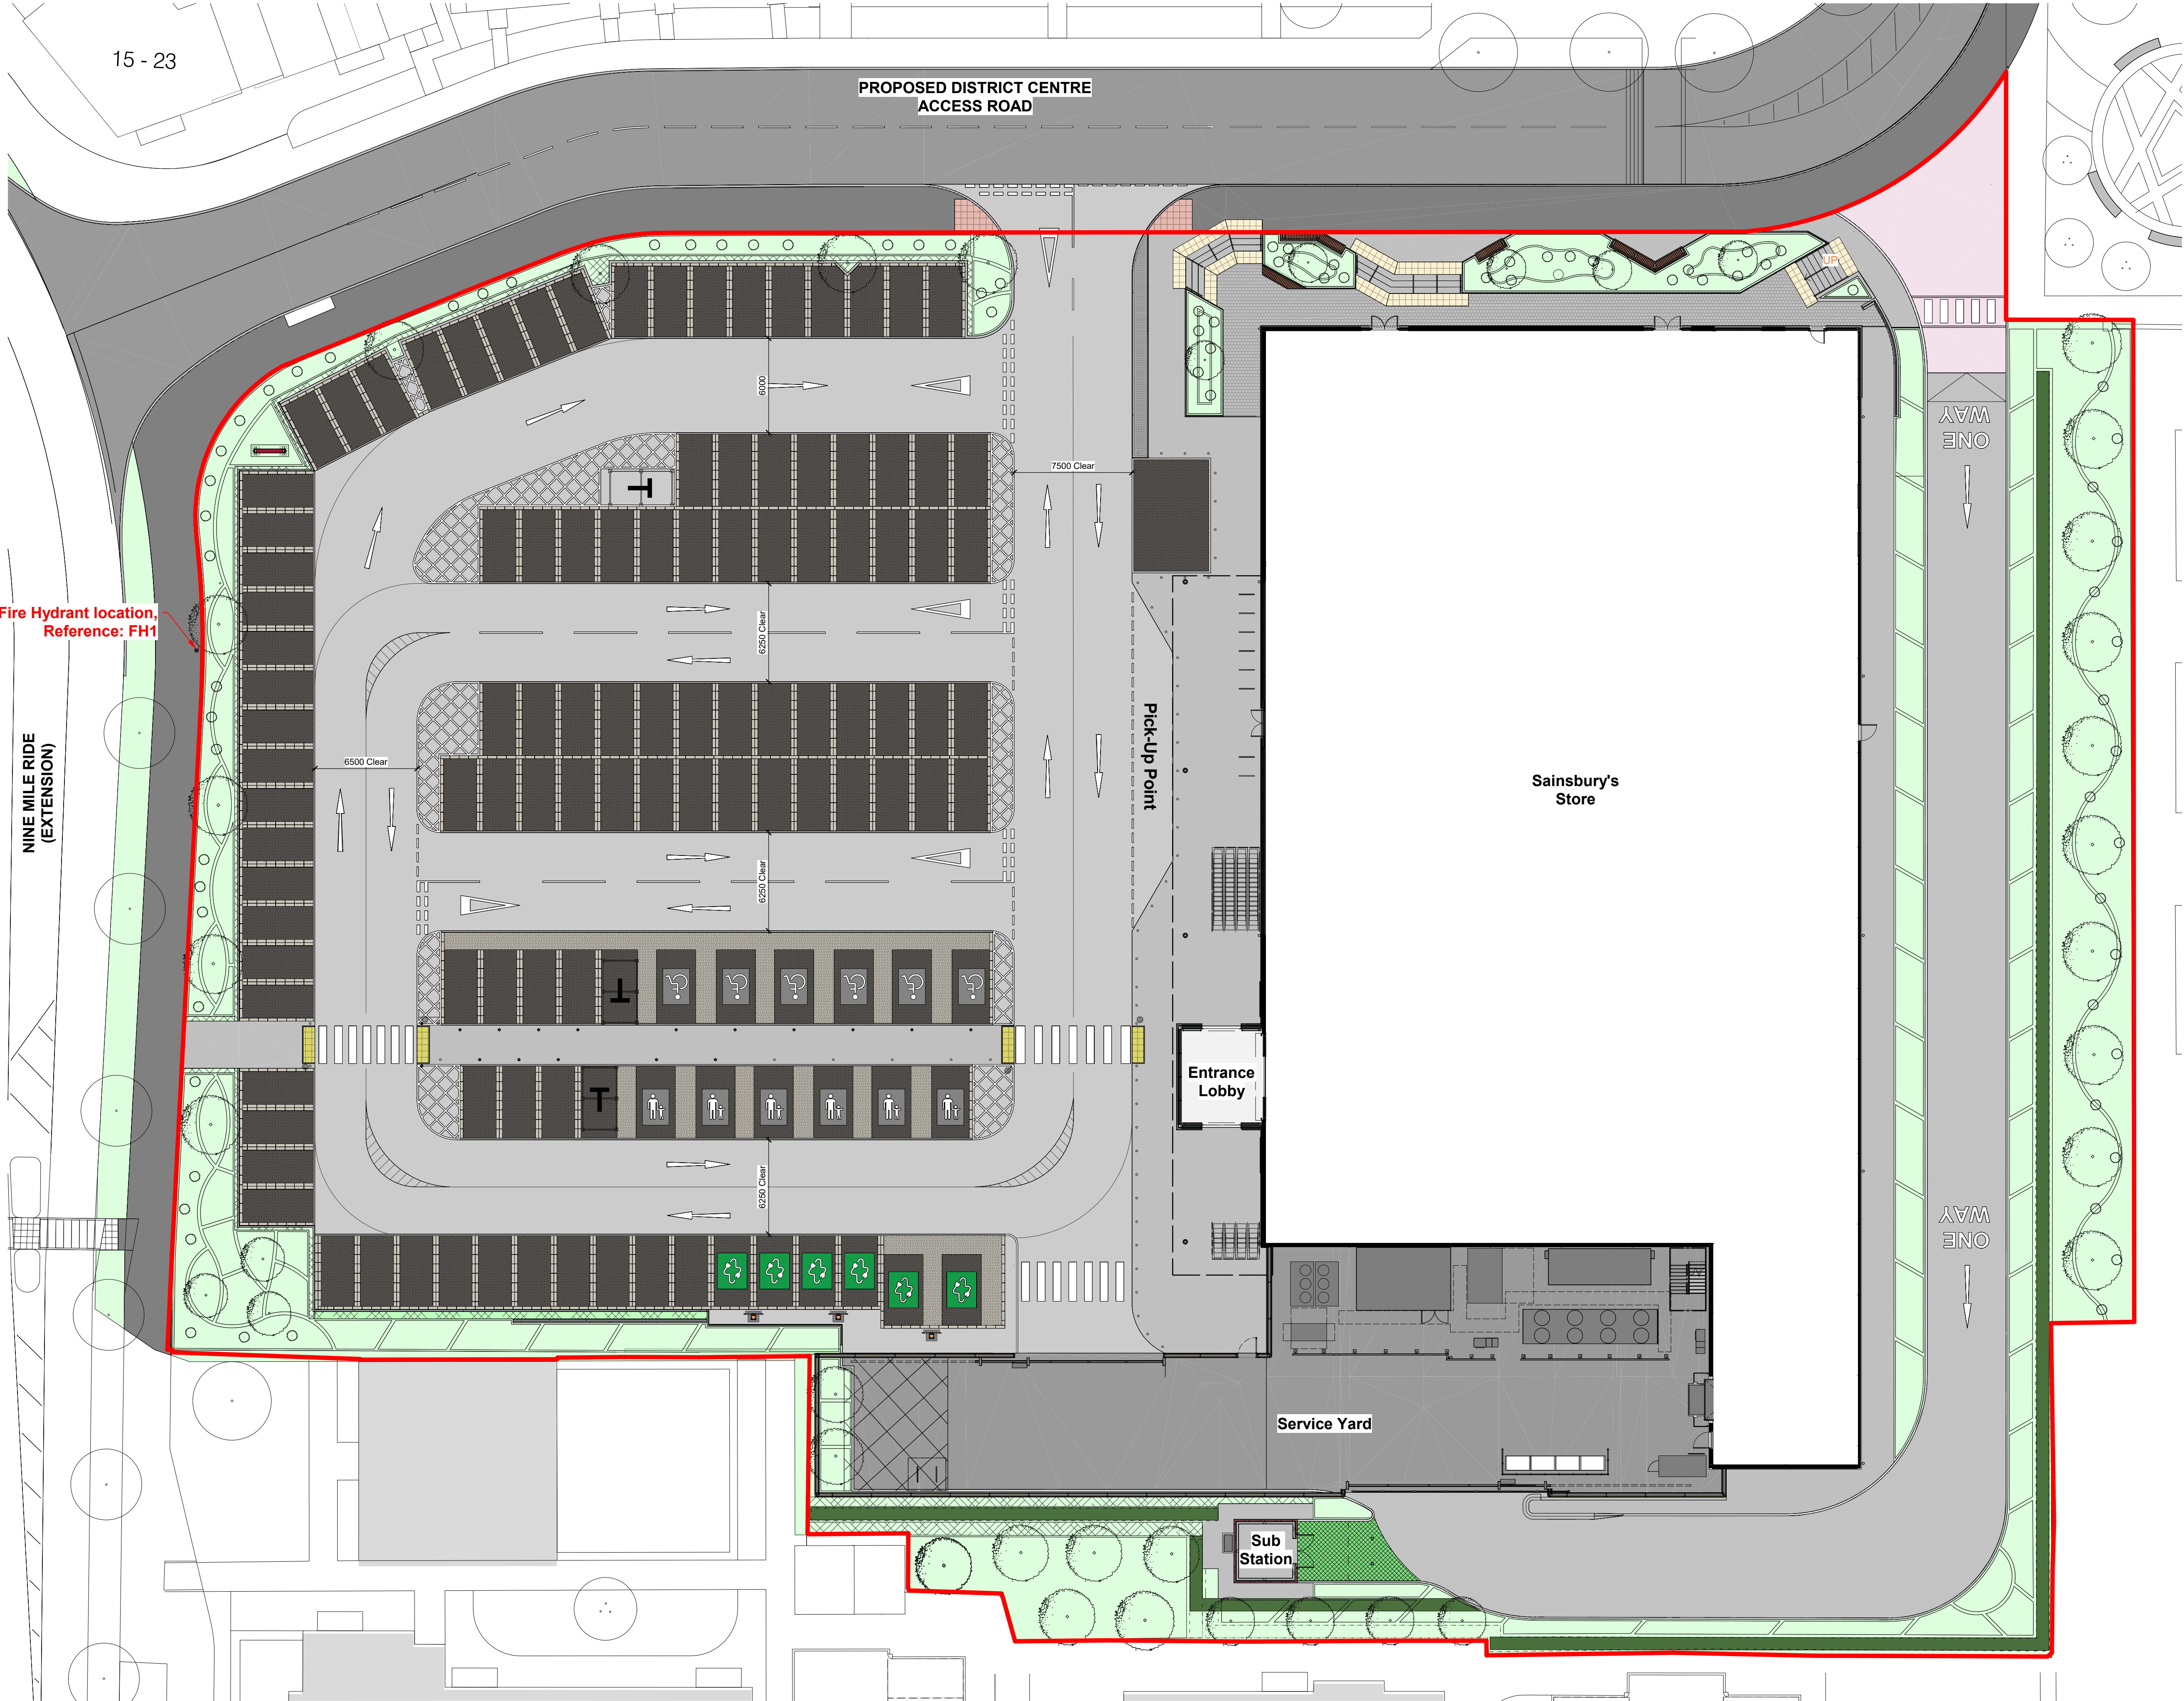

15 - 23

PROPOSED DISTRICT CENTRE
ACCESS ROAD

Sainsbury's
Store

Entrance
Lobby

Service Yard

Sub
Station

Pick-Up Point

ONE
WAY


ONE
WAY

Fire Hydrant location,
Reference: FH1

NINE MILE RIDE
(EXTENSION)

NOTES
DO NOT SCALE FROM THIS DRAWING.
VERIFY ALL DIMENSIONS AND SETTING OUT ON SITE.
NOTIFY ANY DISCREPANCIES TO THE ARCHITECT.
FOR STRUCTURAL INFORMATION, REFER TO
STRUCTURAL ENGINEER'S DRAWINGS.
FOR M&E INFORMATION, REFER TO M&E ENGINEER'S
AND SUB-CONTRACTORS' DRAWINGS.
FOR HEALTH & SAFETY INFORMATION, REFER TO
HEALTH & SAFETY RISK ASSESSMENTS.

0 m 5 10 15 20
1:200

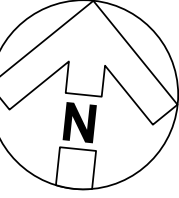

THIS DRAWING IS DERIVED FROM
THE FOLLOWING INFORMATION:

GROUND CONTROL (LANDSCAPING):
Soft Landscaping Strategy Plan Drawing: J241270-GCL-ZZ-ZZ-D-
L-0200, Dated 24/02/2025, Rev C02.

WARNER SURVEYS UTILITY MAPPING LTD:
Utility Mapping Survey Drawing: UM/222/0114/P/0003, Date received
24/10/2022, Rev 0.

ITRANSPORT (HIGHWAYS):
Potential Ghost Island Right Turn Junction Arrangement Drawing:
Date:21/09/2022.

CREST NICHOLSON (SITE CONTEXT):
Plan 1, Red Line Boundary Drawing: CNC-AG-SM-001,
Dated: 09/11/2023, Rev D.

Crest Nicholson Highway General Arrangement Sheet 1 of 2,
Drawing: 60312043/CIV/DC/1000, Dated: 29/08/2024, Rev:P06

GD PARTNERSHIP (STRUCTURAL):
Proposed Levels Drawing:
AS-0000_0000-GDP-Z07-00-DR-C-9201,Rev C05, Dated 07/01/2025

KEY:

Site Boundary Line

REVISION 1 BY: SB CHECKED: TR DATE: 26/03/2025

Initial Issue.

STATUS

A | FOR CONSTRUCTION

CLIENT

Sainsbury's

PROJECT

ARBORFIELD

TITLE

SITE FIRE STRATEGY PLAN

Hadfield Cawkwell Davidson

Broomgrove Lodge, 13 Broomgrove Rd, Sheffield, S10 2LZ T 0114 266 8181 www.hcd.co.uk

HCD PROJECT NO: 2020-096 SCALE: 1:200 @ A1 REV: 1

ASSET/ID PROGRAMME CODE: ORIGINATOR: DIVISION: LEVEL: TYPE: ROLE: NUMBER: XA-6044-2040 | HCD | Z07 | 00 | DR-A-6803

C:\temp\20086-HCD-ZZ-00-M3-A-80001_Site Plan_W523_ssm.baker\X08L.K.rvt | © HCD