


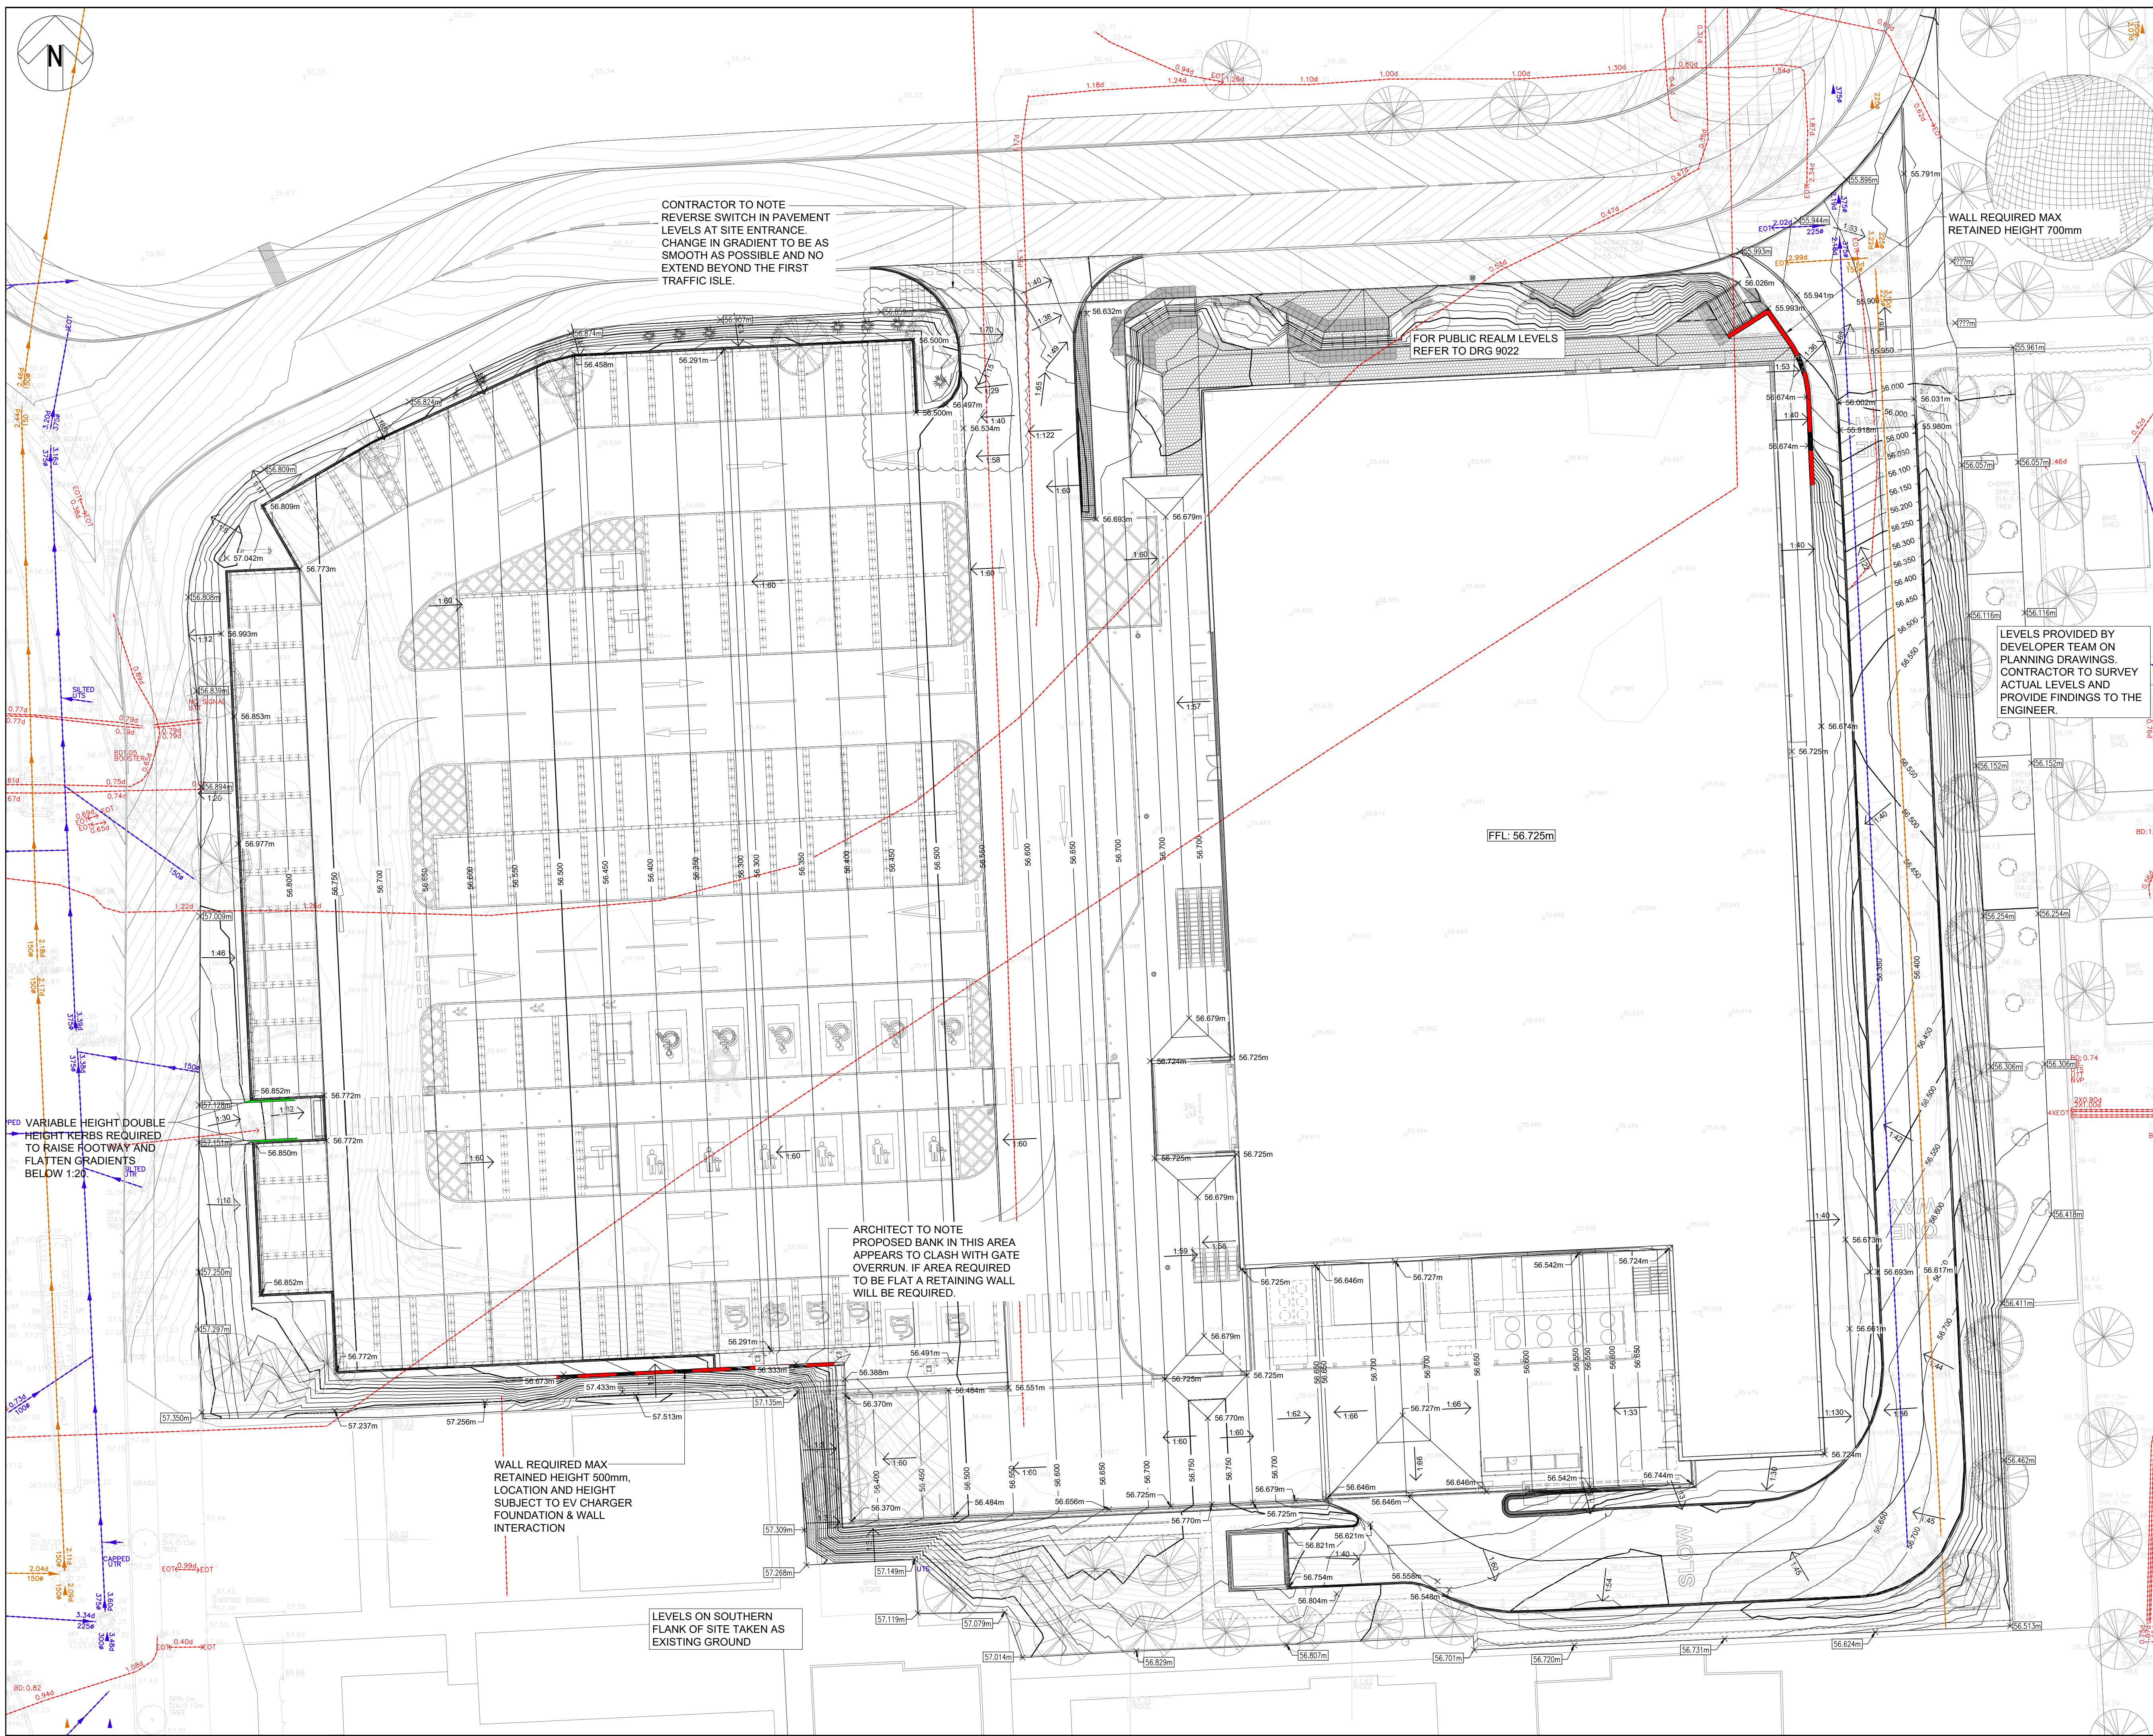

General Notes:

- DO NOT SCALE THIS DRAWING.
- THIS DRAWING IS TO BE READ IN CONJUNCTION WITH ALL RELEVANT ENGINEERS AND ARCHITECTS DRAWINGS, SCHEDULES AND SPECIFICATIONS.
- ALL WORKS SHALL BE INSTALLED & TESTED IN ACCORDANCE WITH SSG APPENDIX C DESIGN & CONSTRUCTION GUIDANCE. SPECIFICATION FOR HIGHWAY WORKS, THE BUILDING REGULATIONS AND ALL RELEVANT BRITISH STANDARDS.

KEY

- MAJOR CONTOUR
- MINOR CONTOUR
- DEVELOPER MAJOR CONTOUR
- DEVELOPER MINOR CONTOUR
- PROPOSED SPOT LEVEL
- APPROXIMATE PROPOSED SURFACE GRADIENT
- PROPOSED DEVELOPERS LEVELS. LEVELS ASSUMED IN SOME AREAS AND SUBJECT TO CONFIRMATION

RISK ASSESSMENT

WE (GD PARTNERSHIP LTD) HAVE LISTED BELOW ONLY ABNORMAL HEALTH AND SAFETY RISKS. WE HAVE ASSUMED THAT THE CONTRACTOR IS COMPETENT IN HEALTH AND SAFETY MATTERS AND WE HAVE EXCLUDED ANY NORMAL RISKS THAT A COMPETENT CONTRACTOR SHOULD IDENTIFY AND ACCOMMODATE AS PART OF THEIR REGULAR ACTIVITIES AND RISK ASSESSMENTS.

DURING CONSTRUCTION;
1. NO RISK

OPERATION / MAINTENANCE / CLEANING;
1. NO RISK

DECOMMISSIONING / DEMOLITION;
1. NO RISK

NOTE

ALL DIMENSIONS AND LEVELS NOTED ON THIS DRAWING TO BE CHECKED AND CONFIRMED BY THE ARCHITECT PRIOR TO ANY FABRICATION WORKS

ALL SETTING OUT TO BE PROVIDED BY THE ARCHITECT & M&E CONSULTANTS

LEVELS REMAIN SUBJECT TO APPROVAL WITH THE DESIGN TEAM, LPA AND THE CLIENT

0 5 10 Meters

C05	07.01.25	M.Ev	JAS	LEVELS TO FRONT OF SITE REVISED FOLLOWING COORDINATION WITH LANDSCAPE ARCHITECT
C04	25.11.24	M.Ev	JAS	LEVELS IN LANDSCAPED AREA BESIDE ENTRANCE REVISED
C03	20.11.24	M.Ev	JAS	LEVELS REVISED AT YARD ENTRANCE AND TO REFLECT EV CHARGER LAYOUT
C02	06.11.24	M.Ev	JAS	LEVELS REVISED TO LATEST SITE PLAN & AECOM DESIGN MODEL DATED 01.11.24. STATUS CHANGED
Rev.	Date:	By:	Chkd:	Revision Notes:

Client:

Sainsbury's

G D Partnership Ltd
Consulting Engineers
The Cart Lodge, Lullingstone Lane, Eynsford, Kent. DA40H2
Tel: 01322 868622 Fax: 01322 861050
Email: contact@gdteam.co.uk

GDP

Project:

SSL ARBORFIELD

Drawing:

PROPOSED LEVELS

Scale: 1:200 at A1 GDP Reference: 21-106

Drawn: M.Ev Checked: JAS Date: MAY23

CONSTRUCTION S4 C05

Project No. AS-0000_0000-GDP-Z07-00-DR- C - 9021

Originator Zone Level Type Role Number