


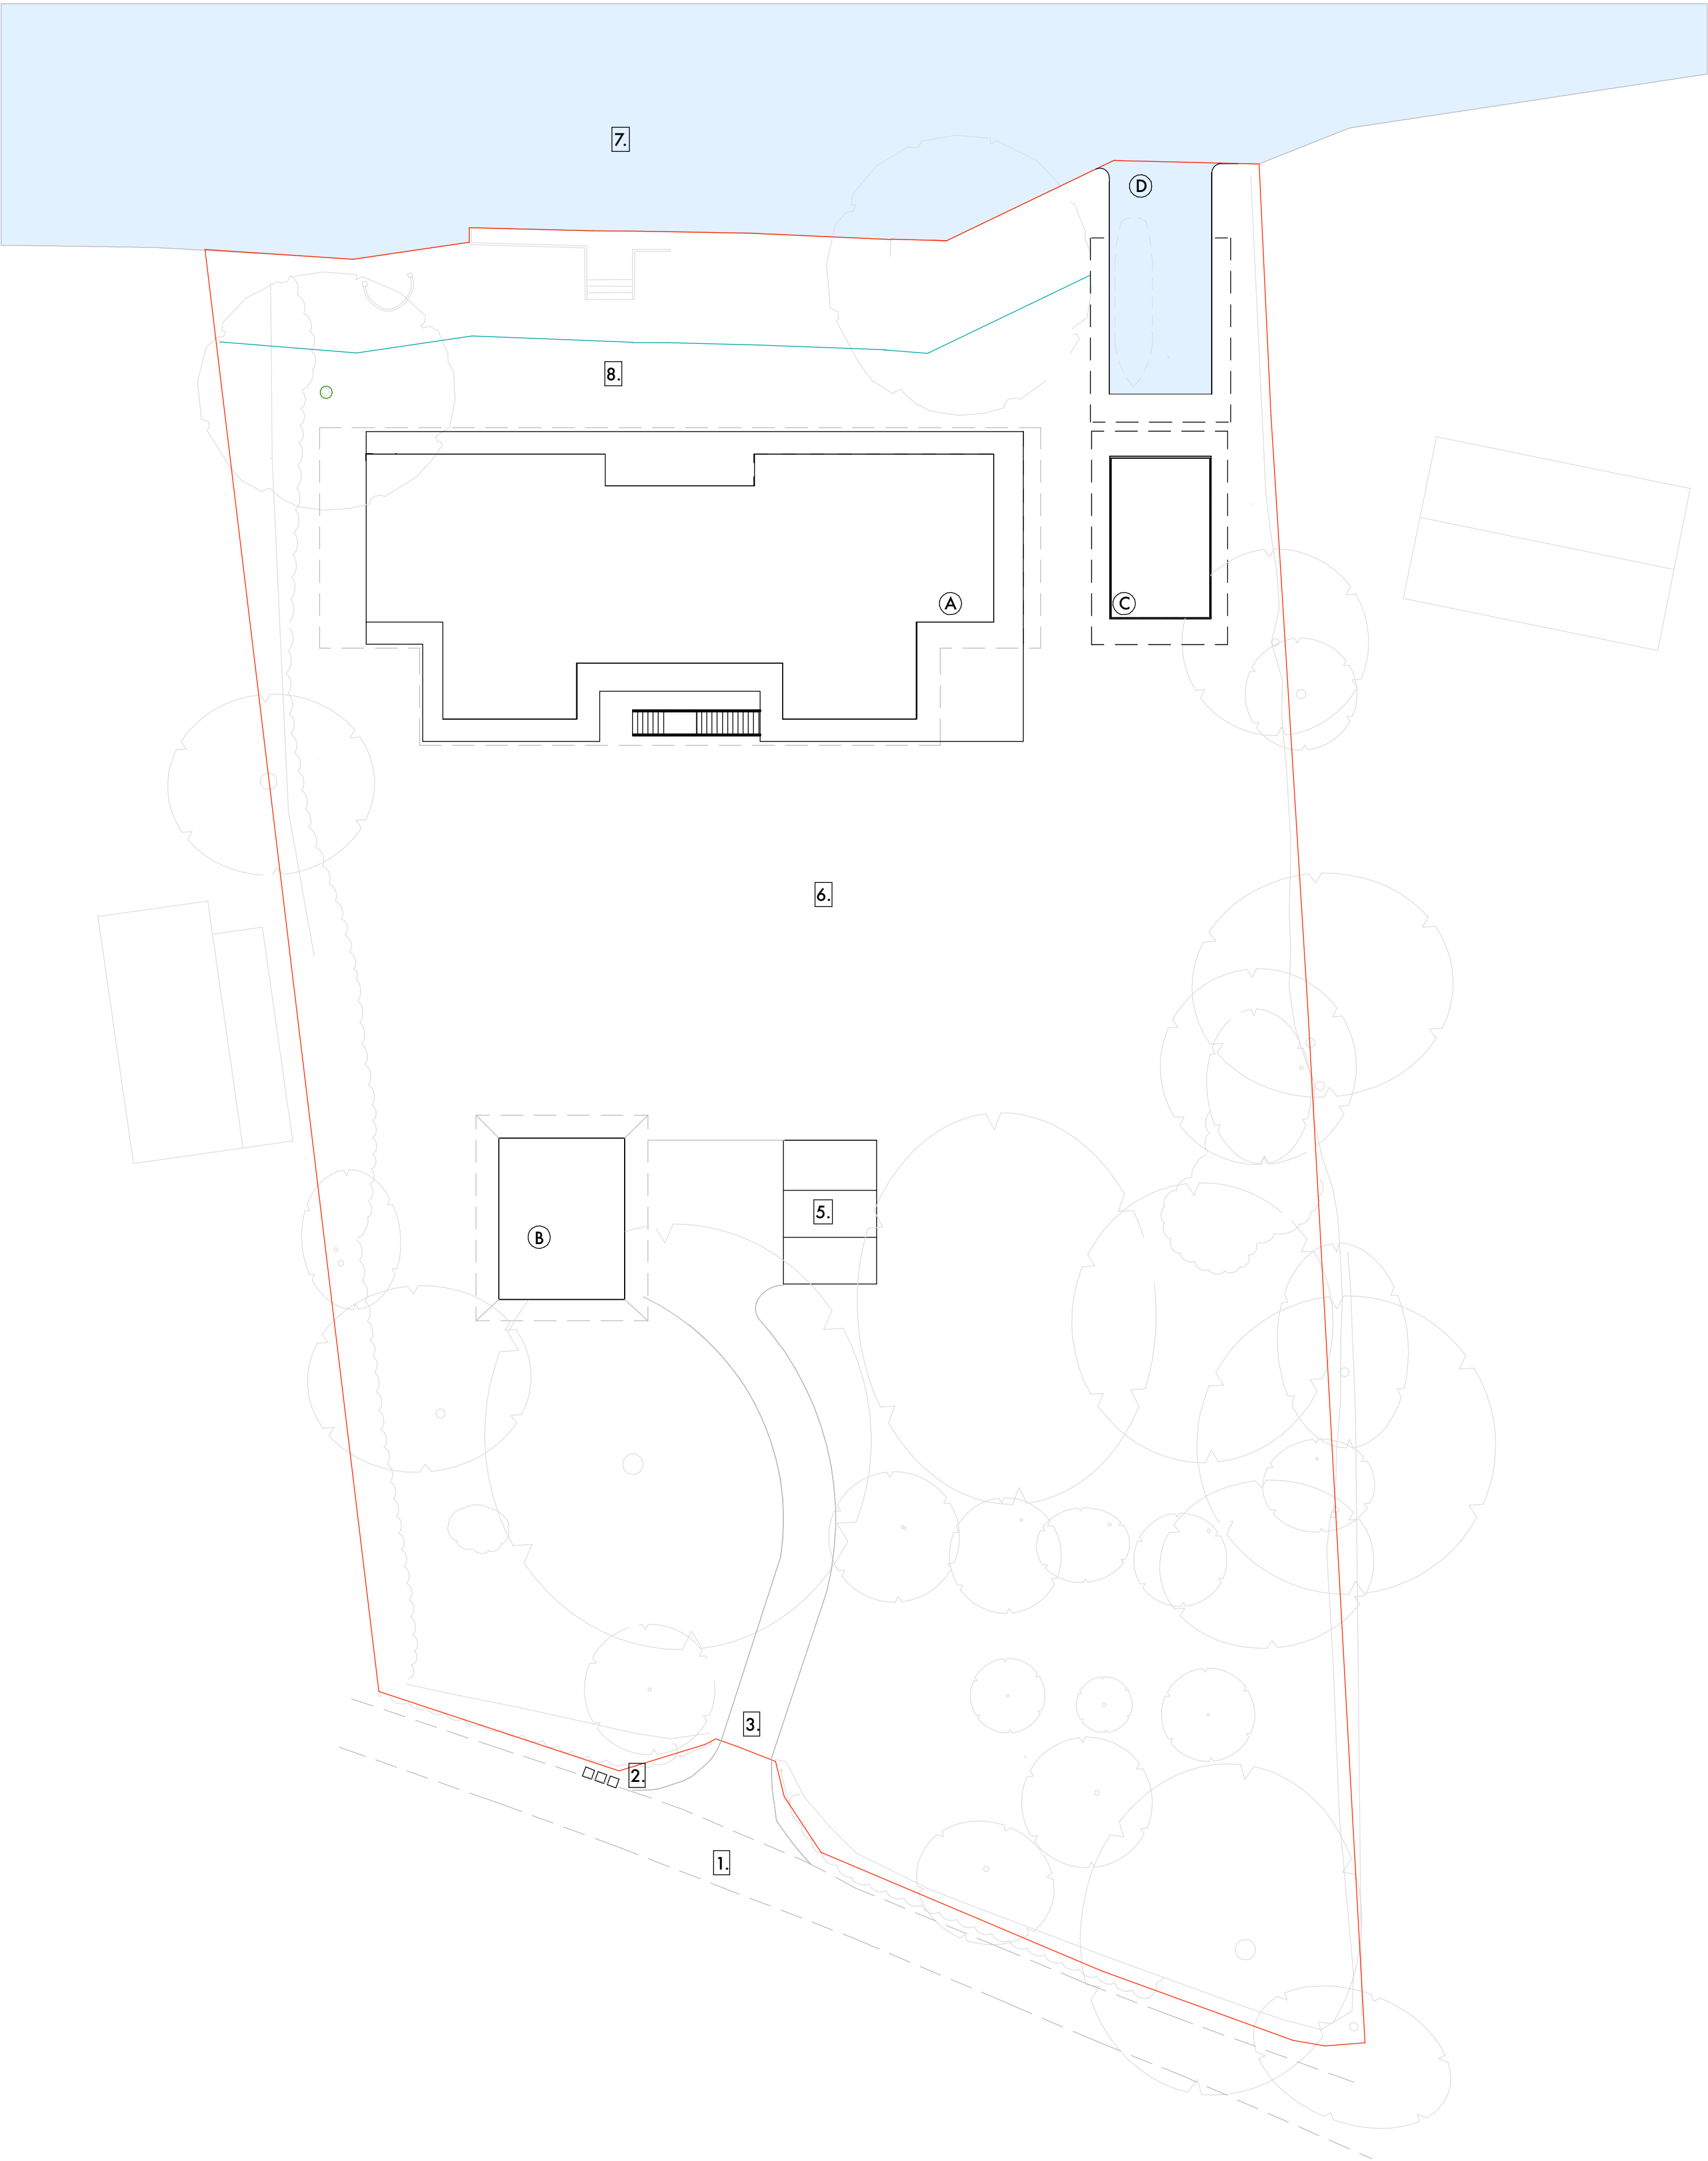


1
100
Proposed Site Plan
1 : 250

Copyright and ownership of this drawing is vested in KWF Design whose prior written consent is required for its use, reproduction or for publication to any third party.
all rights reserved by the law of copyright and by international copyright conventions are reserved to KWF and may be protected by court proceedings for damages and/or injunctions and costs.

Do not scale this drawing
All written dimensions are in millimetres
Any inconsistencies to be reported to the designer immediately

© KWF Design

Key Plan
not to scale

 

- Site boundary line
- Boundary line of the 5m buffer zone for wildlife corridor
- Outline of the proposed external walls and terrace
- Outline of the proposed roof
- Consented garage location

- (A) Main building
- (B) Garage and bike store
- (C) Outbuilding - as per approved CLOPUD application no.202674 (Foundation and concrete slab construction already completed)
- (D) Proposed wet dock

- 1. Loddon Drive
- 2. Waste and recycle store
- 3. New entrance gate
- 4. Gravel driveway
- 5. Parking space
- 6. Lawn
- 7. Loddon River
- 8. Cut-in in site for boat dock

0 5 10 15 20 25 [m]

KWF DESIGN

7 Queripel House
Duke of York Square
Kings Road
London SW3 4LY
M: 0788 778 7770

Kerry@KWFDesign.co.uk

TITLE Proposed Site Plan - For Planning

CLIENT	Shuttleworth Road Ltd	DATE	16.12.24
PROJECT	Loddon House	SCALE	1:250 @ A1
DRAWING NO.	2010 - P - 100	REV	G

DRAWN BY: EL CHECKED BY: KWF