

Copyright and ownership of this drawing is vested in KWF Design whose prior written consent is required for its use, reproduction or for publication to any third party.
all rights reserved by the law of copyright and by international copyright conventions are reserved to KWF and may be protected by court proceedings for damages and/or injunctions and costs.

Do not scale this drawing
All written dimensions are in millimetres
Any inconsistencies to be reported to the designer immediately

© KWF Design

Key Plan
not to scale

1. Wet dock
1. Steel column powder-coated in anthracite grey
 2. Steel beam powder-coated in anthracite grey
 3. Metal balustrade
 4. Glass balustrade
 5. Thermally efficient glazing in slimline dark grey frame
 6. Charred timber cladding in dark grey
 7. Steel vertical privacy screen powder coated anthracite grey
 8. Metal roof cladding spray painted anthracite grey
 9. Open stringer timber treads on steel beams beneath
 10. Entrance door in dark grey

0 1 2 3 4 5 [m]

KWF DESIGN


7 Queripel House
Duke of York Square
Kings Road
London SW3 4LY
M: 0788 778 7770

Kerry@KWFDesign.co.uk


TITLE Proposed East, West, South, North Elevations - For Planning

CLIENT	Shuttleworth Road Ltd	DATE	16.12.24
PROJECT	Loddon House	SCALE	1:100 @ A1
DRAWING NO.	2010 - P - 400	REV	D


DRAWN BY: EL CHECKED BY: KWF

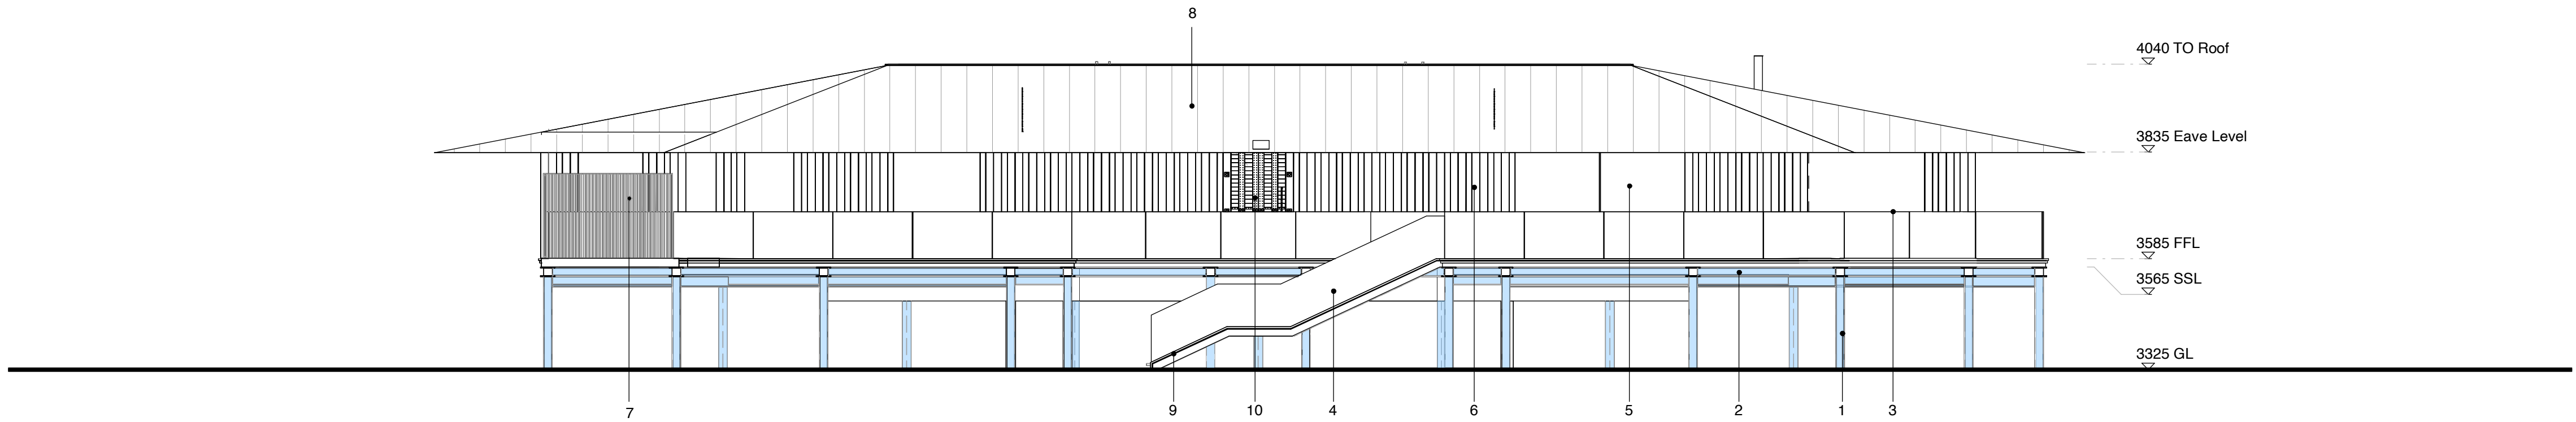


1 Proposed West Elevation
400 1 : 100

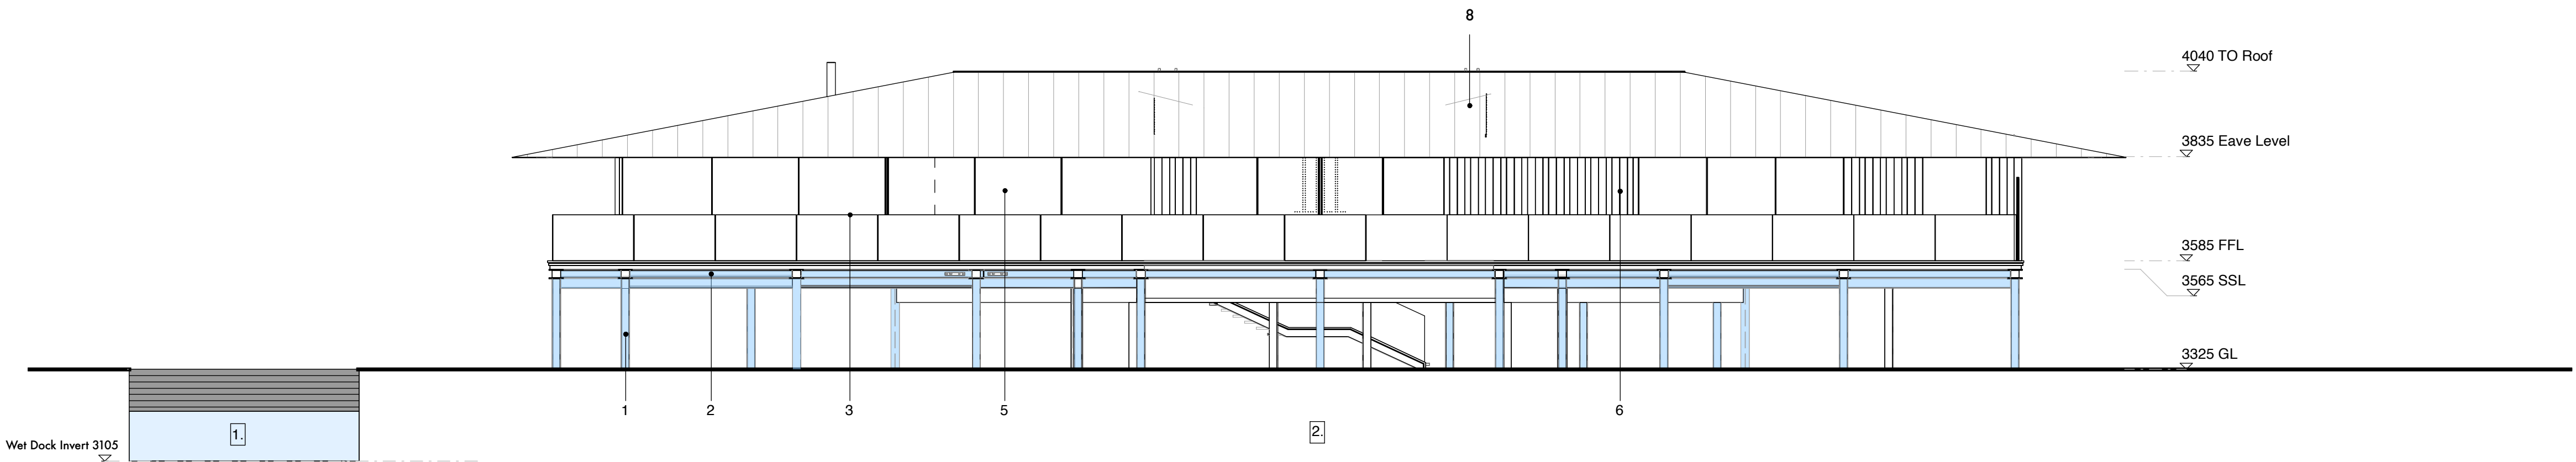

2 Proposed East Elevation
400 1 : 100

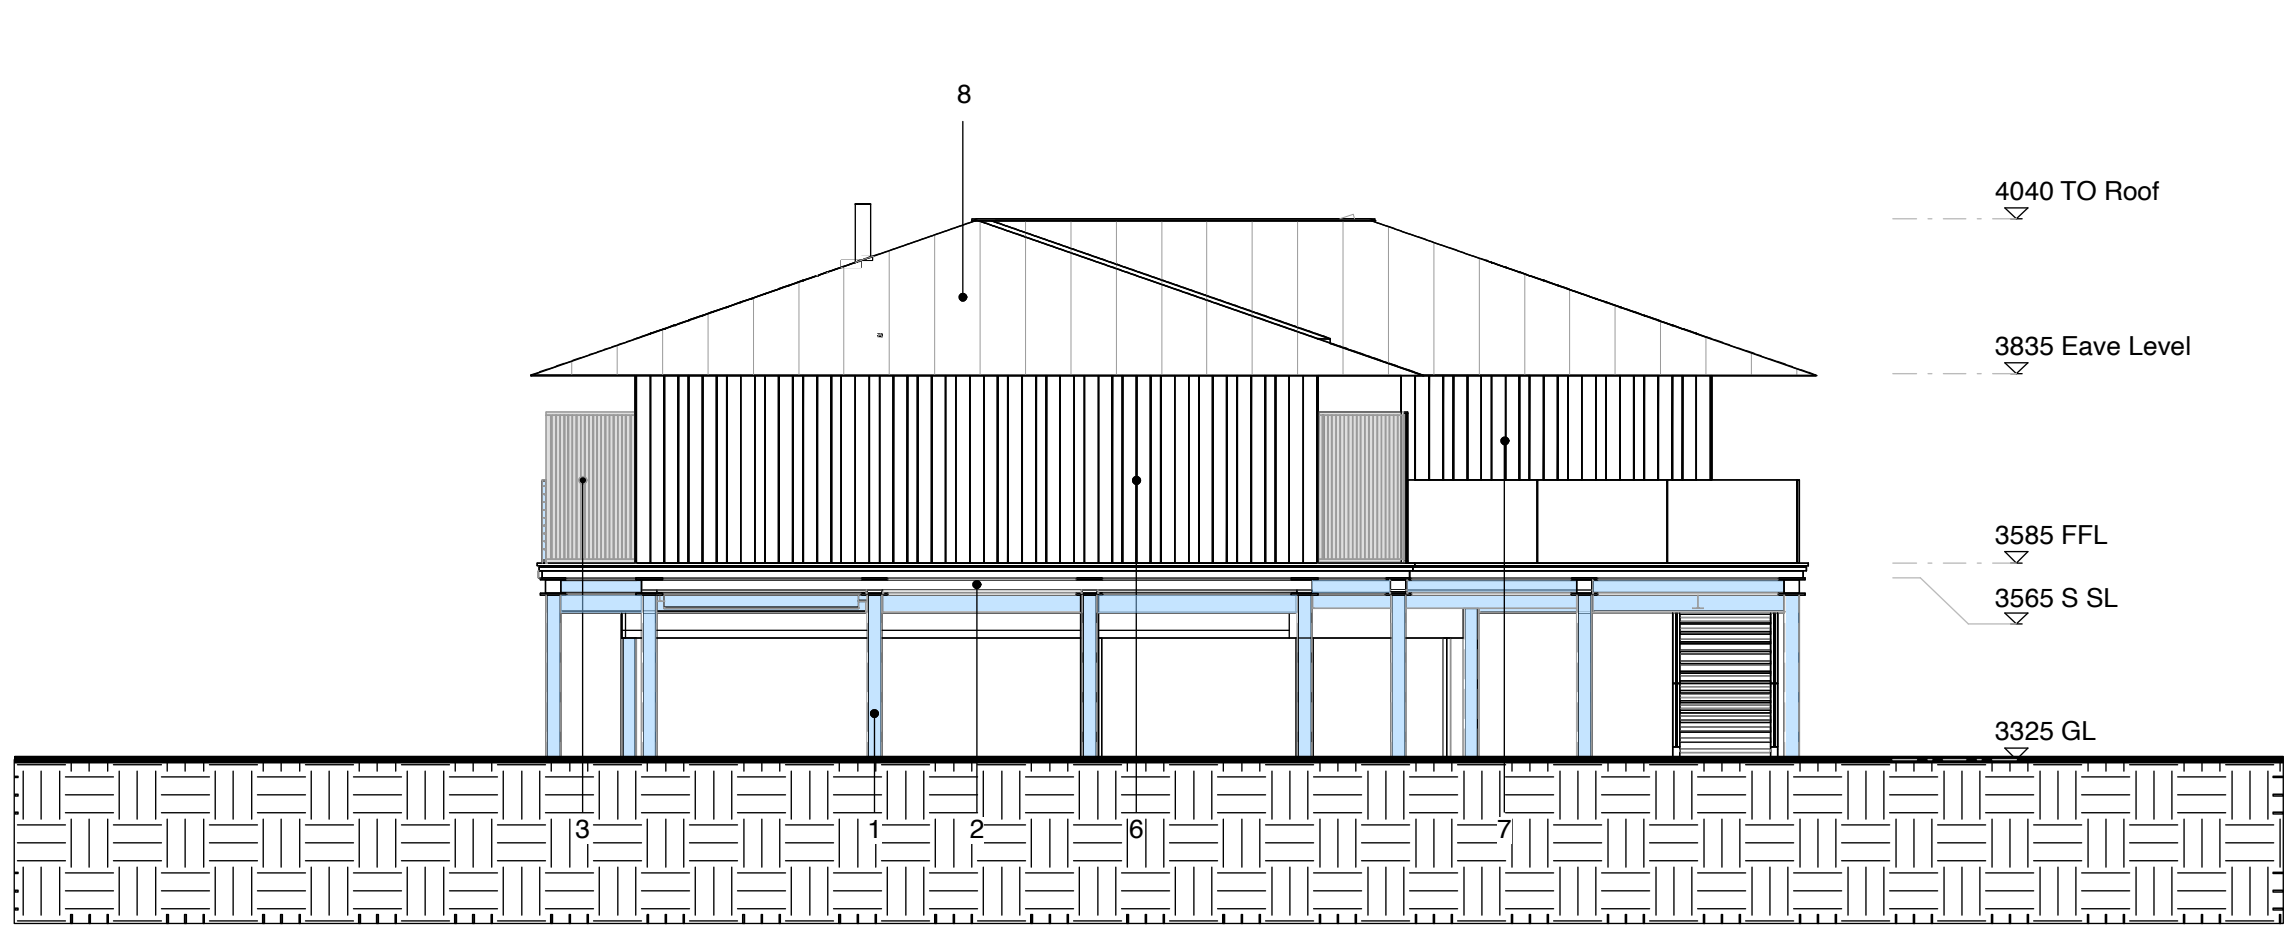

3 Proposed North Elevation
400 1 : 100

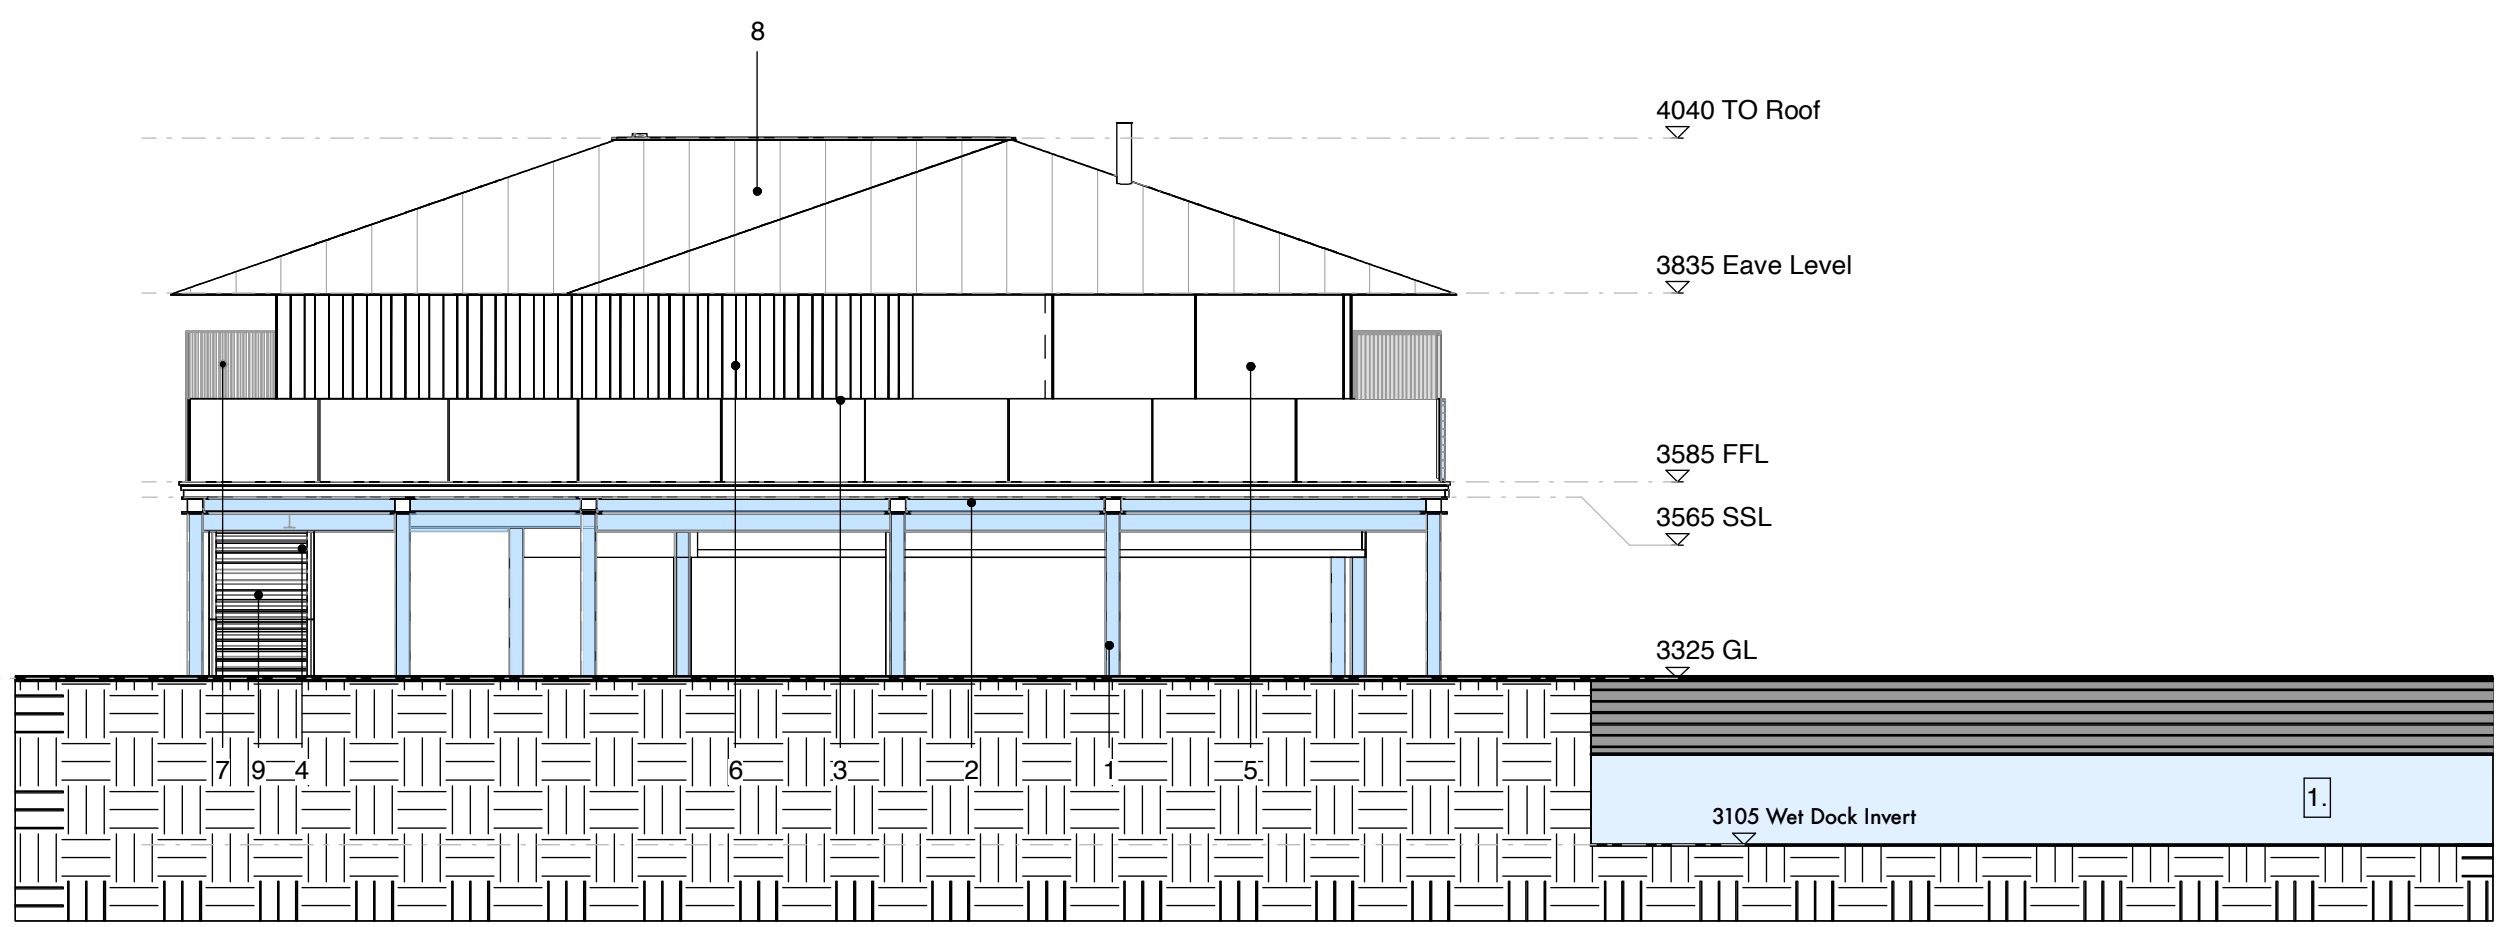

4 Proposed South Elevation
400 1 : 100