
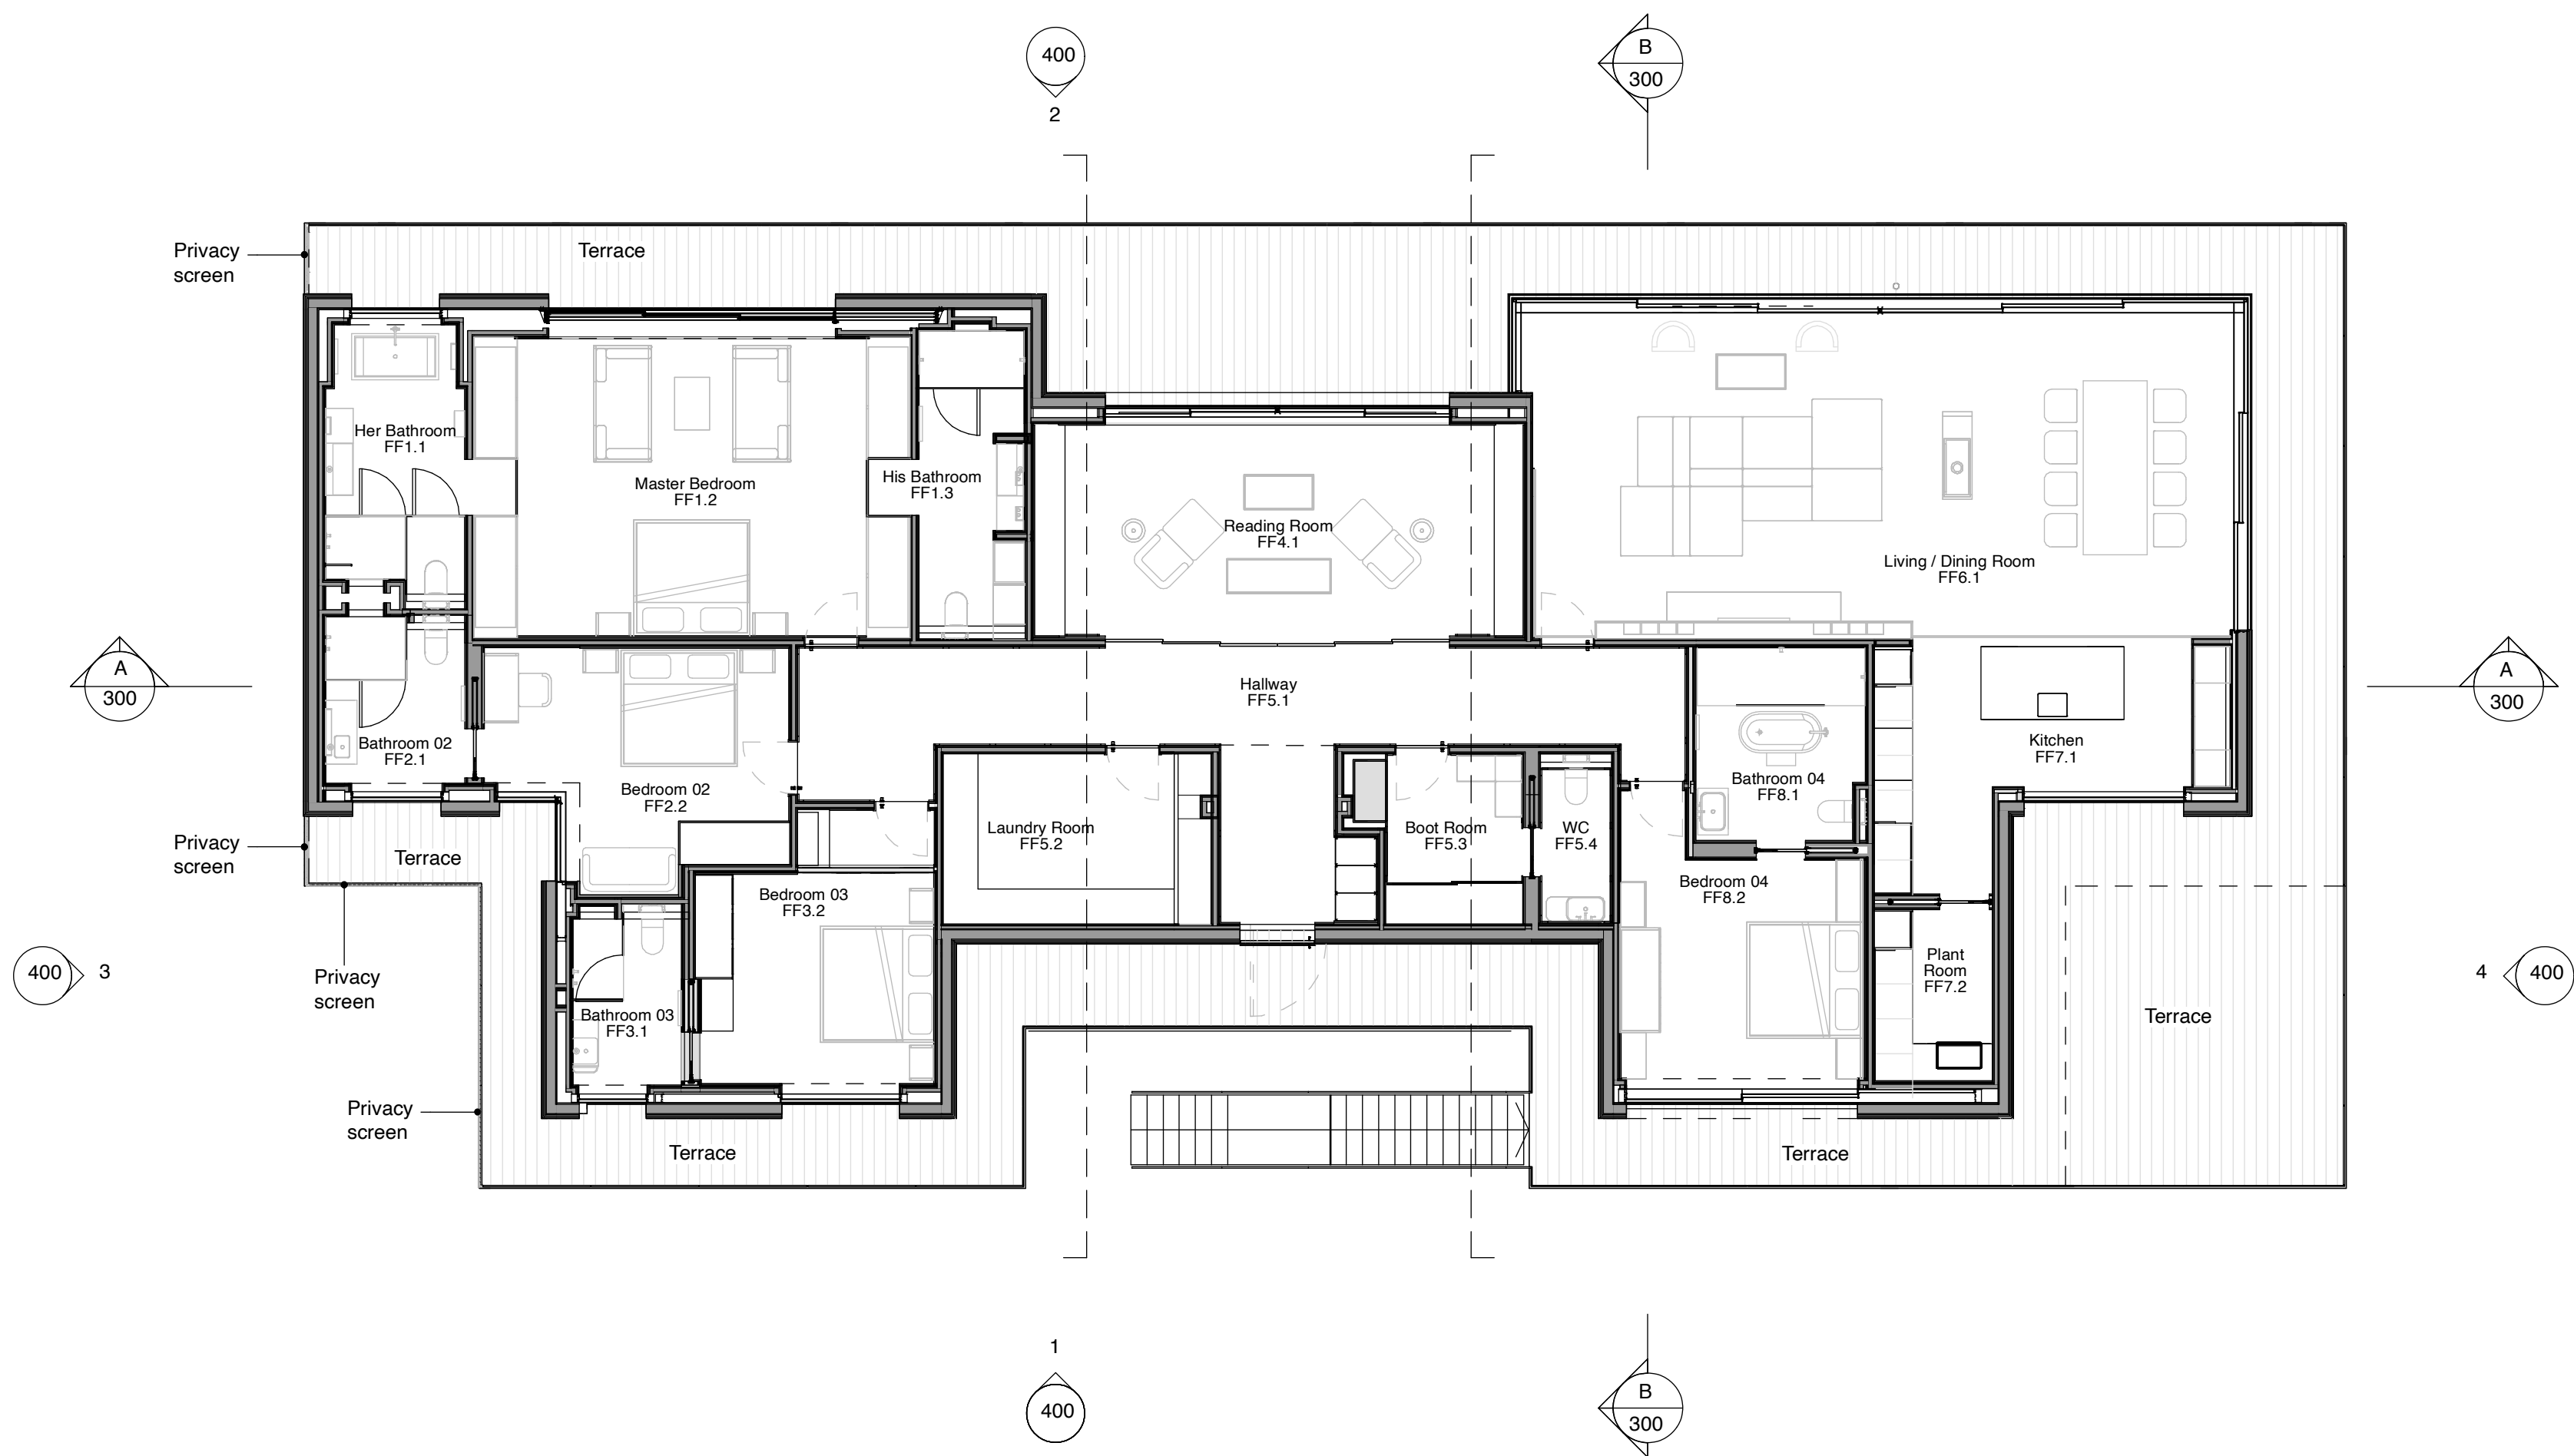


Copyright and ownership of this drawing is vested in KWF Design whose prior written consent is required for its use, reproduction or for publication to any third party.
all rights reserved by the law of copyright and by international copyright conventions are reserved to KWF and may be protected by court proceedings for damages and/or injunctions and costs.

Do not scale this drawing
All written dimensions are in millimetres
Any inconsistencies to be reported to the designer immediately

© KWF Design

Key Plan
not to scale

 

1 Proposed Main Floor Plan
201 1 : 100



KWF DESIGN

7 Queripel House
Duke of York Square
Kings Road
London SW3 4LY
M: 0788 778 7770

Kerry@KWFDesign.co.uk

TITLE Proposed Main Floor Plan - For Planning

CLIENT	Shuttleworth Road Ltd	DATE	16.12.24
PROJECT	Loddon House	SCALE	1:100 @ A1
DRAWING NO.	2010 - P - 201	REV	F

DRAWN BY: EL CHECKED BY: KWF