


GENERAL NOTES:

Check and verify all dimensions prior to commencement of work.

This drawing should be read in conjunction with all other contract documents including those by other consultants.


The survey information shown this drawing is based on a survey prepared by a third party and CDS Ltd accepts no responsibility for the accuracy or completeness of the survey. Any discrepancies to be reported to CDS Ltd immediately.

This drawing is copyright of and shall remain the property of: Creative Design and Structure Ltd

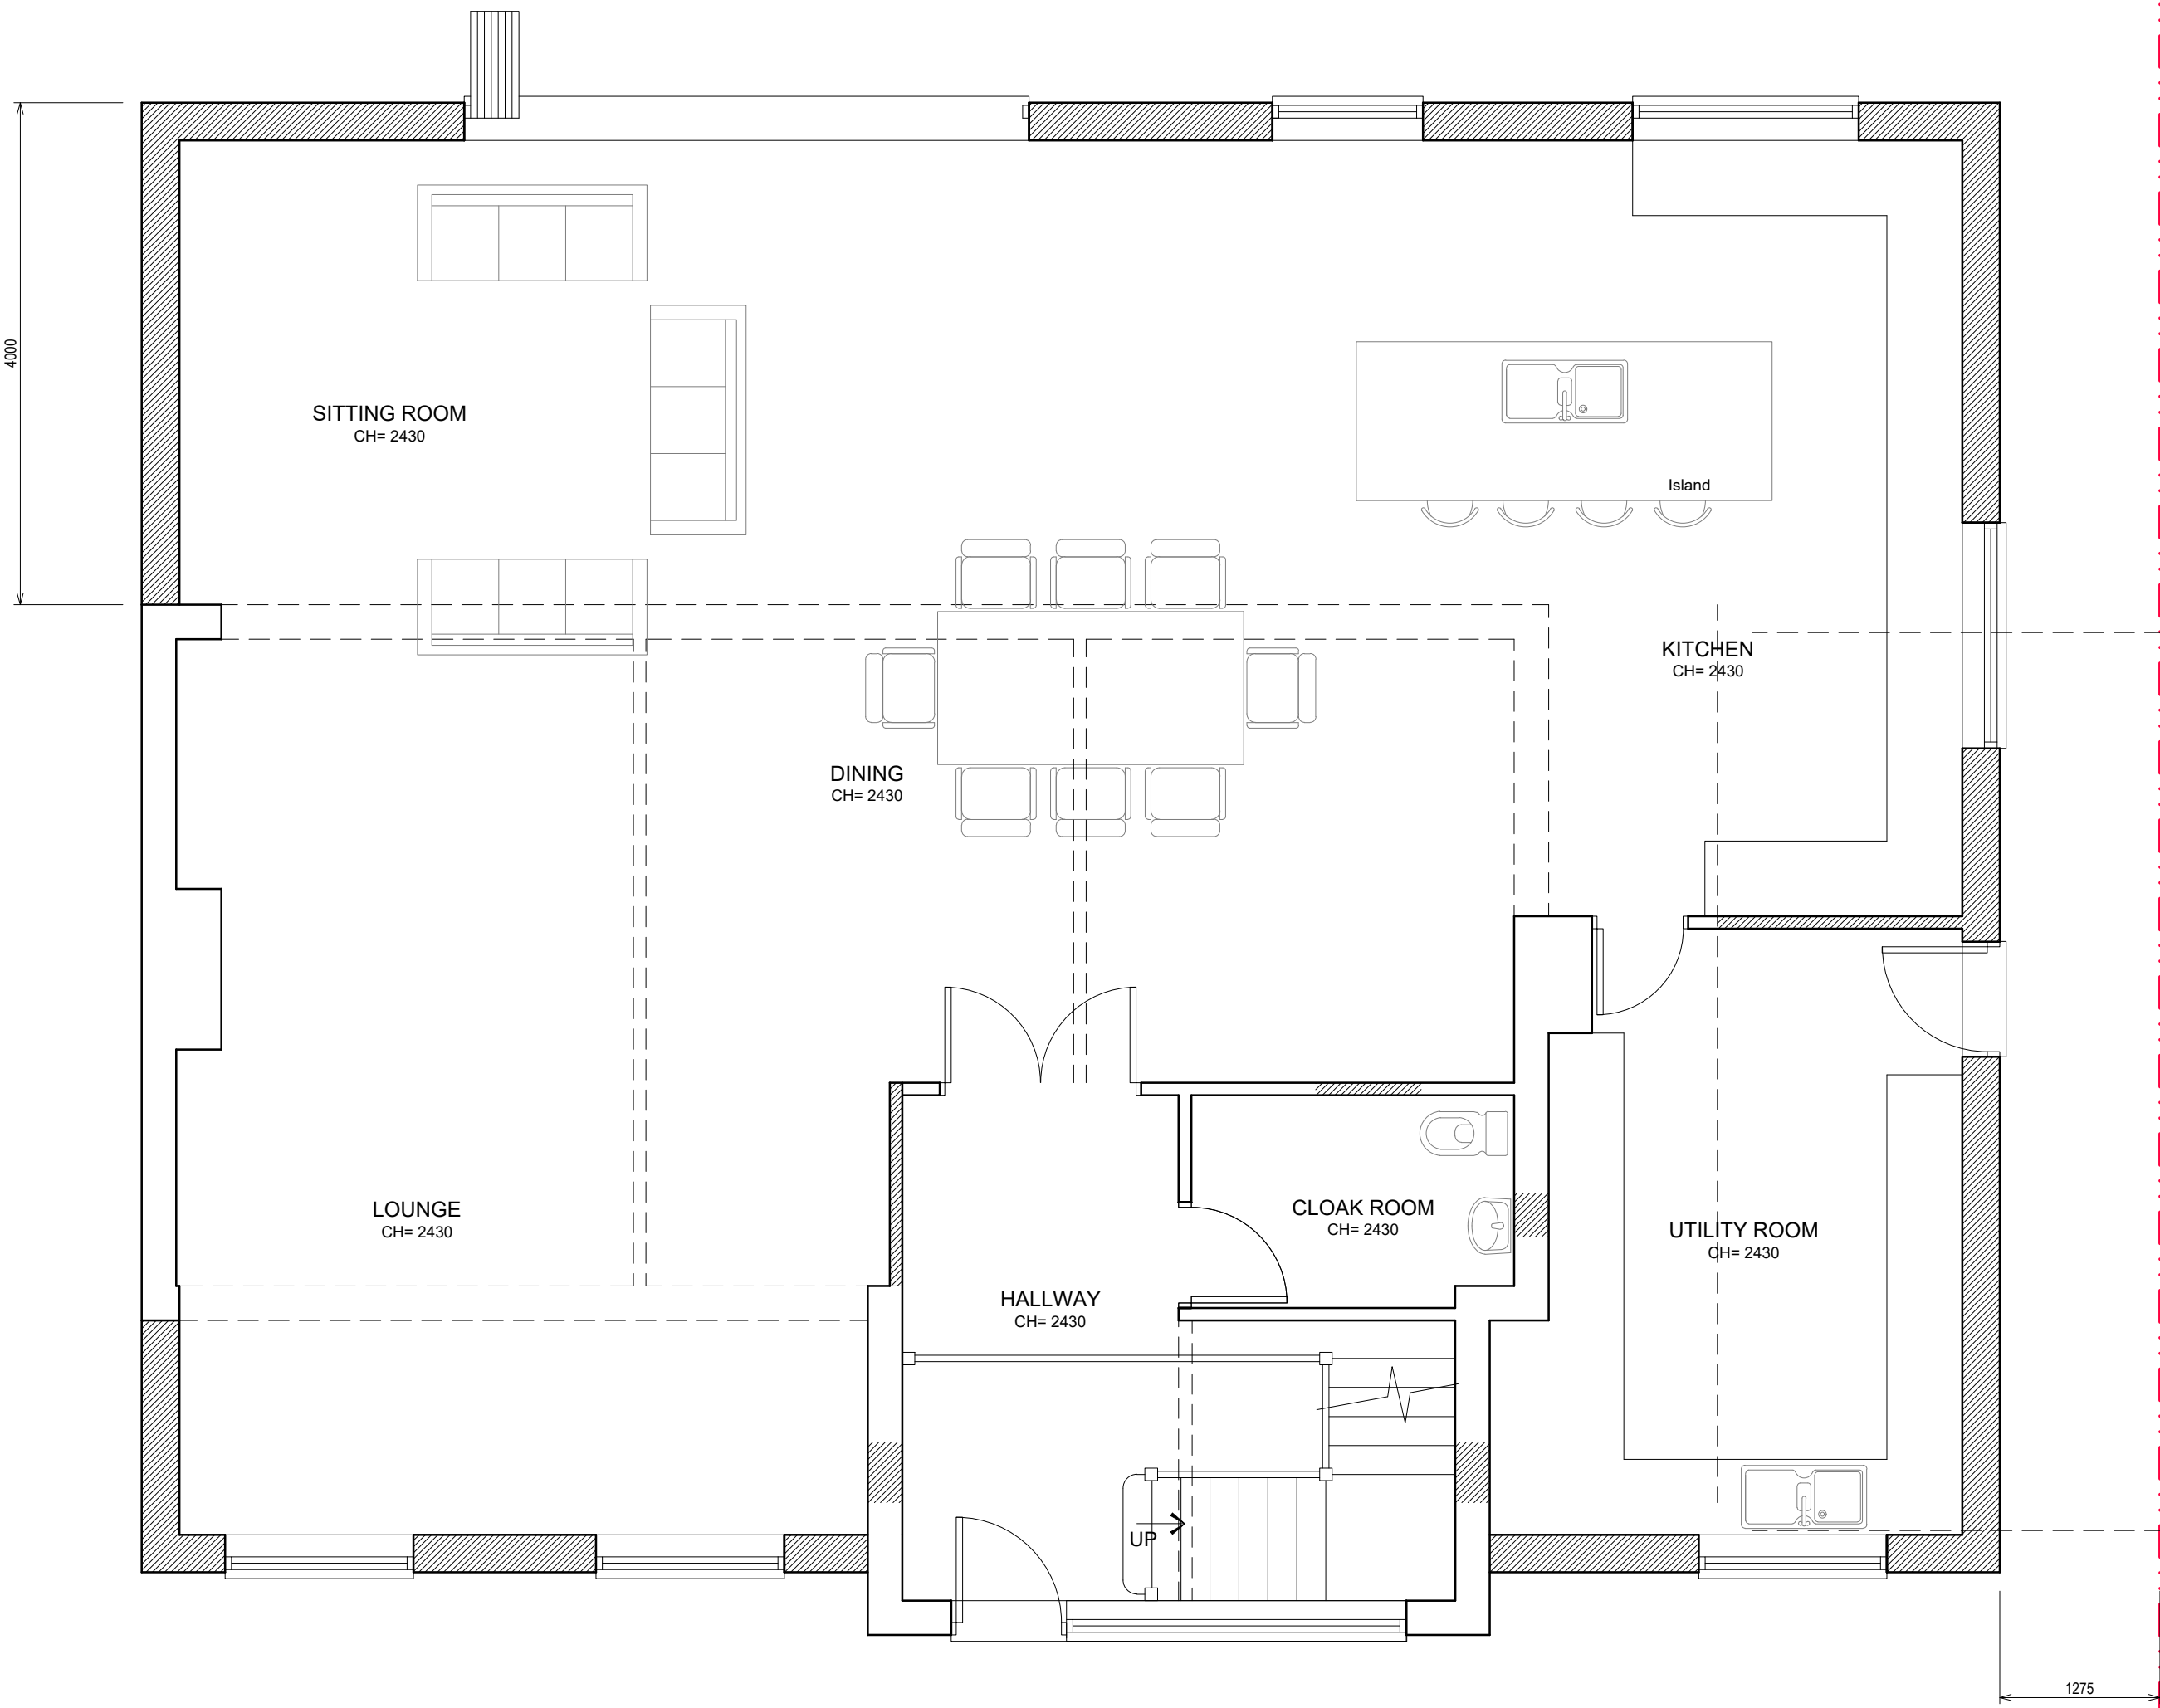

PROPOSED GROUND FLOOR PLAN

- KEY:
- SITE BOUNDARY LINE
 - OTHER LAND OWNED BY APPLICANT
 - EXISTING FOOTPRINT / DEMOLISHED WALLS

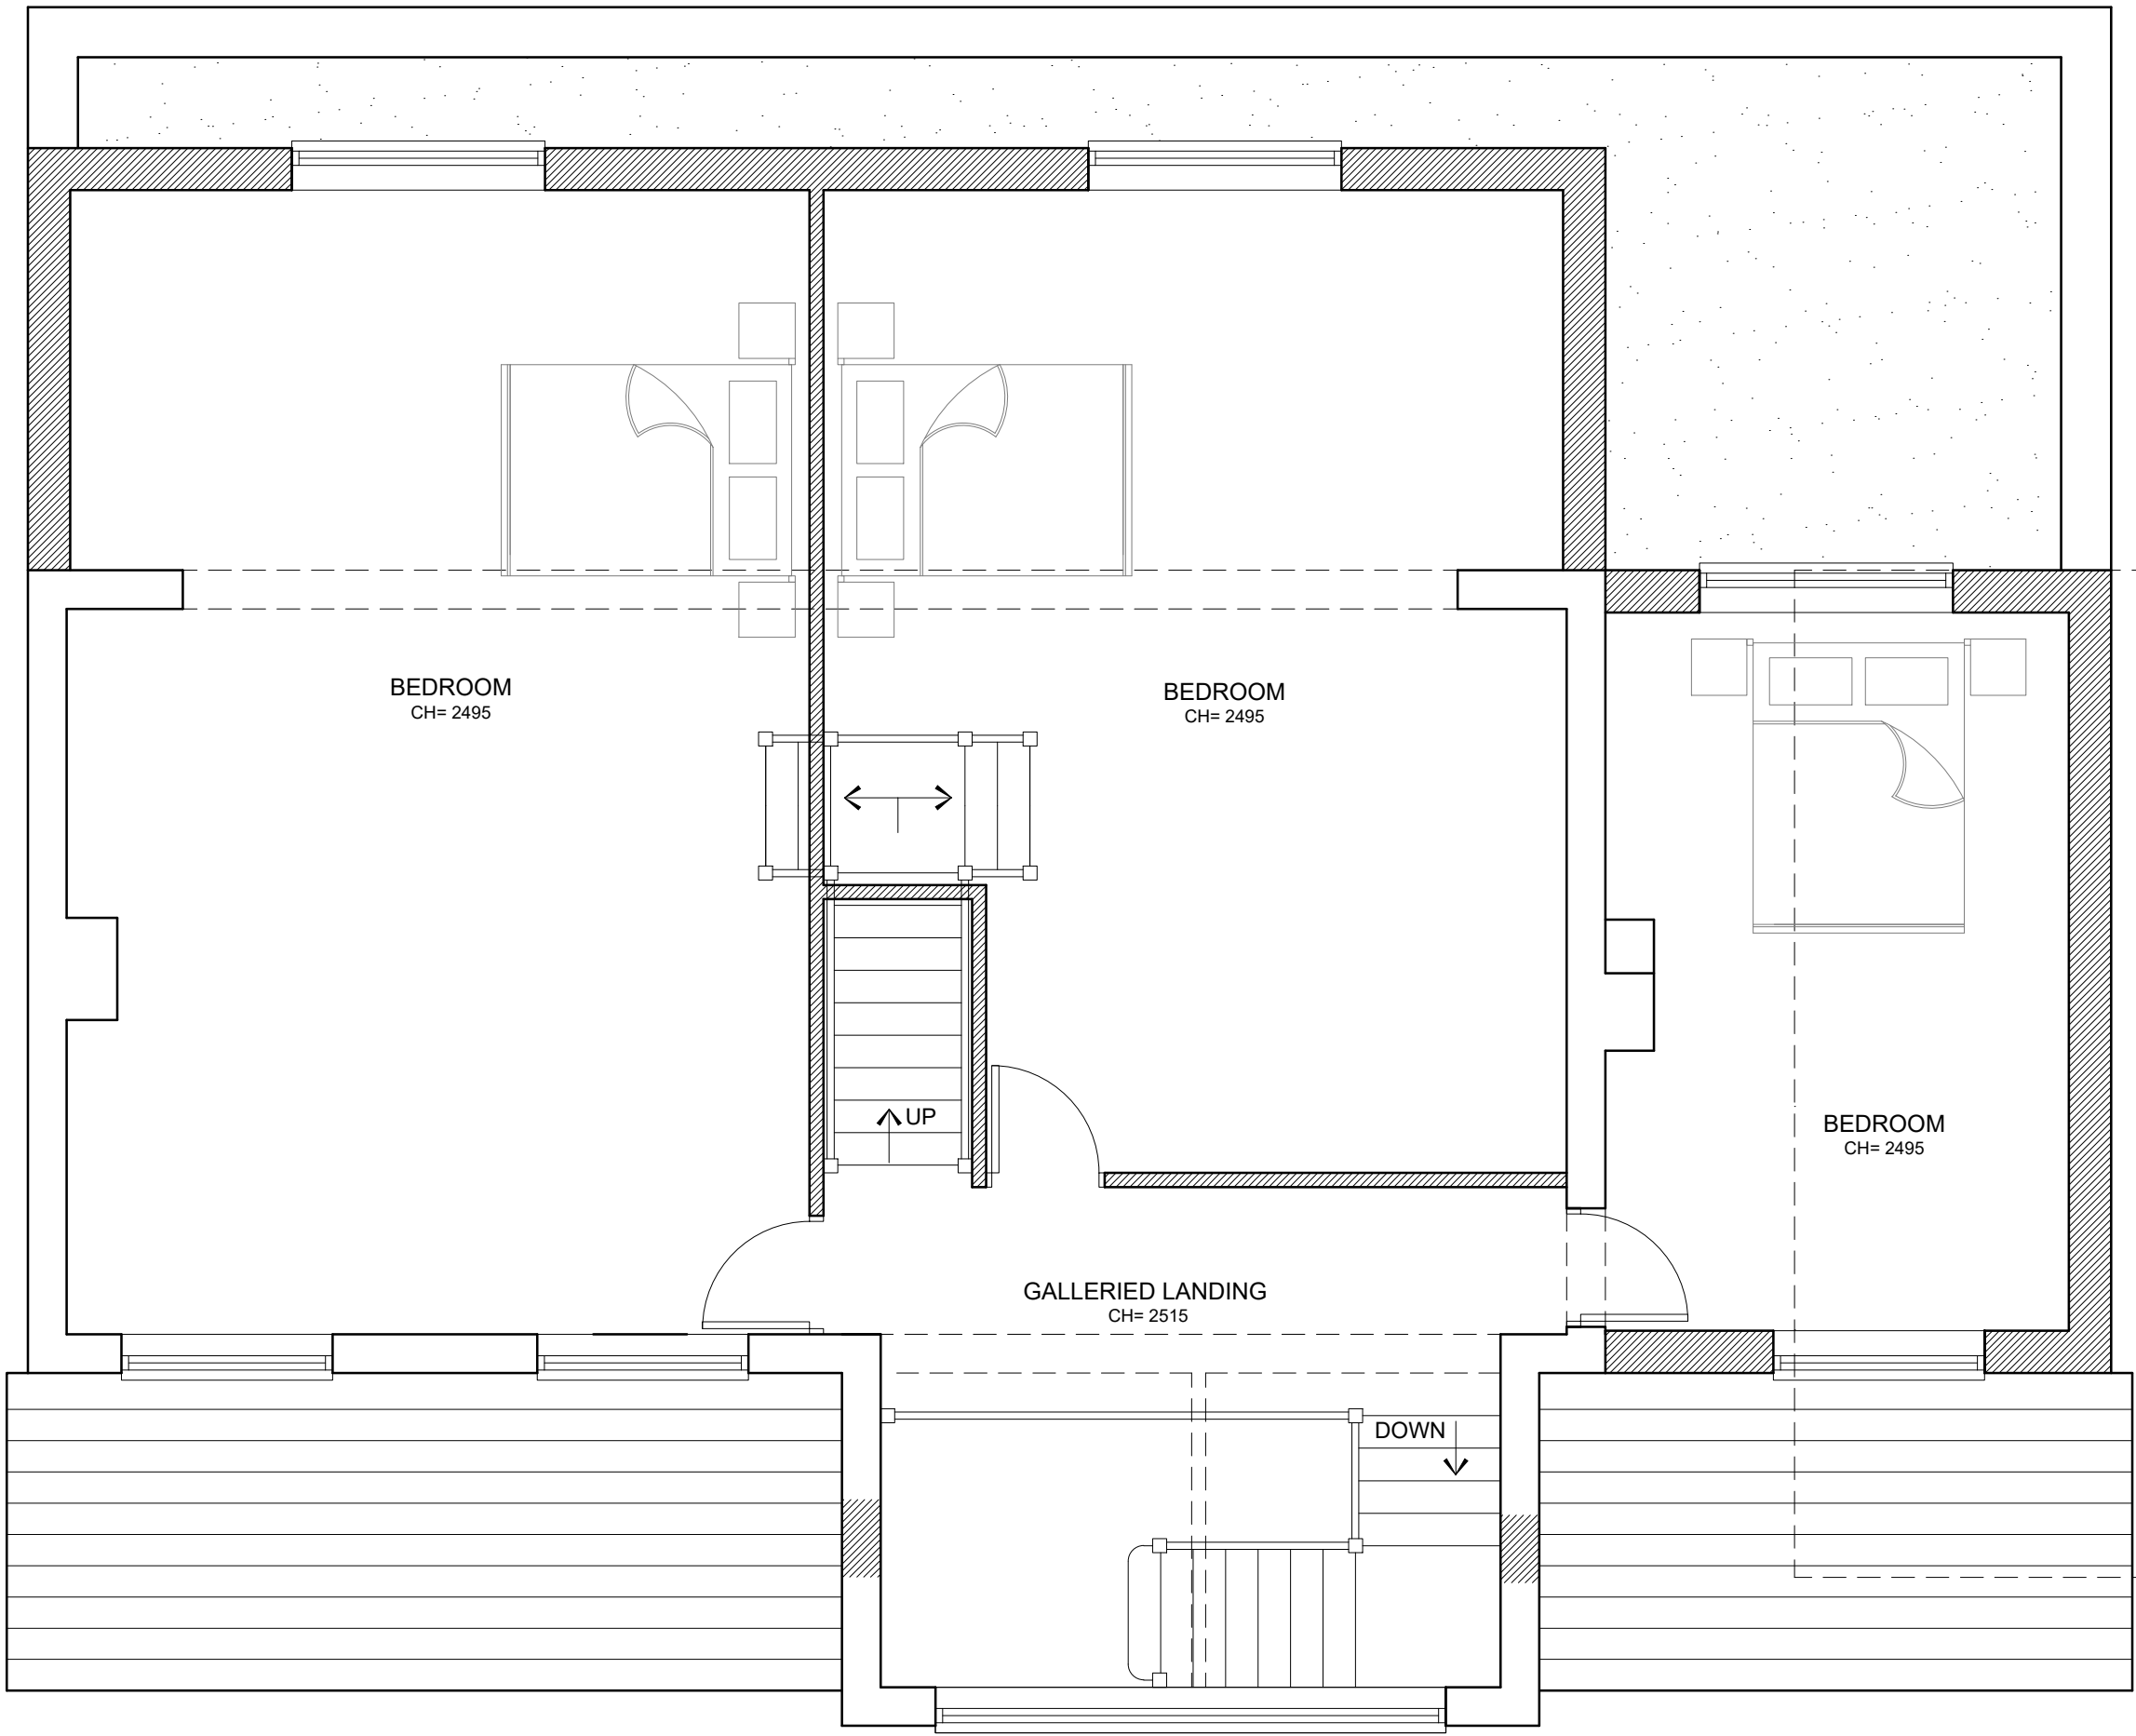

PROPOSED FIRST FLOOR PLAN

Status		PLANNING	
Project			
8 SALMOND ROAD READING RG2 8QN			
Drawing Title			
PROPOSED GROUND & FIRST FLOOR PLANS			
 CREATIVE DESIGN & STRUCTURE LTD			
Henson House, Newdown Rd, Henley-on-Thames, RG9 1HG T 01491 411922 W www.creative-design-and-structure.co.uk			
Drawn	EB	Scale	1:50@A1; 1:100@A3
Date	MAY 2024		
Drawing No.		Rev.	
11123-04			