



0 1 2 3 4m
SCALE 1:50 @ A1

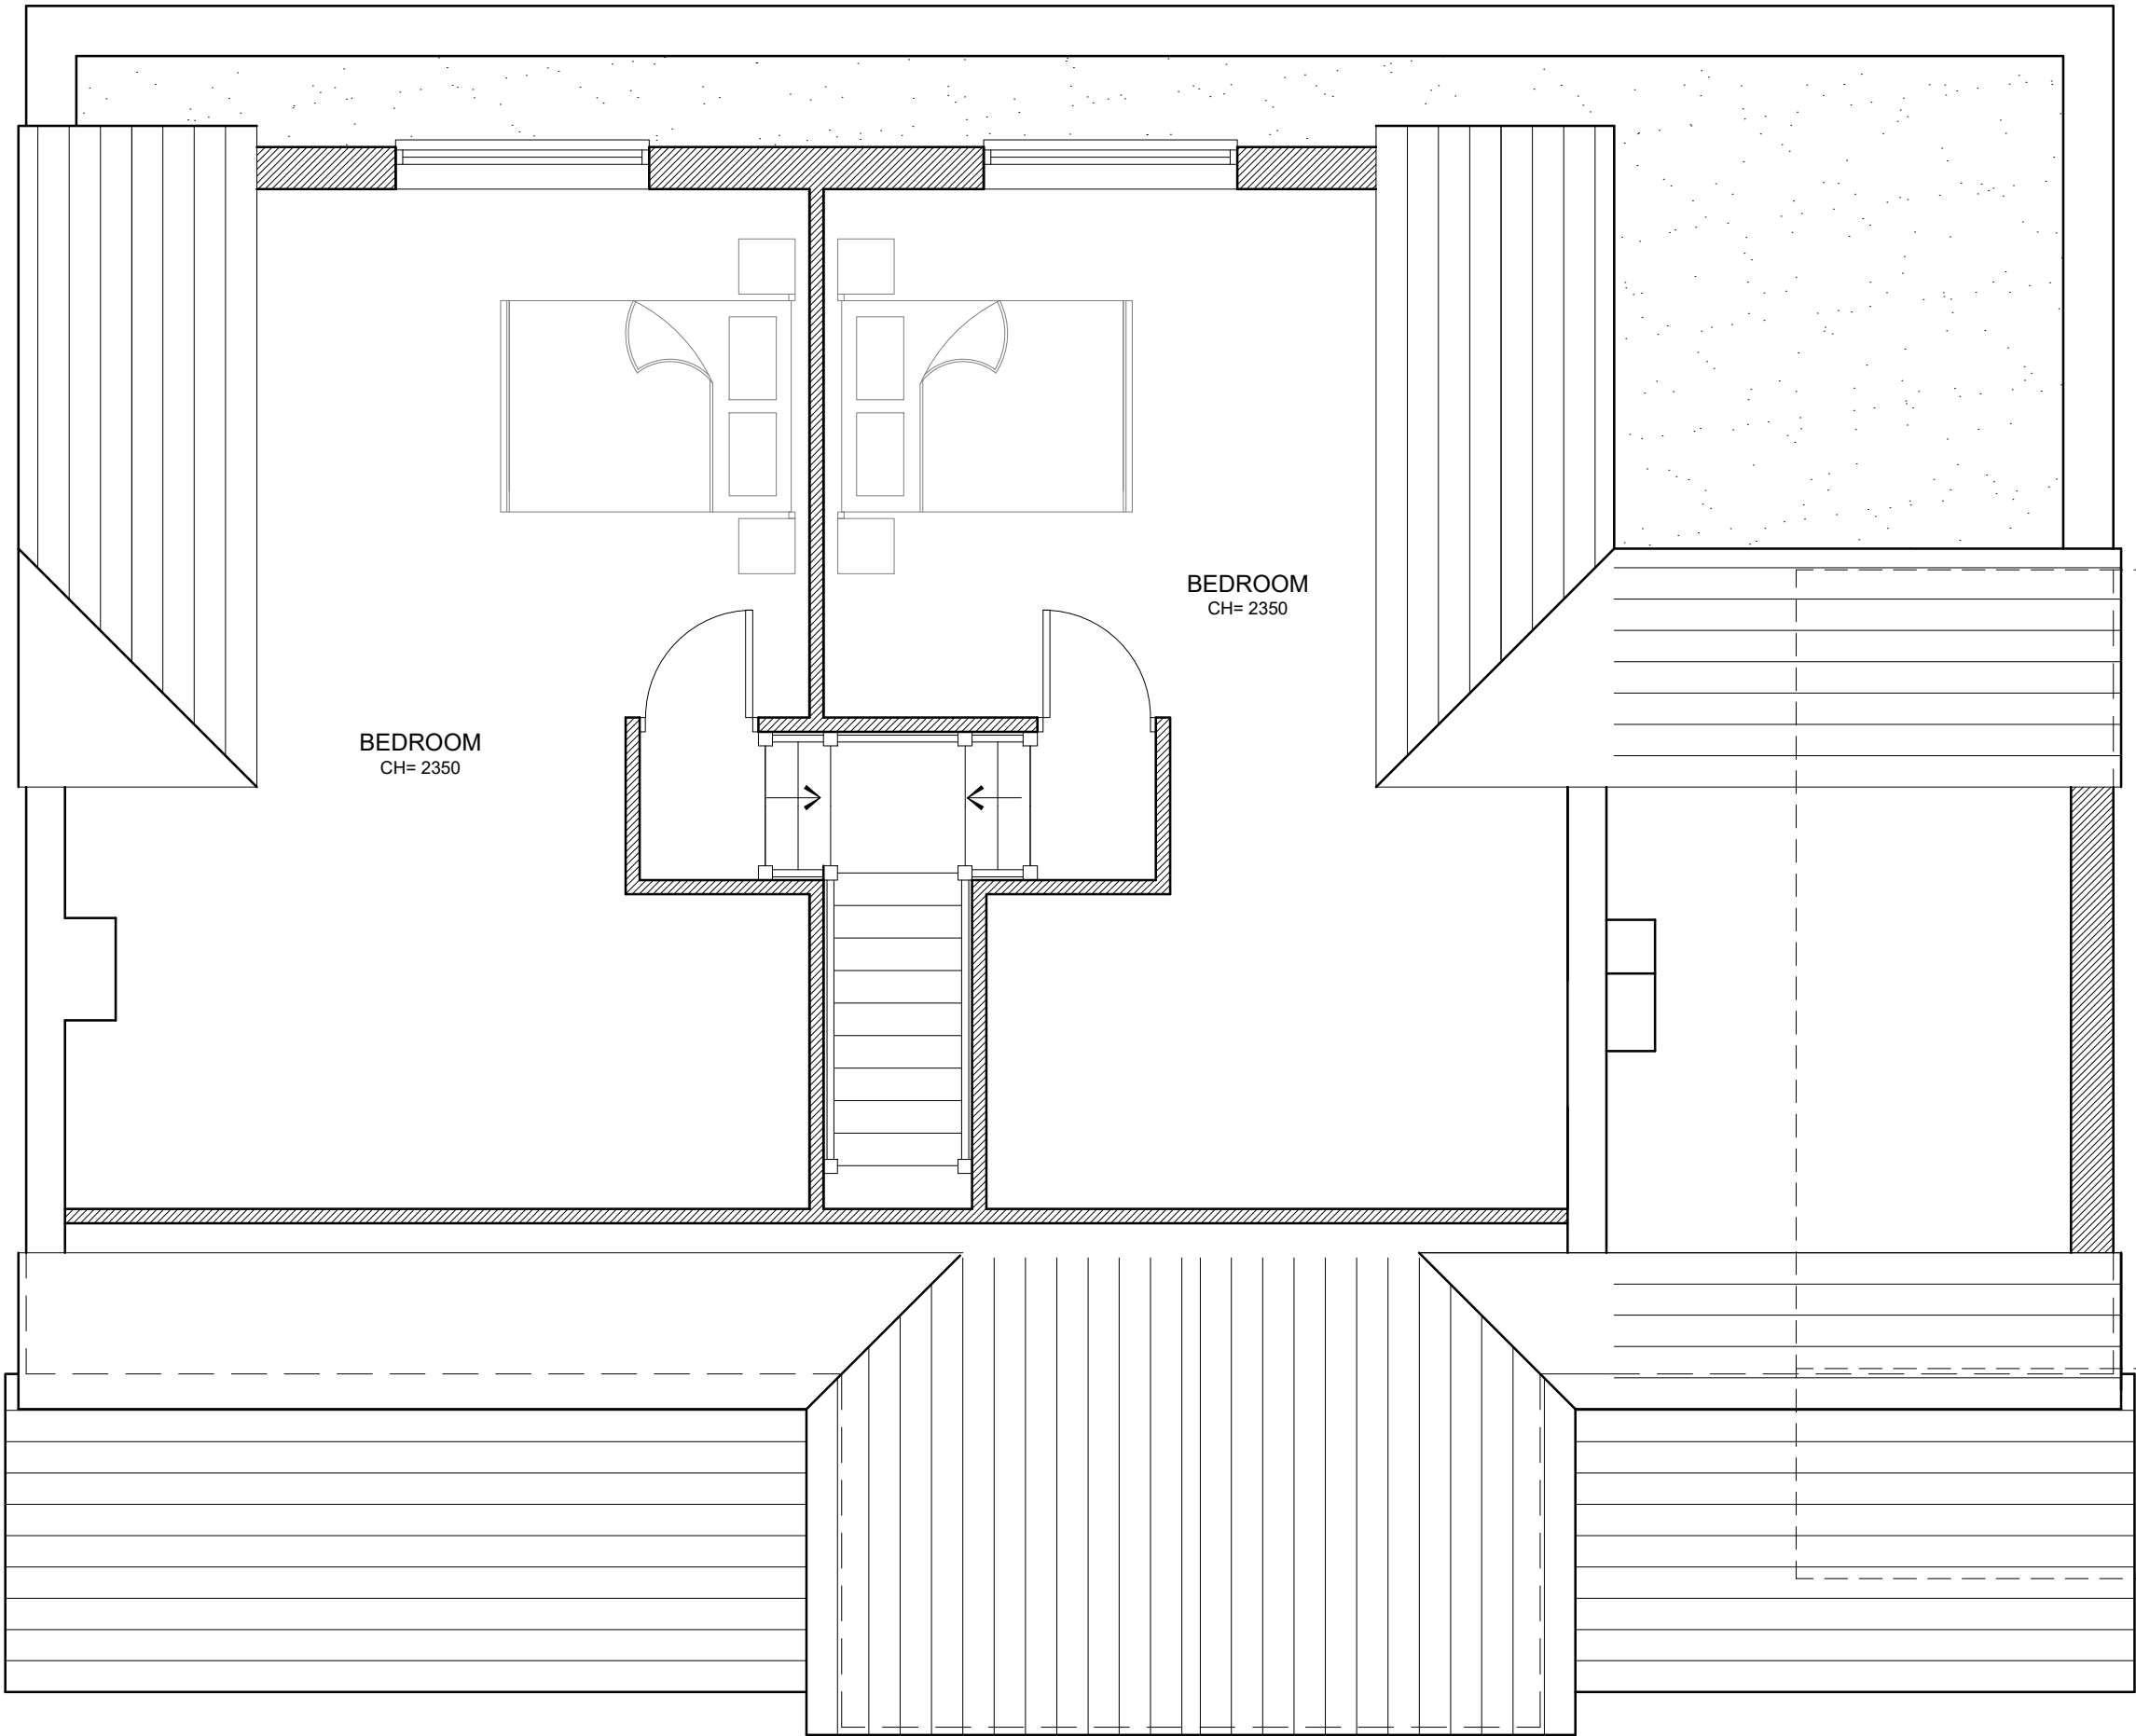

PROPOSED SECOND FLOOR PLAN

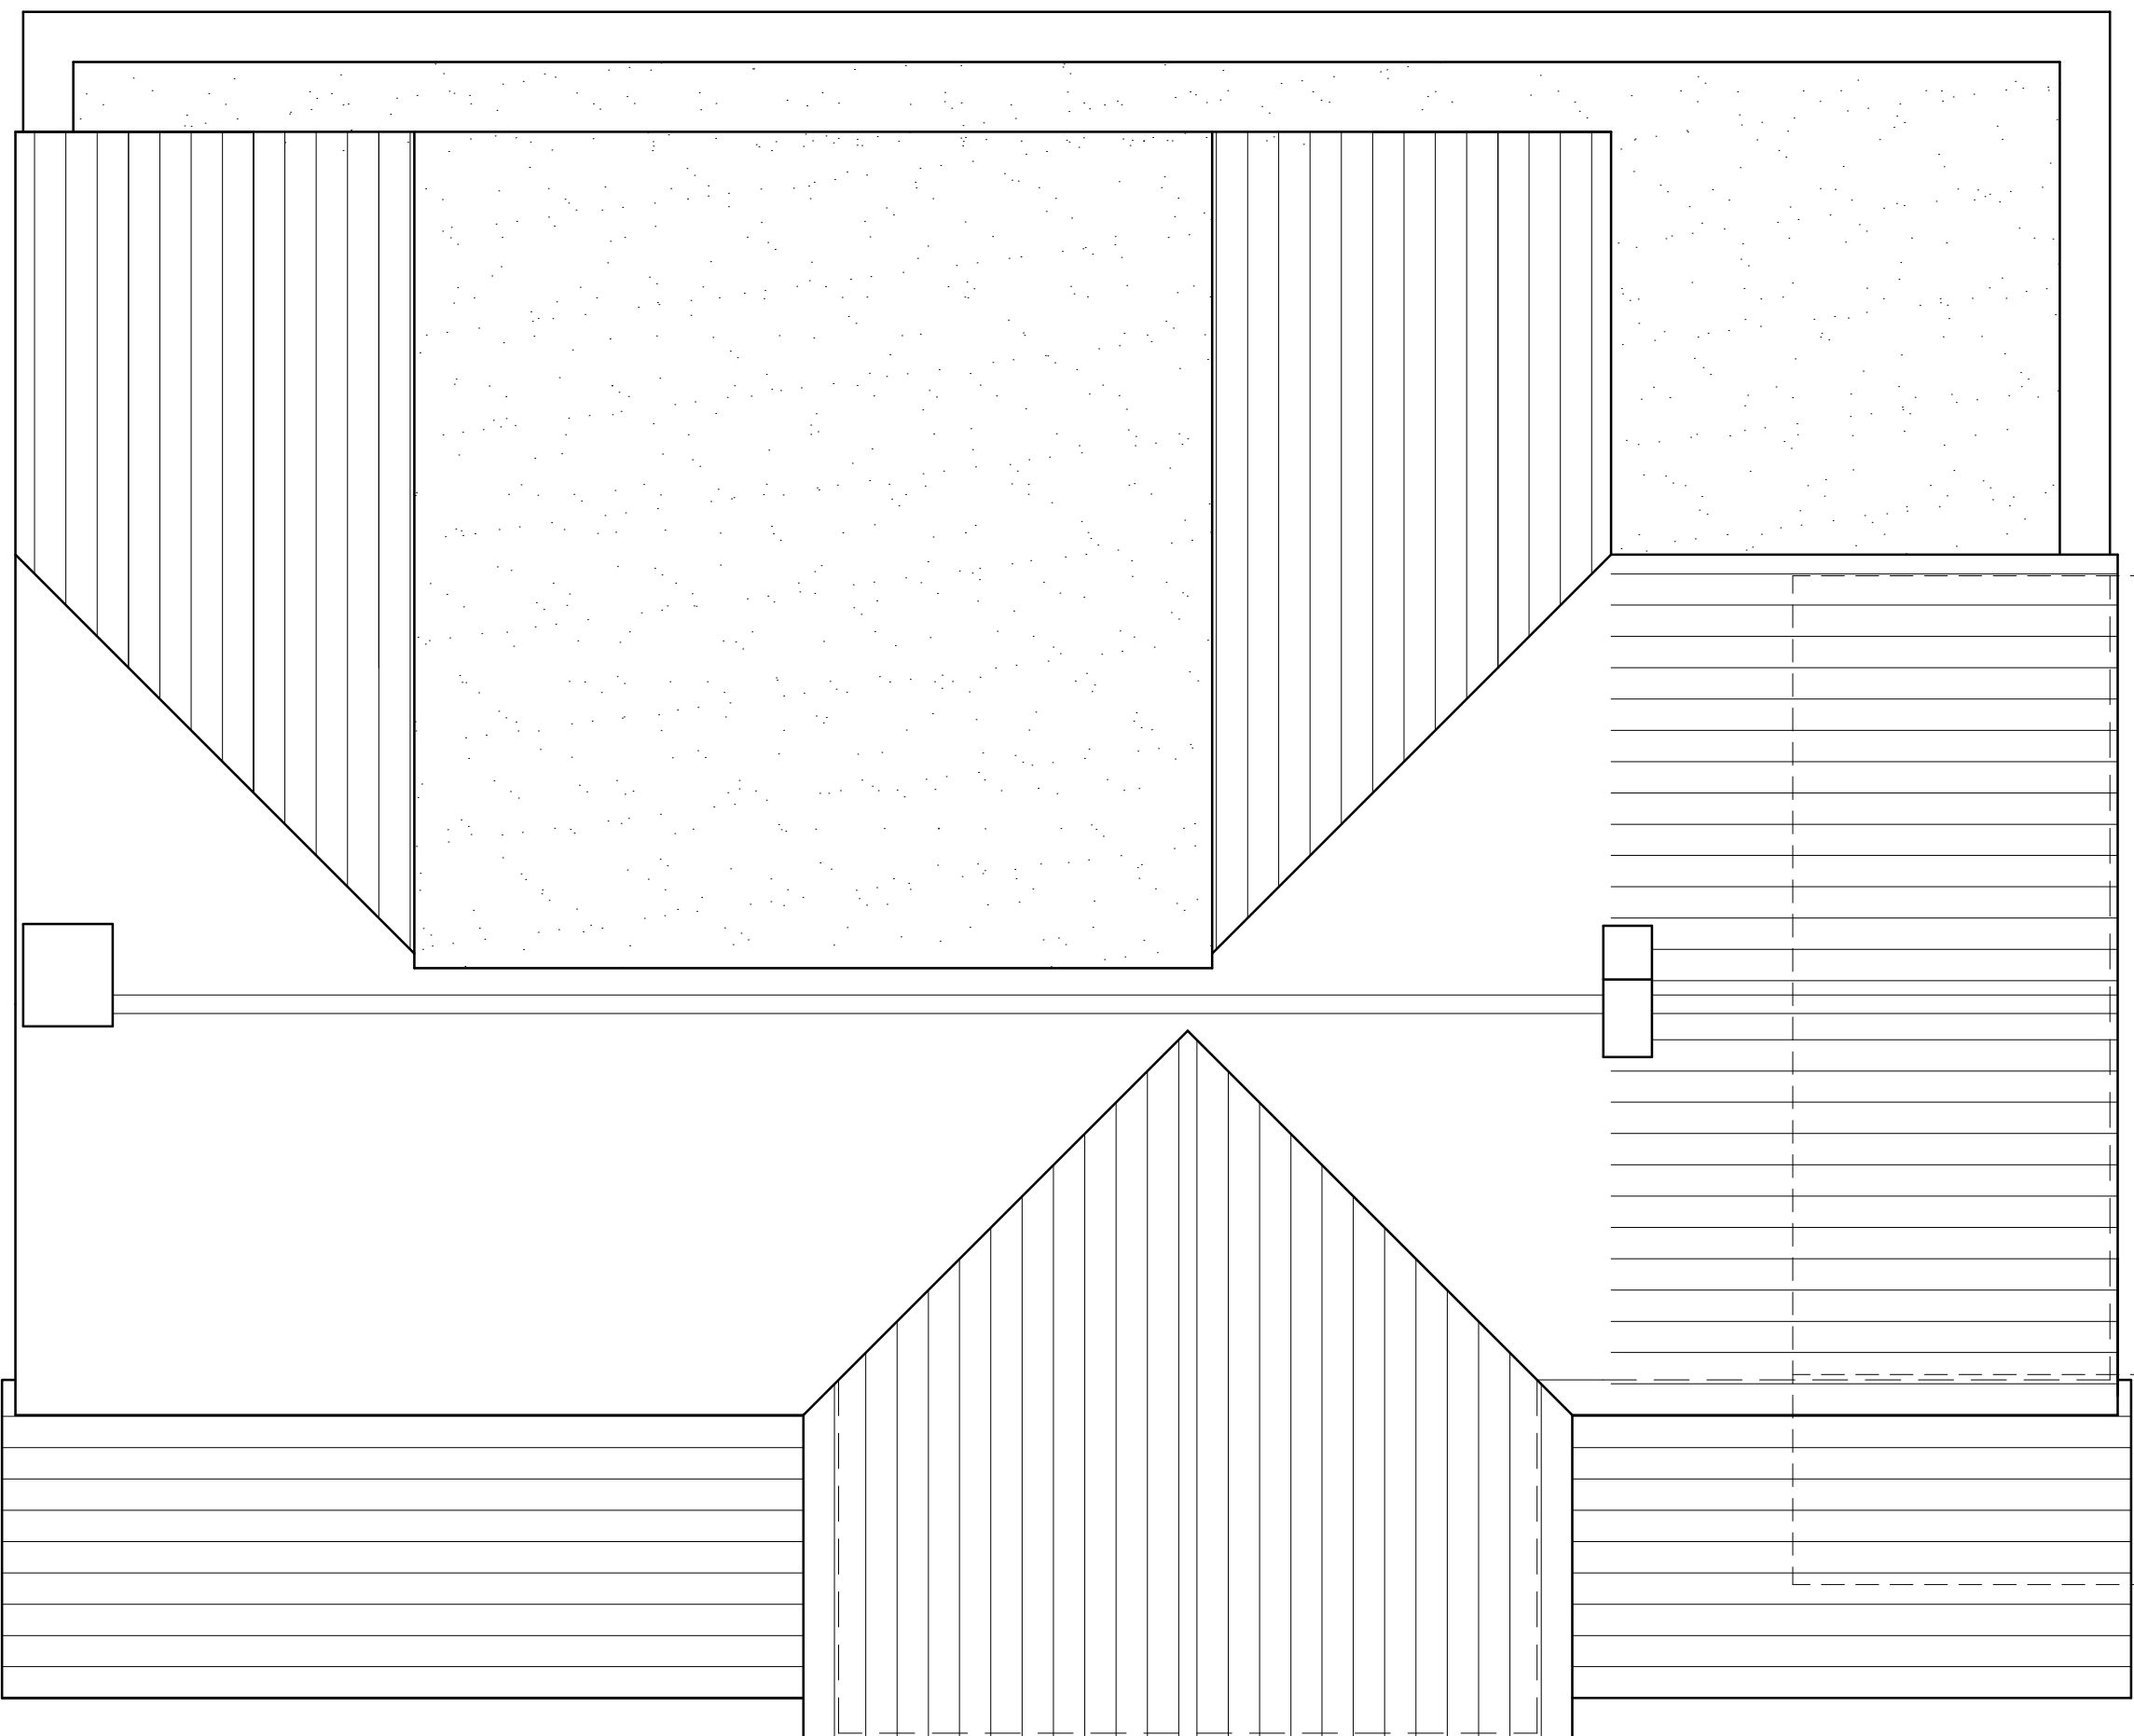

PROPOSED ROOF PLAN

GENERAL NOTES:
Check and verify all dimensions prior to commencement of work.
This drawing should be read in conjunction with all other contract documents including those by other consultants.
The survey information shown this drawing is based on a survey prepared by a third party and CDS Ltd accepts no responsibility for the accuracy or completeness of the survey. Any discrepancies to be reported to CDS Ltd immediately.
This drawing is copyright of and shall remain the property of: Creative Design and Structure Ltd

KEY:
SITE BOUNDARY LINE
OTHER LAND OWNED BY APPLICANT
EXISTING FOOTPRINT / DEMOLISHED WALLS

Status PLANNING

Project 8 SALMOND ROAD READING RG2 8QN	
Drawing Title PROPOSED SECOND FLOOR & ROOF PLANS	
 CREATIVE DESIGN & STRUCTURE LTD Henson House, Newton Rd, Henley-on-Thames, RG9 1HG T 01491 411922 W www.creativedesignandstructure.co.uk	
Drawn EB	Scale 1:50@A1; 1:100@A3
Date MAY 2024	Rev.
Drawing No. 11123-05	