

0 1 2 3 4m
SCALE 1:50 @ A1

GENERAL NOTES:
Check and verify all dimensions prior to commencement of work.
This drawing should be read in conjunction with all other contract documents including those by other consultants.


The survey information shown this drawing is based on a survey prepared by a third party and CDS Ltd accepts no responsibility for the accuracy or completeness of the survey. Any discrepancies to be reported to CDS Ltd immediately.

This drawing is copyright of and shall remain the property of: Creative Design and Structure Ltd

KEY:
SITE BOUNDARY LINE
OTHER LAND OWNED BY APPLICANT
EXISTING FOOTPRINT / DEMOLISHED WALLS




PROPOSED REAR ELEVATION

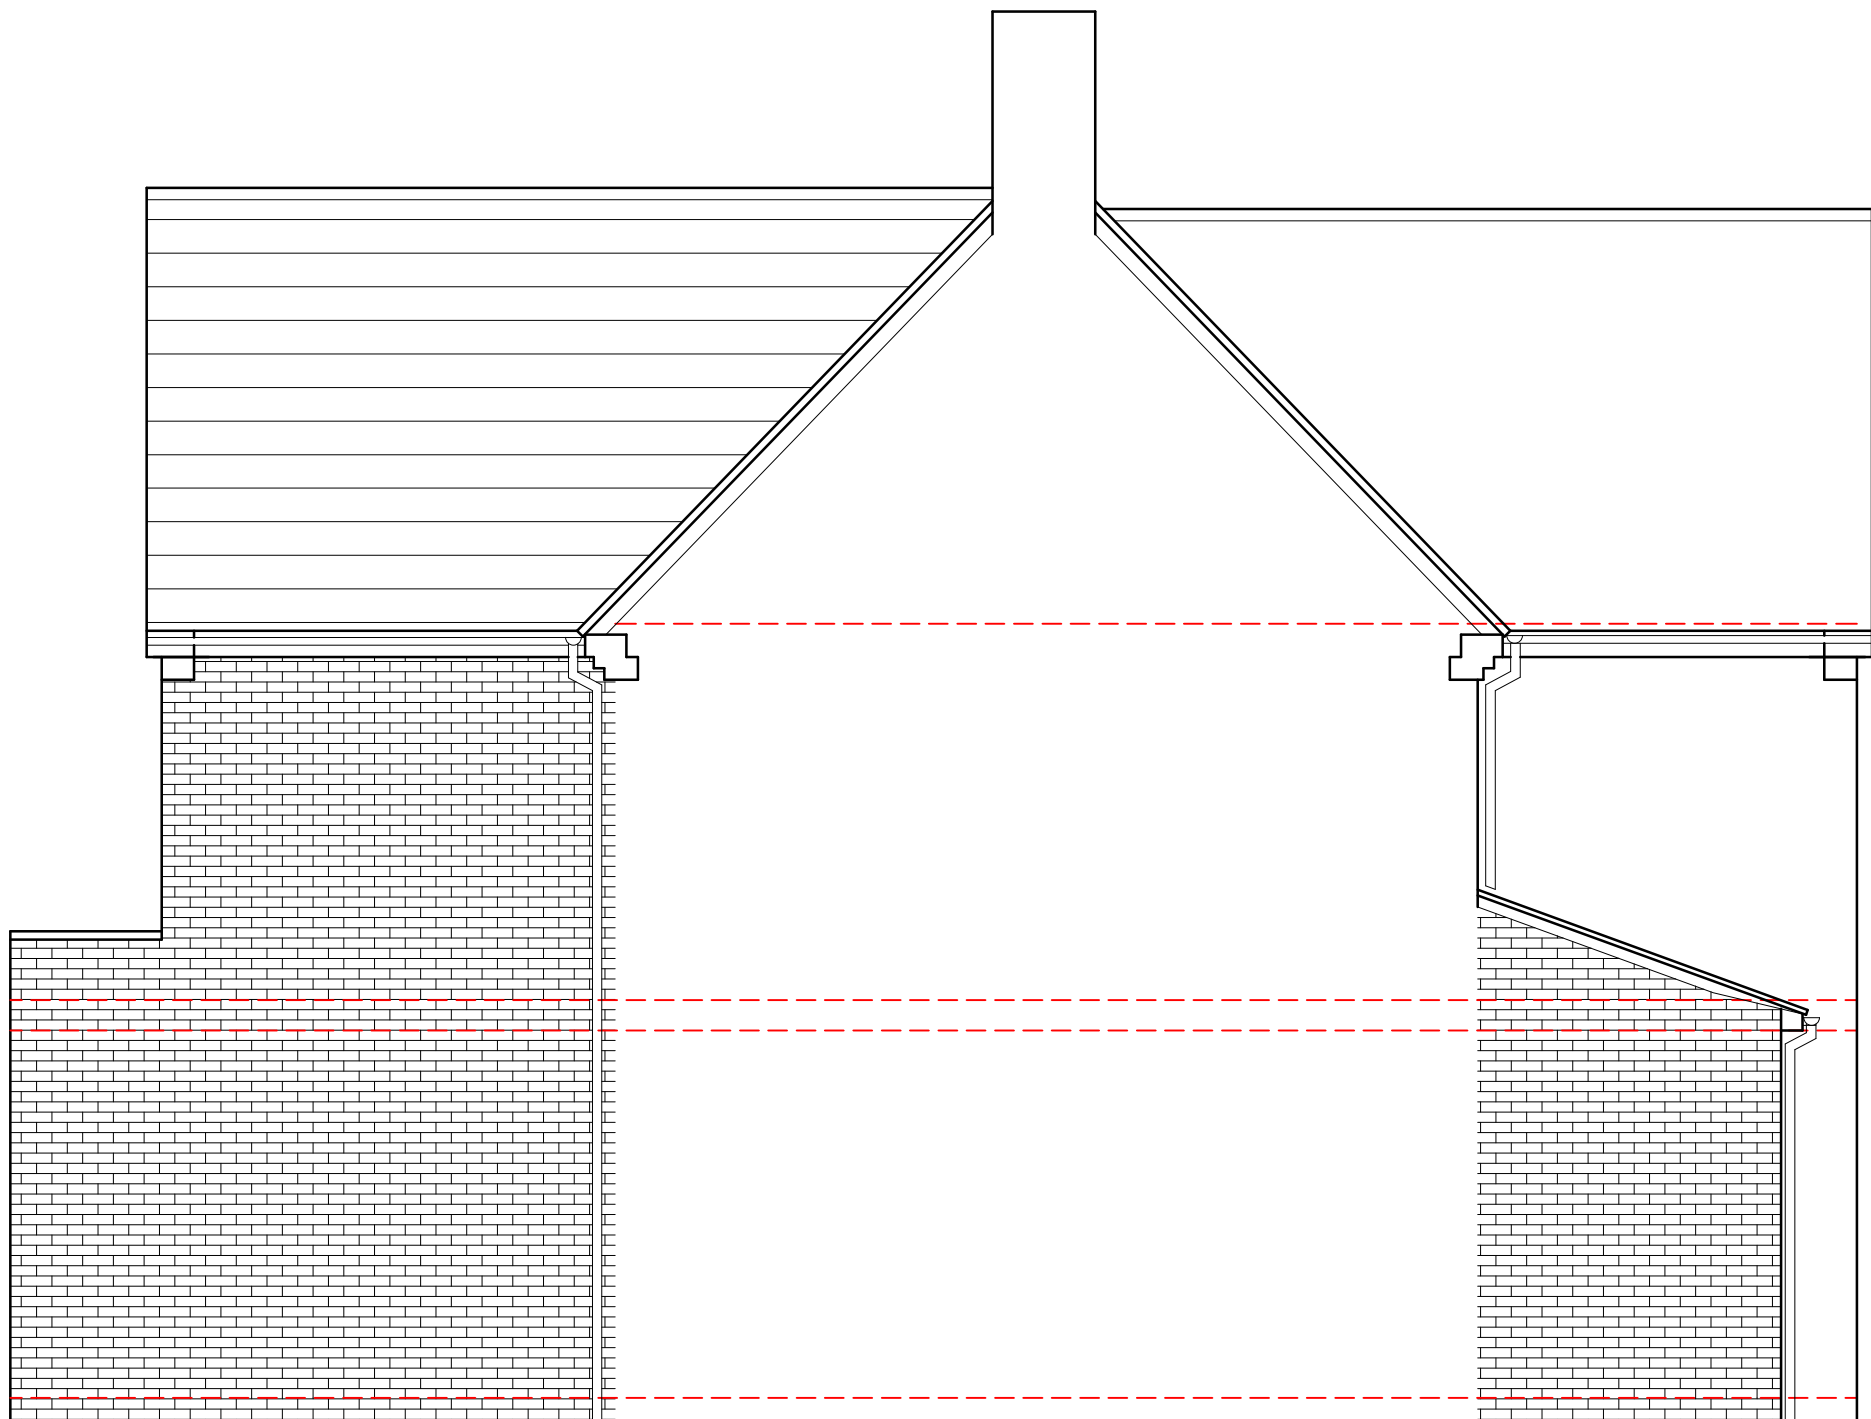

PROPOSED SIDE ELEVATION



PROPOSED FRONT ELEVATION

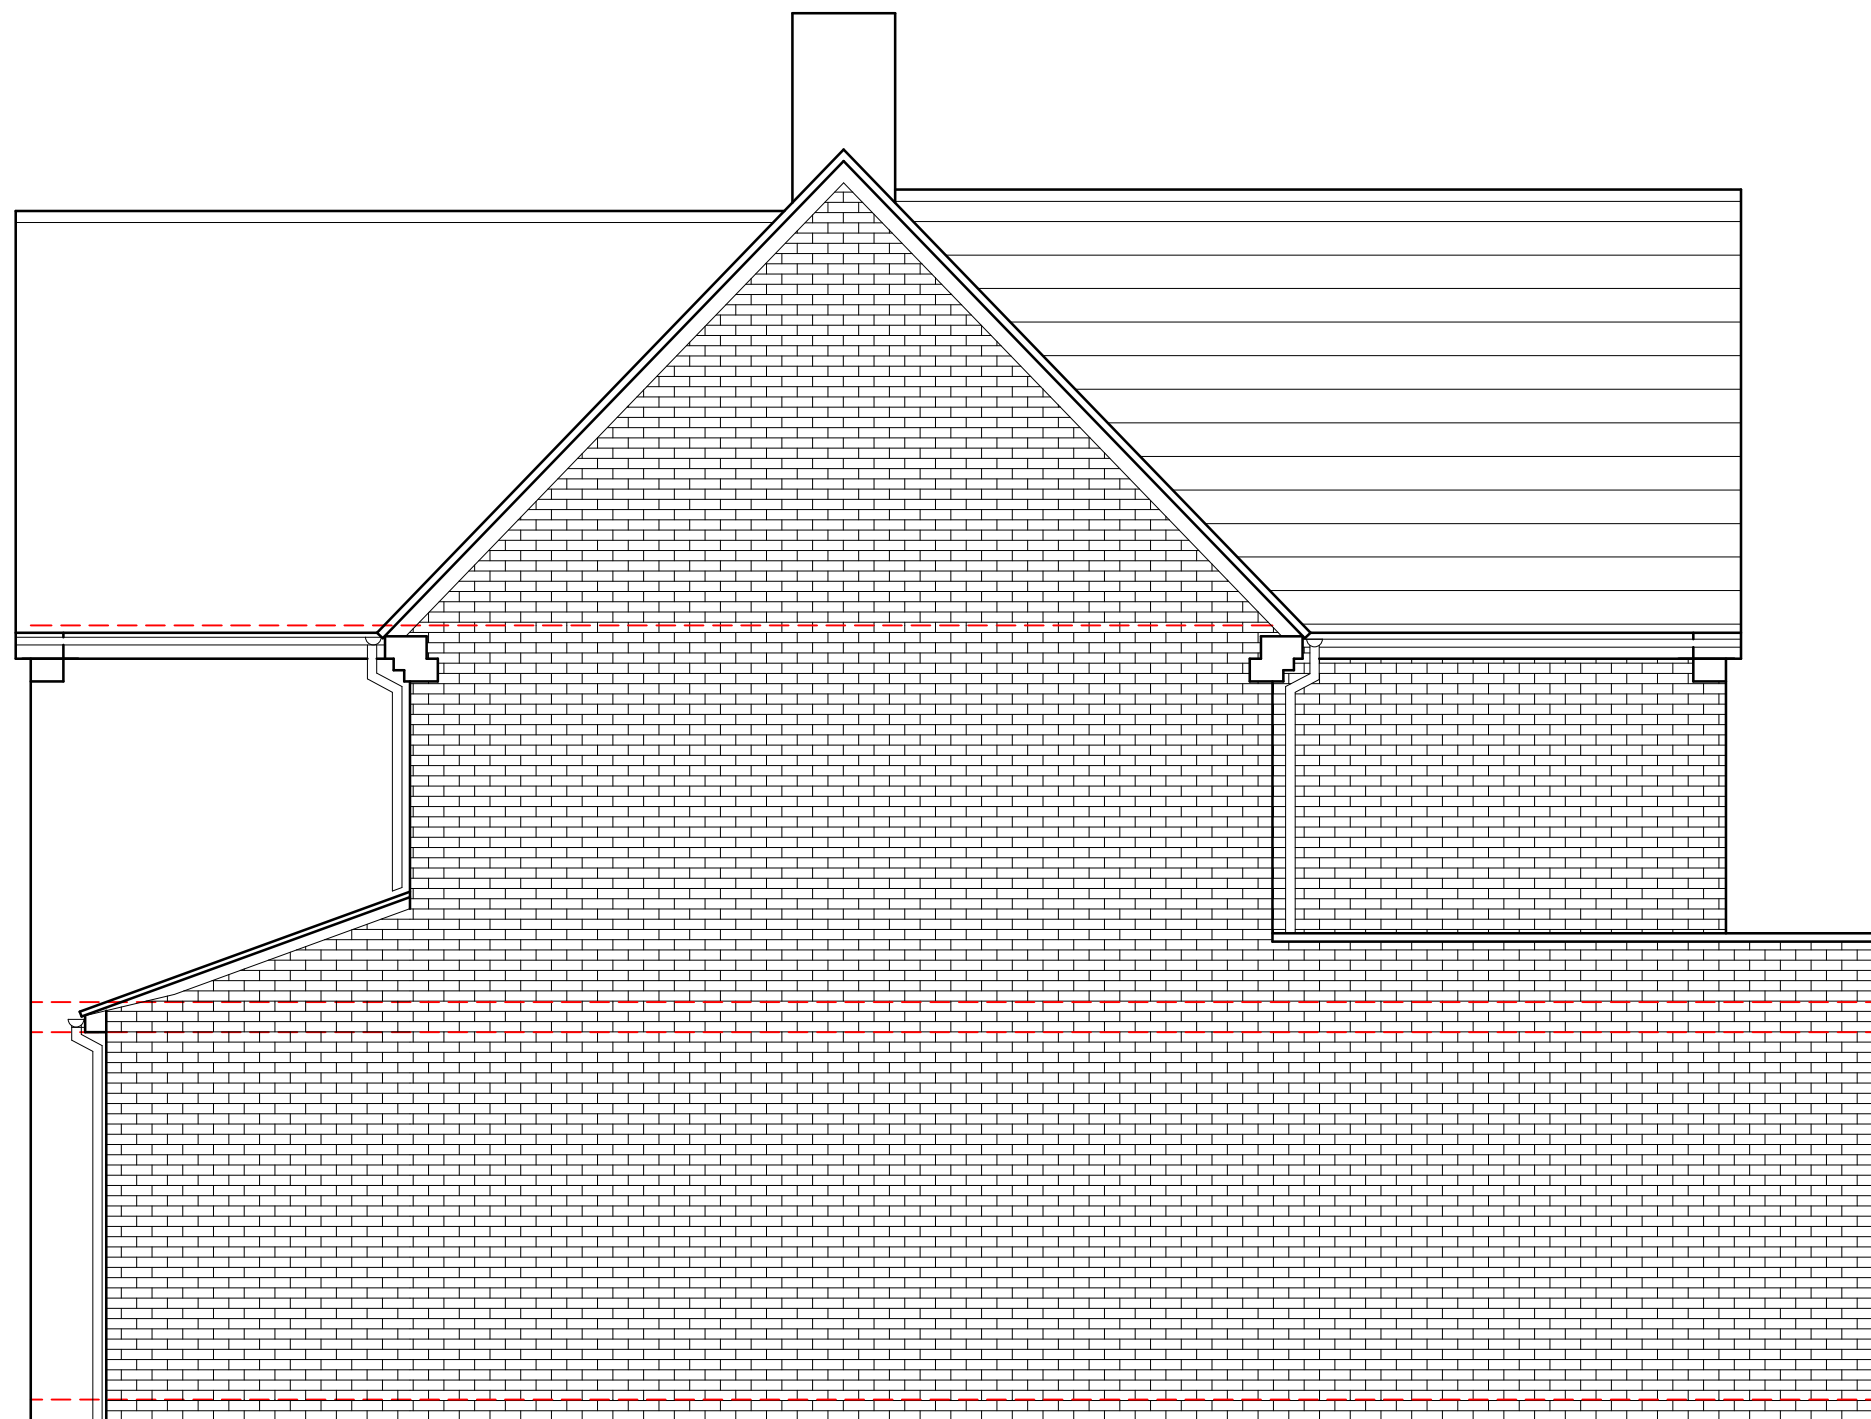

PROPOSED SIDE ELEVATION

Status	PLANNING
Project	8 SALMOND ROAD READING RG2 8QN
Drawing Title	PROPOSED ELEVATIONS
 CREATIVE DESIGN & STRUCTURE LTD Henson House, Newton Rd, Henley-on-Thames, RG9 1HG T:01491 411922 W: www.creative-design-and-structure.co.uk	
Drawn Date Drawing No.	EB MAY 2024 11123-06
Scale Rev.	1:50@A1; 1:100@A3