


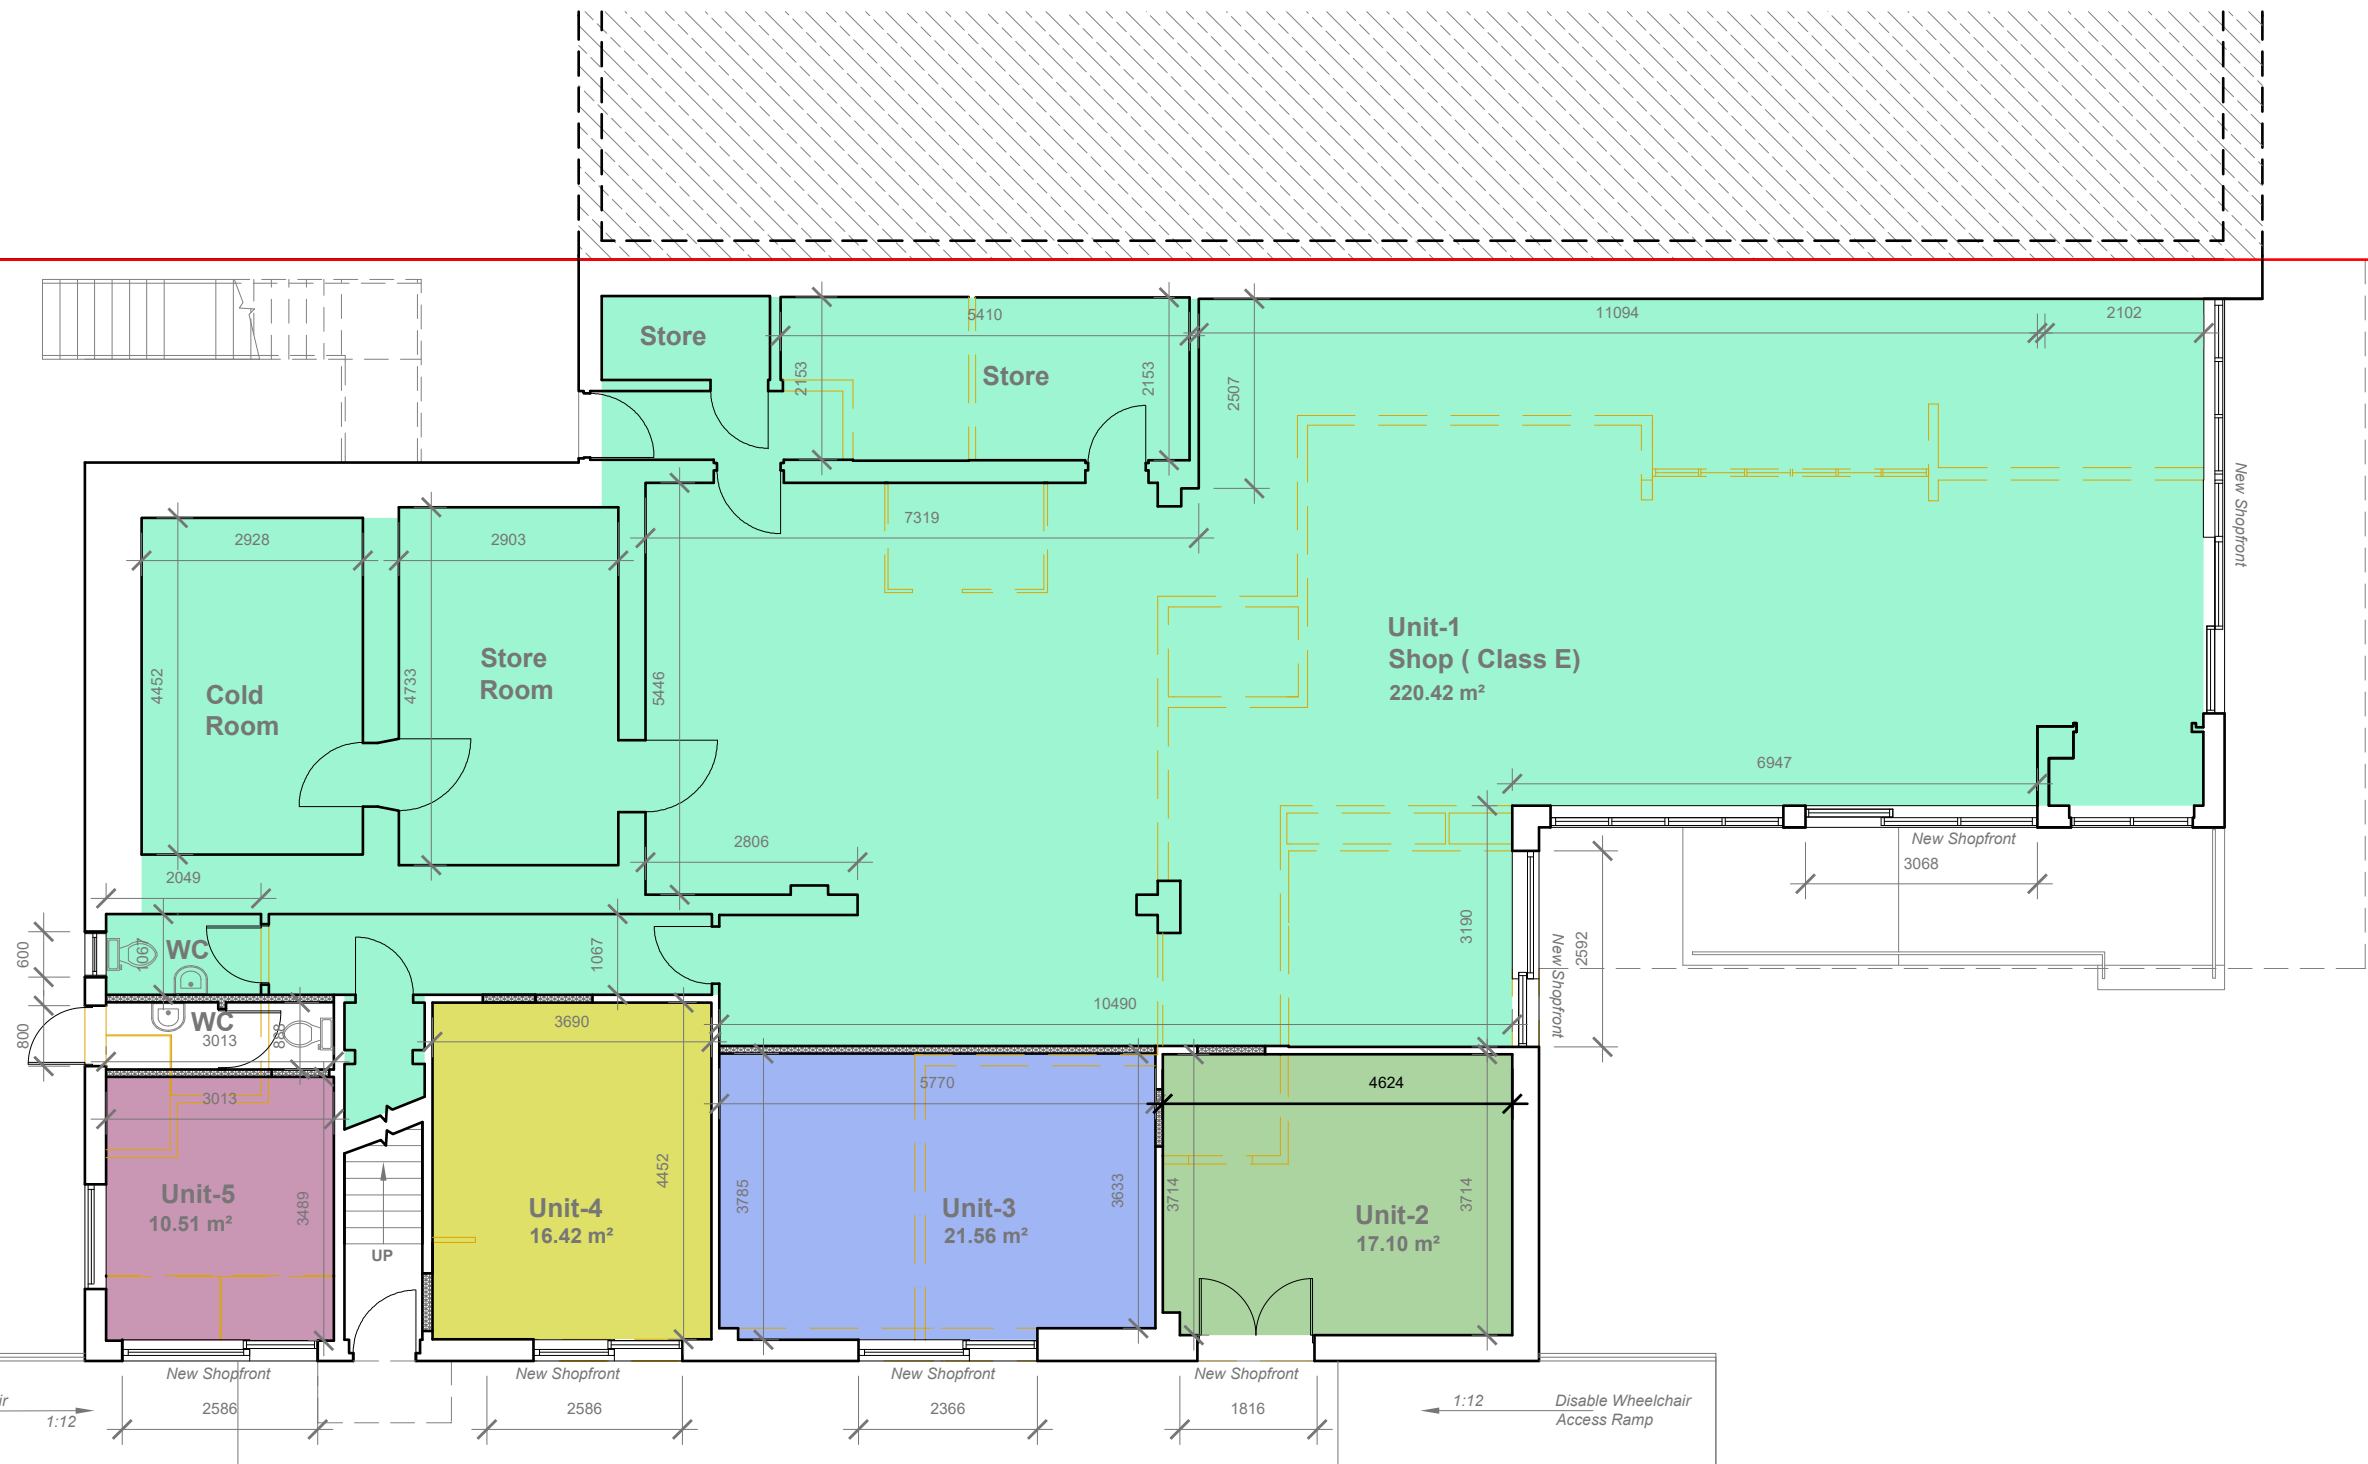

GENERAL NOTES:
1. ALL DIMENSIONS ARE IN MILLIMETER.
2. VERIFY ALL DIMENSIONS AND CONDITIONS BEFORE BUILDING OR STARTING CONSTRUCTION. NOTIFY THE DESIGNER IMMEDIATELY OF ANY DISCREPANCY OR VARIATION.
3. ALL WORK TO COMPLY WITH CURRENT BUILDING REGULATIONS AND CODES OF PRACTICE

Title:

Proposed Ground Floor Plan

Site Address

131-133
Crockhamwell Road,
Woodley,
RG5 3JP

Scale: 1:100 @A3

Date: 22/01/2026

Drawing No.:
2025/120 -04

Drawn By:
FP

Revision Date:

C 27/03/2026

e:mail -
faluckpatel@yahoo.com
(M) +44 (0) 7871 466 254

**Faluck
Patel**

Proposed External Finish Materials to Match Existing External Finish Materials

Proposed Flank Wall Window to be Obscure Glazed and Non Opening below 1.7m from FFL



Proposed Front Elevation
Scale 1:100

PROPOSED ALUMINUM
FRAME AND GLASS
SLIDING DOOR

PROPOSED ALUMINUM
FRAME AND GLASS
SLIDING DOOR

PROPOSED ALUMINUM
FRAME AND GLASS SHOP
FRONT WITH GLAZING



Proposed Rear Elevation
Scale 1:100



Proposed Side Elevation
Scale 1:100

Component	Typical Size Range
Posts	65×65 mm
Rails (horizontal)	40×40 mm (1.5×1.5")
Vertical bars/pickets	25 mm round bar, spaced 75 mm apart
Flat bar panels	30×6 mm using flat steel strips
Height	1.8 m
Colour	Black



Proposed Side Elevation
Scale 1:100

PROPOSED ALUMINUM
FRAME AND GLASS SHOP
FRONT WITH GLAZING

PROPOSED ALUMINUM
FRAME AND GLASS
SLIDING DOOR

PROPOSED ALUMINUM
FRAME AND GLASS SHOP
FRONT WITH GLAZING

PROPOSED ALUMINUM
FRAME AND GLASS
DOUBLE DOOR

PROPOSED ALUMINUM
FRAME AND GLASS SHOP
FRONT WITH GLAZING

PROPOSED ALUMINUM
FRAME AND GLASS
SLIDING DOOR

PROPOSED ALUMINUM
FRAME AND GLASS SHOP
FRONT WITH GLAZING

GENERAL NOTES:
1. ALL DIMENSIONS ARE IN MILLIMETER.
2. VERIFY ALL DIMENSIONS AND CONDITIONS BEFORE BUILDING OR STARTING CONSTRUCTION. NOTIFY THE DESIGNER IMMEDIATELY OF ANY DISCREPANCY OR VARIATION.
3. ALL WORK TO COMPLY WITH CURRENT BUILDING REGULATIONS AND CODES OF PRACTICE

Title:

Proposed Elevations

Site Address
131-133
Crockhamwell Road,
Woodley,
RG5 3JP

Scale: 1:100 @A3
Date: 22/01/2026
Drawing No.:
2025/120 -05
Drawn By:
FP

Revision Date:
A 10-02-2026
B 24-03-2026
C 27/03/2026
e:mail -
faluckpatel@yahoo.com
(M) +44 (0) 7871 466 254

**Faluck
Patel**

1:100 0 1 2 5 10 Meter

Proposed External Finish Materials to Match Existing External Finish Materials

Proposed Flank Wall Window to be Obscure Glazed and Non Opening below 1.7m from FFL



Proposed Front Elevation (With Shutter)
Scale 1:100



Proposed Rear Elevation (With Shutter)
Scale 1:100



Proposed Side Elevation (With Shutter)
Scale 1:100

Component	Typical Size Range
Posts	65×65 mm
Rails (horizontal)	40×40 mm (1.5×1.5")
Vertical bars/pickets	25 mm round bar, spaced 75 mm apart
Flat bar panels	30×6 mm using flat steel strips
Height	1.8 m
Colour	Black



Proposed Side Elevation (With Shutter)
Scale 1:100



GENERAL NOTES:
1. ALL DIMENSIONS ARE IN MILLIMETER.
2. VERIFY ALL DIMENSIONS AND CONDITIONS BEFORE BUILDING OR STARTING CONSTRUCTION. NOTIFY THE DESIGNER IMMEDIATELY OF ANY DISCREPANCY OR VARIATION.
3. ALL WORK TO COMPLY WITH CURRENT BUILDING REGULATIONS AND CODES OF PRACTICE

Title:

Proposed Elevations (With Shutter)

Site Address	Scale: 1:100 @A3	Revision Date:
131-133 Crockhamwell Road, Woodley, RG5 3JP	Date: 22/01/2026 Drawing No.: 2025/120 -06 Drawn By: FP	A 10-02-2026 B 24-03-2026 C 27/03/2026 e:mail - faluckpatel@yahoo.com (M) +44 (0) 7871 466 254

