




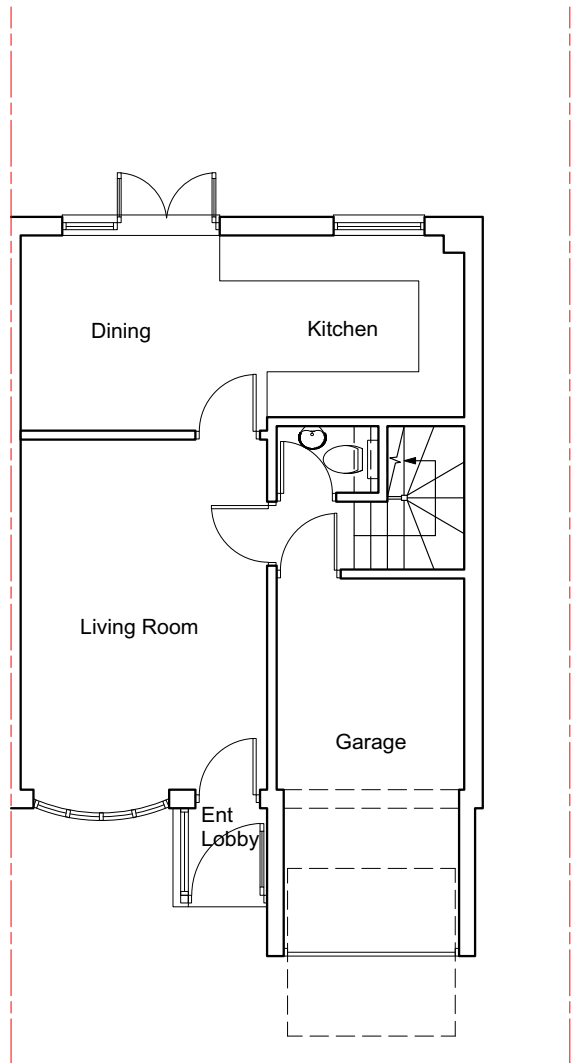

00 - EXISTING GROUND FLOOR

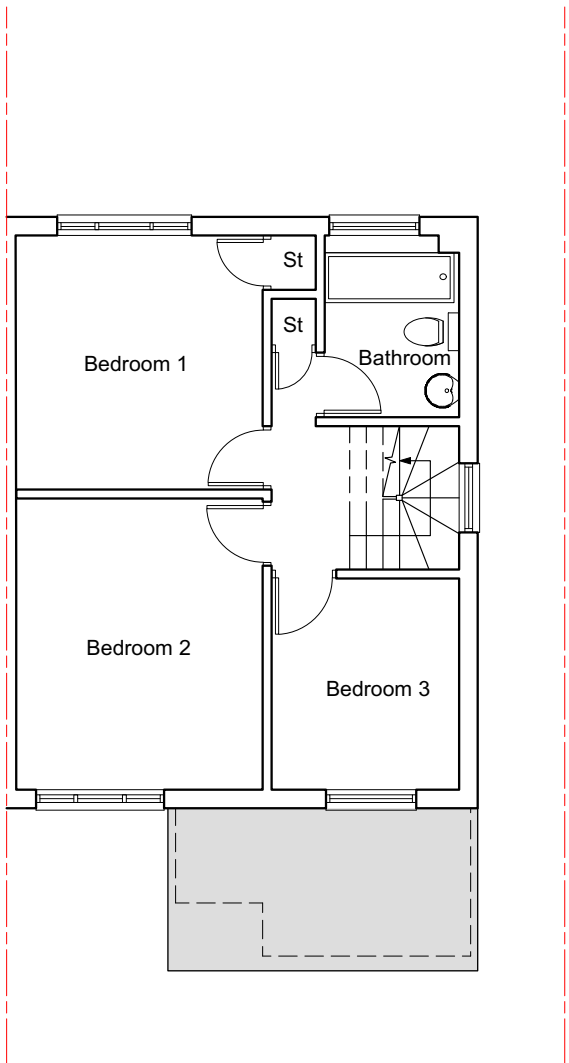


01 - EXISTING FIRST FLOOR

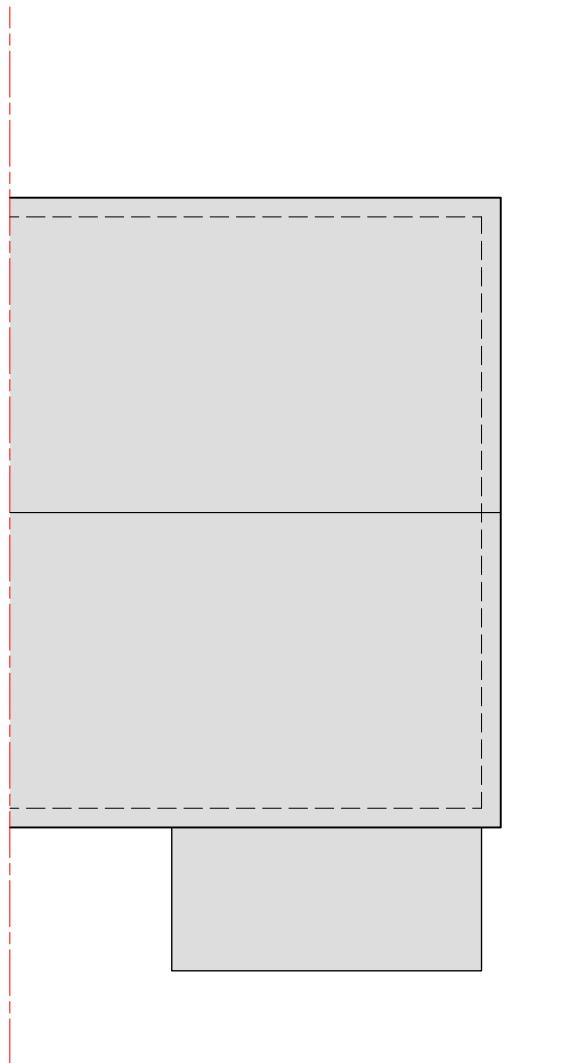


02 - EXISTING ROOF PLAN




A - EXISTING FRONT ELEVATION

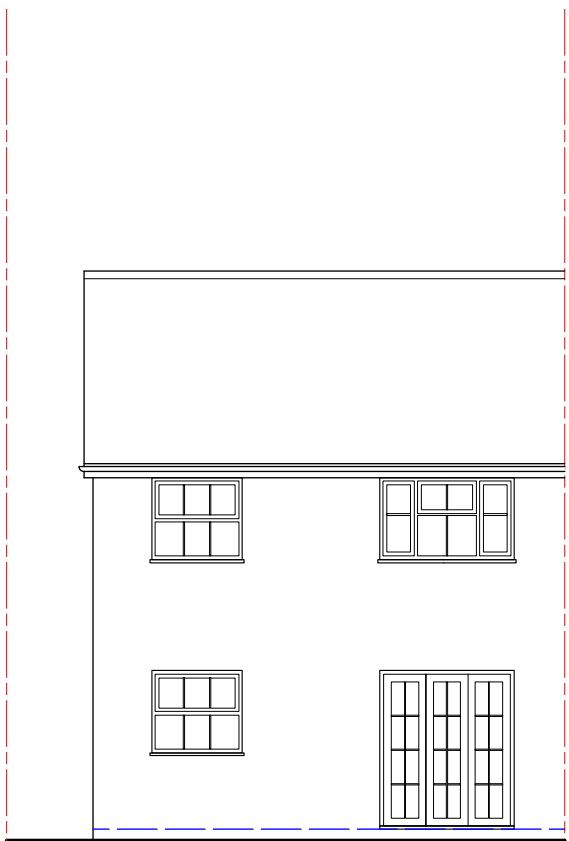


B - EXISTING REAR ELEVATION

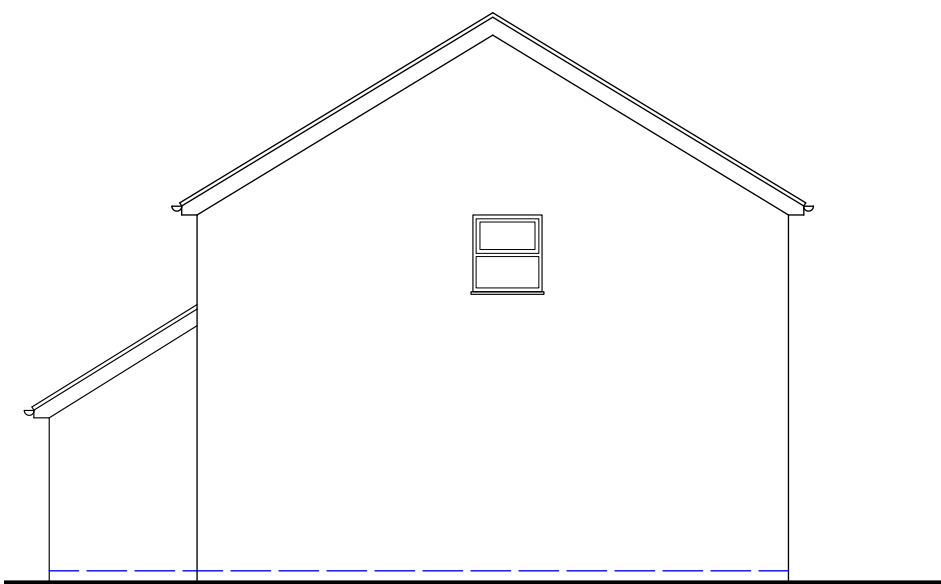


C - EXISTING SIDE ELEVATION 1

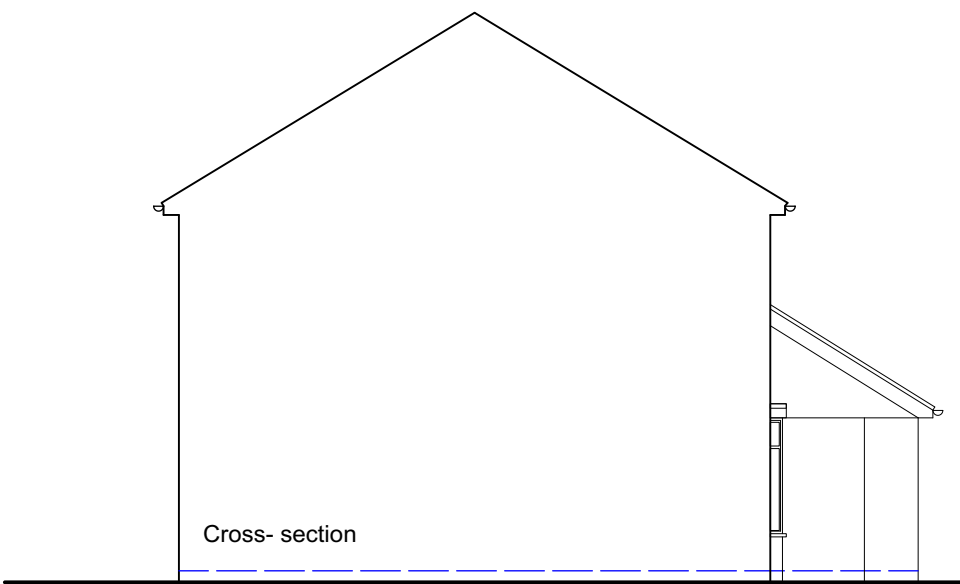

D - EXISTING SIDE ELEVATION 2

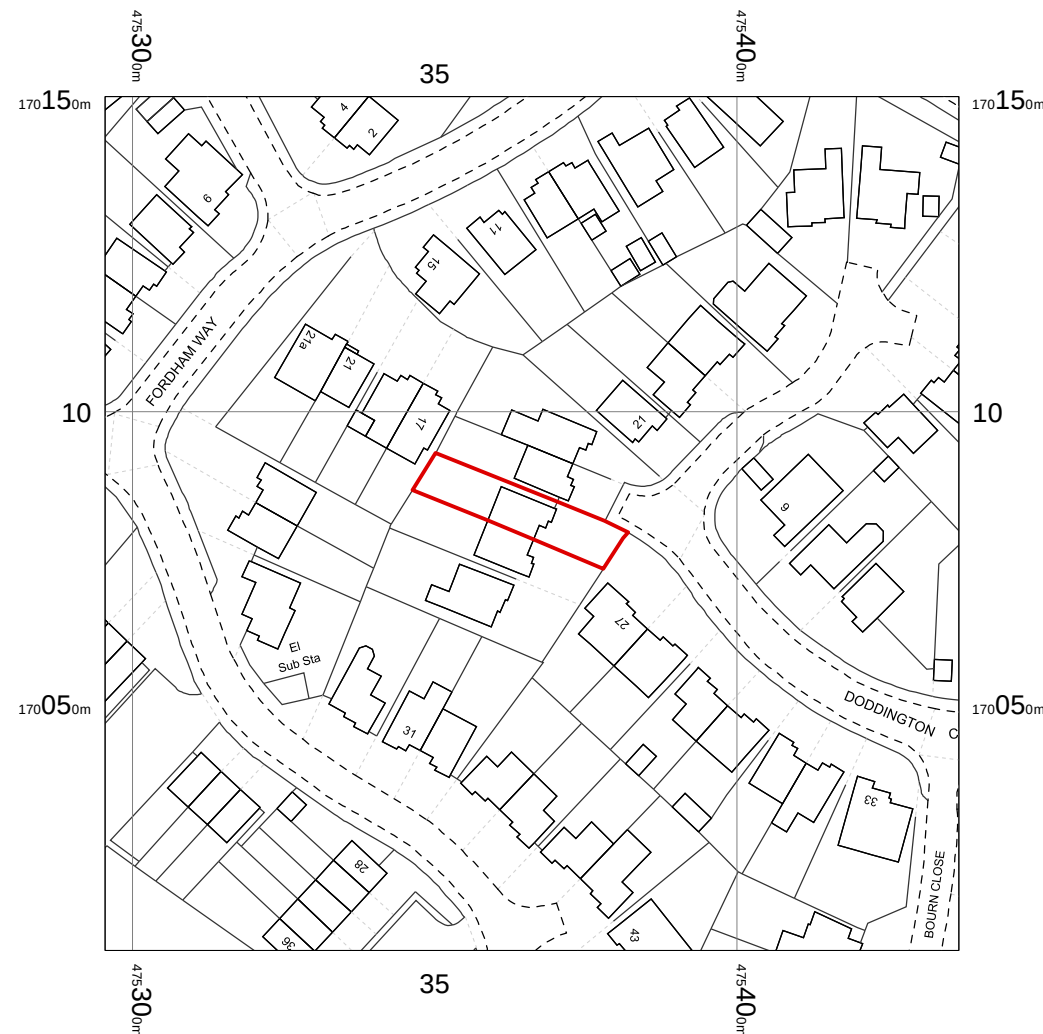

OS MasterMap 1250/2500/10000 scale
Monday, November 17, 2025, ID: MPMBW-01251112
www.blackwellmapping.co.uk
1:1250 scale print at A4, Centre: 475366 E, 170082 N
©Crown Copyright Ordnance Survey, Licence no. 100041041

 


LOCATION PLAN


The contents of this drawing is subject to the Copyright, Designs and Patents Act 1988.

Design Notes
Except where noted, boundaries have not been surveyed and the client should satisfy themselves of their exact location before relying on the contents of this drawing.

Construction Notes
Site dimensions are to be checked before work is started. Any discrepancy whatsoever between any information contained in this drawing and any other document must be brought to the attention of PegasusLife before the work is executed.

 

KEY PLAN;-

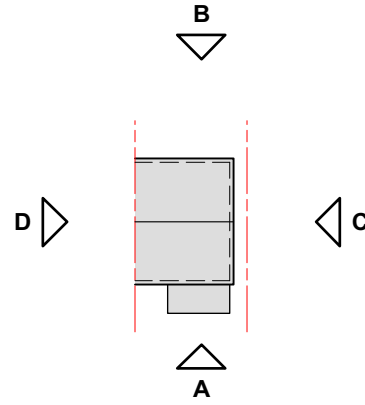

Rev	Date	Revision Notes
-----	------	----------------

-	25.11.25	Issued for client approval
---	----------	----------------------------

Project Title
**24 Doddington Close
Lower Earley, Reading, RG6 4BJ**

Proposed garage conversion

Existing Plans & Elevations

Client Mr Himmat Sitoula	Project ID 1001
Drawn By AM	Scale 1:100 @ A1 & 1:1250 @ A1
Reviewed By KUR	Drawing No. E-X-001
Date Nov' 2025	Rev. -

