

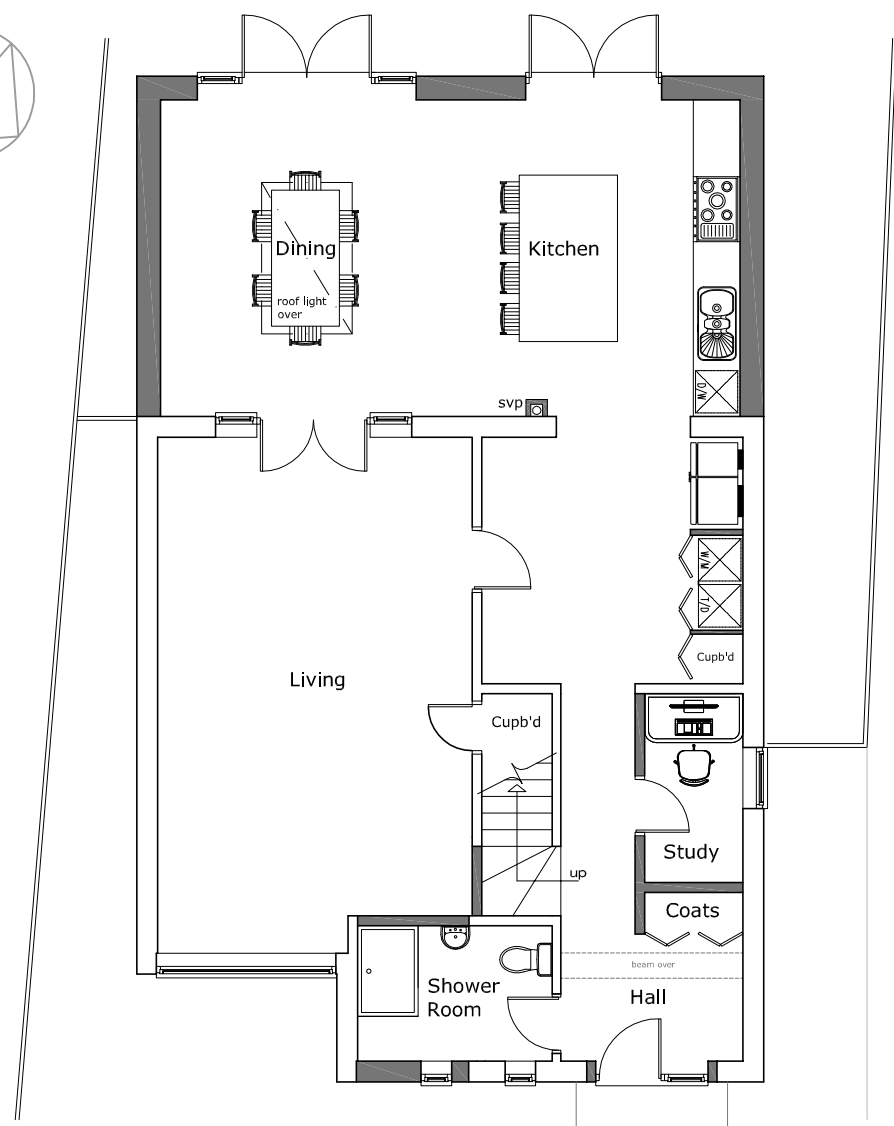


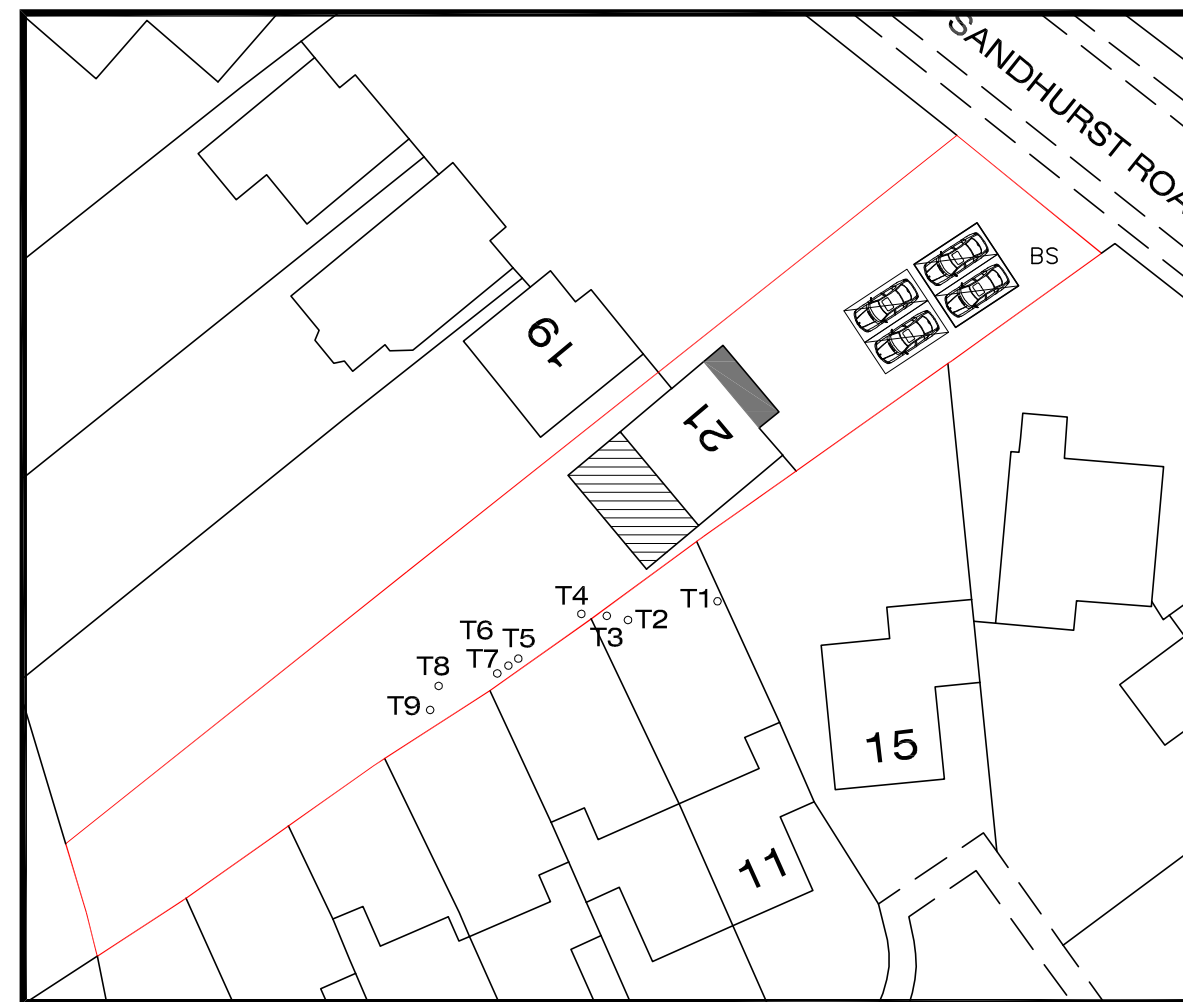

No. 21
Proposed Ground Floor Plan

No. 19

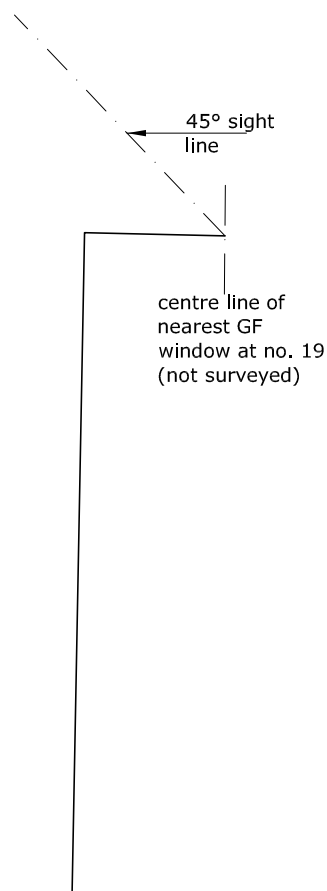

Proposed Site Plan (1:500)

0 METRES 20
SCALE 1:500

 indicates proposed changes to external finish to existing and new roof over existing

 indicates proposed single storey rear extension

 indicates parking space

General Notes

0 METRES 5
SCALE 1:100



Drawing Status
For Planning Submission

Rev.	Remarks	Date
------	---------	------

Project no.	25128	Scale	1:100 and 1:500 @ A3
Drawing no.	003	By	NY
		Date	Dec 25

Project
21 Sandhurst Road
Finchampstead
Wokingham RG40 3JG

Title
Proposed Plans



architectural design

White Young Design Ltd
19 Love Lane Watlington
Oxfordshire OX49 5RA

01491 612915
07860 313875
mail@whiteyoungdesign.com

www.whiteyoungdesign.com