



Proposed Plan and Elevations

Plan shows walls without substructure Foundations.

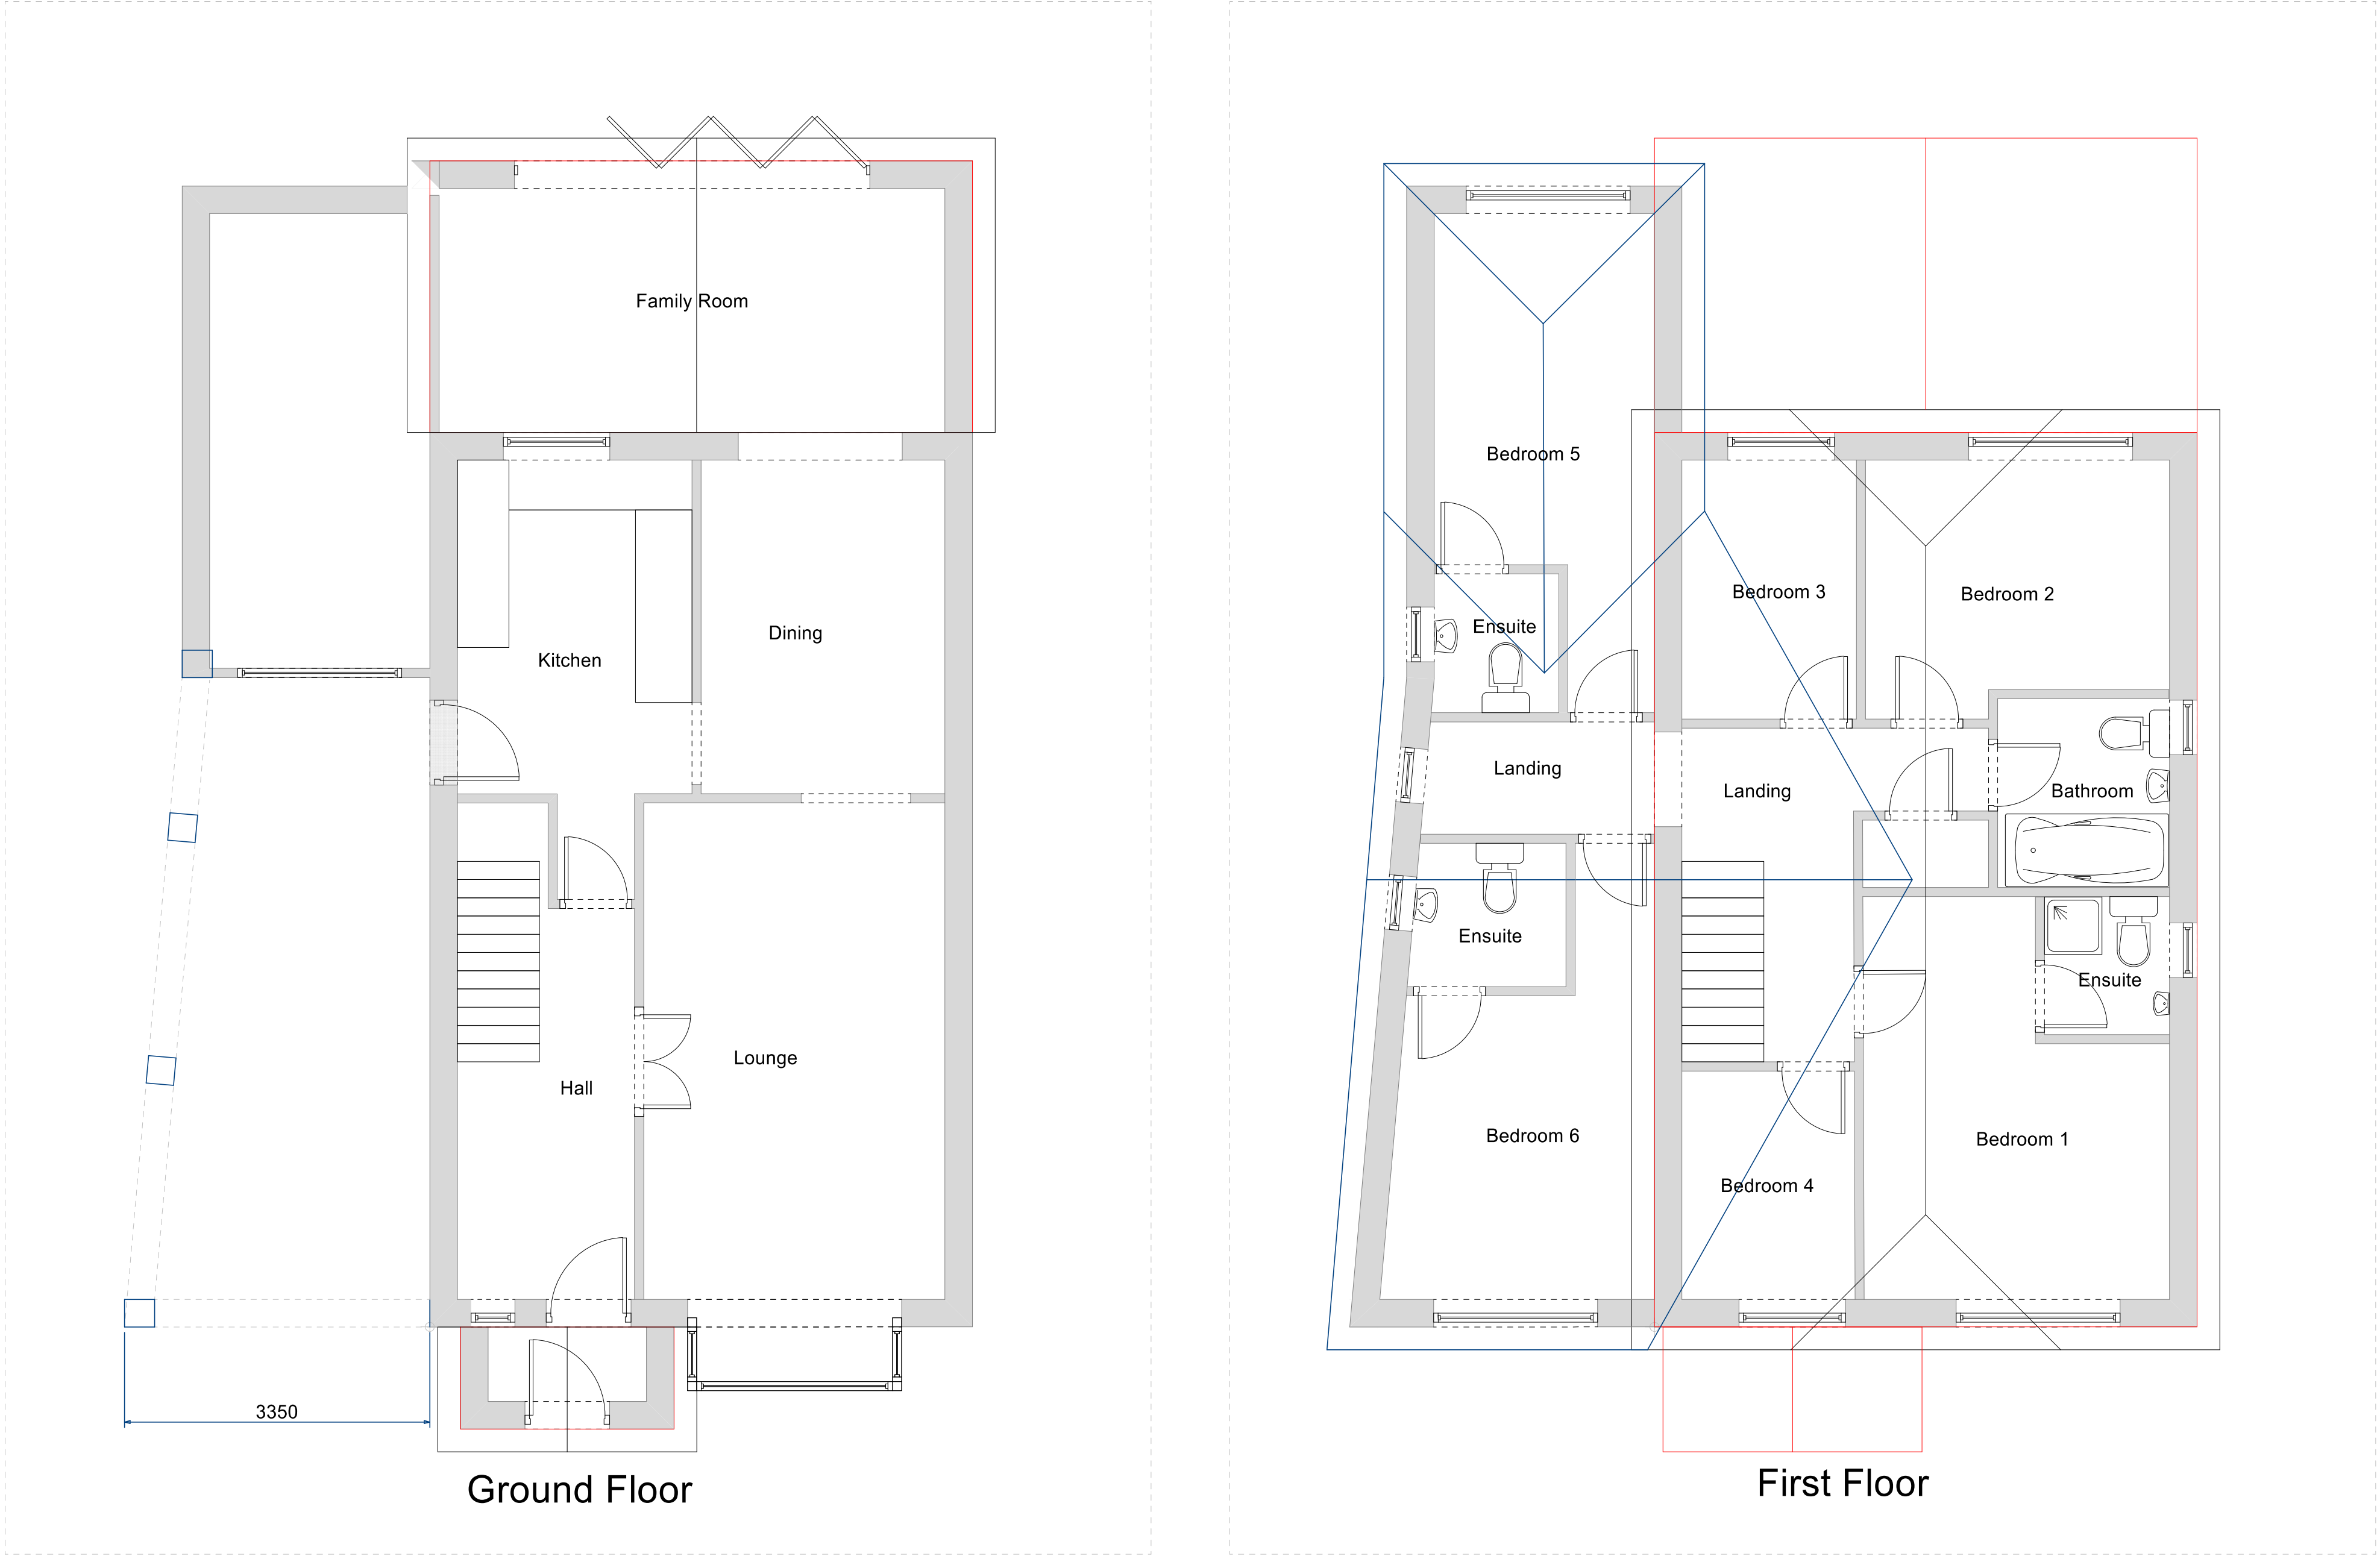

1: 100 @ A1

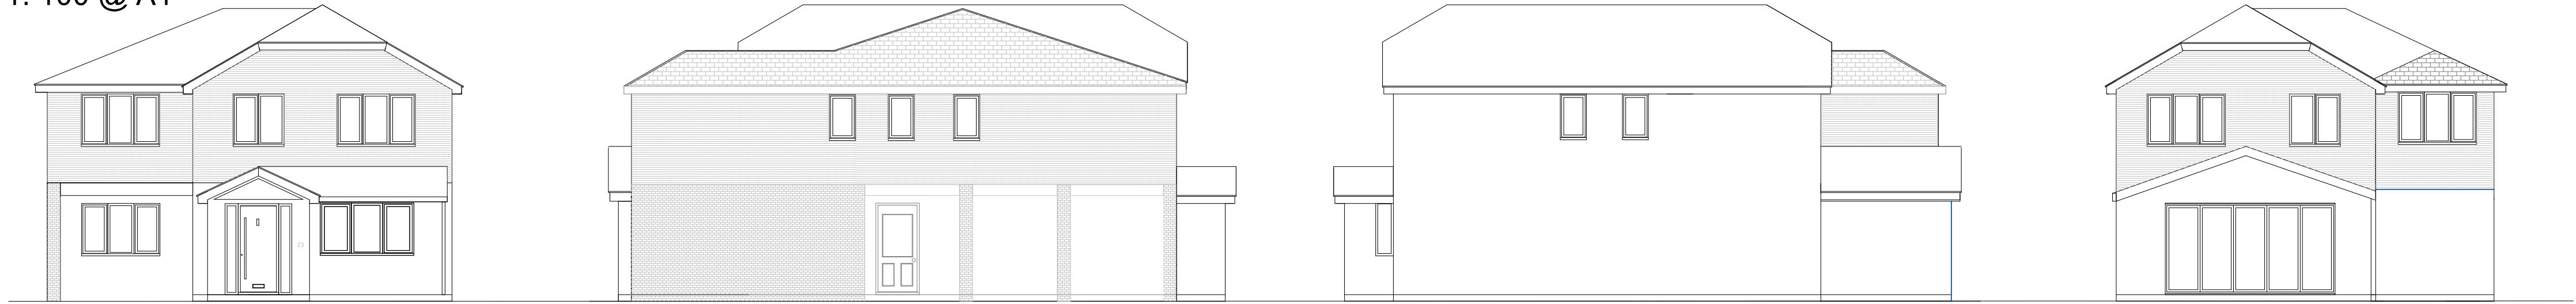

Front Elevation

Side Elevation

Side Elevation

Rear Elevation

All Works Subject To Building Control All Dimensions and Roof Angles To Be Checked on Site

Page Size - A1
1: 50 @ A1

3000 mm

1000

Notes

Legend.

Plan shows walls without substructure Foundations.

Cantley Design

Cantley Design

Project
Extension
23 Albany Park Drive
Winnersh
Wokingham
RG41 5HZ
Drawing Type
Proposed Planning
Client
Mr and Mrs A. Mangat
Drawing Number
RDO/56HC/ D5/R7a
Date
Sept 2024
Drawn by
Bob Owles

Scale
1:50 @ A1
Checked by
NCO

Cantley Drawing Services
20 Cantley Crescent
Wokingham
RG41 1NX
0781 803 2212