


CENTRE COORDINATES: 476084 , 171471

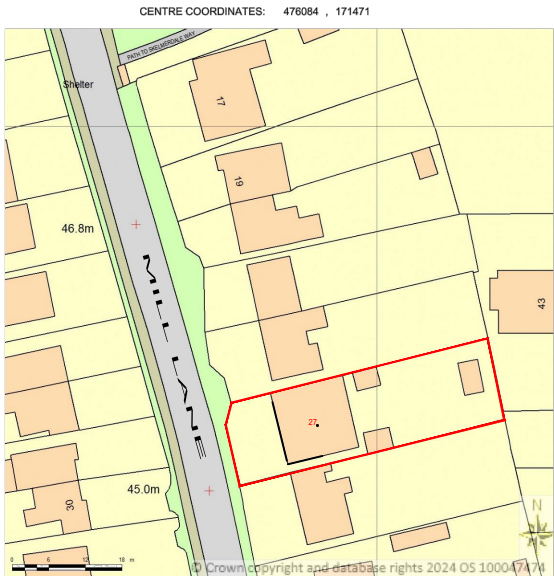

Supplied by Streetwise Maps Ltd
www.streetwise.net
Licence No: 100047474


LOCATION PLAN
SCALE 1:1250@A3




Supplied by Streetwise Maps Ltd
www.streetwise.net
Licence No: 100047474

BLOCK PLAN
SCALE 1:500 @A3


	PROJECT:	27 Mill Lane Earley	DRAWN BY:	P.S.	DRAWING TITLE:		 ArchDezine Limited archdeziner7@gmail.com
	PROPOSED FIRST FLOOR SIDE EXTENSION		DATE:	21/01/2025	LOCATION AND BLOCK PLAN		
			SCALE:	AS SHOWN @A3	DRAWING NUMBER:	ML—01	
			FILENAME:	240009			

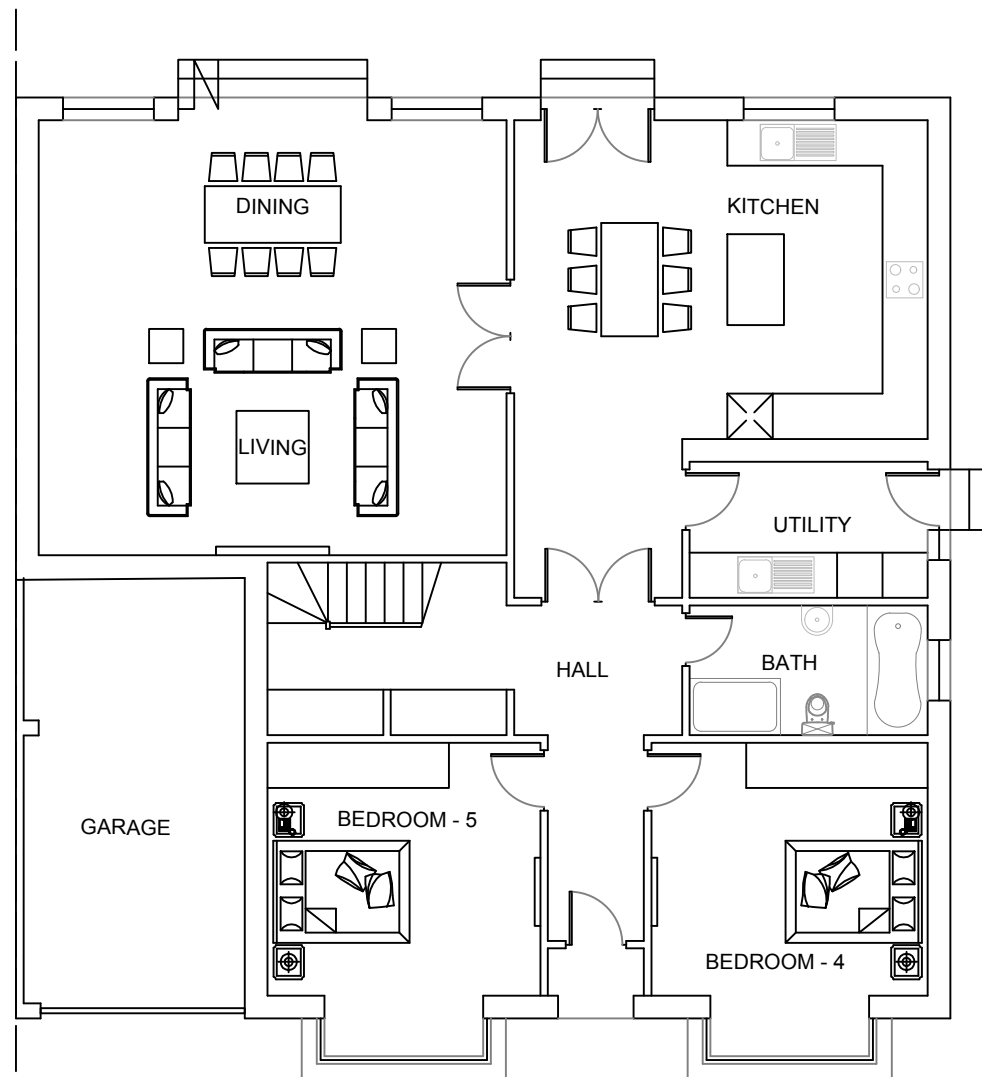





EXISTING GROUND FLOOR PLAN

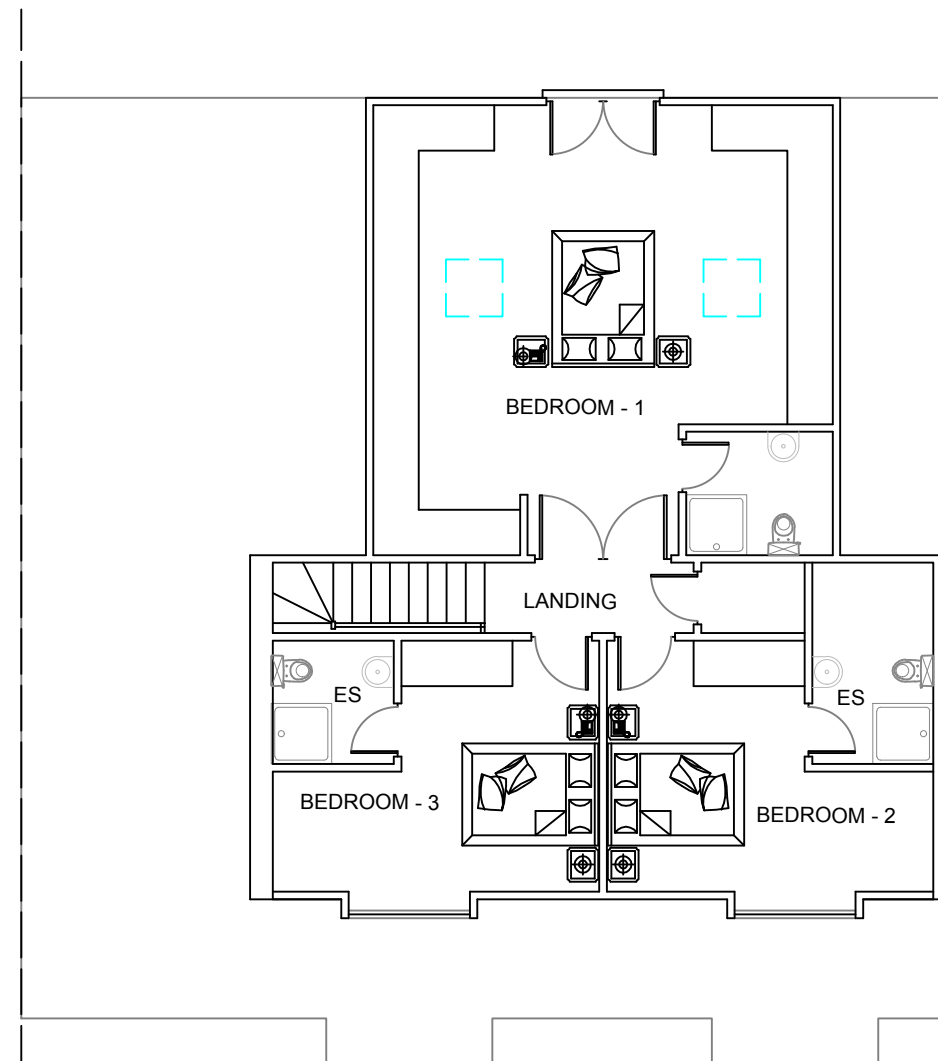



EXISTING FIRST FLOOR PLAN

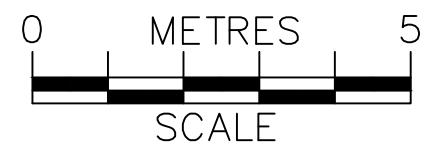

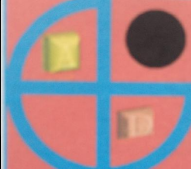
	PROJECT:	27 Mill Lane Earley	DRAWN BY:	P.S.	DRAWING TITLE:		ArchDezine Limited archdeziner7@gmail.com
	PROPOSED FIRST FLOOR SIDE EXTENSION		DATE:	21/01/2025	EXISTING PLANS		
			SCALE:	1:100@A3			
			FILENAME:	240009	DRAWING NUMBER:	ML-02	

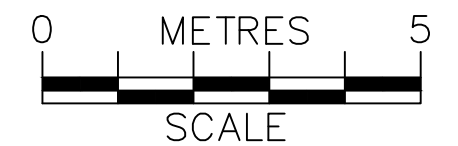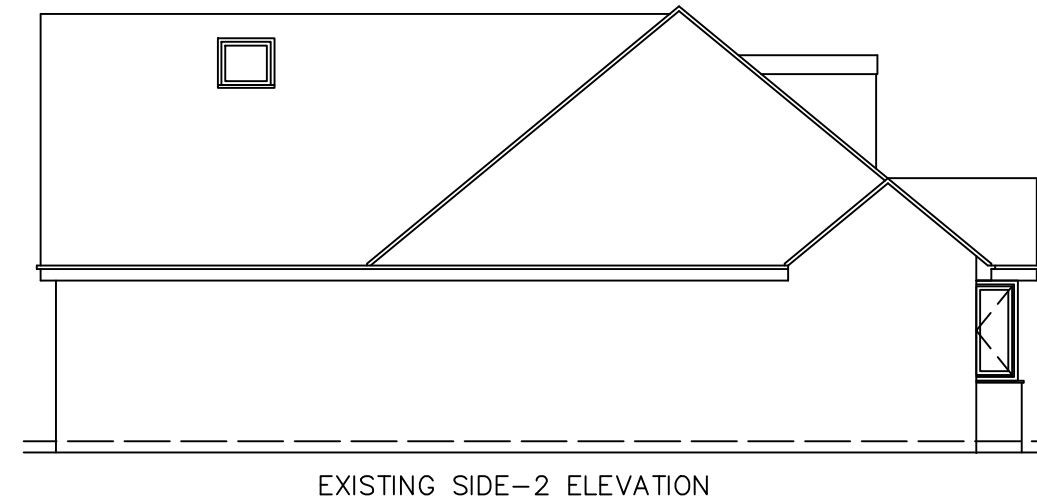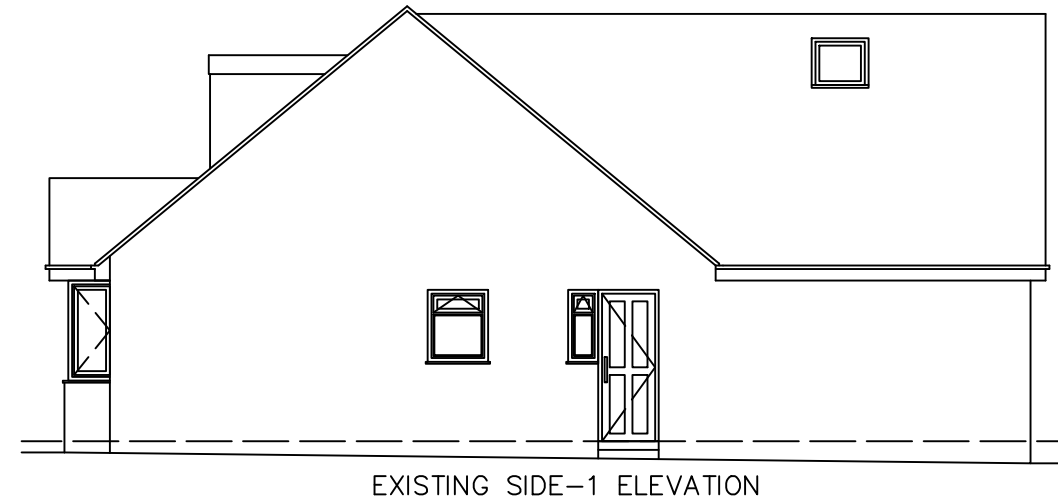

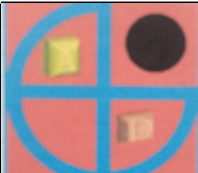
	PROJECT:	27 Mill Lane Earley	DRAWN BY:	P.S.	DRAWING TITLE:		ArchDezine Limited archdeziner7@gmail.com
	PROPOSED FIRST FLOOR SIDE EXTENSION		DATE:	21/01/2025	EXISTING ELEVATIONS		
			SCALE:	1:100@A3			
			FILENAME:	240009	DRAWING NUMBER:	ML-03	

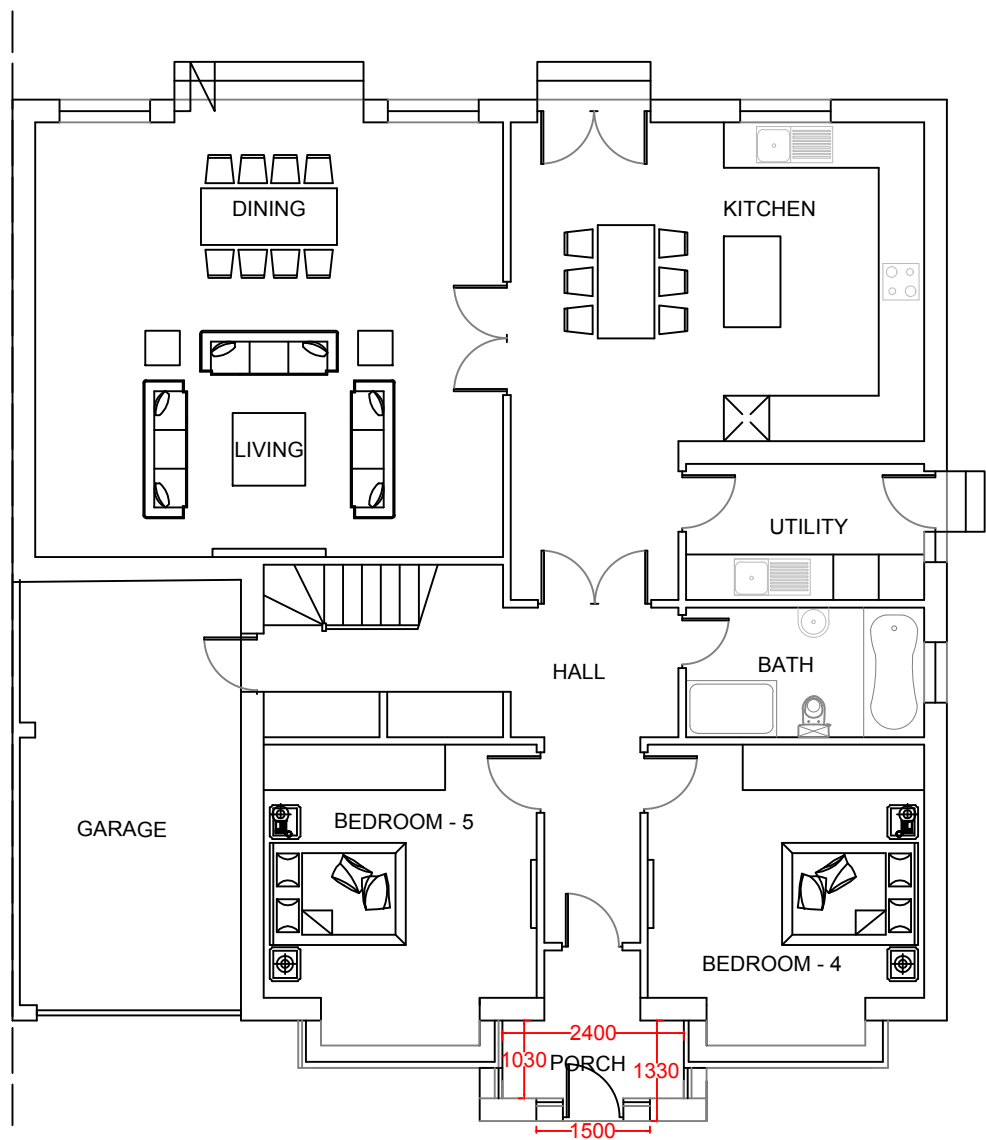



PROPOSED GROUND FLOOR PLAN

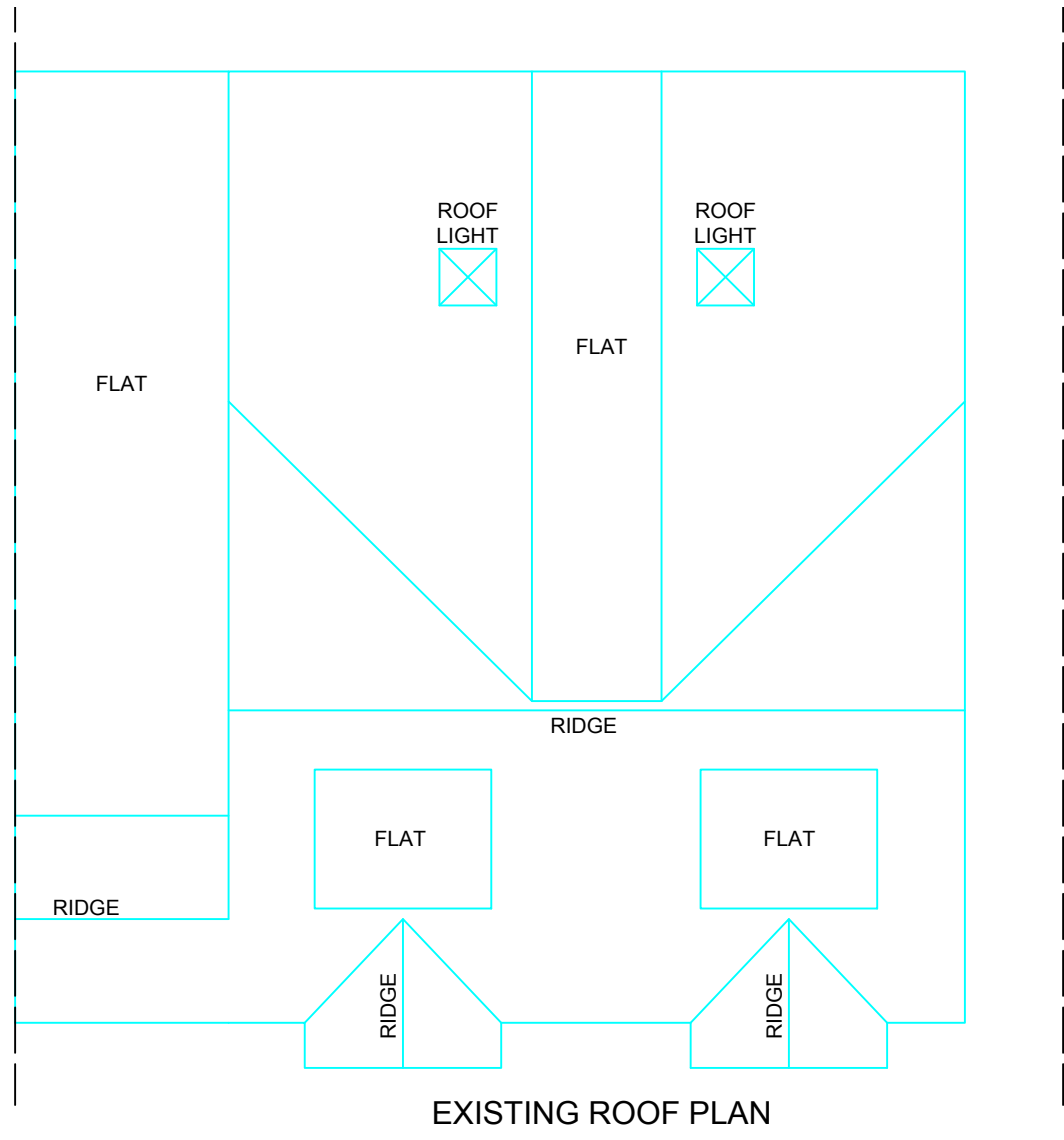


EXISTING ROOF PLAN

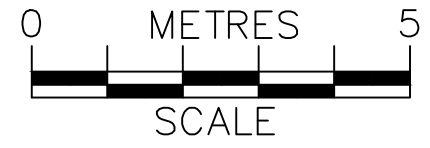


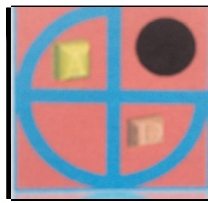
	PROJECT:	27 Mill Lane Earley	DRAWN BY:	P.S.	DRAWING TITLE:		ArchDezine Limited archdeziner7@gmail.com
	PROPOSED FIRST FLOOR SIDE EXTENSION		DATE:	21/01/2025	PROPOSED GROUND FLOOR PLAN		
			SCALE:	1:100@A3	DRAWING NUMBER:	ML-04	
			FILENAME:	24009			

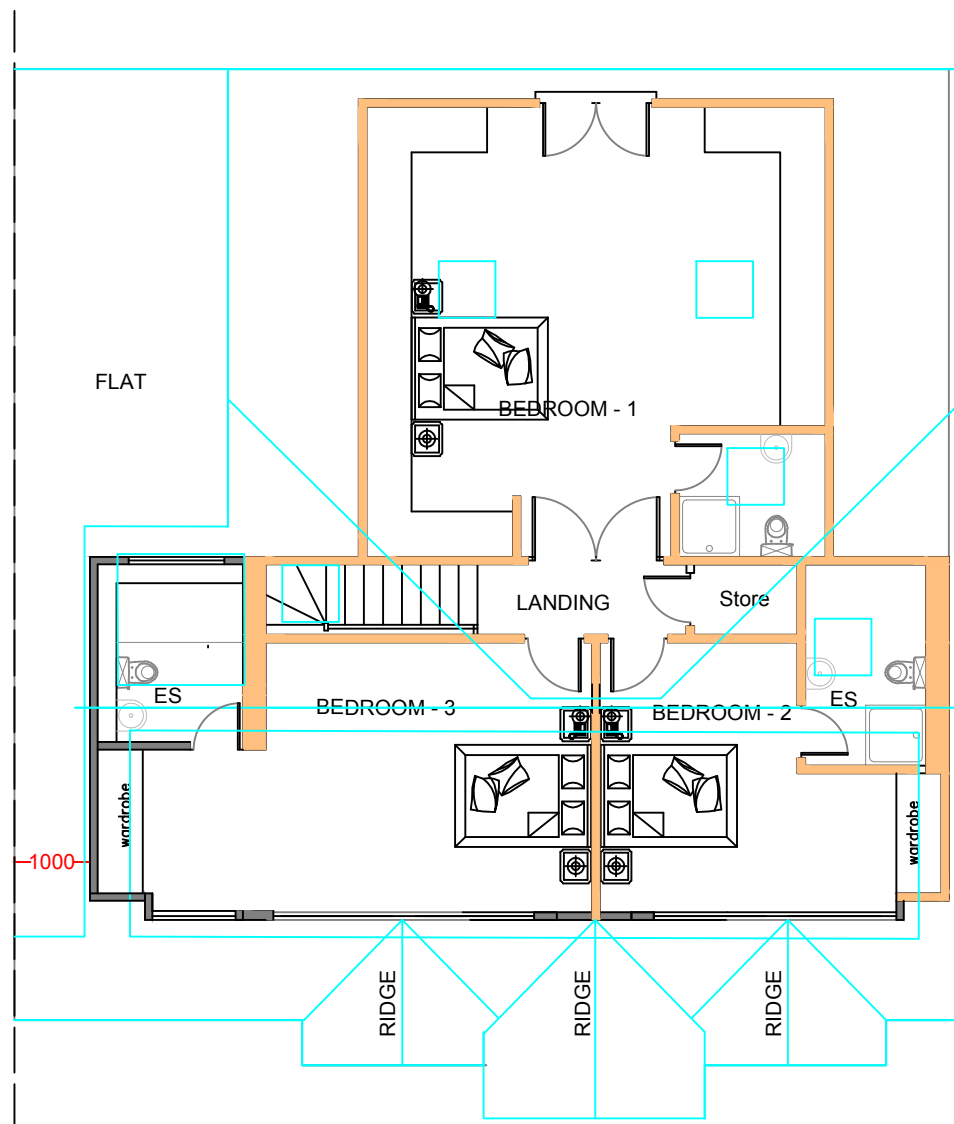

PROPOSED FIRST FLOOR PLAN

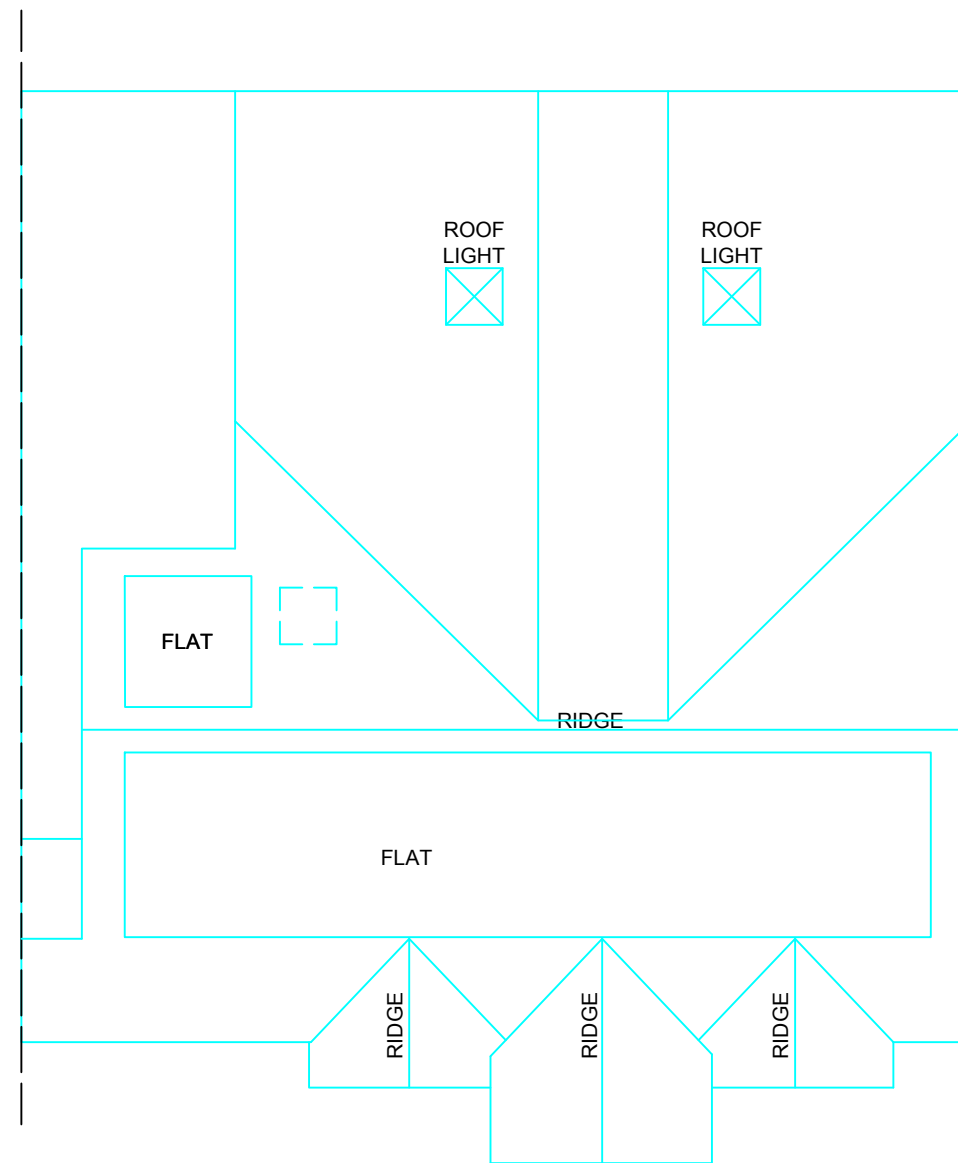

PROPOSED ROOF PLAN

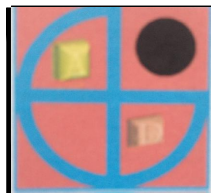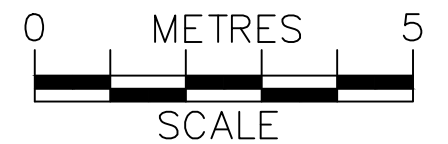





PROJECT:
PROPOSED FIRST FLOOR SIDE EXTENSION


**27 Mill Lane
Earley**

DRAWN BY:	P.S.
DATE:	21/01/2025
SCALE:	1:100@A3
FILENAME:	240009

DRAWING TITLE: PROPOSED PLANS	
DRAWING NUMBER:	ML-05

ArchDezine Limited
archdeziner7@gmail.com

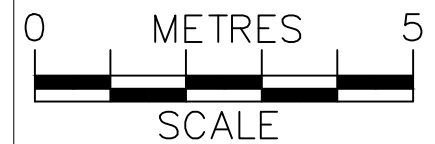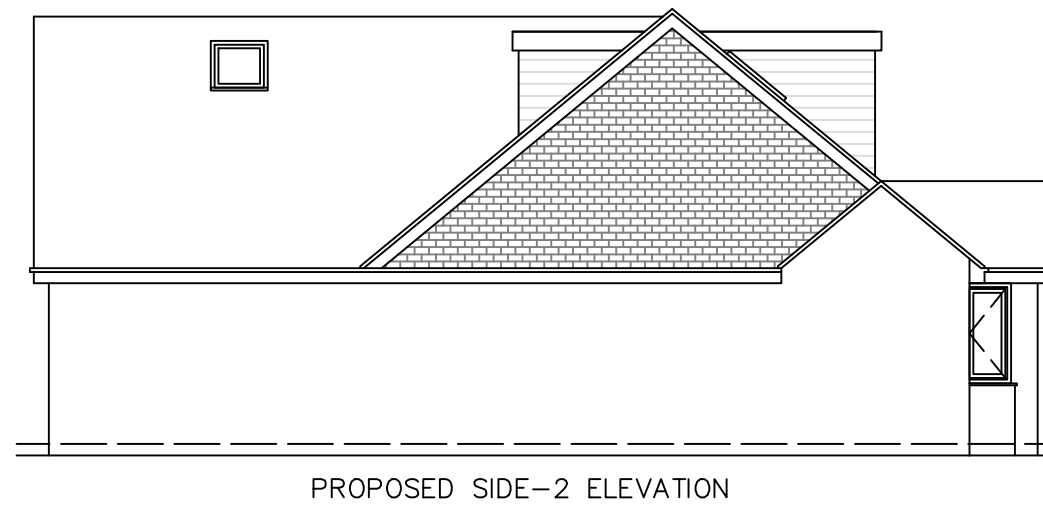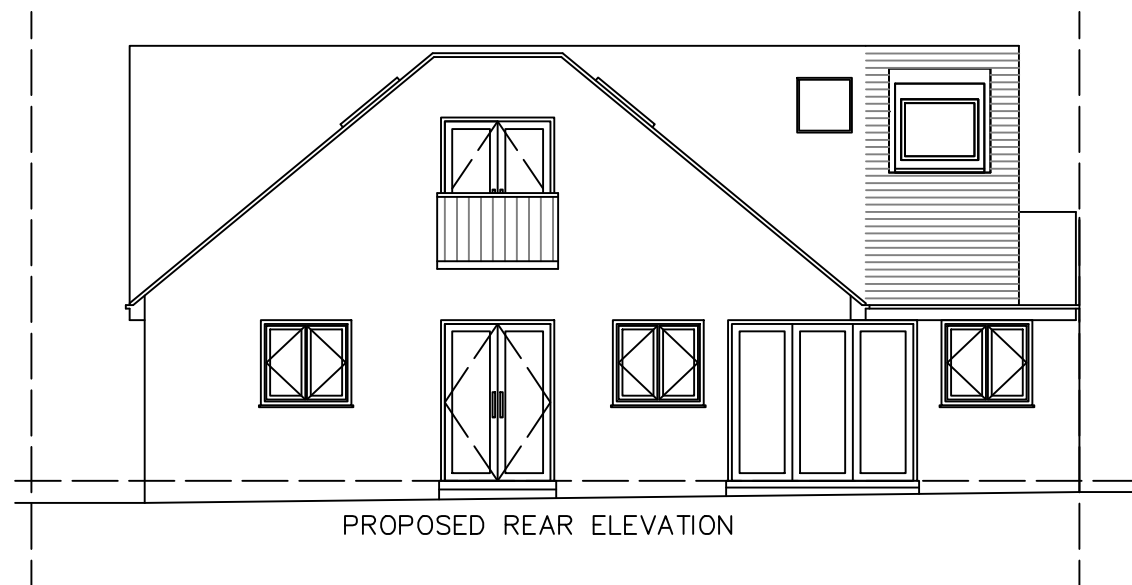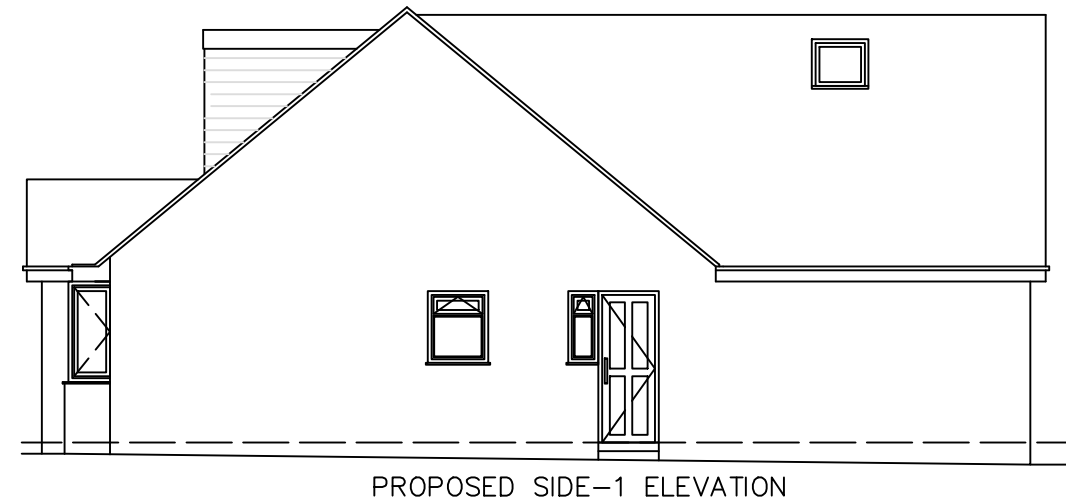

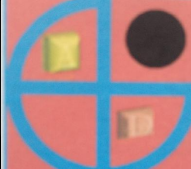	PROJECT:	27 Mill Lane Earley	DRAWN BY:	P.S.	DRAWING TITLE:		ArchDezine Limited archdeziner7@gmail.com
	PROPOSED FIRST FLOOR SIDE EXTENSION		DATE:	21/01/2025	PROPOSED ELEVATIONS		
			SCALE:	1:100@A3	DRAWING NUMBER:	ML-06	
			FILENAME:	240009			