



NOTE
Any discrepancies between this drawing, specialist contractor's drawings and client's specification should be notified immediately. All specialist contractors must visit site and be responsible for their own dimensions

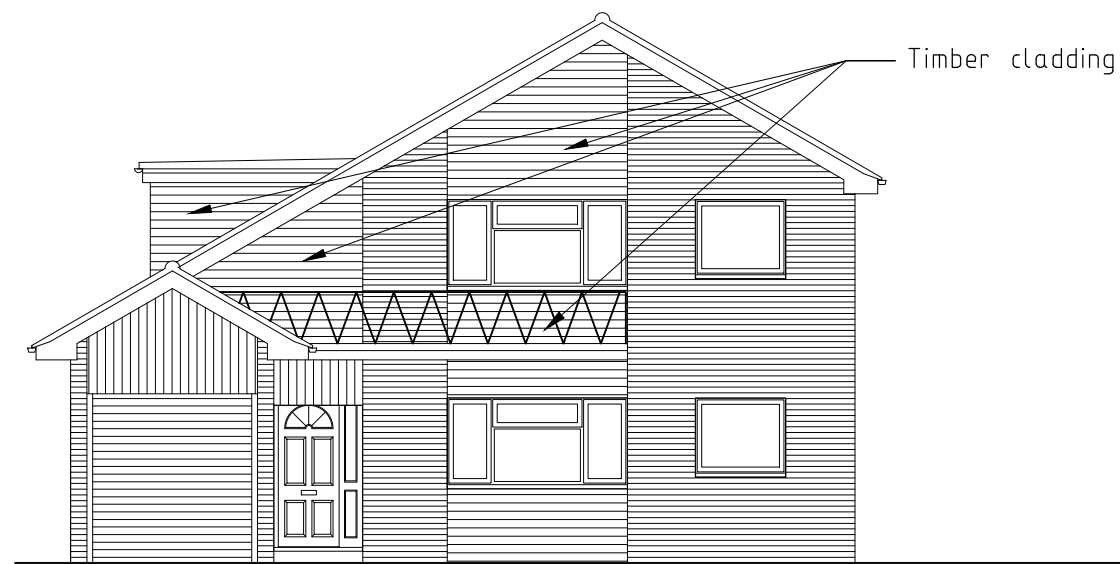


FRONT ELEVATION

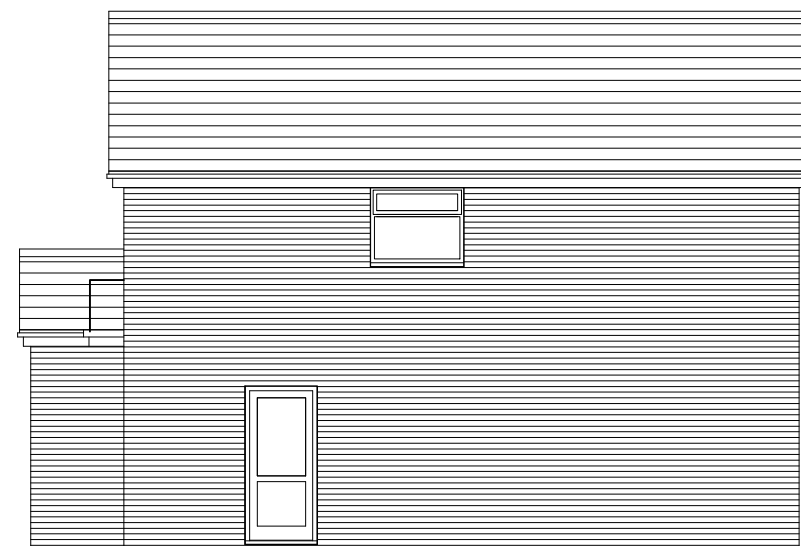


SIDE ELEVATION




REAR ELEVATION

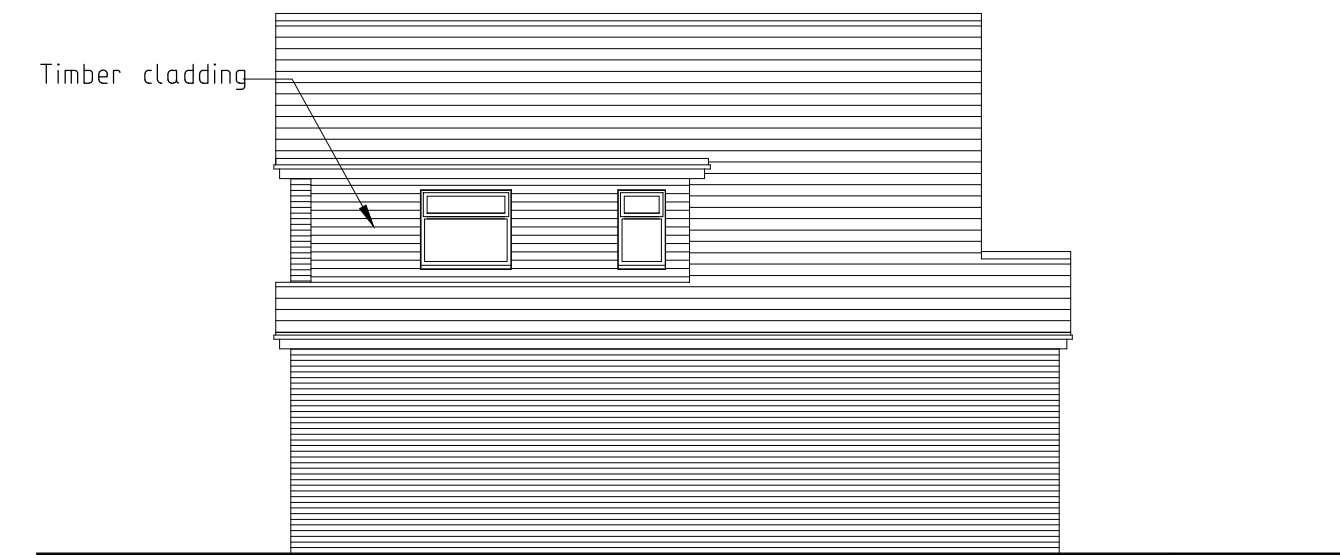



SIDE ELEVATION

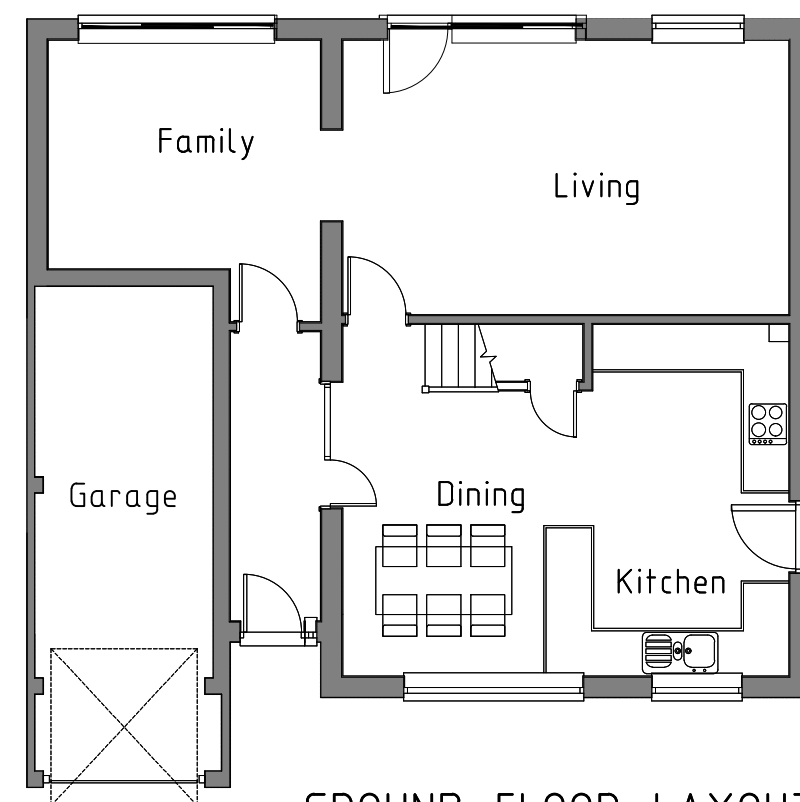

GROUND FLOOR LAYOUT

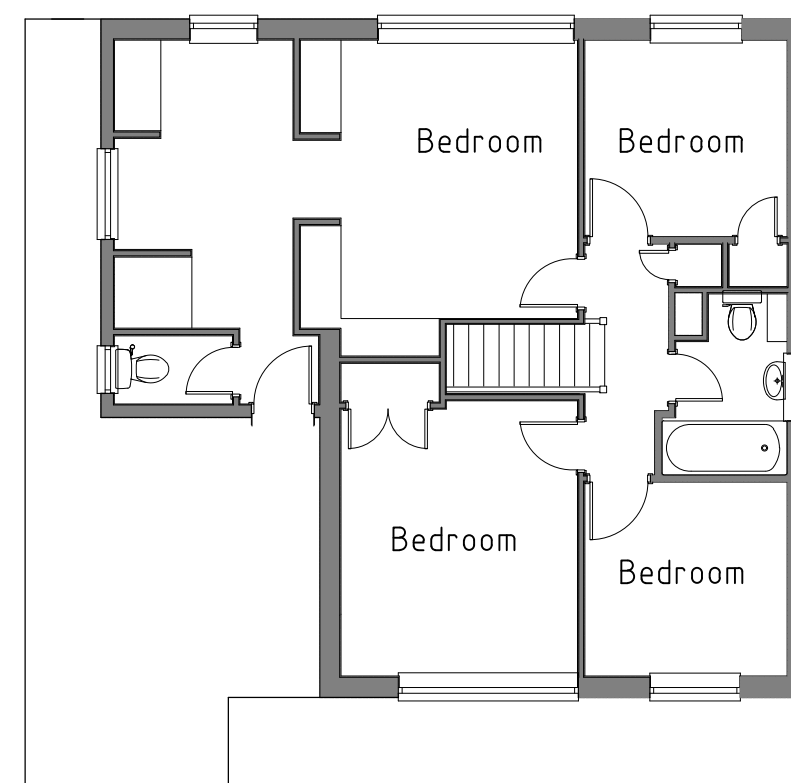

FIRST FLOOR LAYOUT

 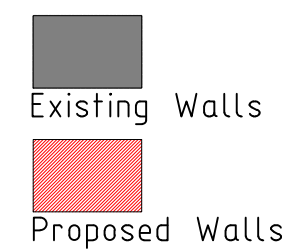

REV.	DATE	COMMENTS
PROJECT 23 Stormead Drive, Wokingham, RG40 2JA		
PROJECT TITLE Enlargement of existing side dormer and retrospective planning for part garage conversion		
DRAWING TITLE EXISTING PLANS and ELEVATIONS		

SK-tec Ltd

Planning & Technical Services
22 Glasspool Road, Winnersh, Reading, Berkshire, RG41 5SB
tel: 07714 100537
e-mail: steve@sk-tec.co.uk

CLIENT
Mr & Mrs Simpson

SCALE 1:100 (A2) DATE May '25

DRG. No. 25/970-01 REV. A