

Existing section AA
scale 1:50



Existing shopfront elevation 01
scale 1:50

NOTES:

- (01) EXISTING MAIN ENTRANCE DOORS
glazed timber framed 768w 207h doors
with brass ironmongery
- (02) EXISTING GLAZING
with vinyl logo and writing, refer to
existing photographs for vinyl graphics
- (03) EXISTING PILLASTERS
brickwork painted white
- (04) EXISTING FASCIA
cladbed with white aluminium composite panels
fixed in 5mm thick acrylic on 20mm spacer fixings
- EXISTING GLASS ROOF
Extension with glass roof and metal
mullions
- HERITAGE TIMBERS
- EXISTING MODERN TIMBERS

REVISIONS:



LOCATION

WOKINGHAM
1-2 bush walk / 37 market place RG40 1AT

TITLE

existing elevations

DRAWING NO.

AVH/WOKINGHAM/01

REVISION DATE SCALE @ A3


18.11.24 1:100/50



All dimensions to be confirmed on site by Contractor.
Structural works to be confirmed by Structural Engineer.
All elements to comply with statutory requirements.

Copyright Tanner Design Limited
25/4b Gasport Street Lymington Hampshire SO41 9BE
tel. 01592 689609 email: studio@tannerdesign.co.uk
www.tannerdesign.co.uk

TANNER

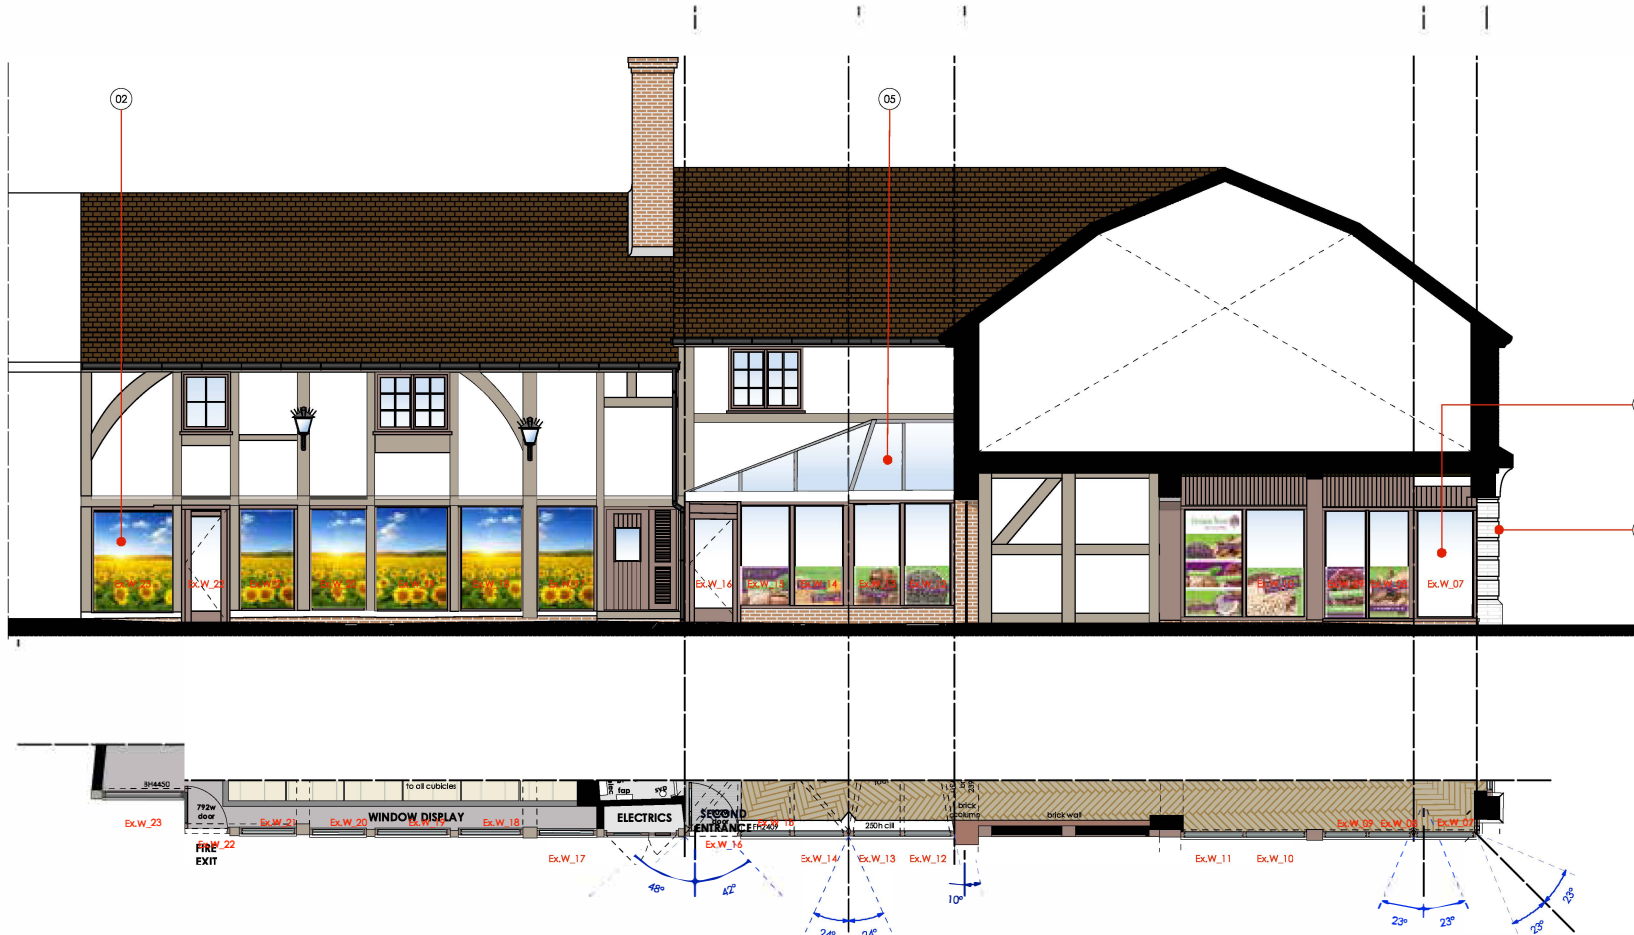

Existing elevation 02
scale 1:100