




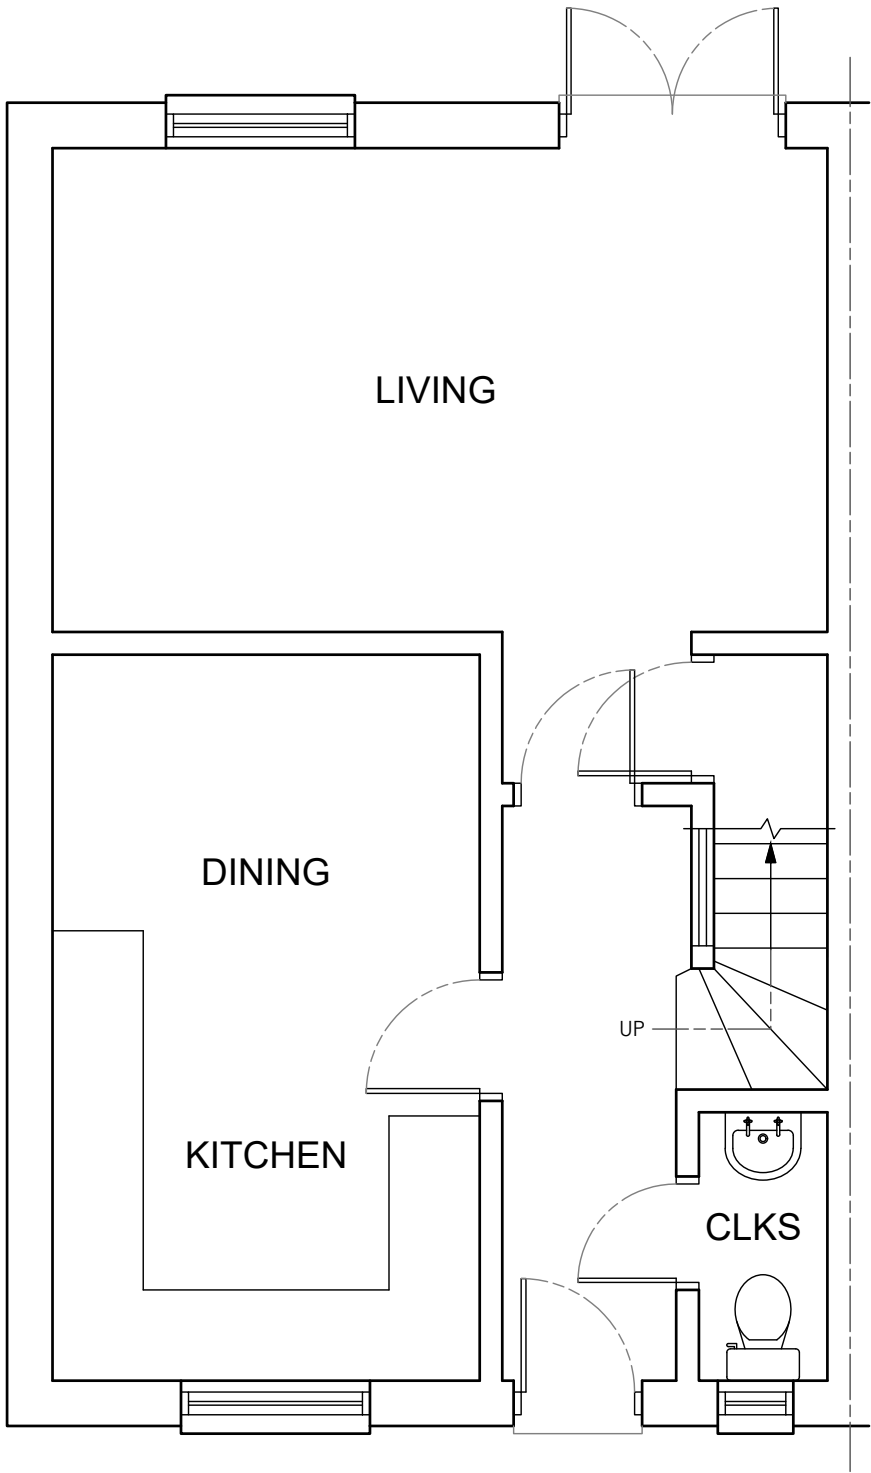

GROUND FLOOR

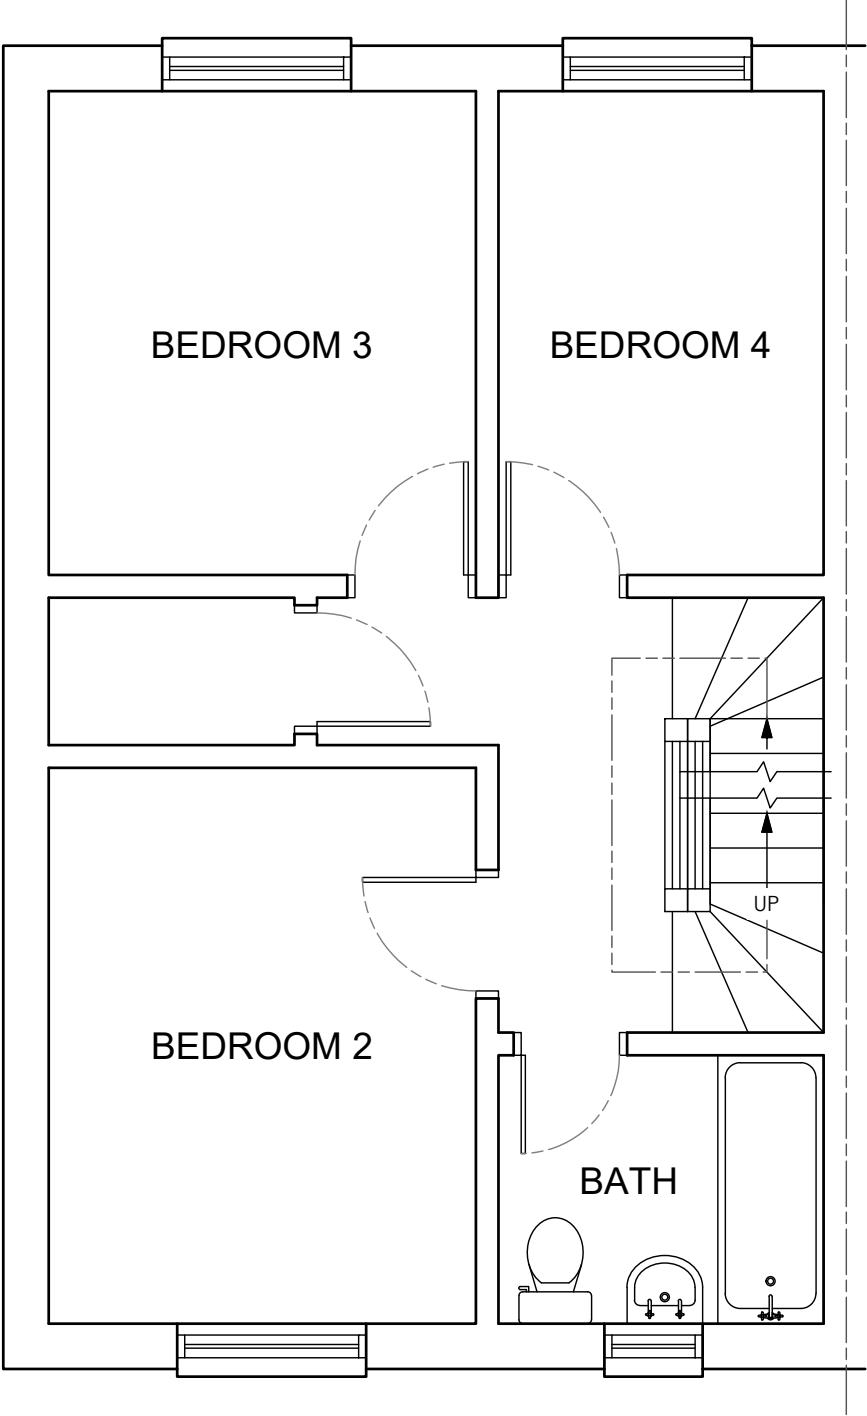


1st FLOOR

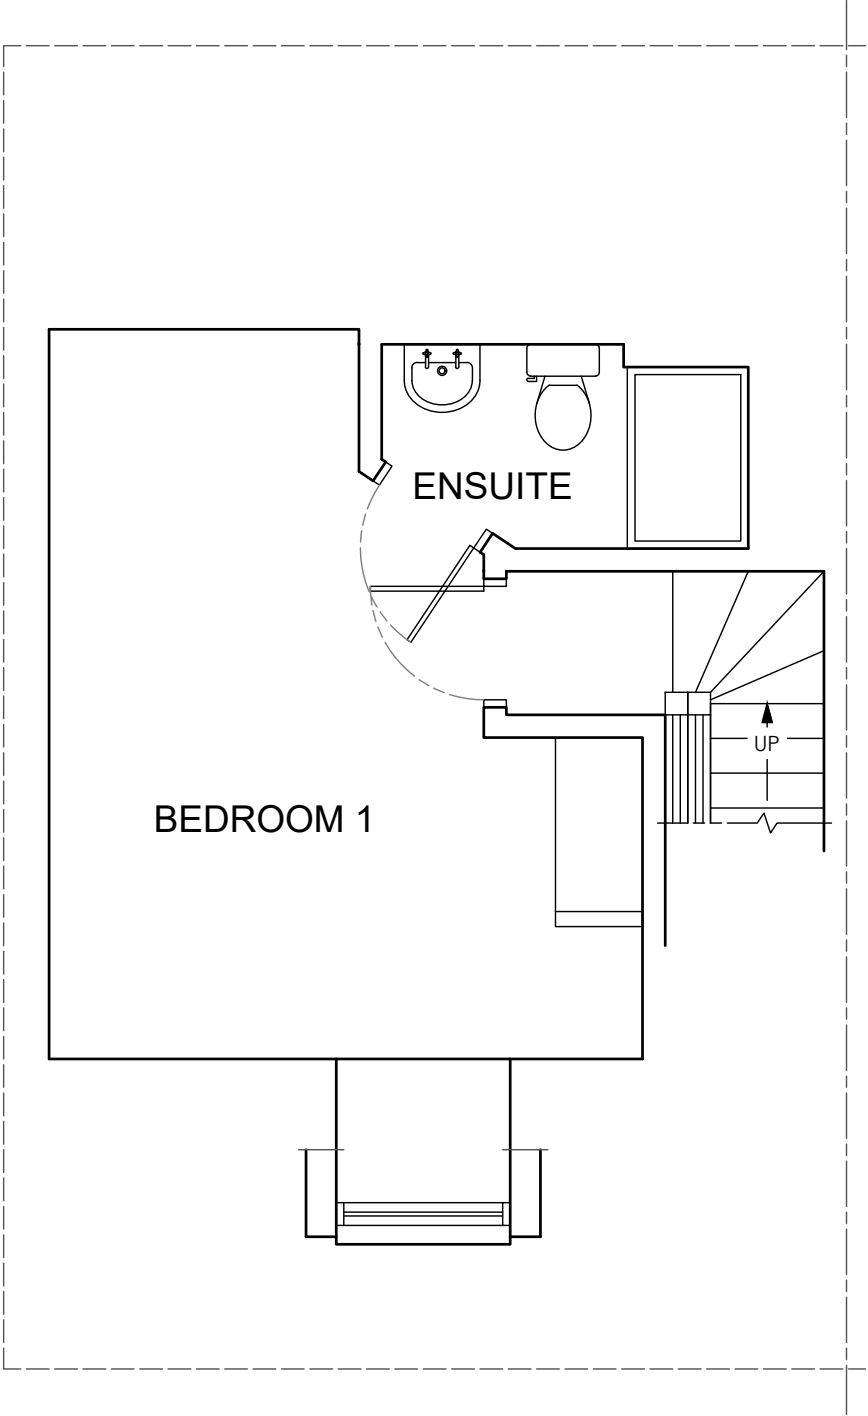


2nd FLOOR



A	M Harrison	19.09.2024	First Issue		
ISSUE	BY	DATE	DESCRIPTION	APPROVED	DATE
Scale	1:50	Dimensions	mm	Tolerance	Mass
Drawing Owner	Title				
 T : 01189 770404			23 Dalley Road, Wokingham, Berkshire RG40 5BQ, Existing Floor Plans		
Drawn by		Drawing Number	24/DRW/01	Sheet	1/1
				Issue	A

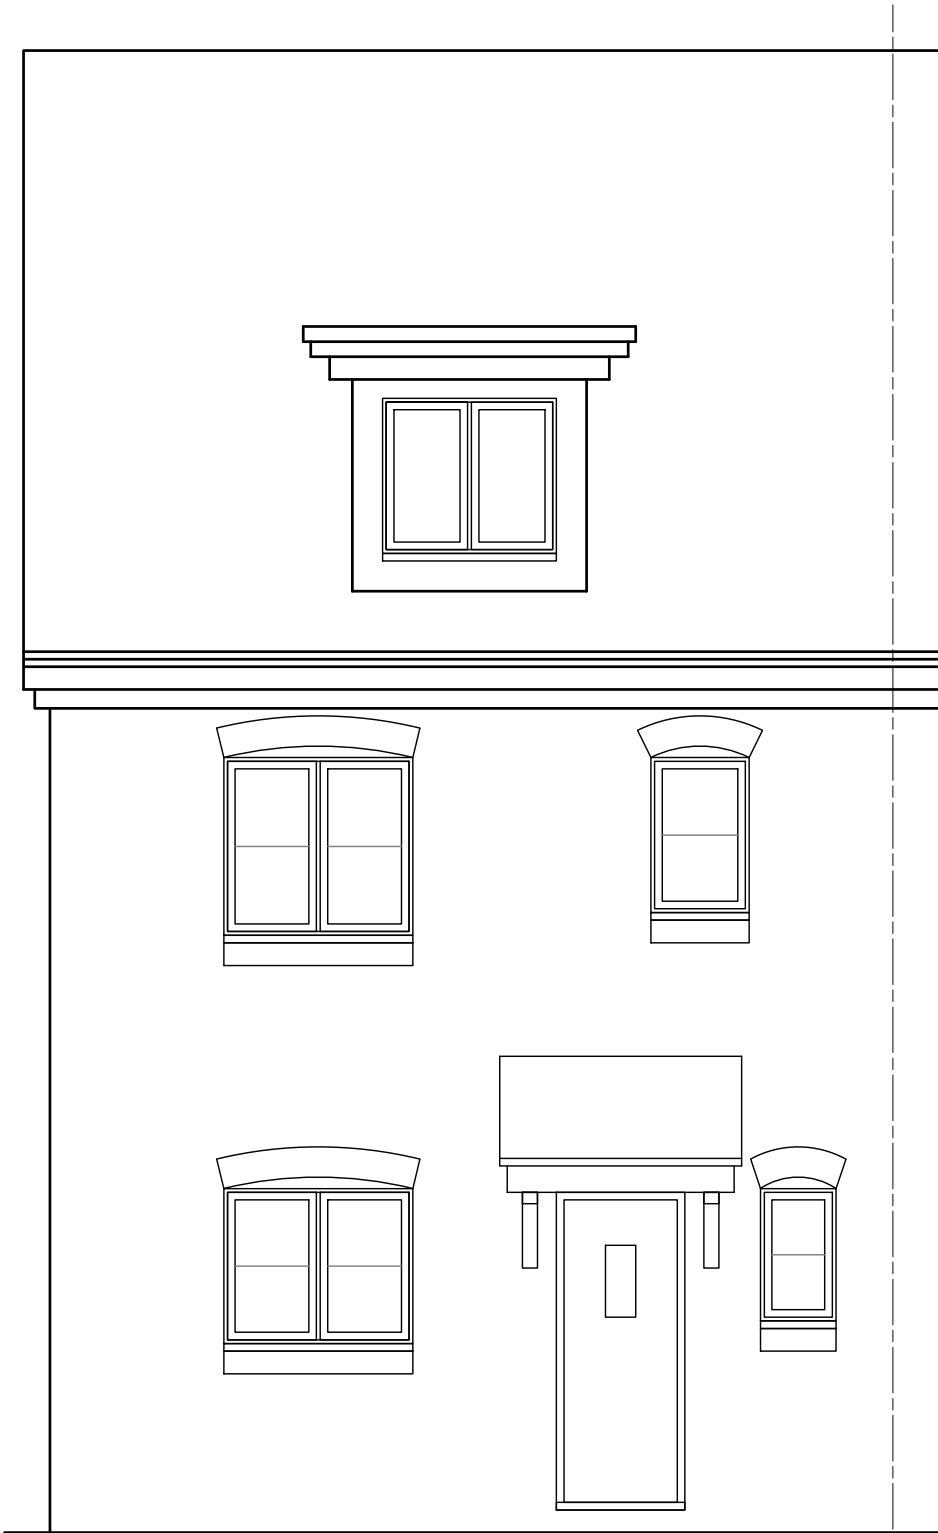


NORTH ELEVATION

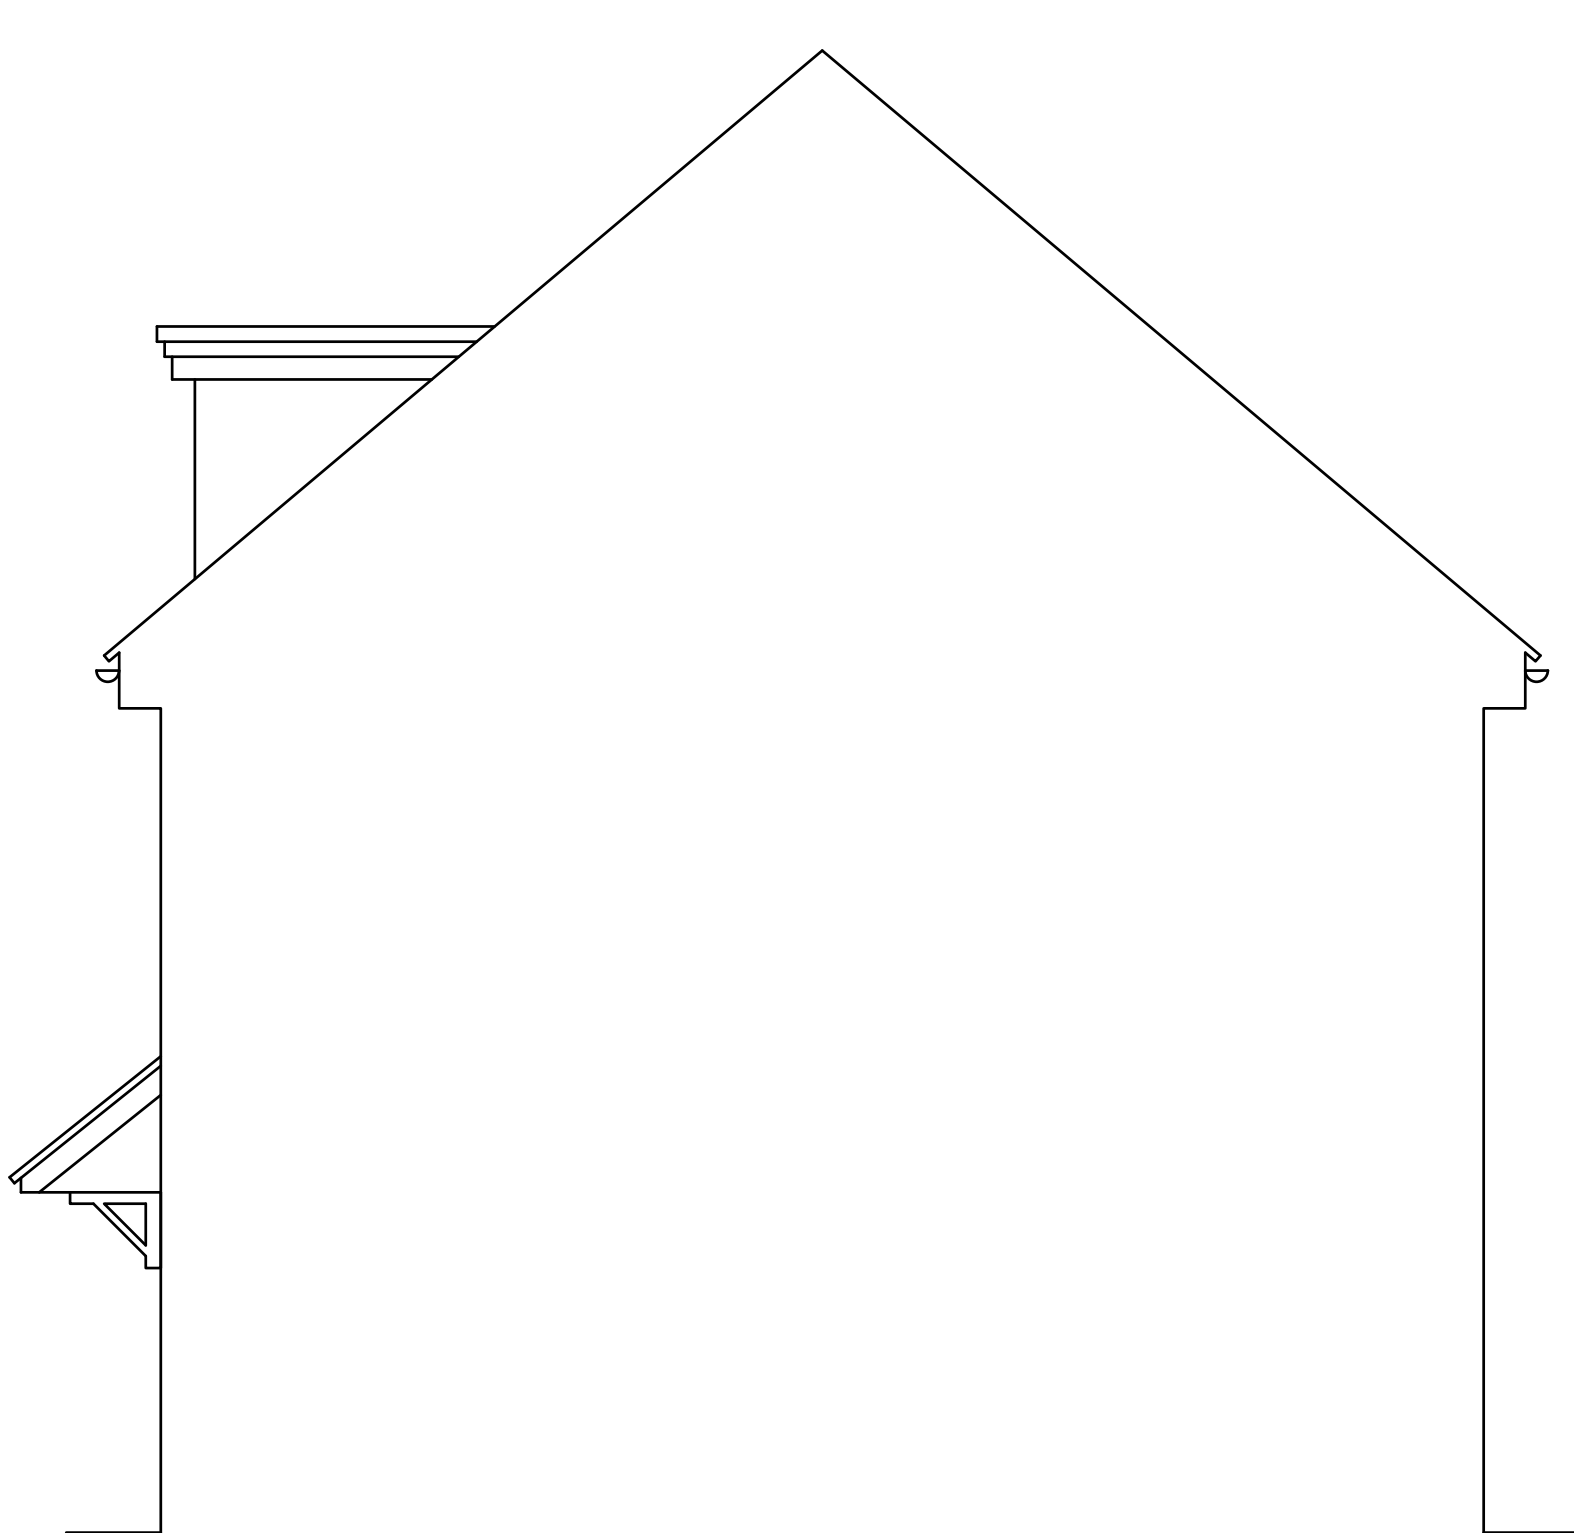


WEST ELEVATION




A	M Harrison	19.09.2024	First Issue			
ISSUE	BY	DATE	DESCRIPTION		APPROVED	DATE
Scale	1:50	Dimensions mm	Tolerance	Mass	Projection 3rd Angle	
Drawing Owner		Title				
 T : 01189 770404		23 Dalley Road, Wokingham, Berkshire RG40 5BQ, Existing North & West Elevations				
Drawn by				Drawing Number		Sheet
				24/DRW/02		1/1
				Issue		A

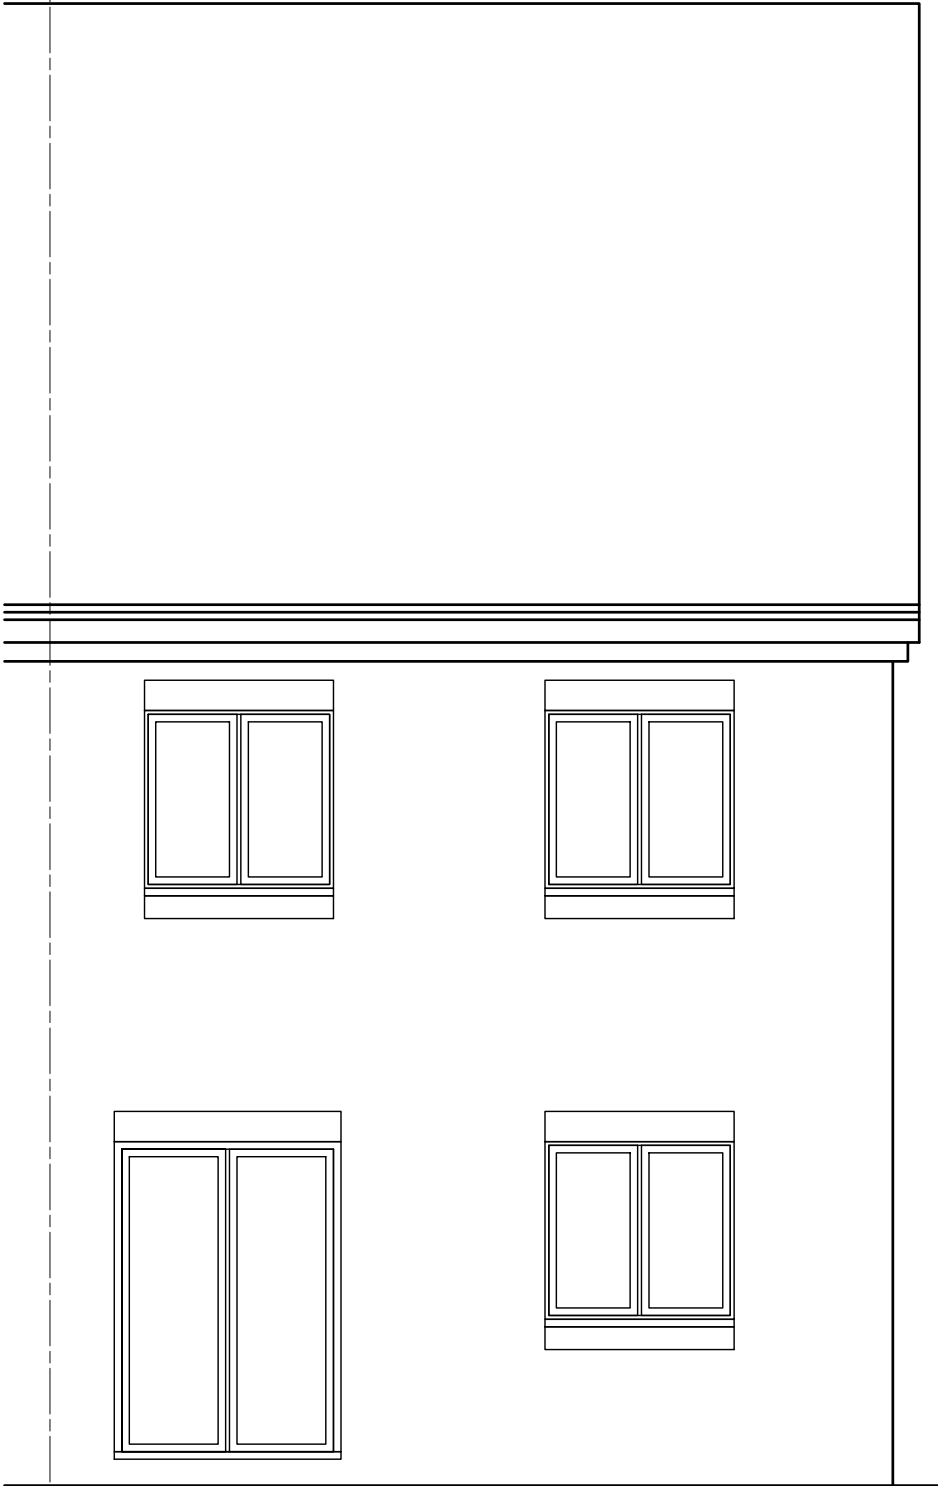


SOUTH ELEVATION

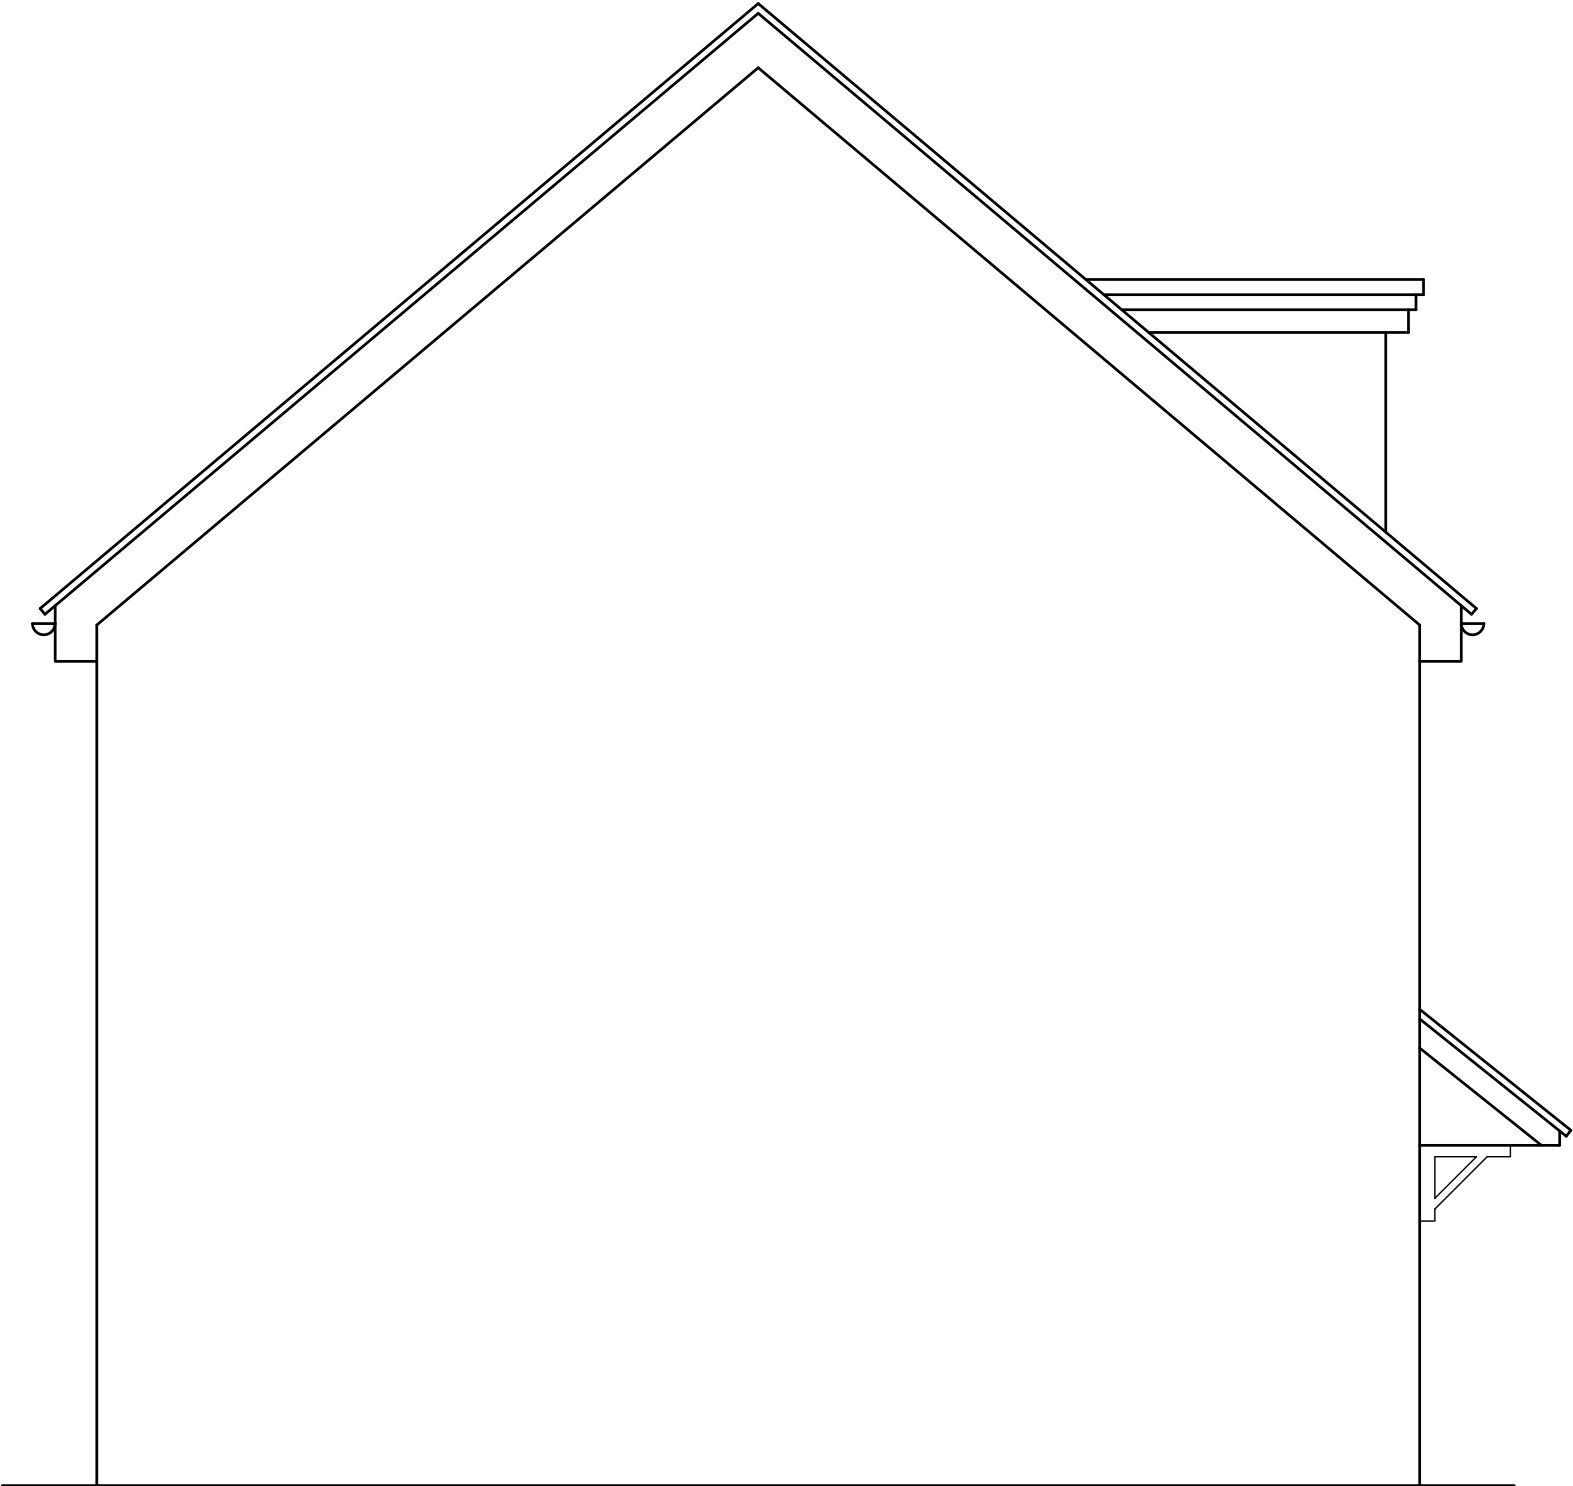


EAST ELEVATION

 
A	M Harrison	19.09.2024	First Issue		APPROVED	DATE
ISSUE	BY	DATE	DESCRIPTION		APPROVED	DATE
Scale	1:50	Dimensions	mm	Tolerance	Mass	Projection
Drawing Owner		Title				
 T : 01189 770404		23 Dalley Road, Wokingham, Berkshire RG40 5BQ, Existing South & East Elevations				
Drawn by				Drawing Number		Sheet
				24/DRW/03		1/1
				Issue		A

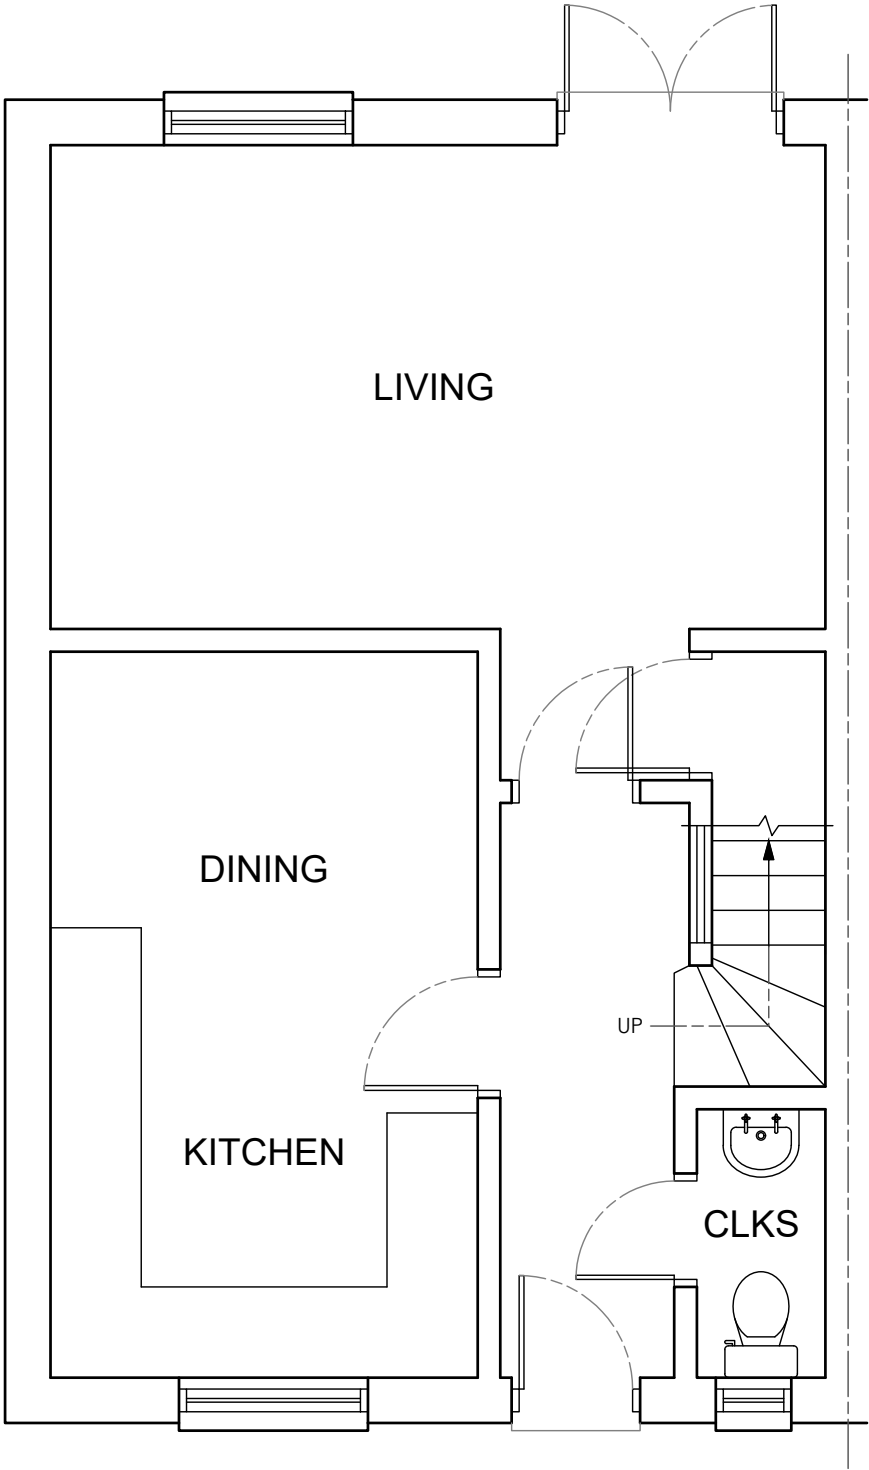

GROUND FLOOR

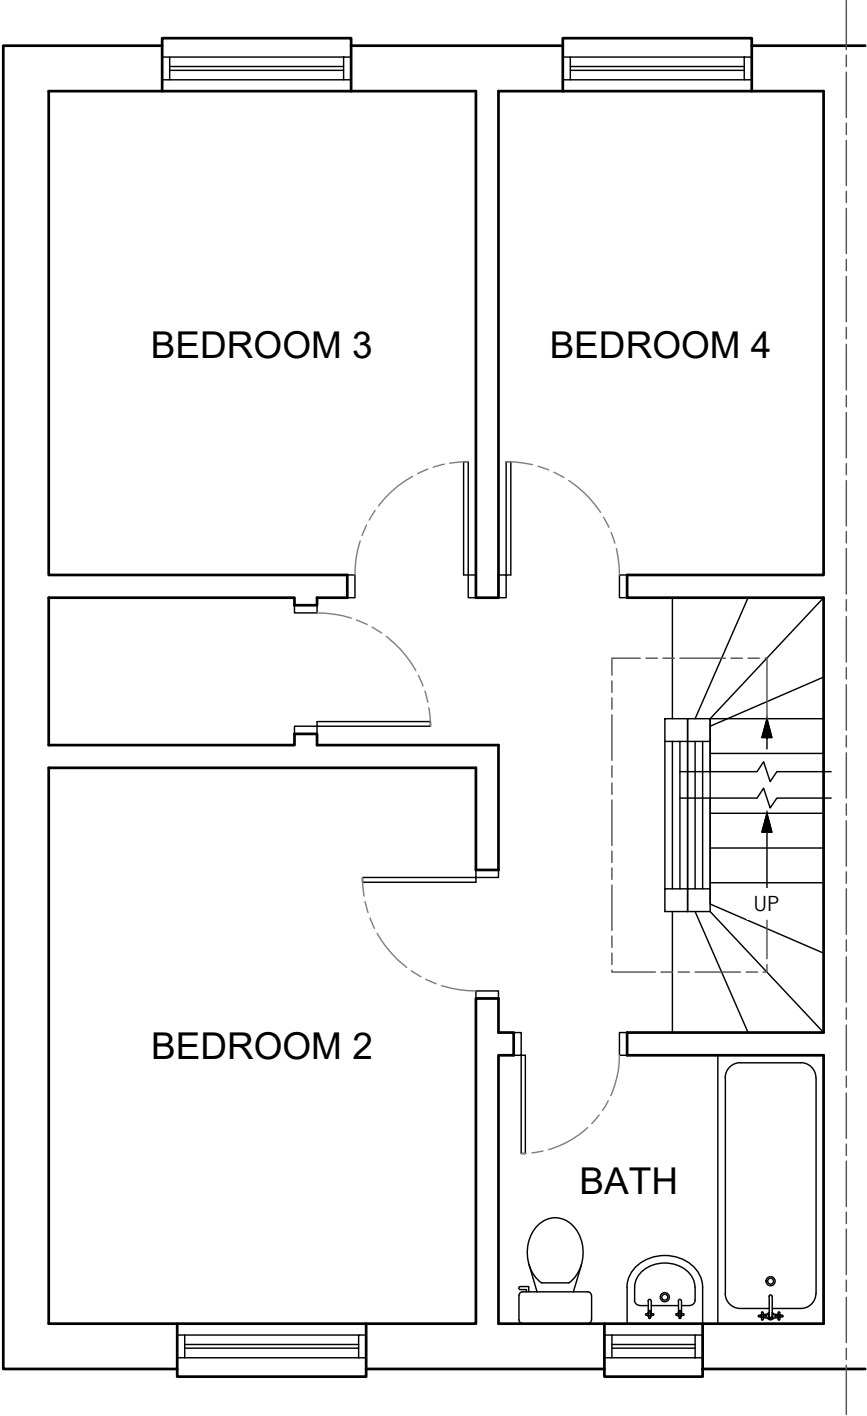


1st FLOOR

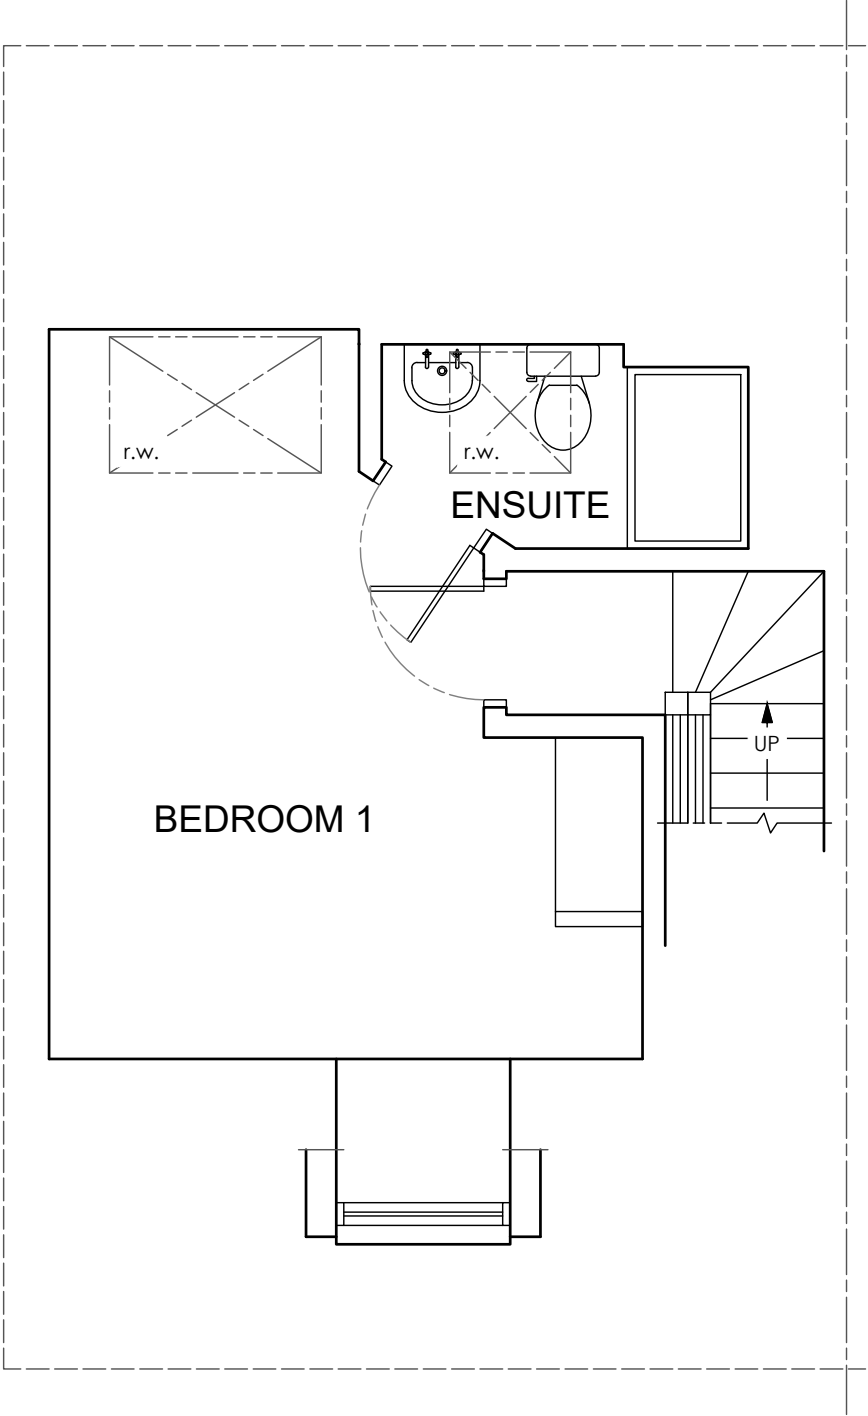


2nd FLOOR



A	M Harrison	19.09.2024	First Issue		
ISSUE	BY	DATE	DESCRIPTION	APPROVED	DATE
Scale	1:50	Dimensions	mm	Tolerance	Mass
Drawing Owner	Title				
 T : 01189 770404			23 Dalley Road, Wokingham, Berkshire RG40 5BQ, Proposed Floor Plans		
Drawn by		Drawing Number	24/DRW/04	Sheet	1/1
				Issue	A

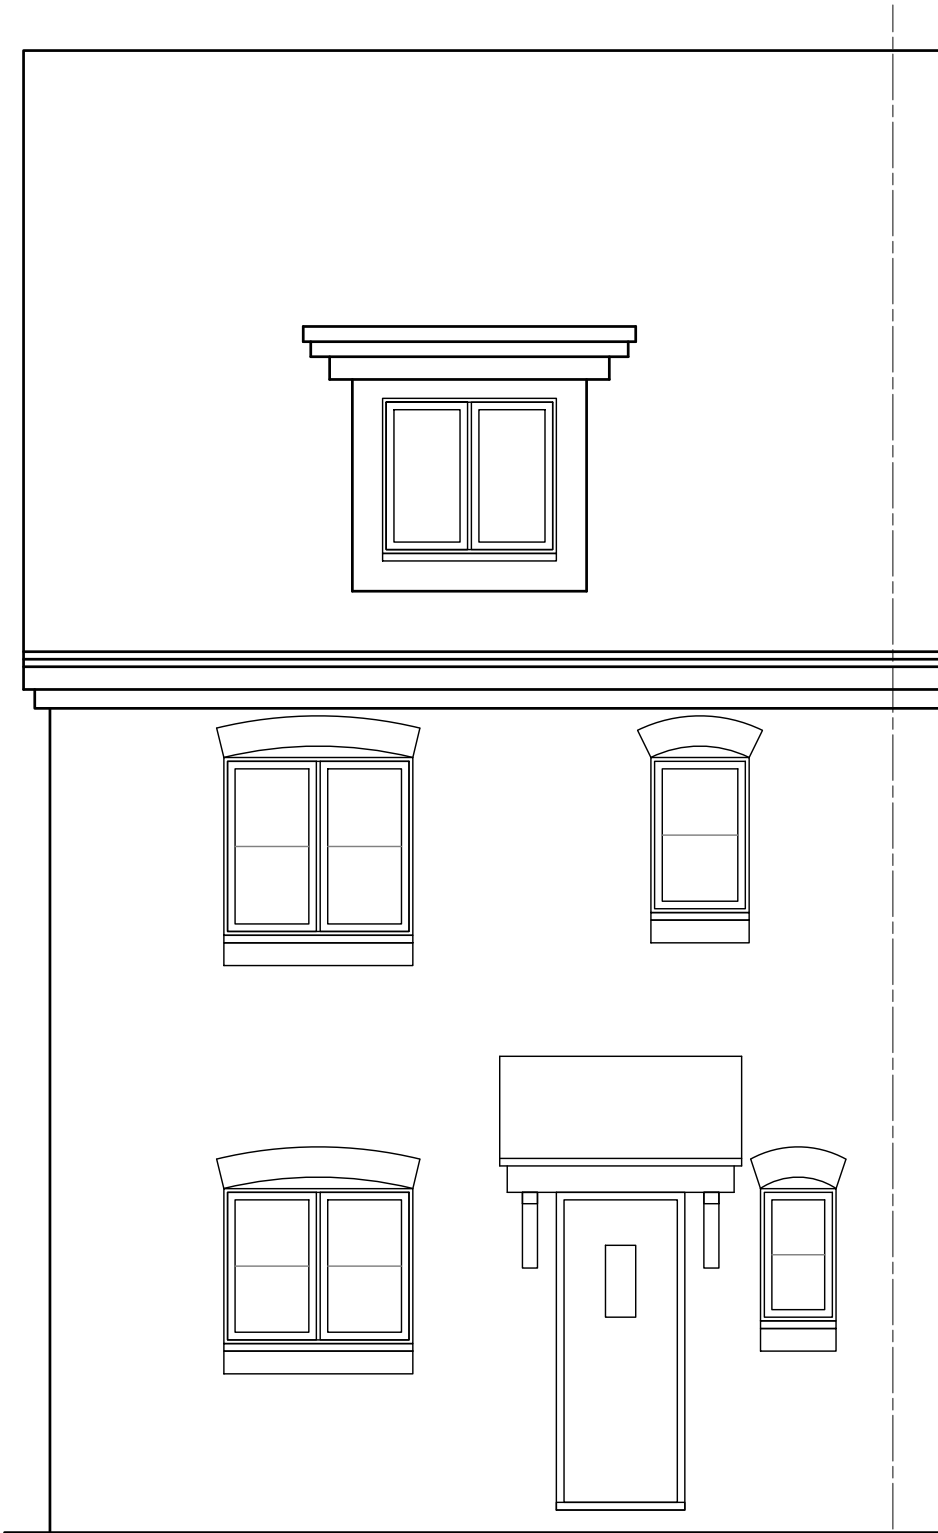



NORTH ELEVATION

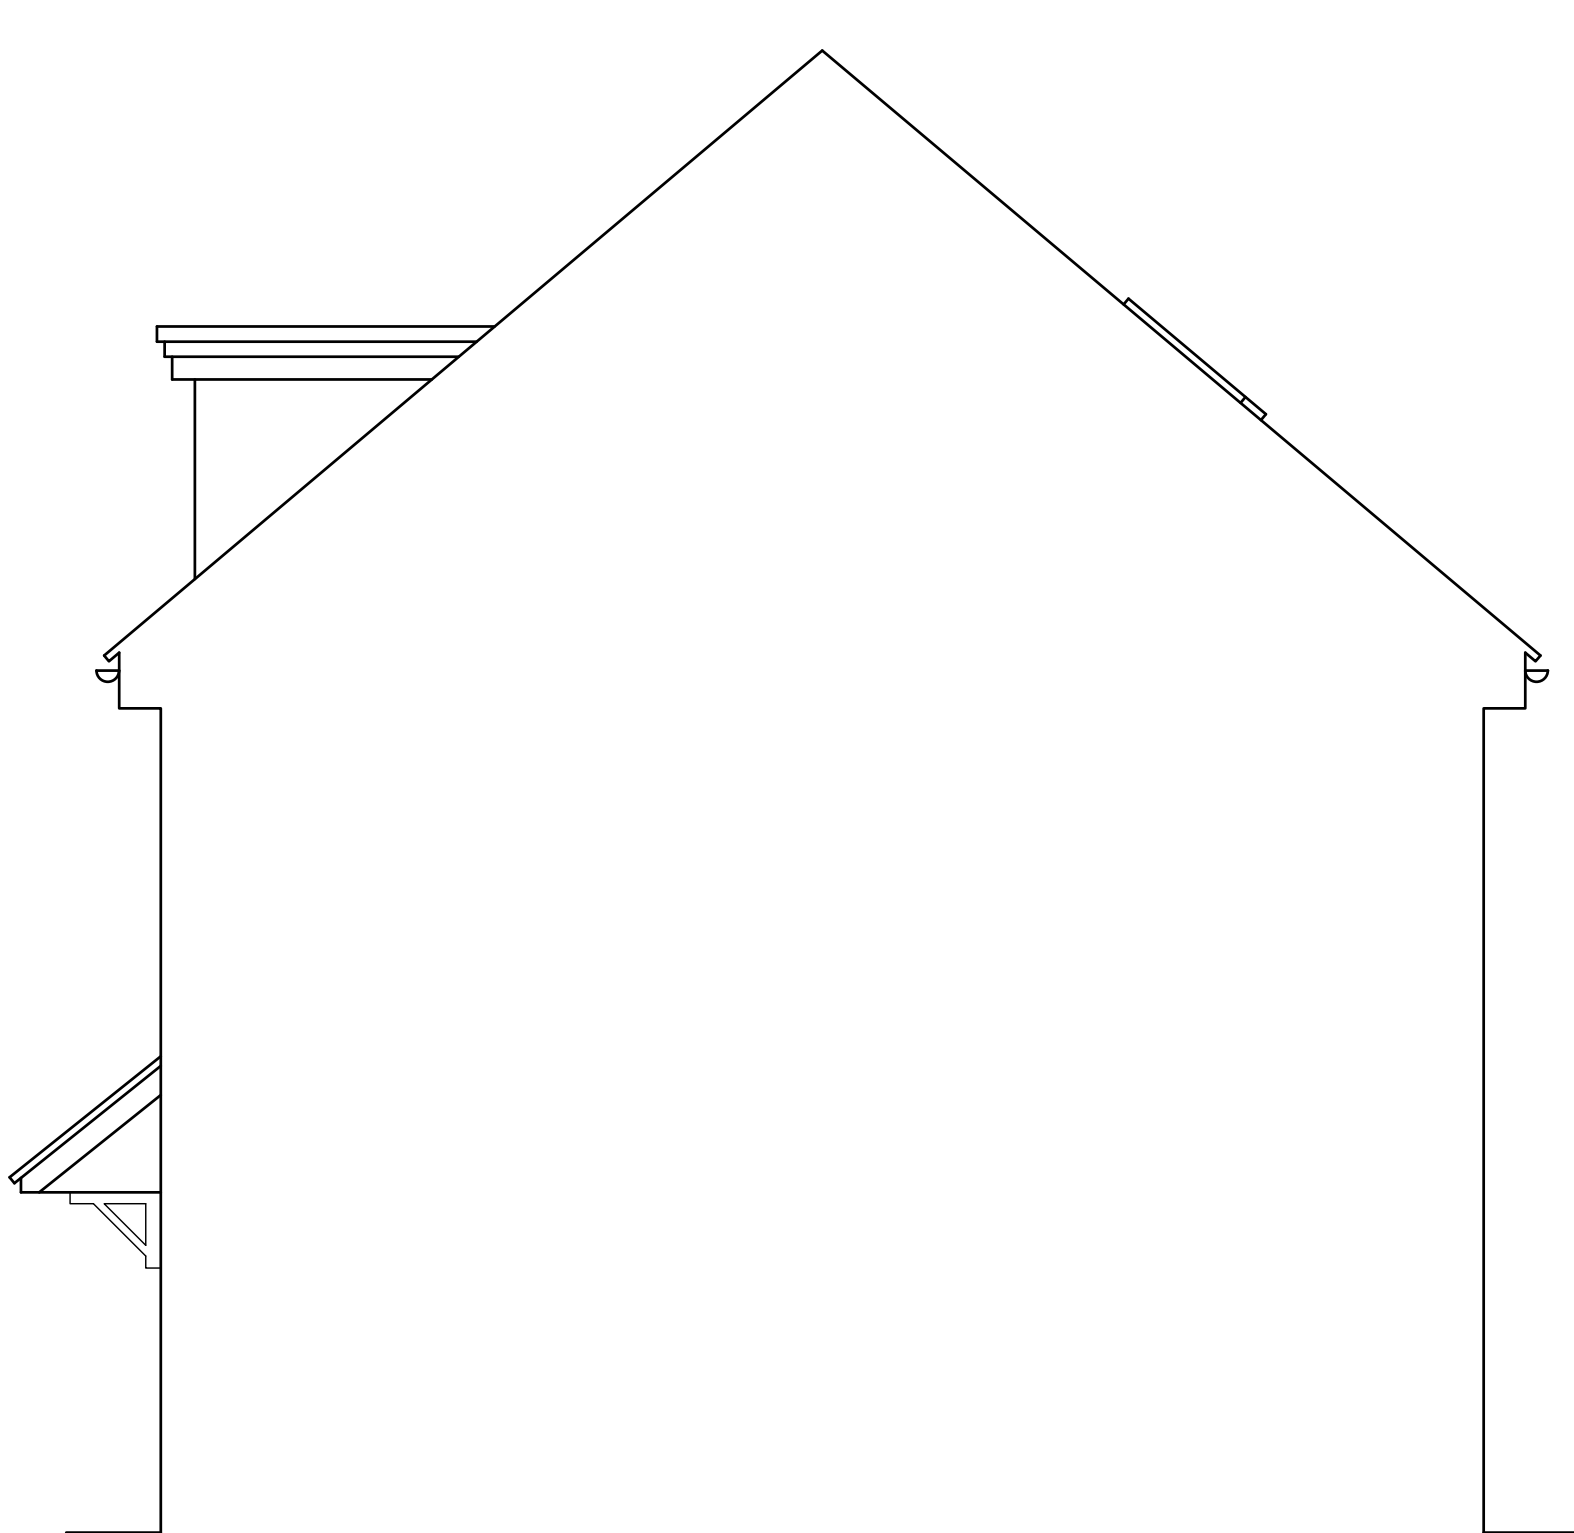


WEST ELEVATION

 

A	M Harrison	19.09.2024	First Issue			
ISSUE	BY	DATE	DESCRIPTION		APPROVED	DATE
Scale	1:50	Dimensions	mm	Tolerance	Mass	Projection
Drawing Owner		Title				
 T : 01189 770404		23 Dalley Road, Wokingham, Berkshire RG40 5BQ, Proposed North & West Elevations				
Drawn by				Drawing Number		Sheet
				24/DRW/05		1/1
				Issue		A

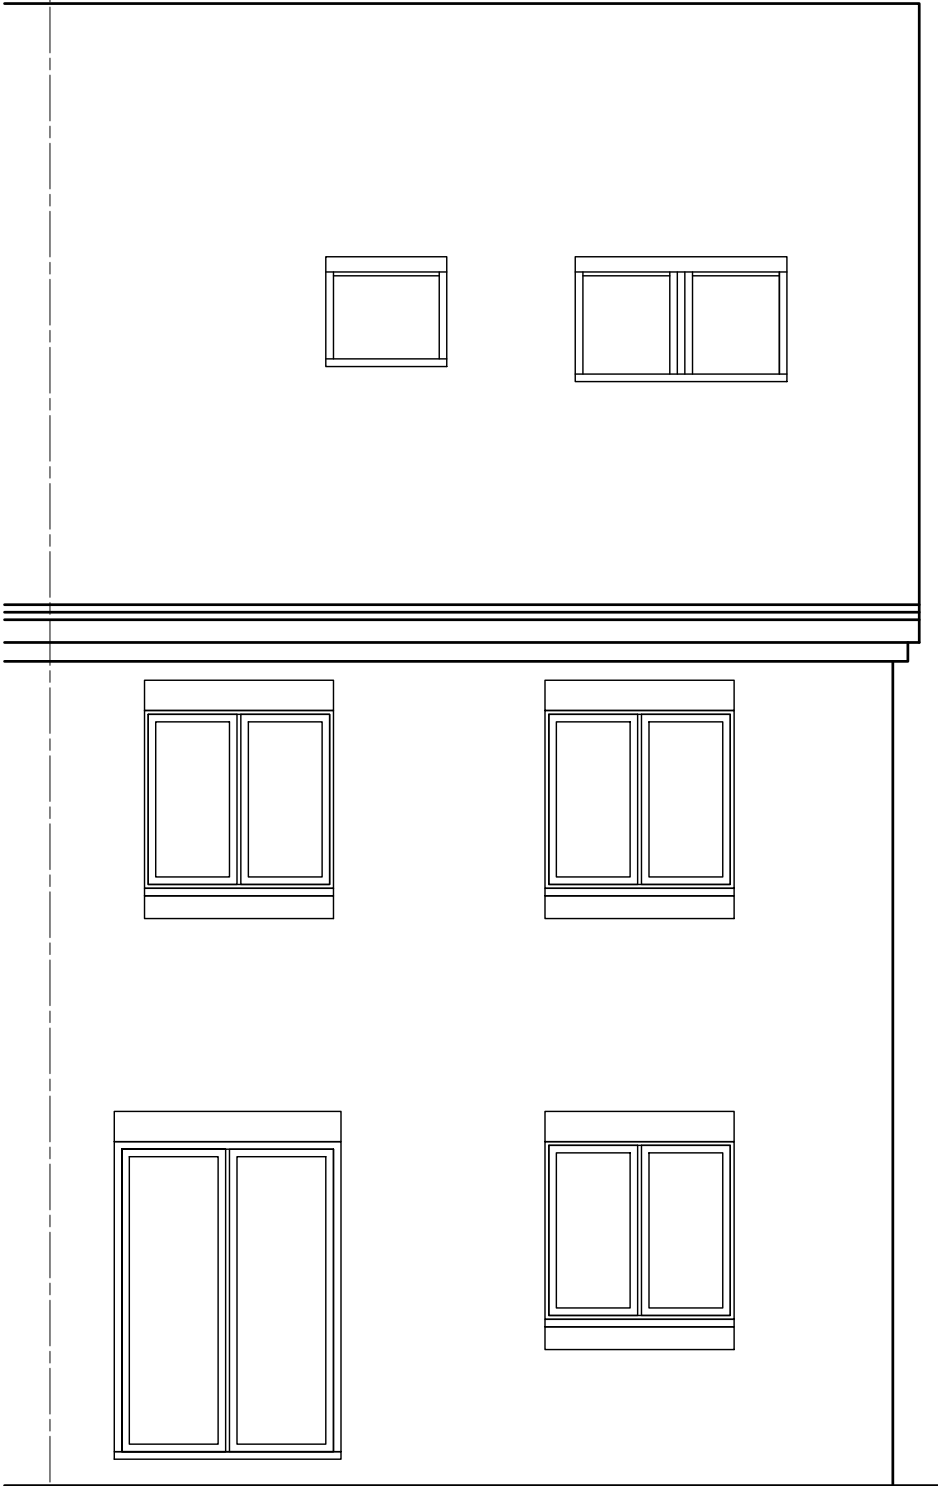



SOUTH ELEVATION

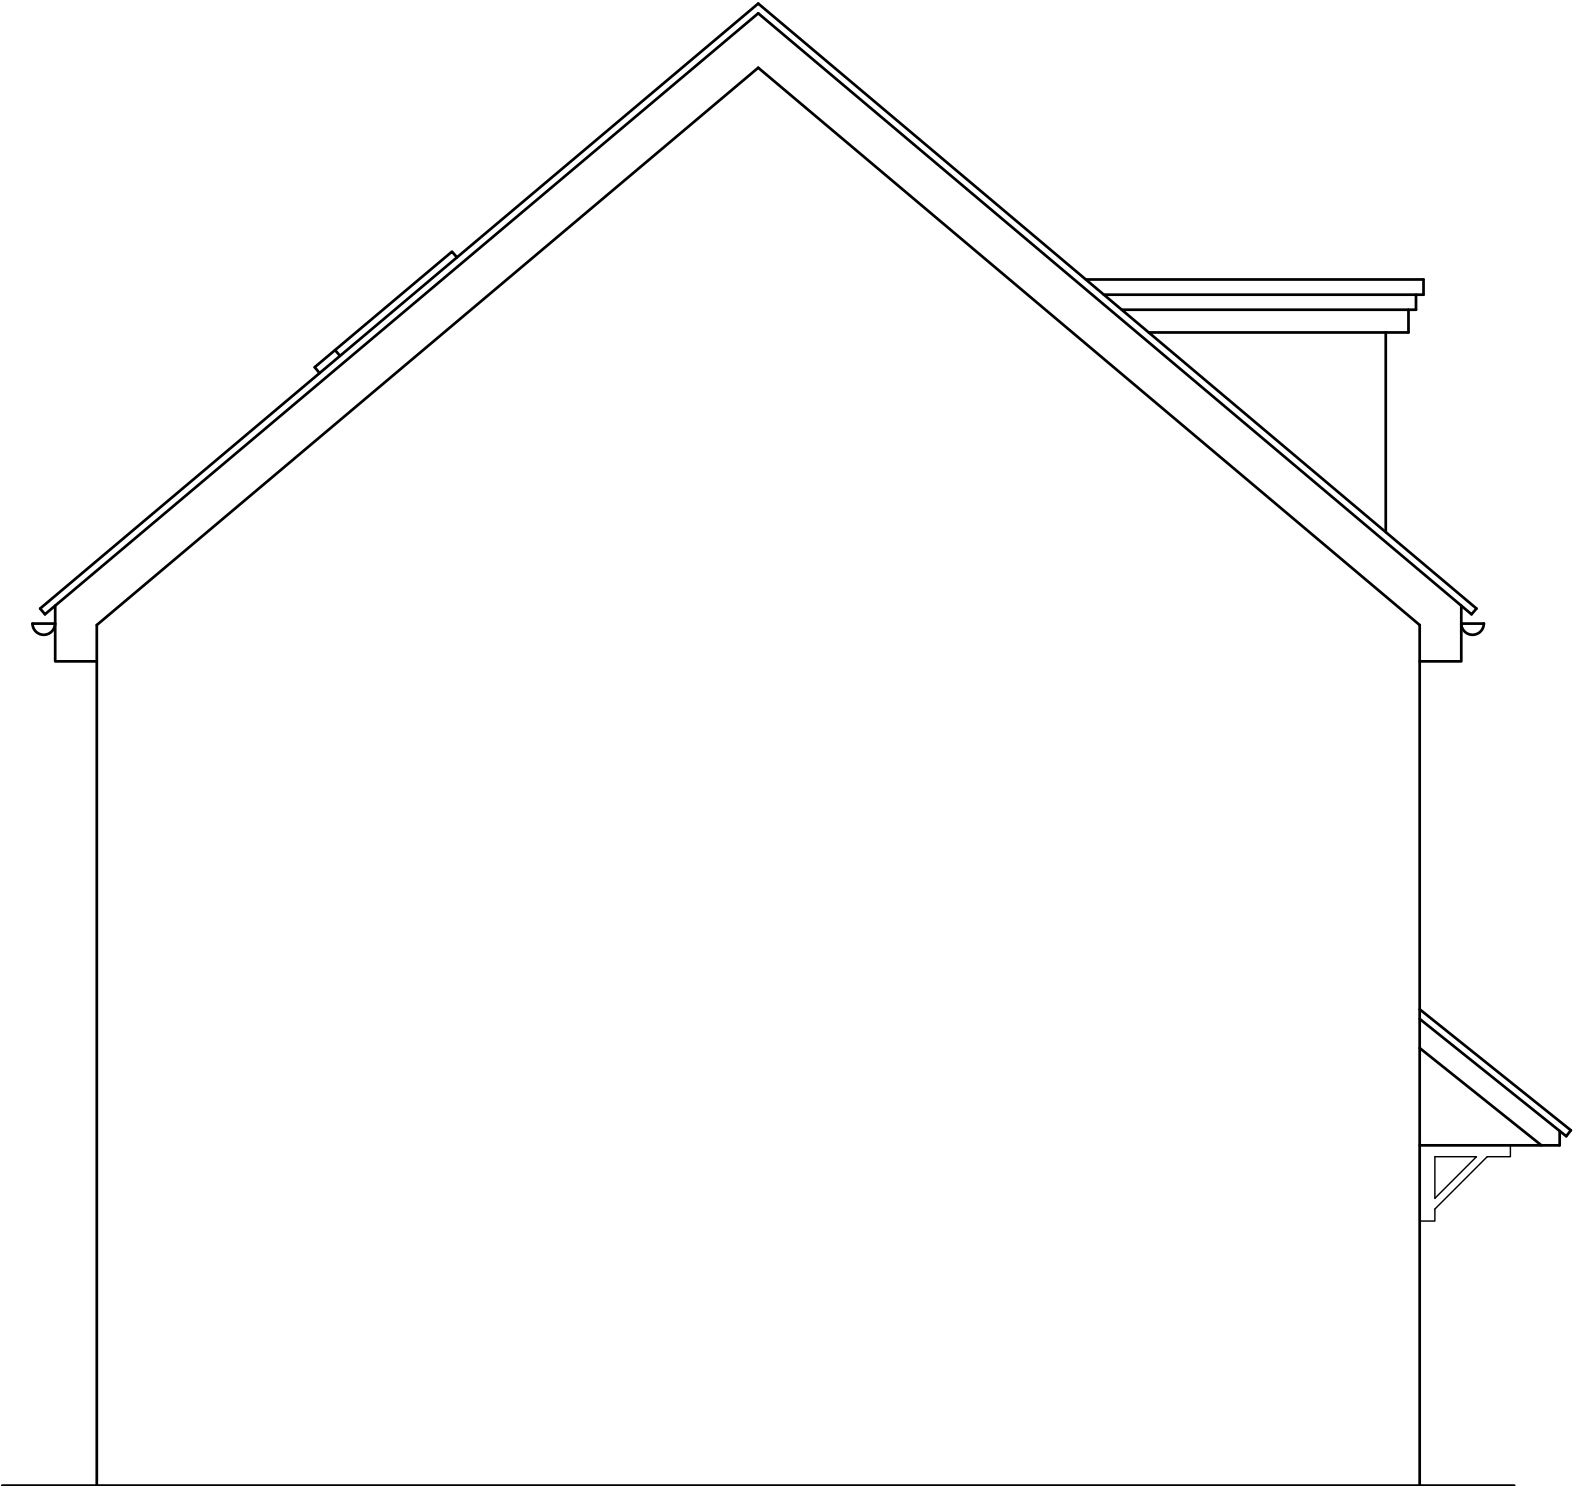


EAST ELEVATION

 


A	M Harrison	19.09.2024	First Issue		APPROVED	DATE
ISSUE	BY	DATE	DESCRIPTION		APPROVED	DATE
Scale	1:50	Dimensions	mm	Tolerance	Mass	Projection
Drawing Owner		Title				
 T : 01189 770404		23 Dalley Road, Wokingham, Berkshire RG40 5BQ, Proposed South & East Elevations				
Drawn by				Drawing Number		Issue
				24/DRW/06		A
				Sheet	1/1	

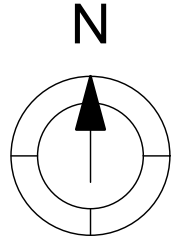


DALLEY ROAD

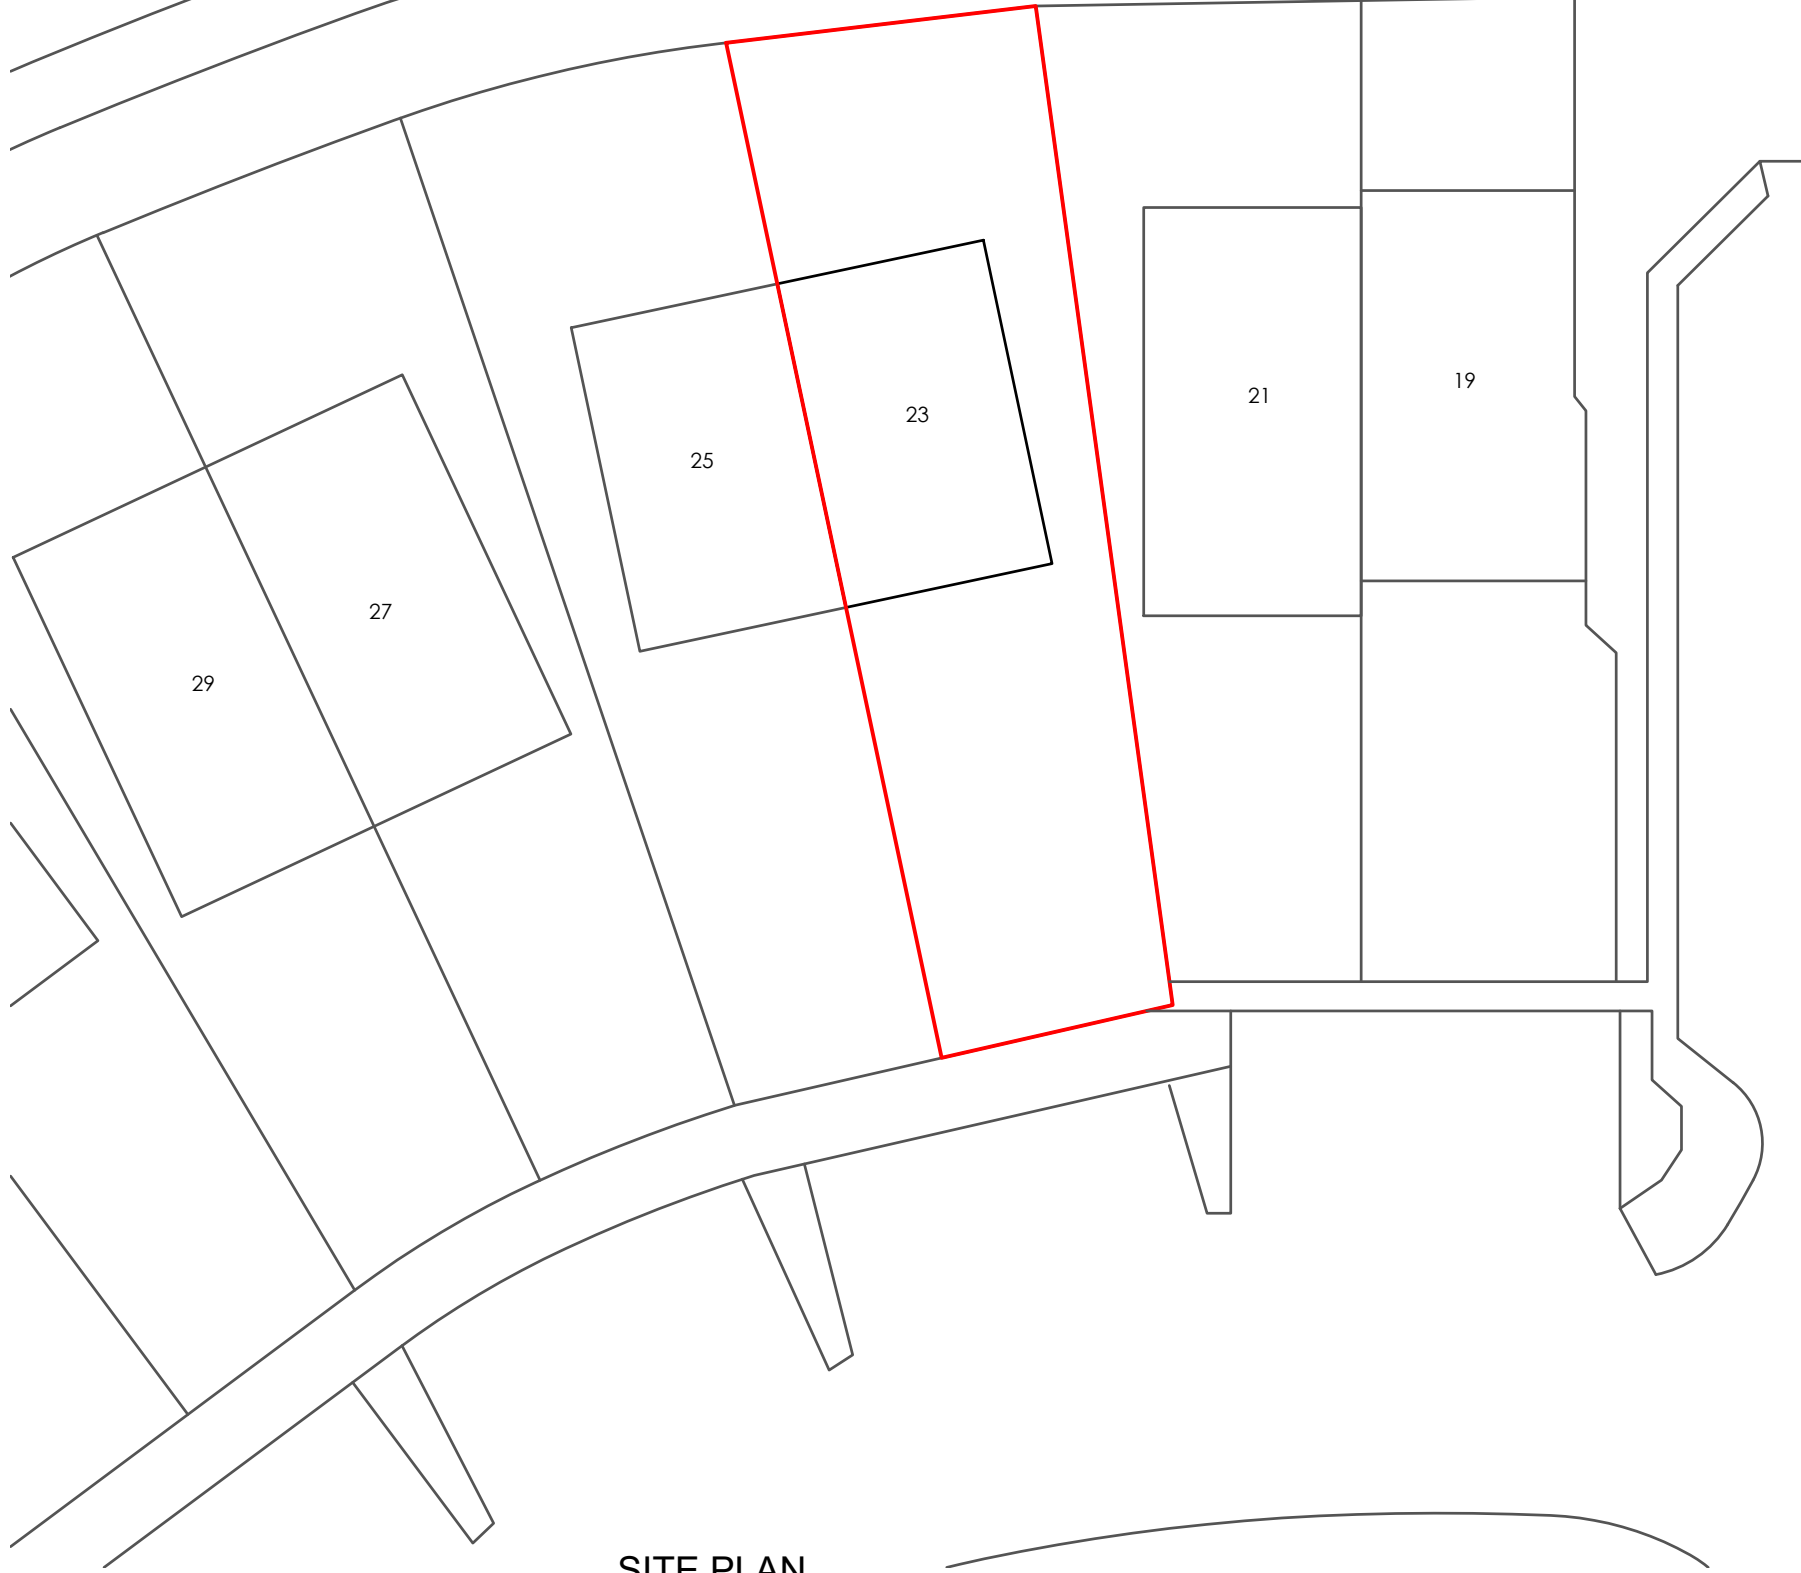

SITE PLAN
SCALE 1:200

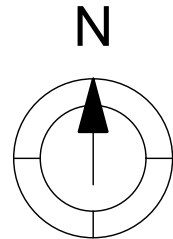

LOCATION PLAN
SCALE 1:1250

 

A	M Harrison	19.09.2024	First Issue		
ISSUE	BY	DATE	DESCRIPTION	APPROVED	DATE
Scale	As stated	Dimensions mm	Tolerance	Mass	Projection 3rd Angle
Drawing Owner	 T : 01189 770404 23 Dalley Road, Wokingham, Berkshire RG40 5BQ, Proposed Site & Location Plans				
Drawn by		Drawing Number	24/DRW/07	Sheet	1/1
		Issue	A		